

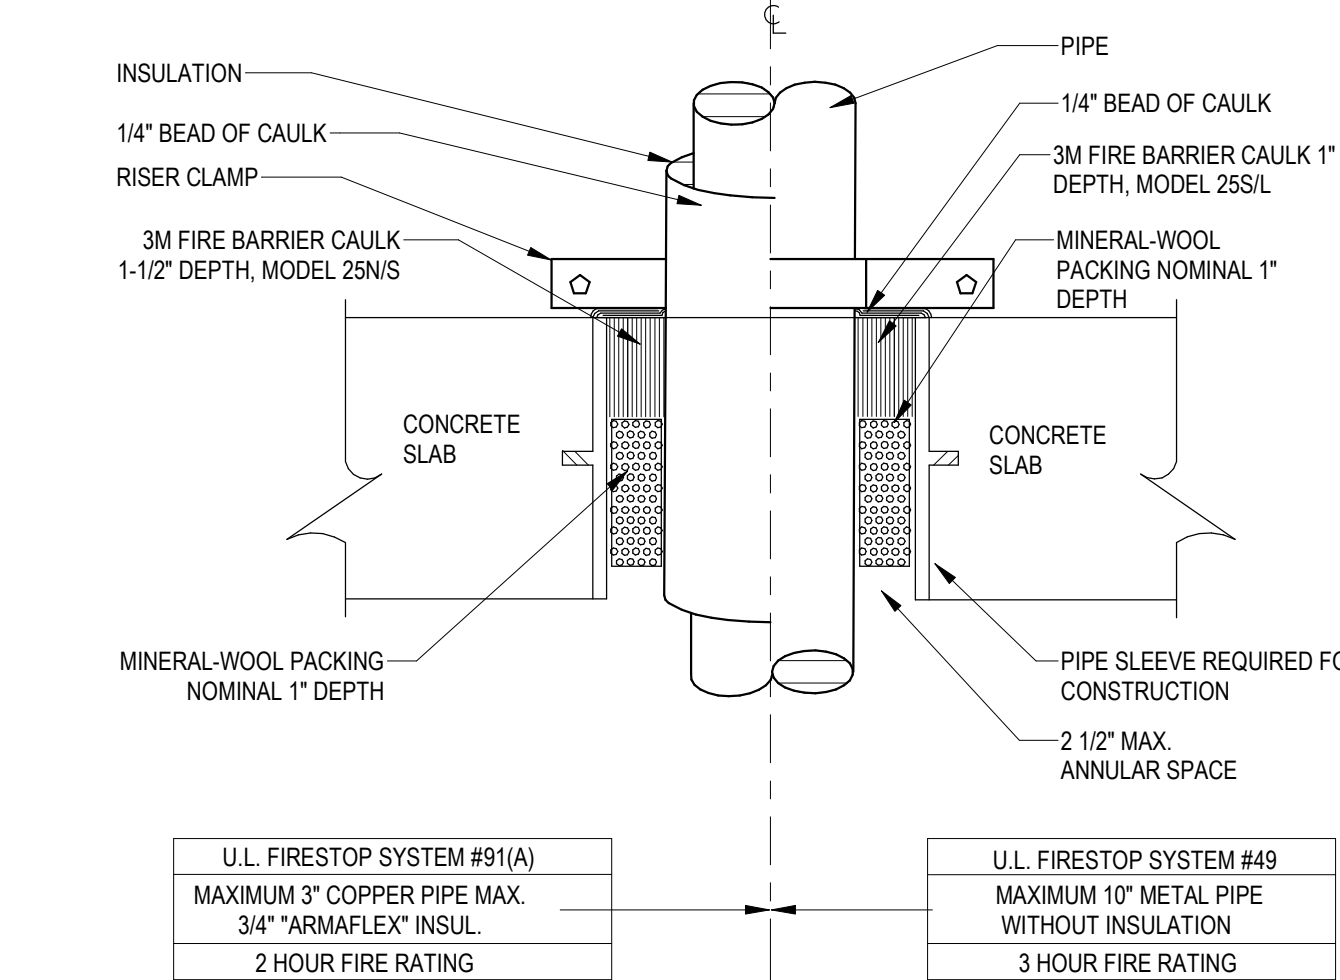
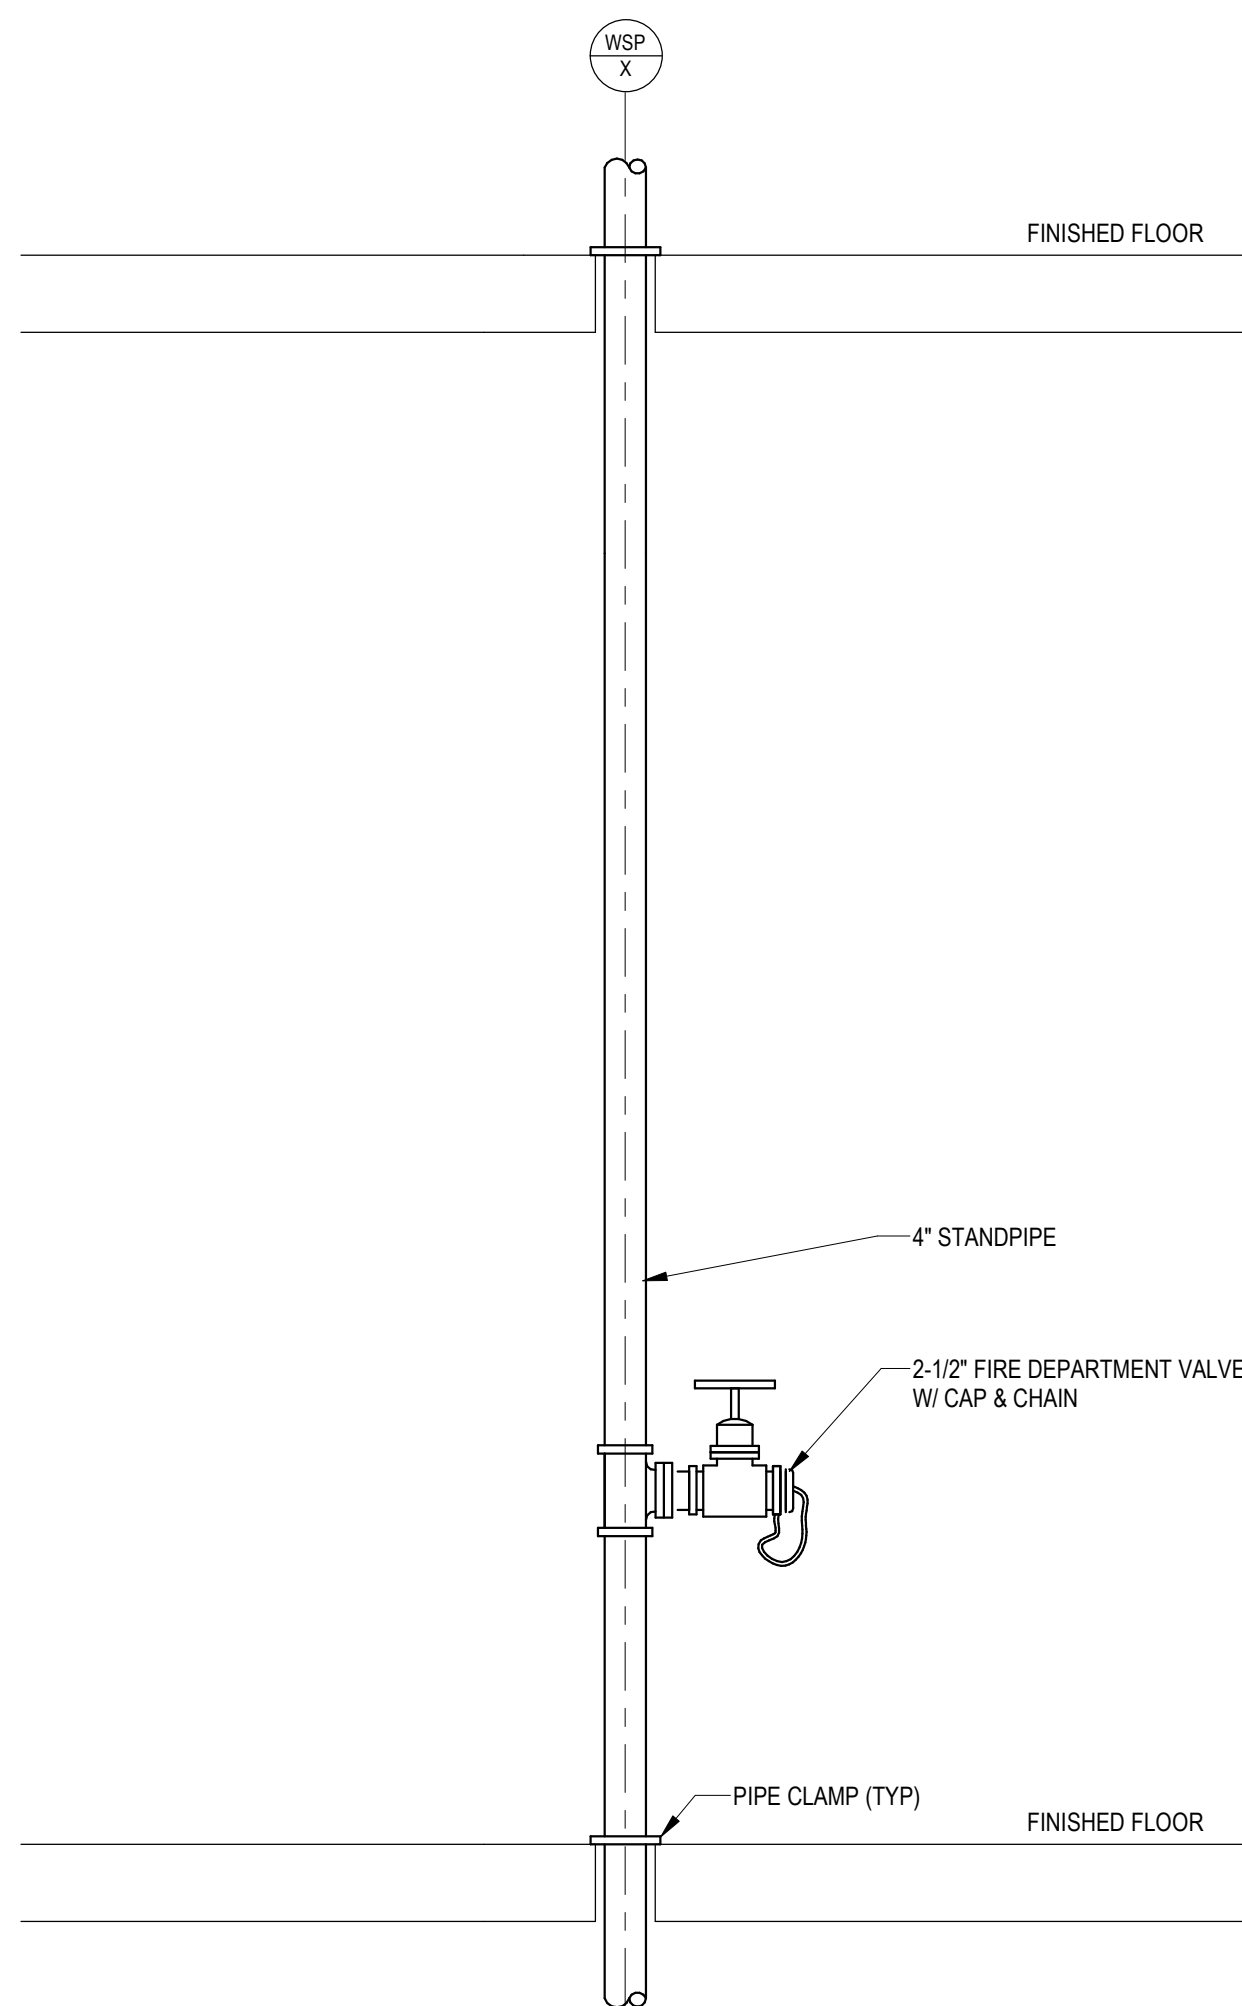
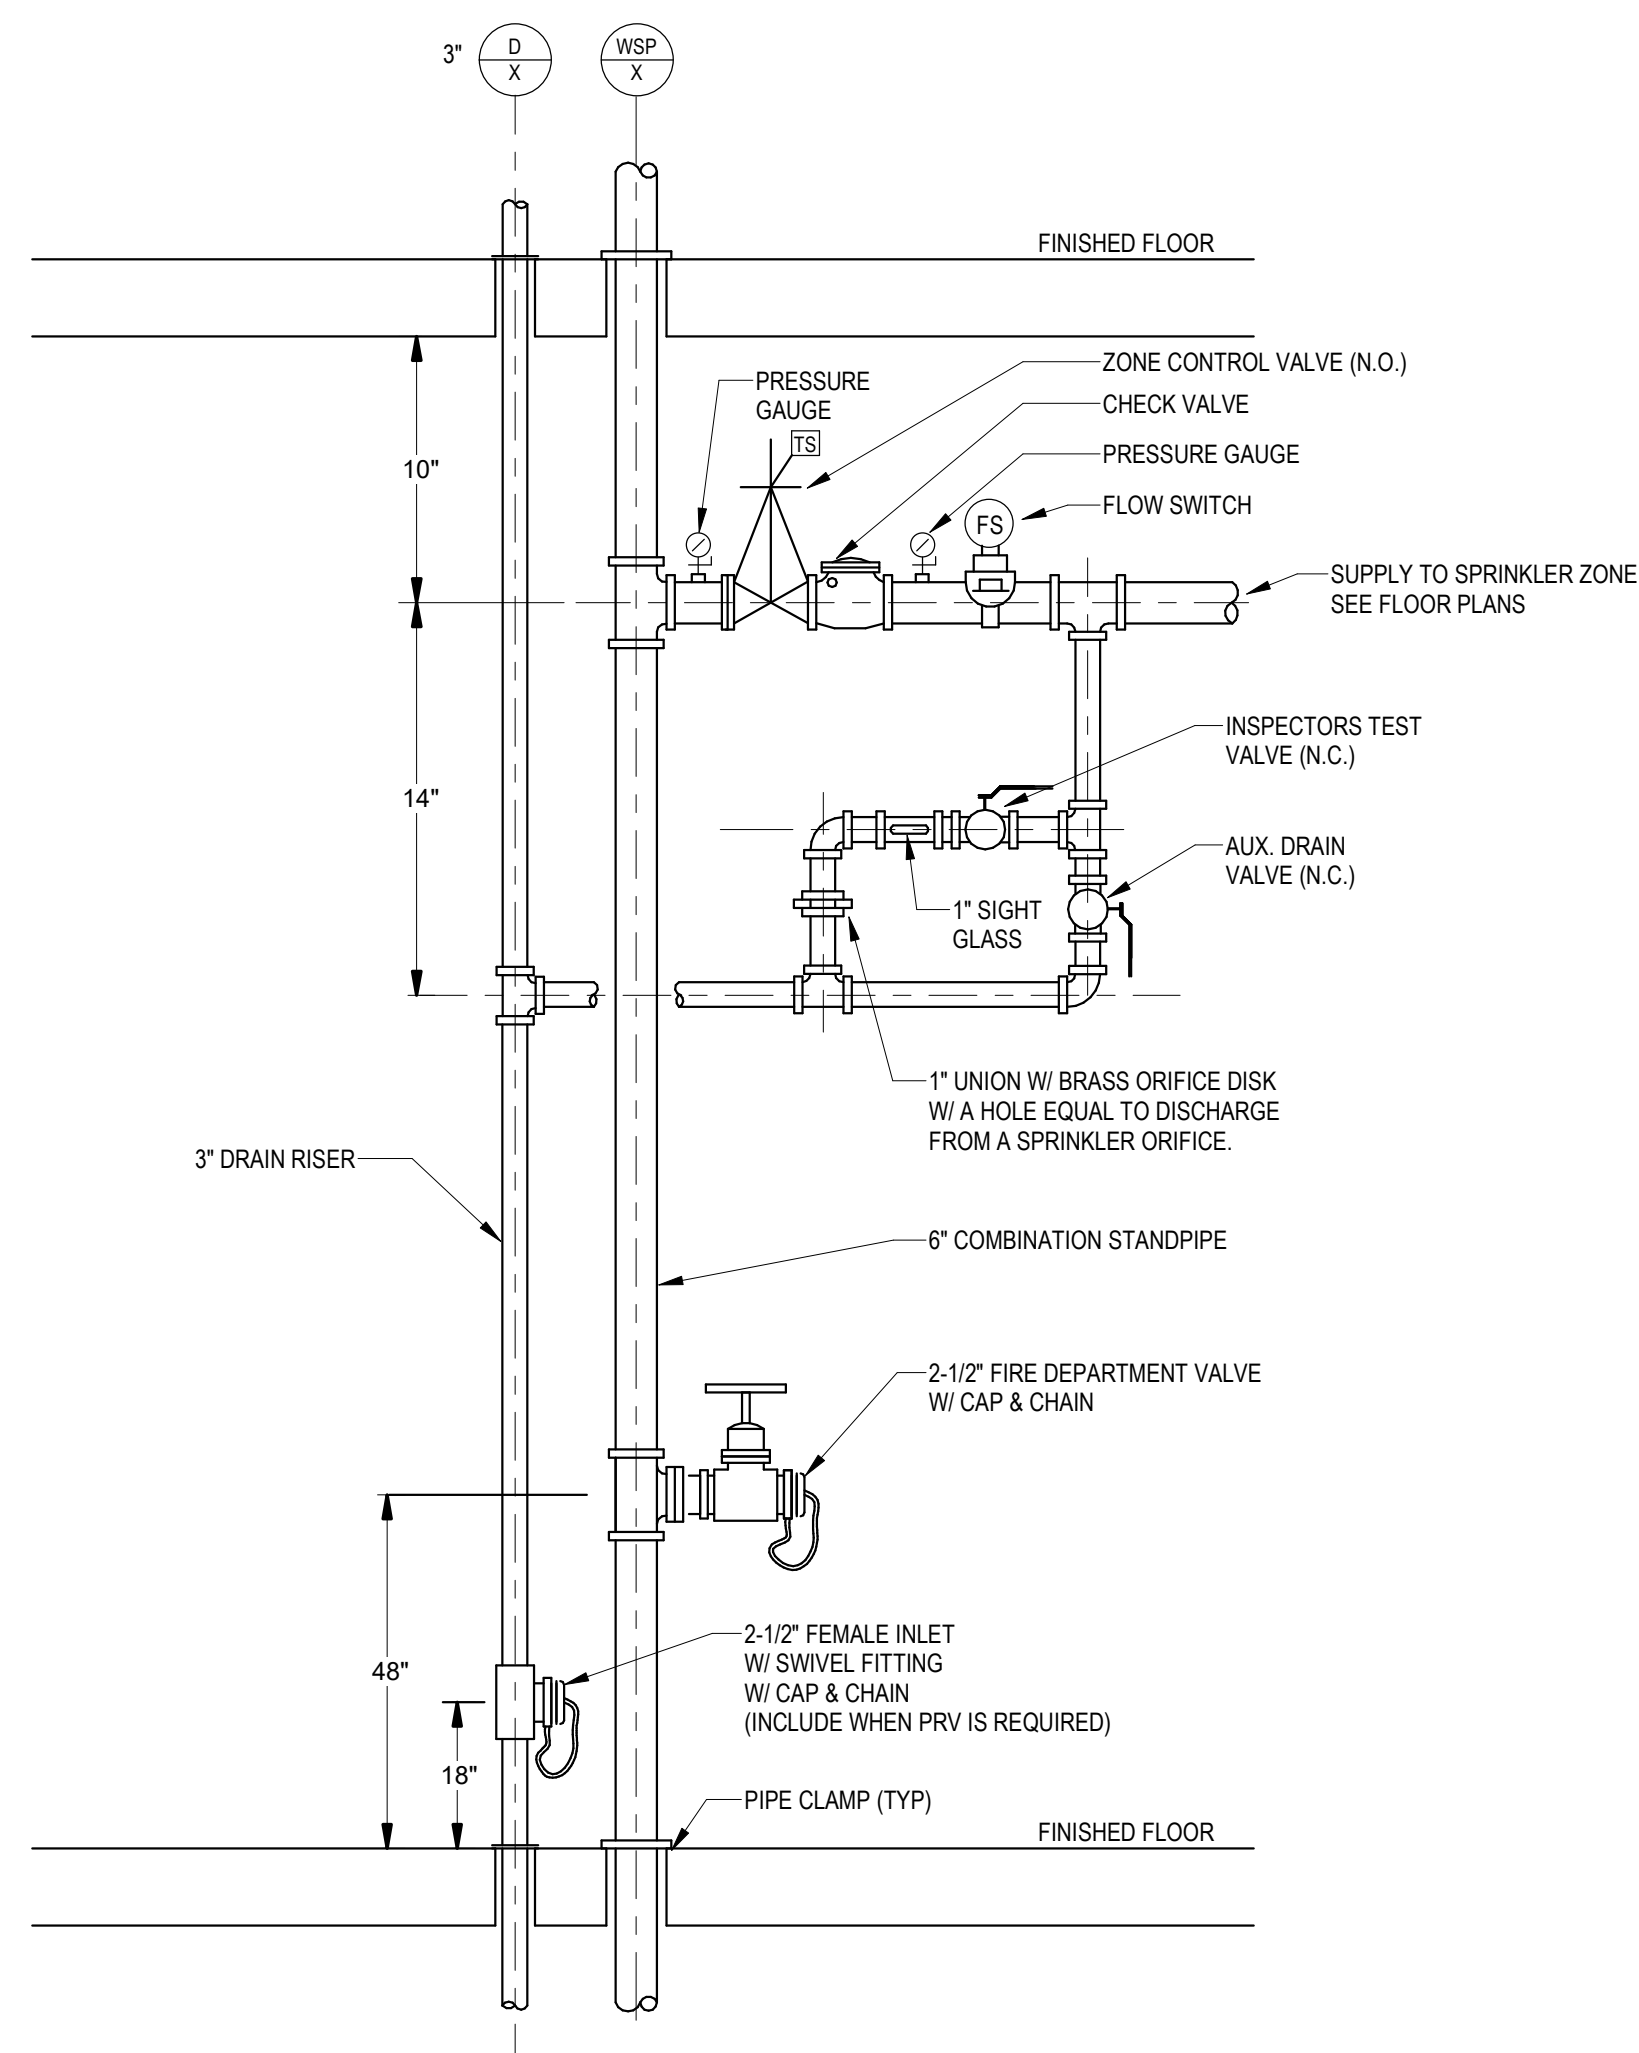
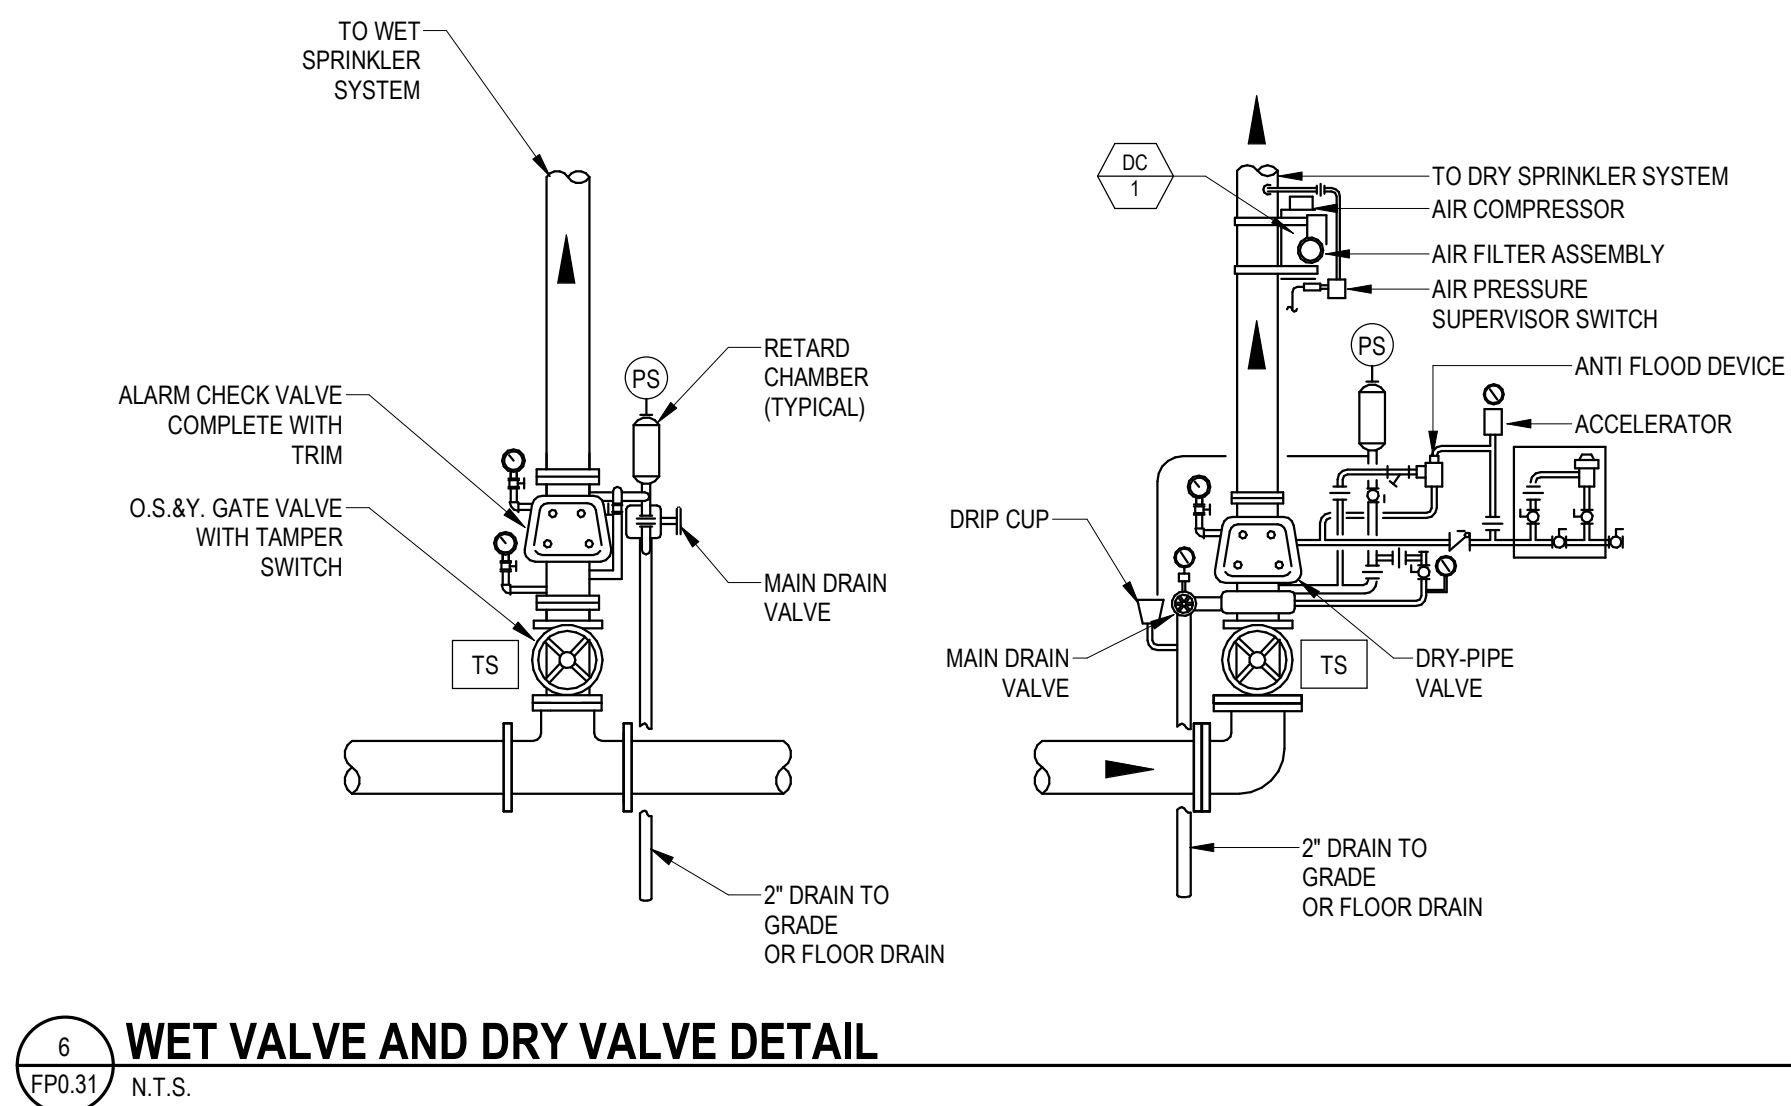
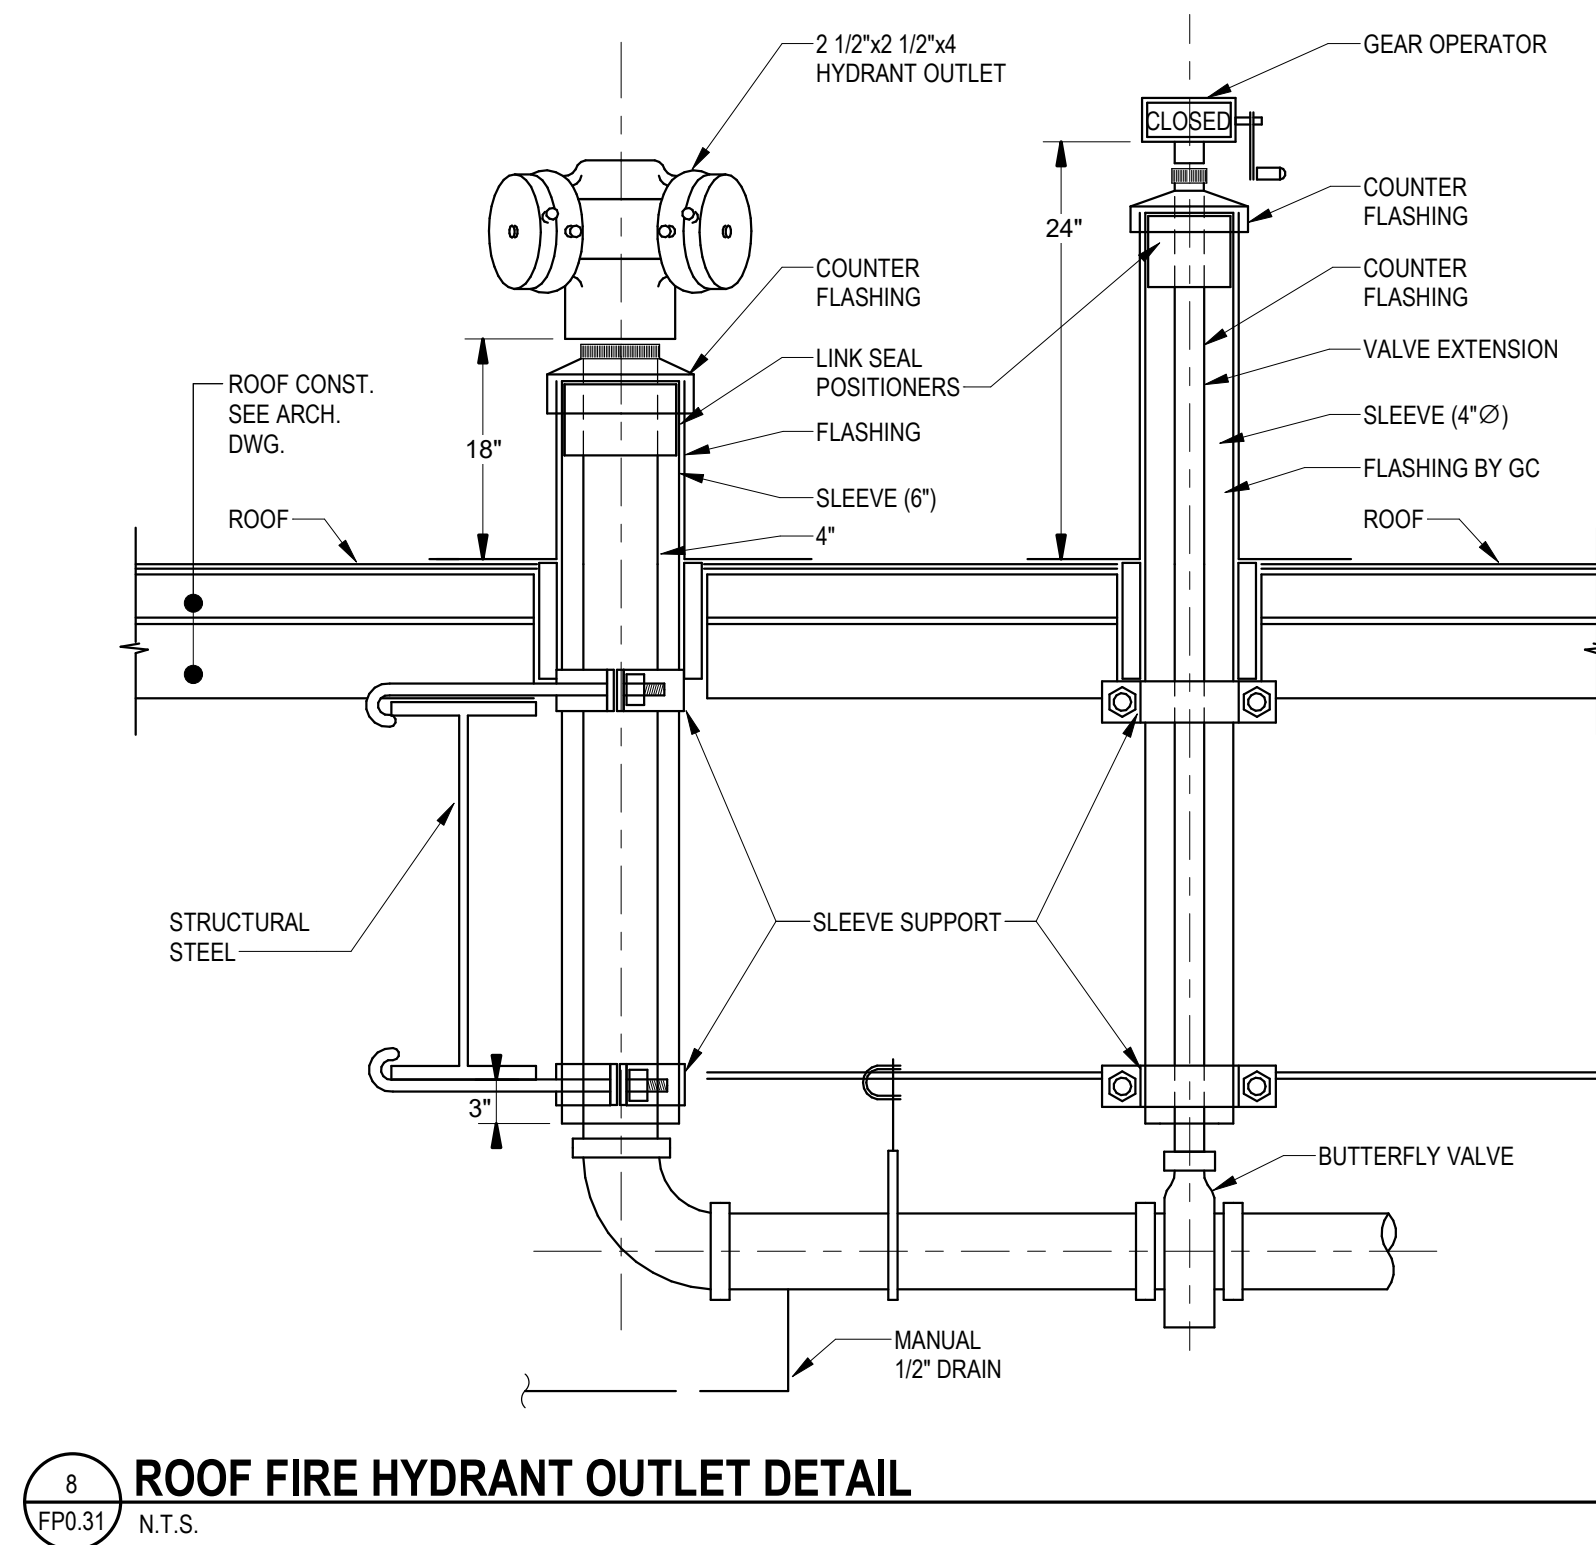
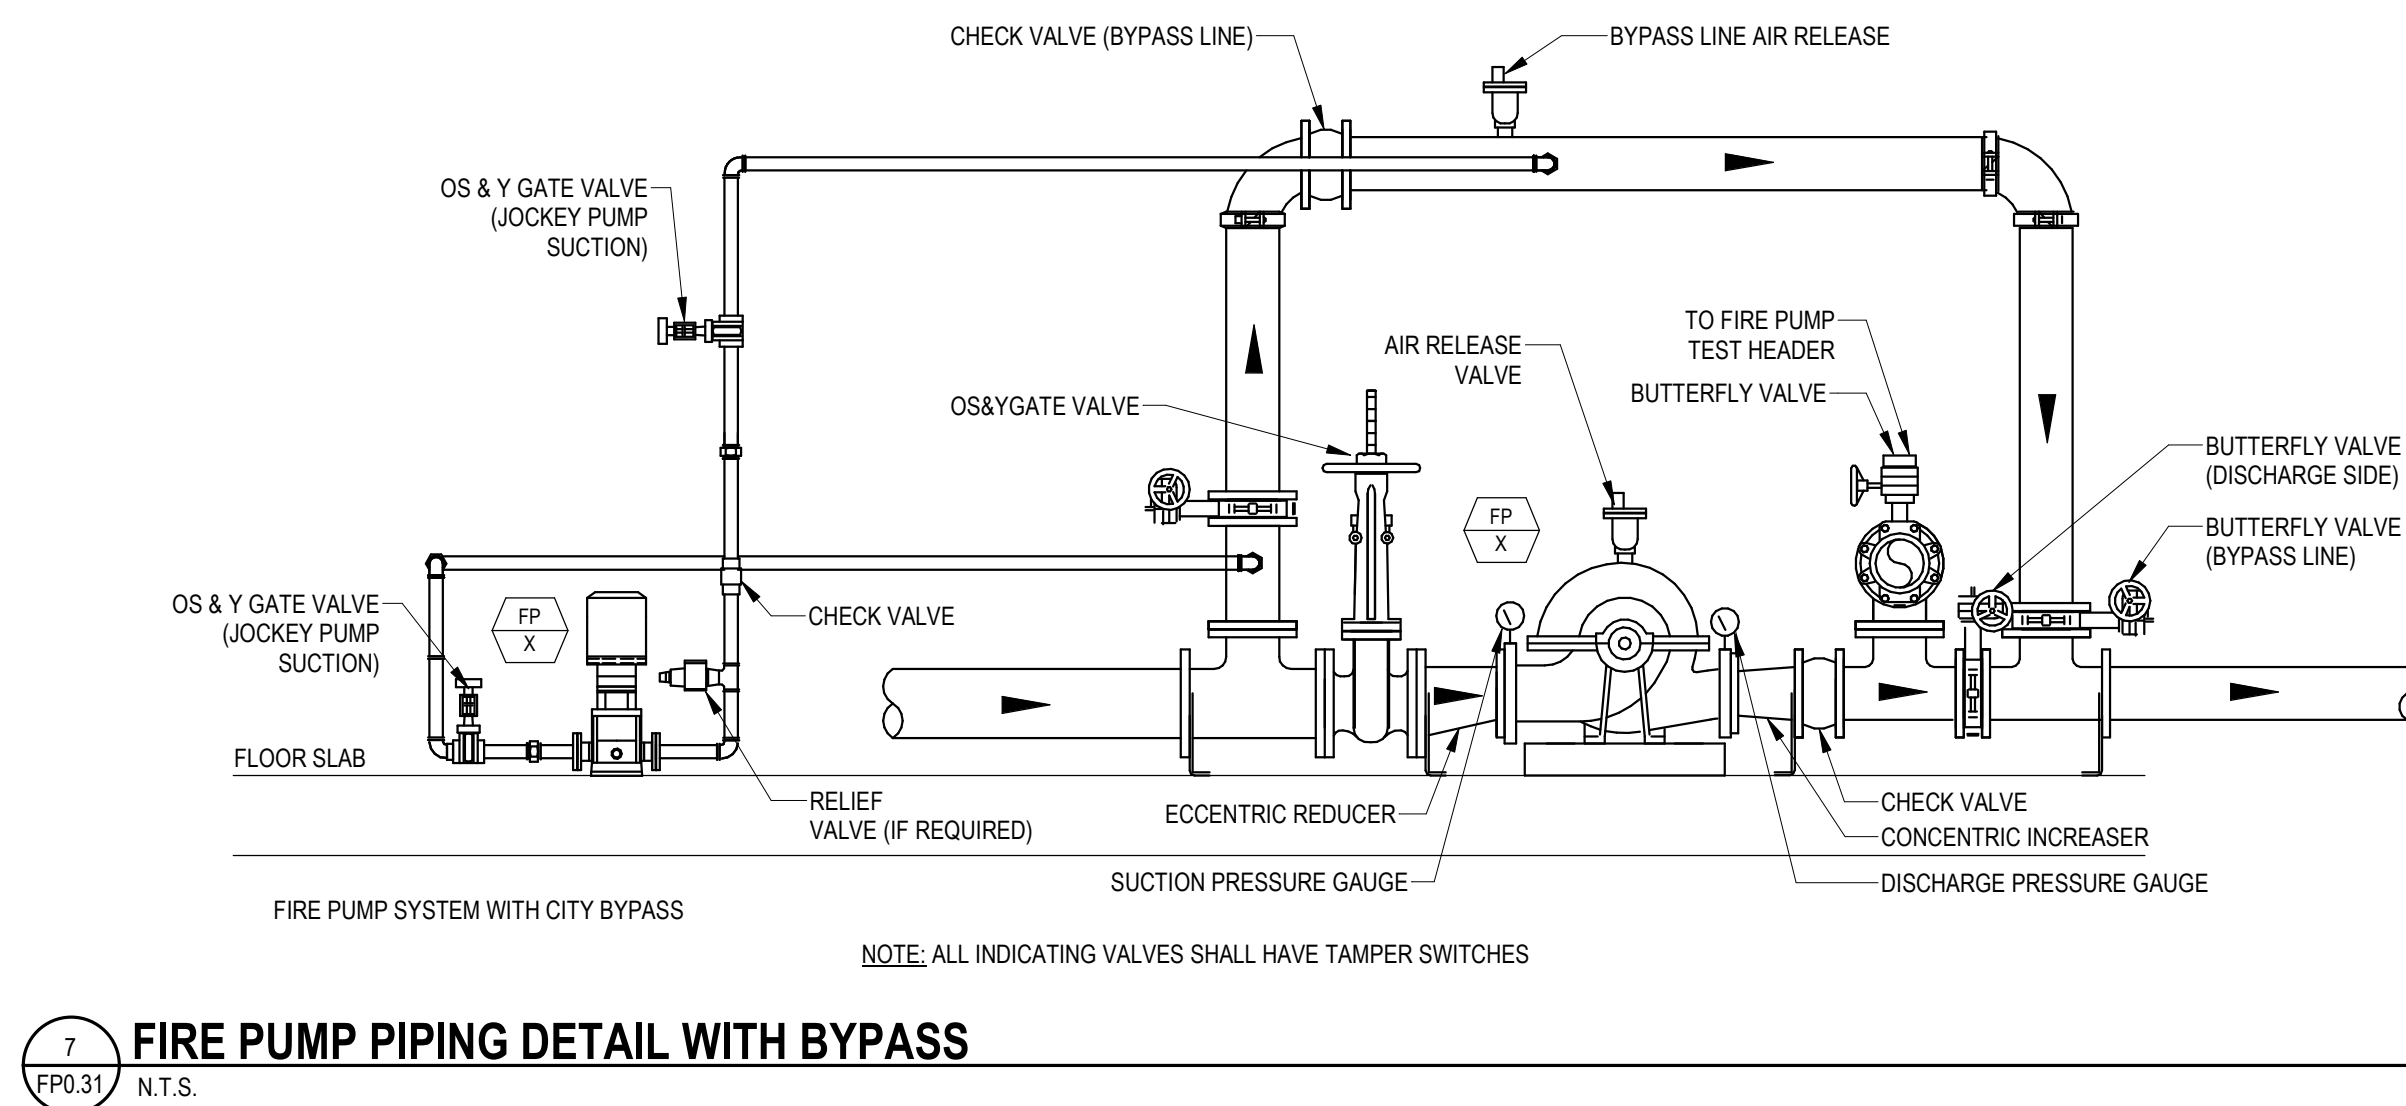


[illegible]

FIRE PROTECTION RISER DIAGRAM

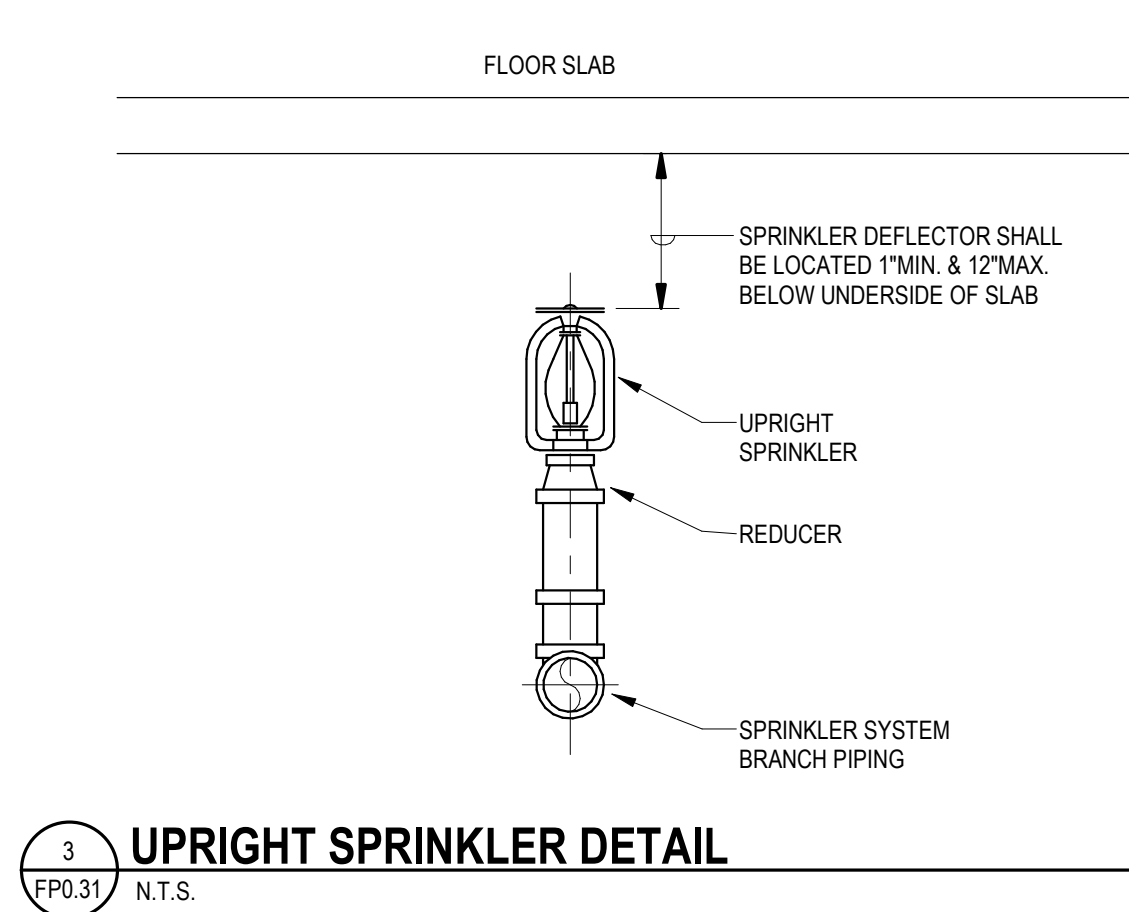

Printed: 1/13/2023 11:05:44 AM

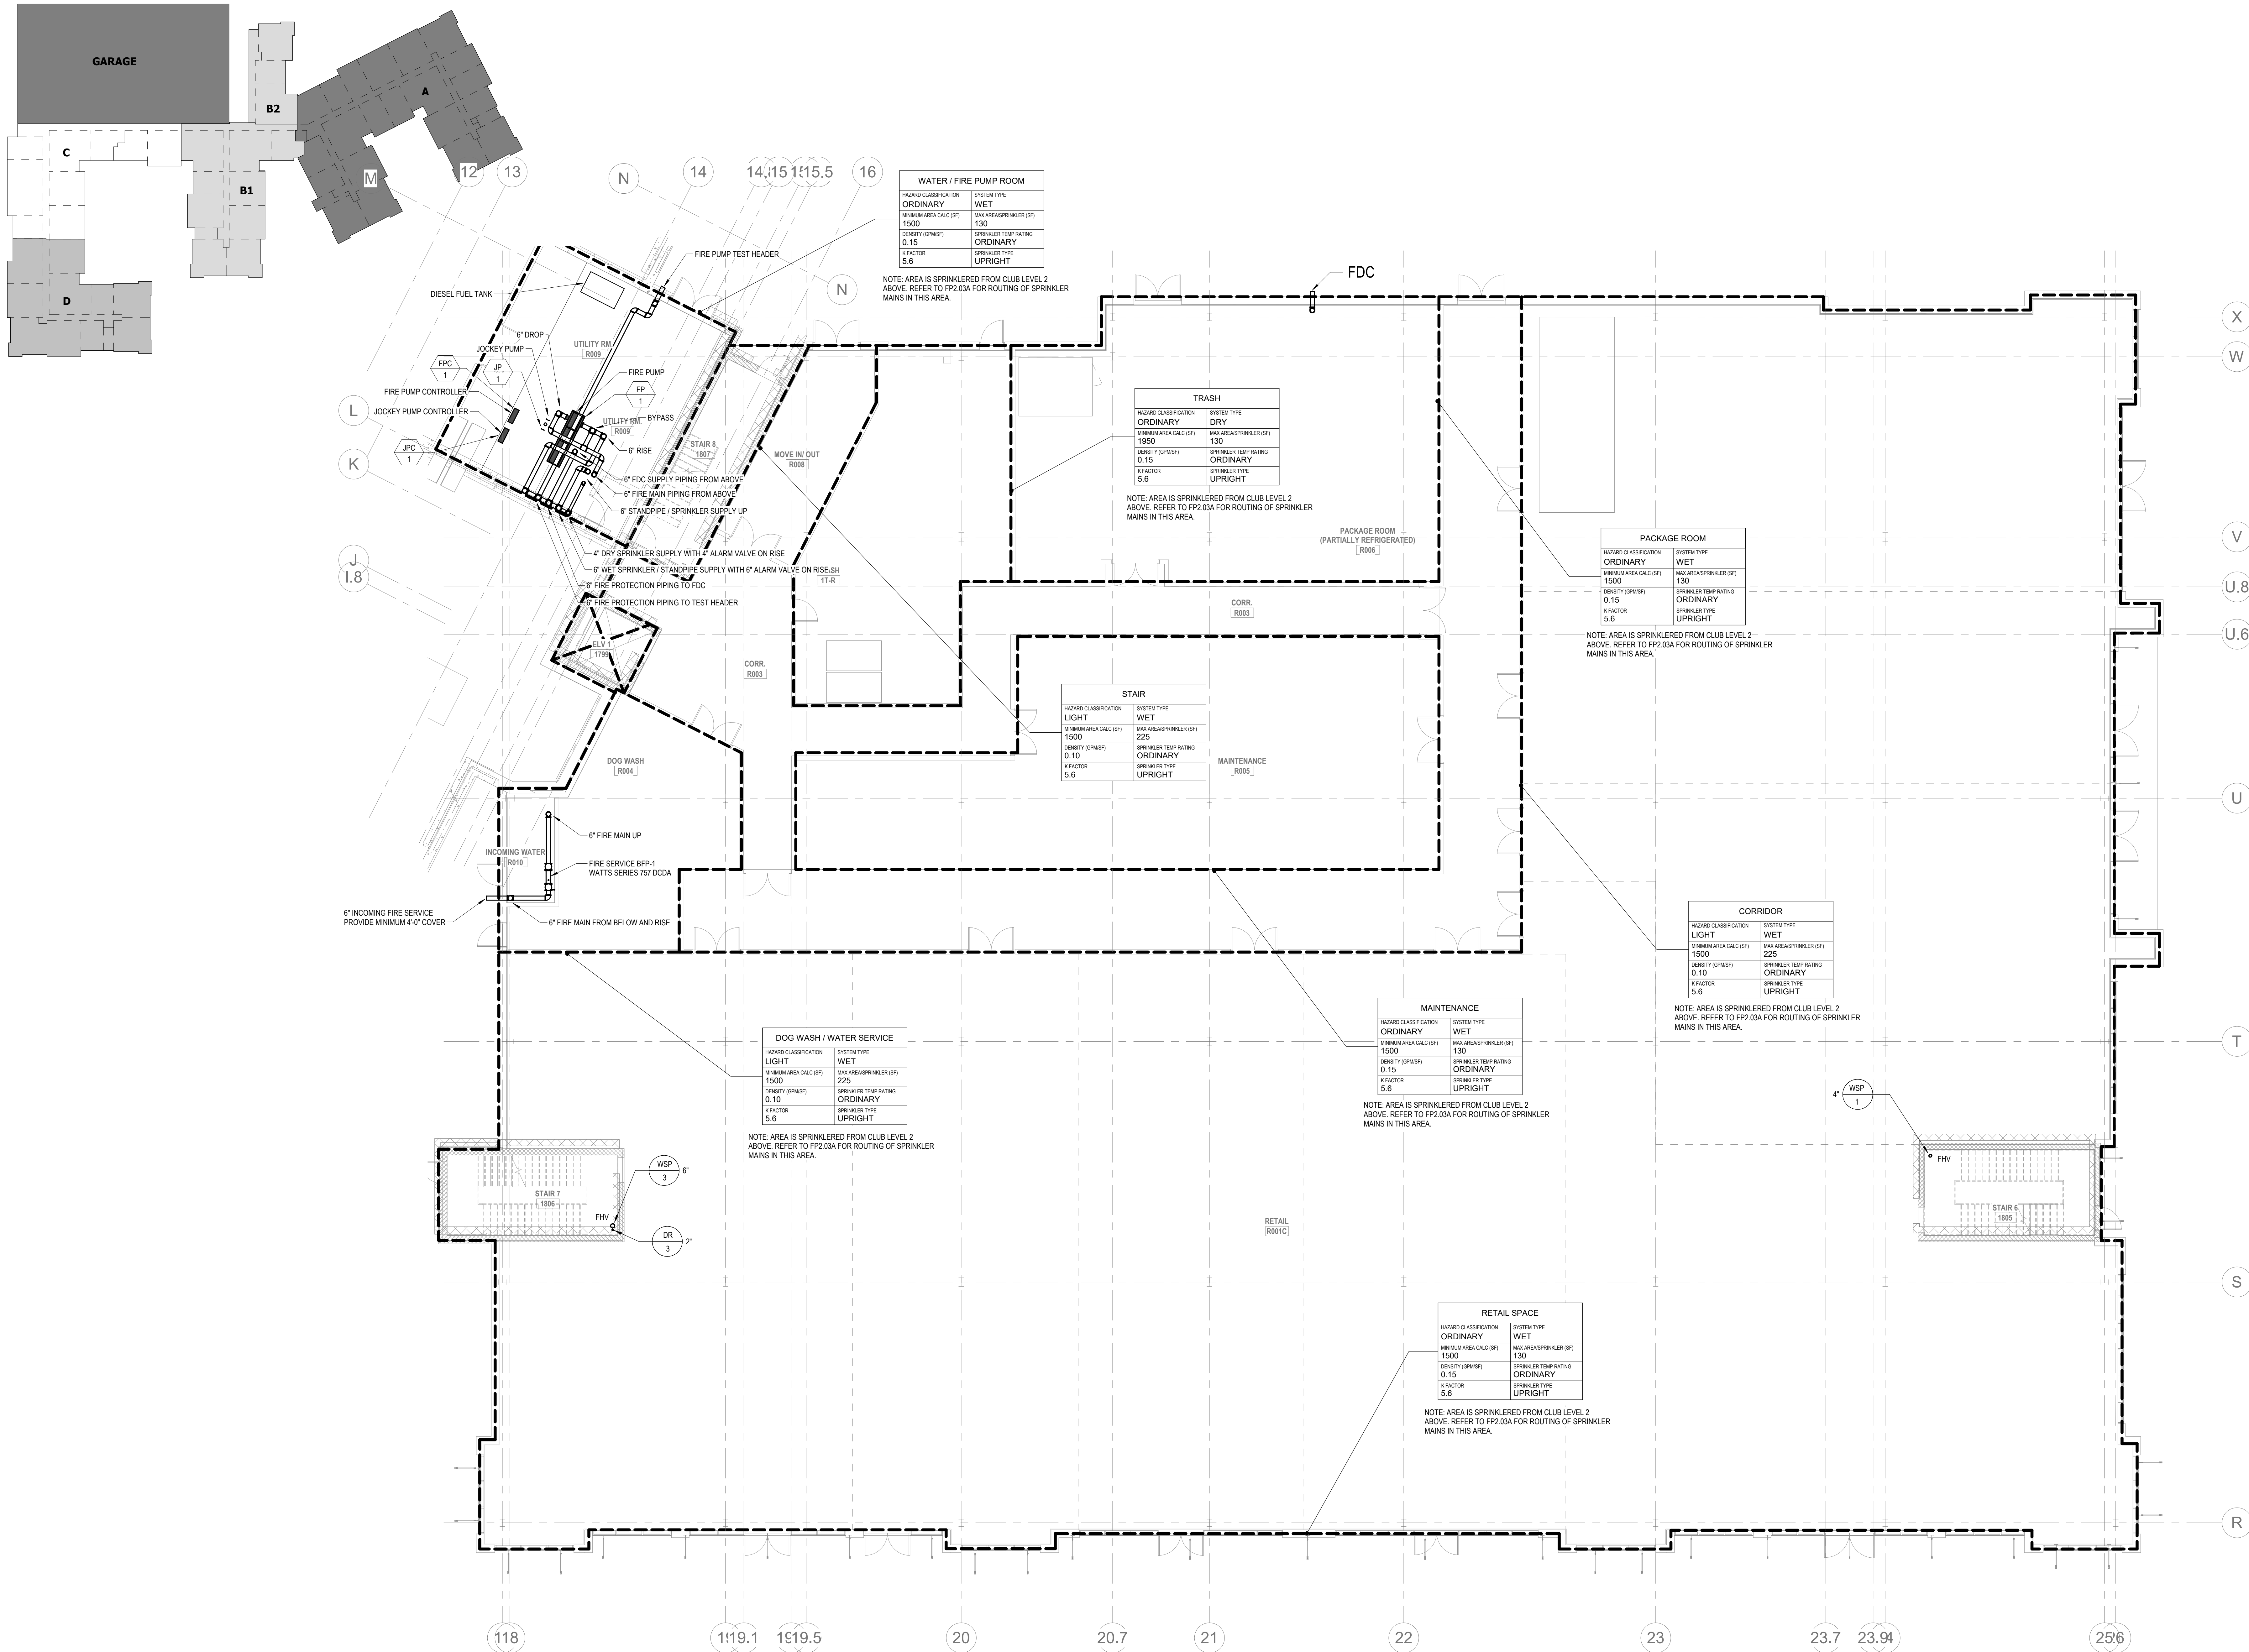

1 FIRE PROTECTION - RETAIL LEVEL PLAN A
FP2.01A 1/8" = 1'-0"

ALL REPORTS, PLANS, SPECIFICATIONS AND COMPUTER FILES RELATING TO THIS PROJECT ARE THE PROPERTY OF THE MARTIN ARCHITECTURAL GROUP. THE MARTIN ARCHITECTURAL GROUP RETAINS ALL COMMON LAW, STATUTE AND OTHER RESERVED RIGHTS INCLUDING THE COPY RIGHT THEREIN. REPRODUCTION OF THE MATERIAL HEREIN OR SUBSTANTIAL USE WITHOUT WRITTEN PERMISSION OF THE MARTIN ARCHITECTURAL GROUP VIOLATES THE COPYRIGHT LAWS OF THE UNITED STATES AND WILL BE SUBJECT TO LEGAL PROSECUTION.
© The Martin Architectural Group, P.C.

THE MARTIN ARCHITECTURAL GROUP, P.C.
ARCHITECTS AND LAND PLANNERS
A PROFESSIONAL CORPORATION
240 NORTH 22ND STREET, PHILADELPHIA, PA 19103
P (215) 665-1060 F (215) 561-5064



P.A.: JTG
P.M.: TRT
DRAWN BY: Author
PROJECT NO: 1022747

NO.	REVISION	DATE
1	SCHEMATIC BUDGET PRICING SET PERMIT SET	12/20/2022


Project Status

FIRE PROTECTION - RETAIL LEVEL PLAN A
Granite Run Apartments
MIDDLETOWN TOWNSHIP, PA

SCALE: AS INDICATED
DATE: 08/18/22

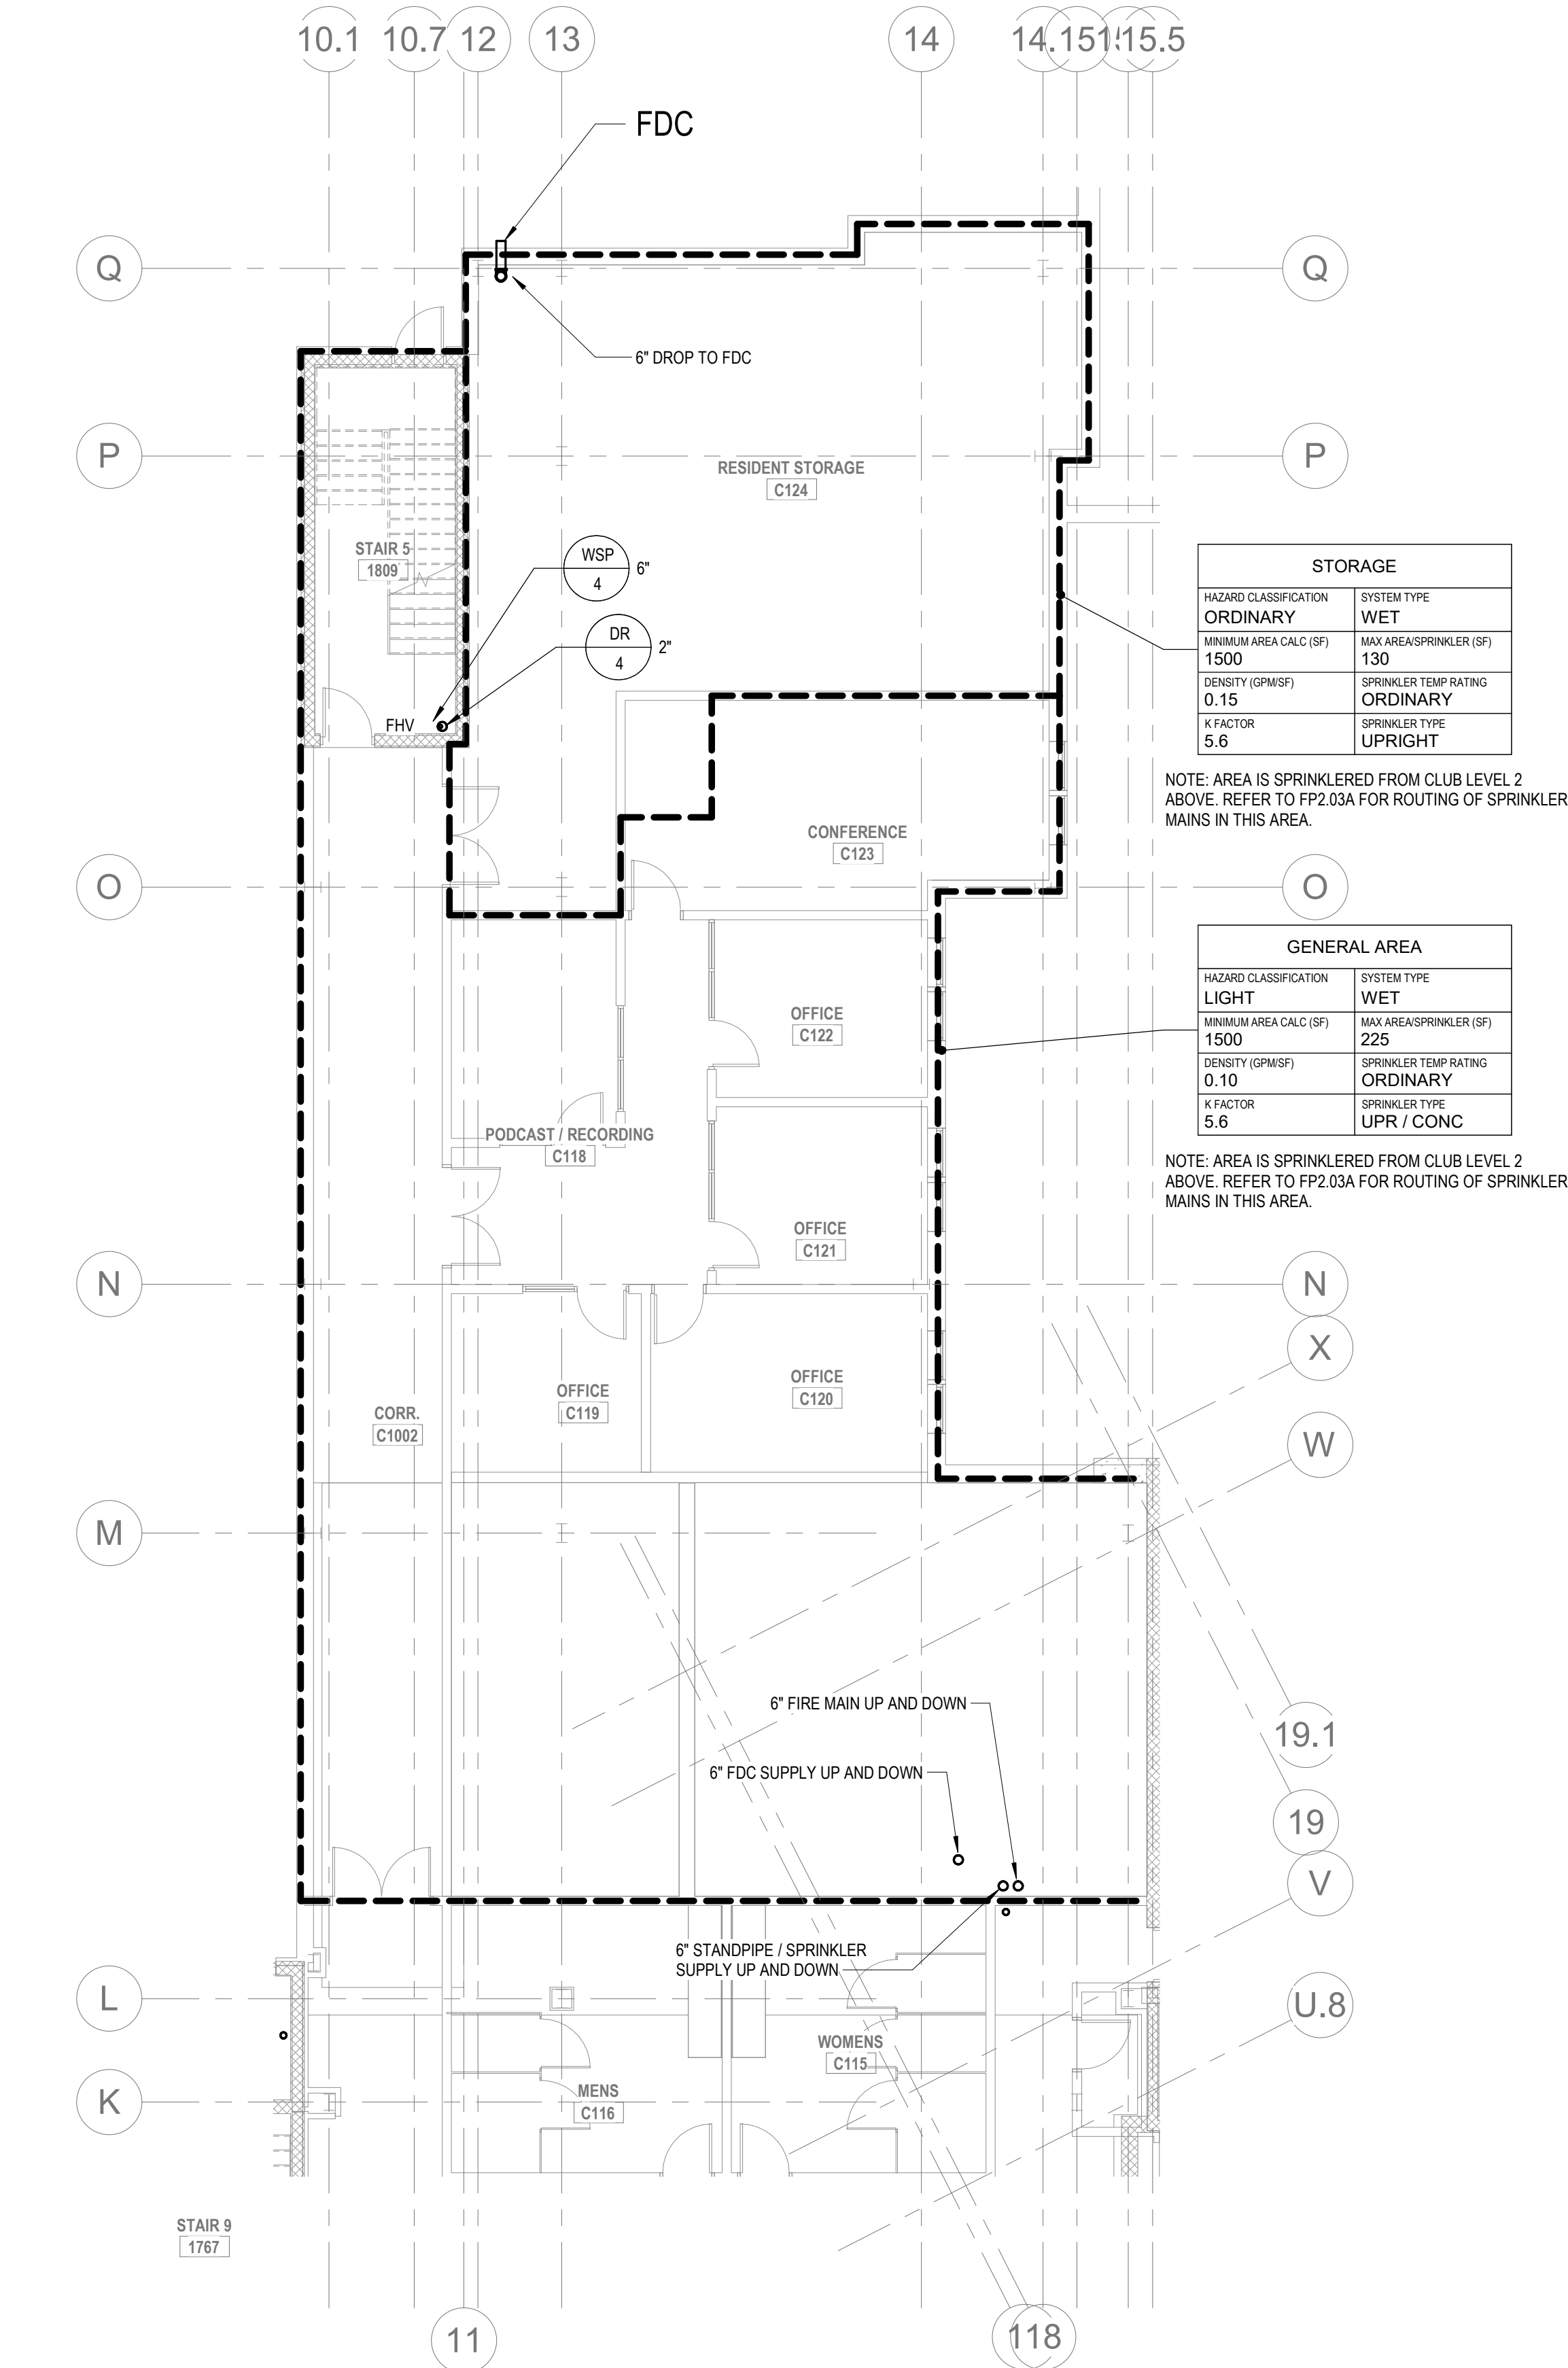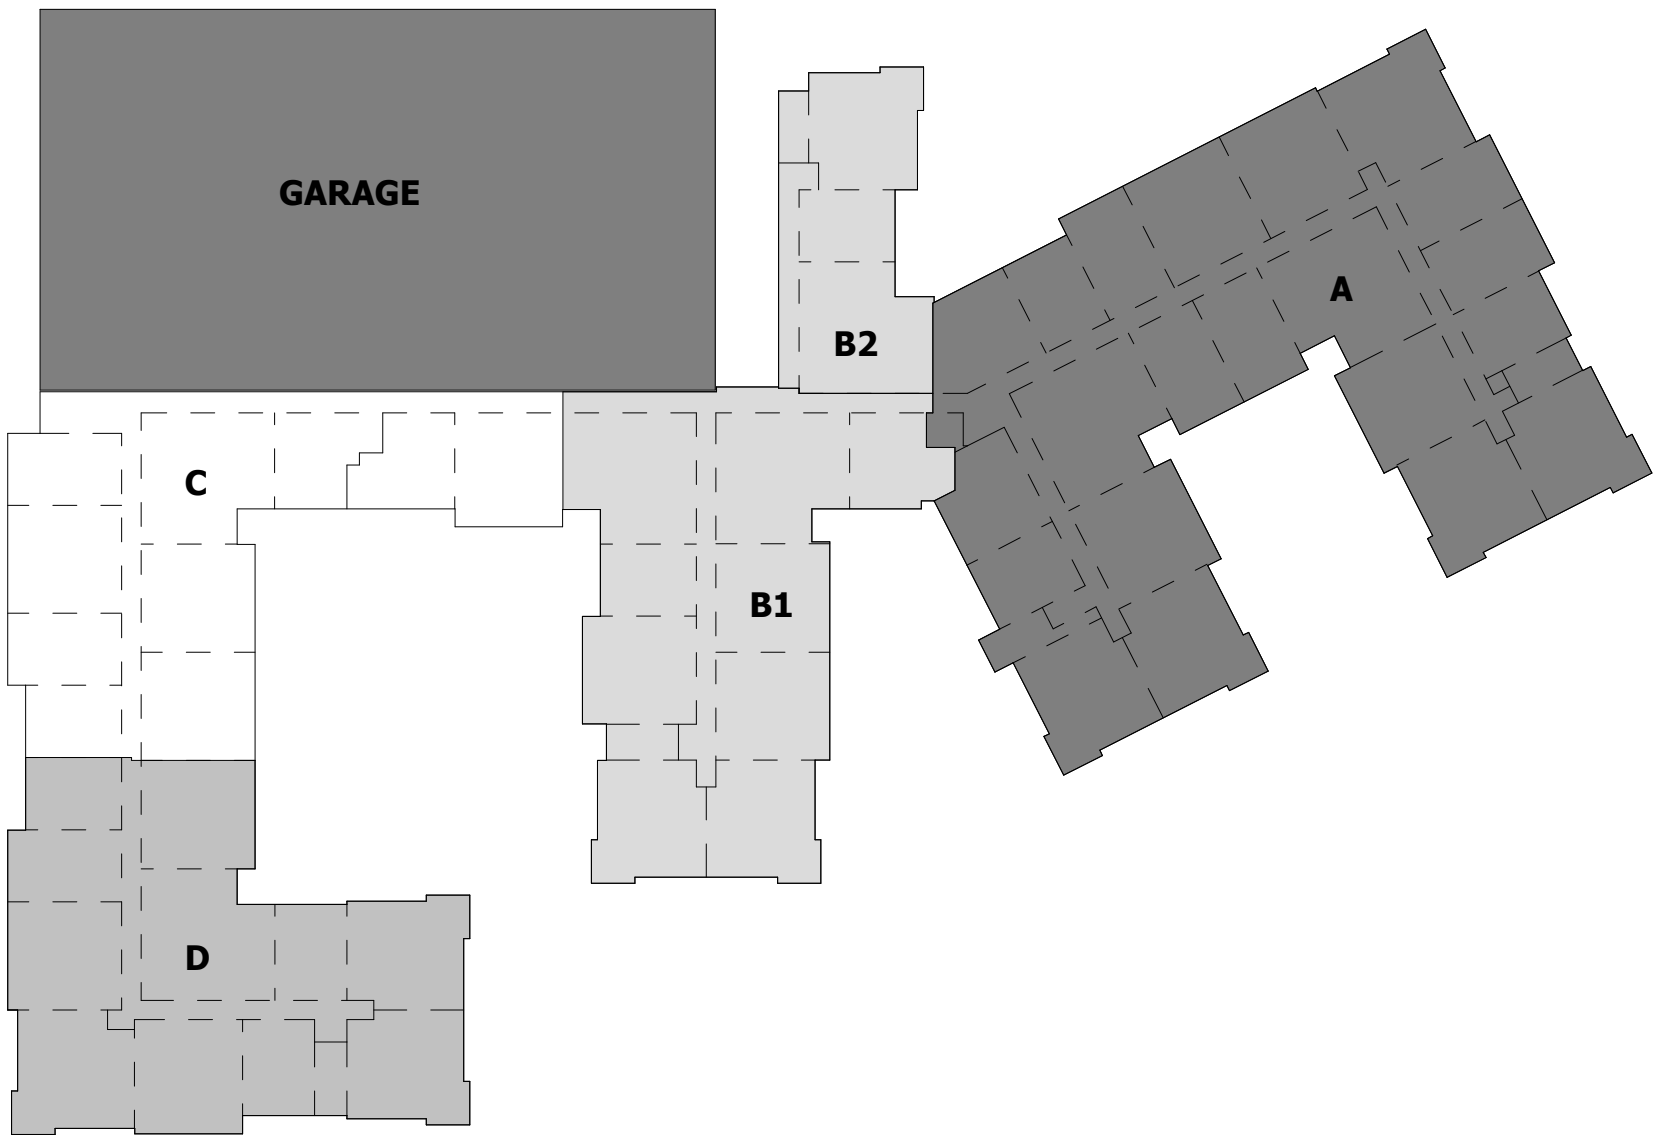

3 FIRE PROTECTION - CLUB LEVEL 1 PLAN B2
FP2.02B 1/8" = 1'-0"

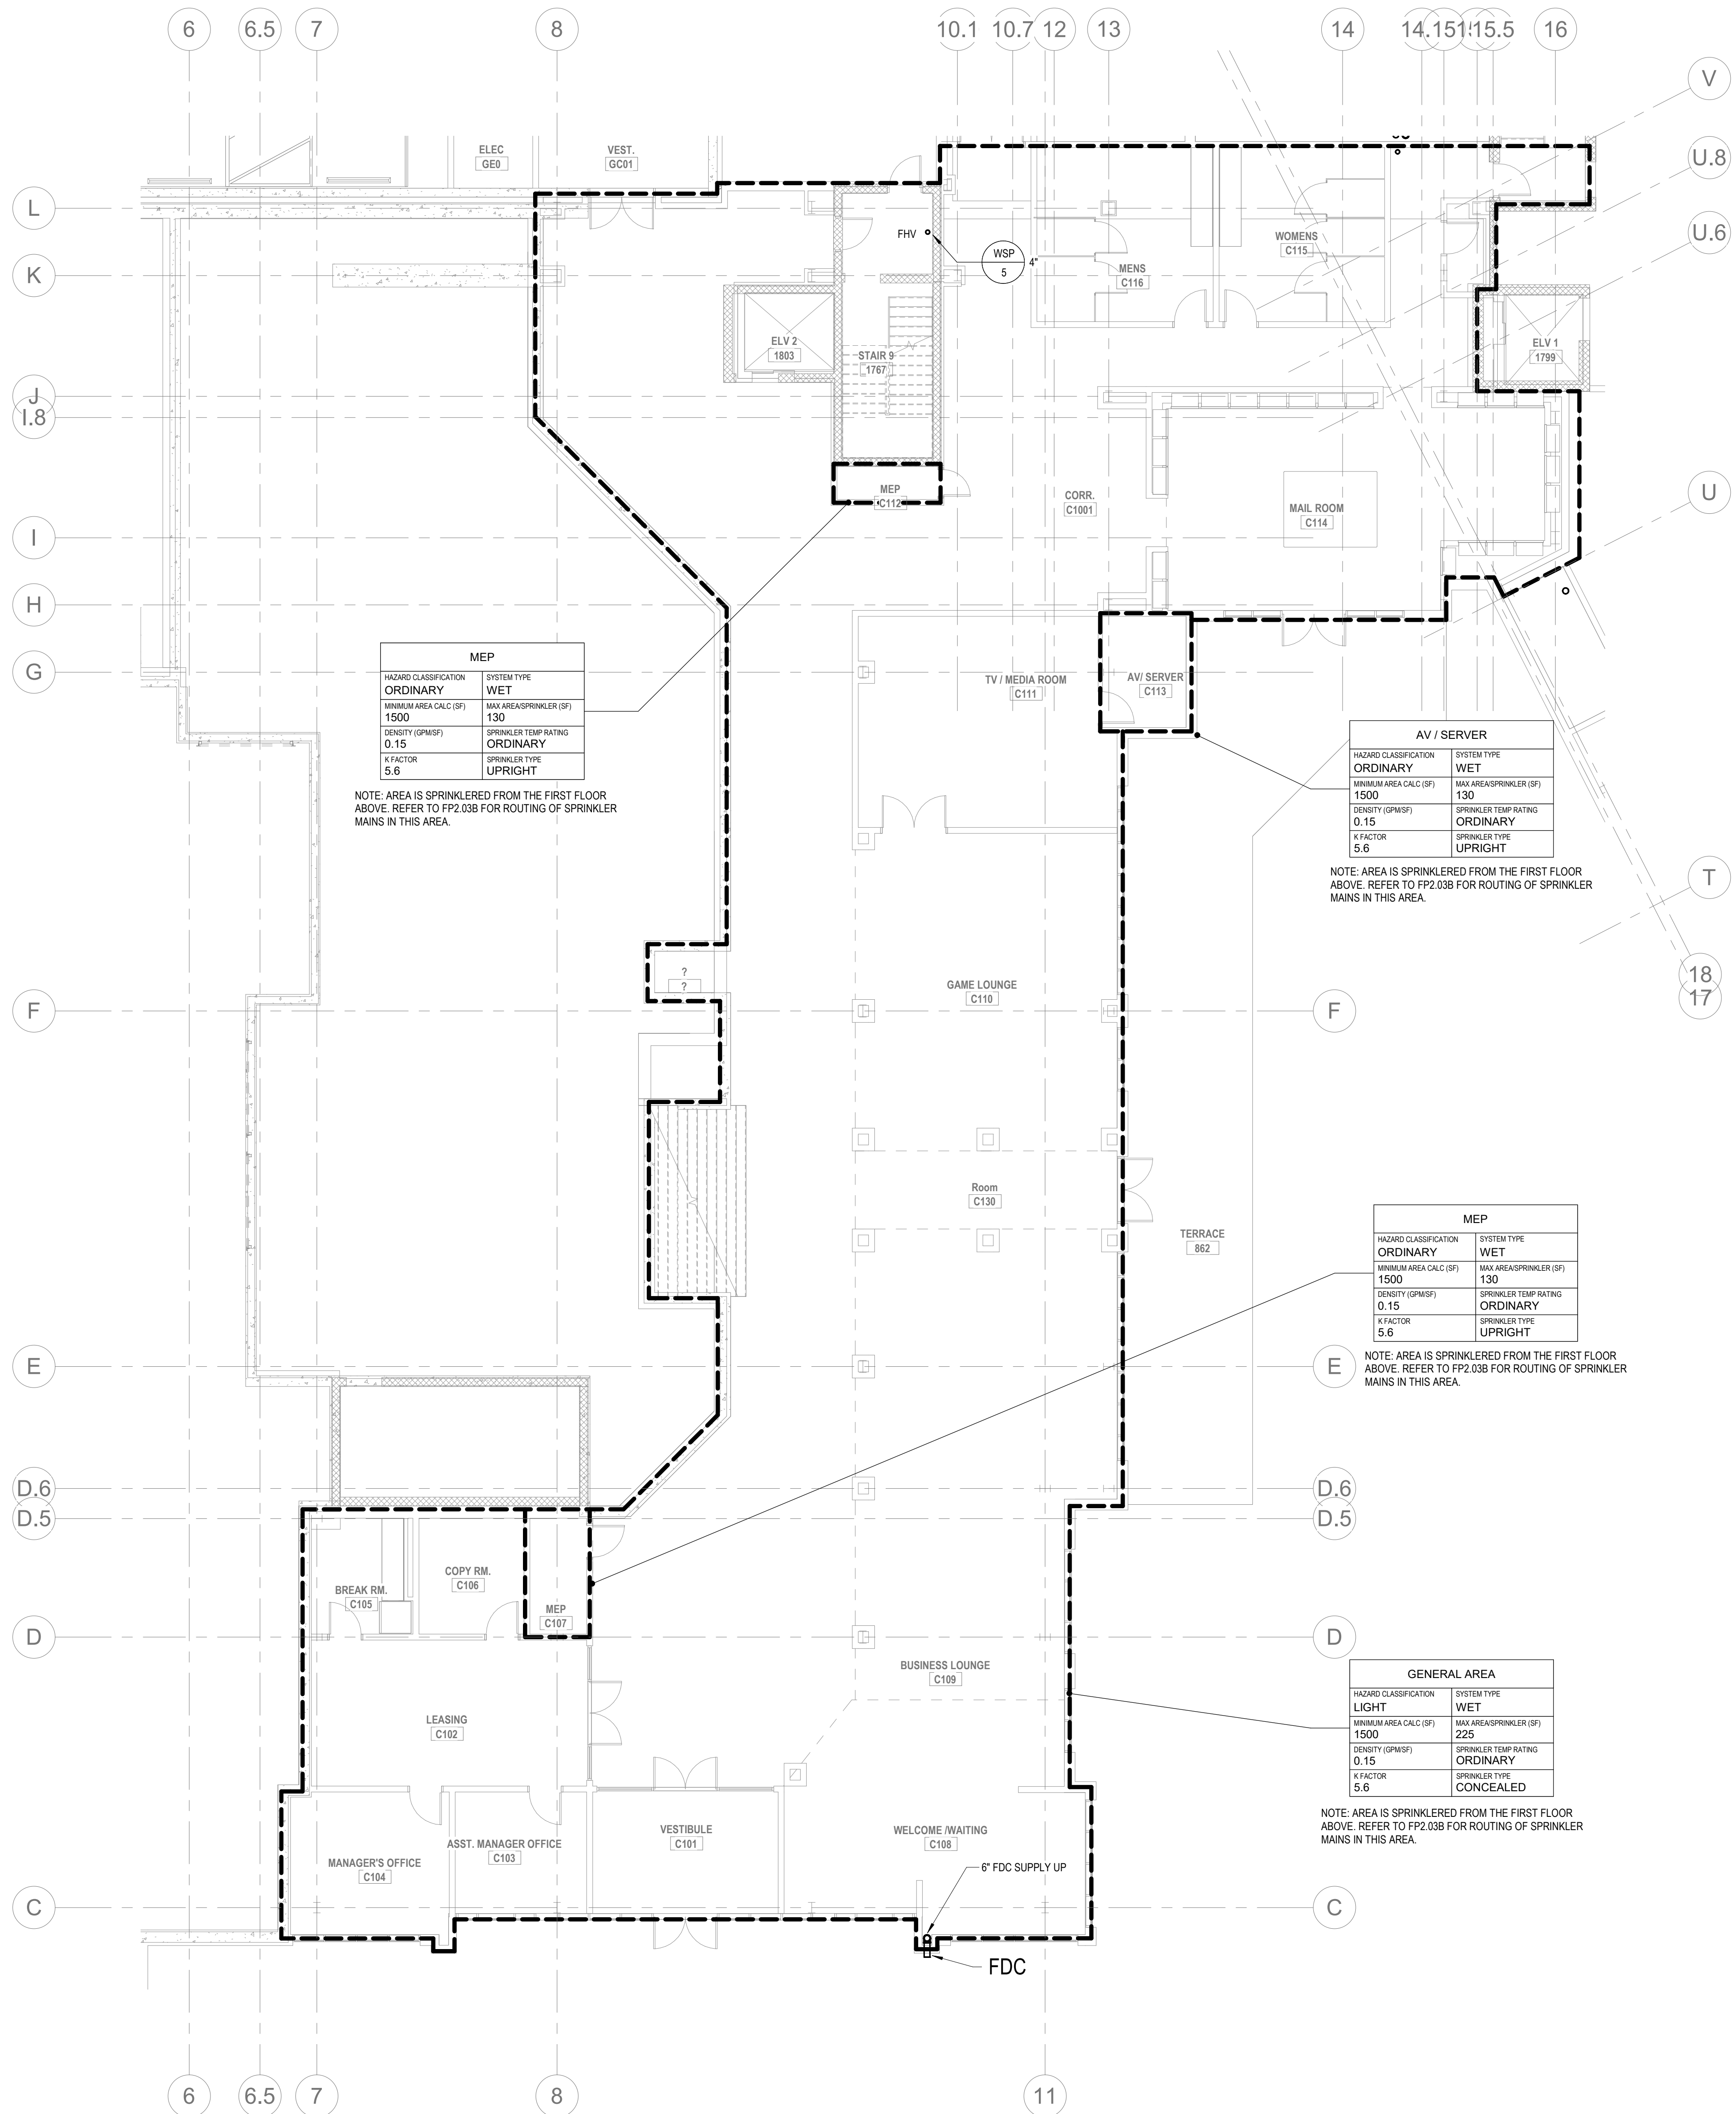

4 FIRE PROTECTION - CLUB LEVEL 1 PLAN B1
FP2.02B 1/8" = 1'-0"

ALL REPORTS, PLANS, SPECIFICATIONS AND COMPUTER FILES RELATING TO THIS PROJECT ARE THE PROPERTY OF THE MARTIN ARCHITECTURAL GROUP. THE MARTIN ARCHITECTURAL GROUP RETAINS ALL COMMON LAW, STATUTE AND OTHER RESERVED RIGHTS INCLUDING THE COPY RIGHT THEREBY. REPRODUCTION OF THE MATERIAL HEREIN OR SUBSTANTIAL USE WITHOUT WRITTEN PERMISSION OF THE MARTIN ARCHITECTURAL GROUP VIOLATES THE COPYRIGHT LAWS OF THE UNITED STATES AND WILL BE SUBJECT TO LEGAL PROSECUTION.
© The Martin Architectural Group, P.C.

THE MARTIN ARCHITECTURAL GROUP, P.C.
ARCHITECTS AND LAND PLANNERS
A PROFESSIONAL CORPORATION
240 NORTH 22ND STREET, PHILADELPHIA, PA 19103
P (215) 665-1080 F (215) 561-5064

P.A.: JTG
P.M.: TRT
DRAWN BY: Author
PROJECT NO: 1022747

NO.	REVISION	DATE
1	SCHEMATIC BUDGET PRICING SET	11/11/2022
1	PERMIT SET	12/20/2022


Project Status

FIRE PROTECTION - CLUB LEVEL 1 PLAN B
Granite Run Apartments
MIDDLETOWN TOWNSHIP, PA

SCALE: AS INDICATED
DATE: 09/21/22

FP2.02B
© The Martin Architectural Group, P.C.

Printed: 1/13/2023 11:05:53 AM

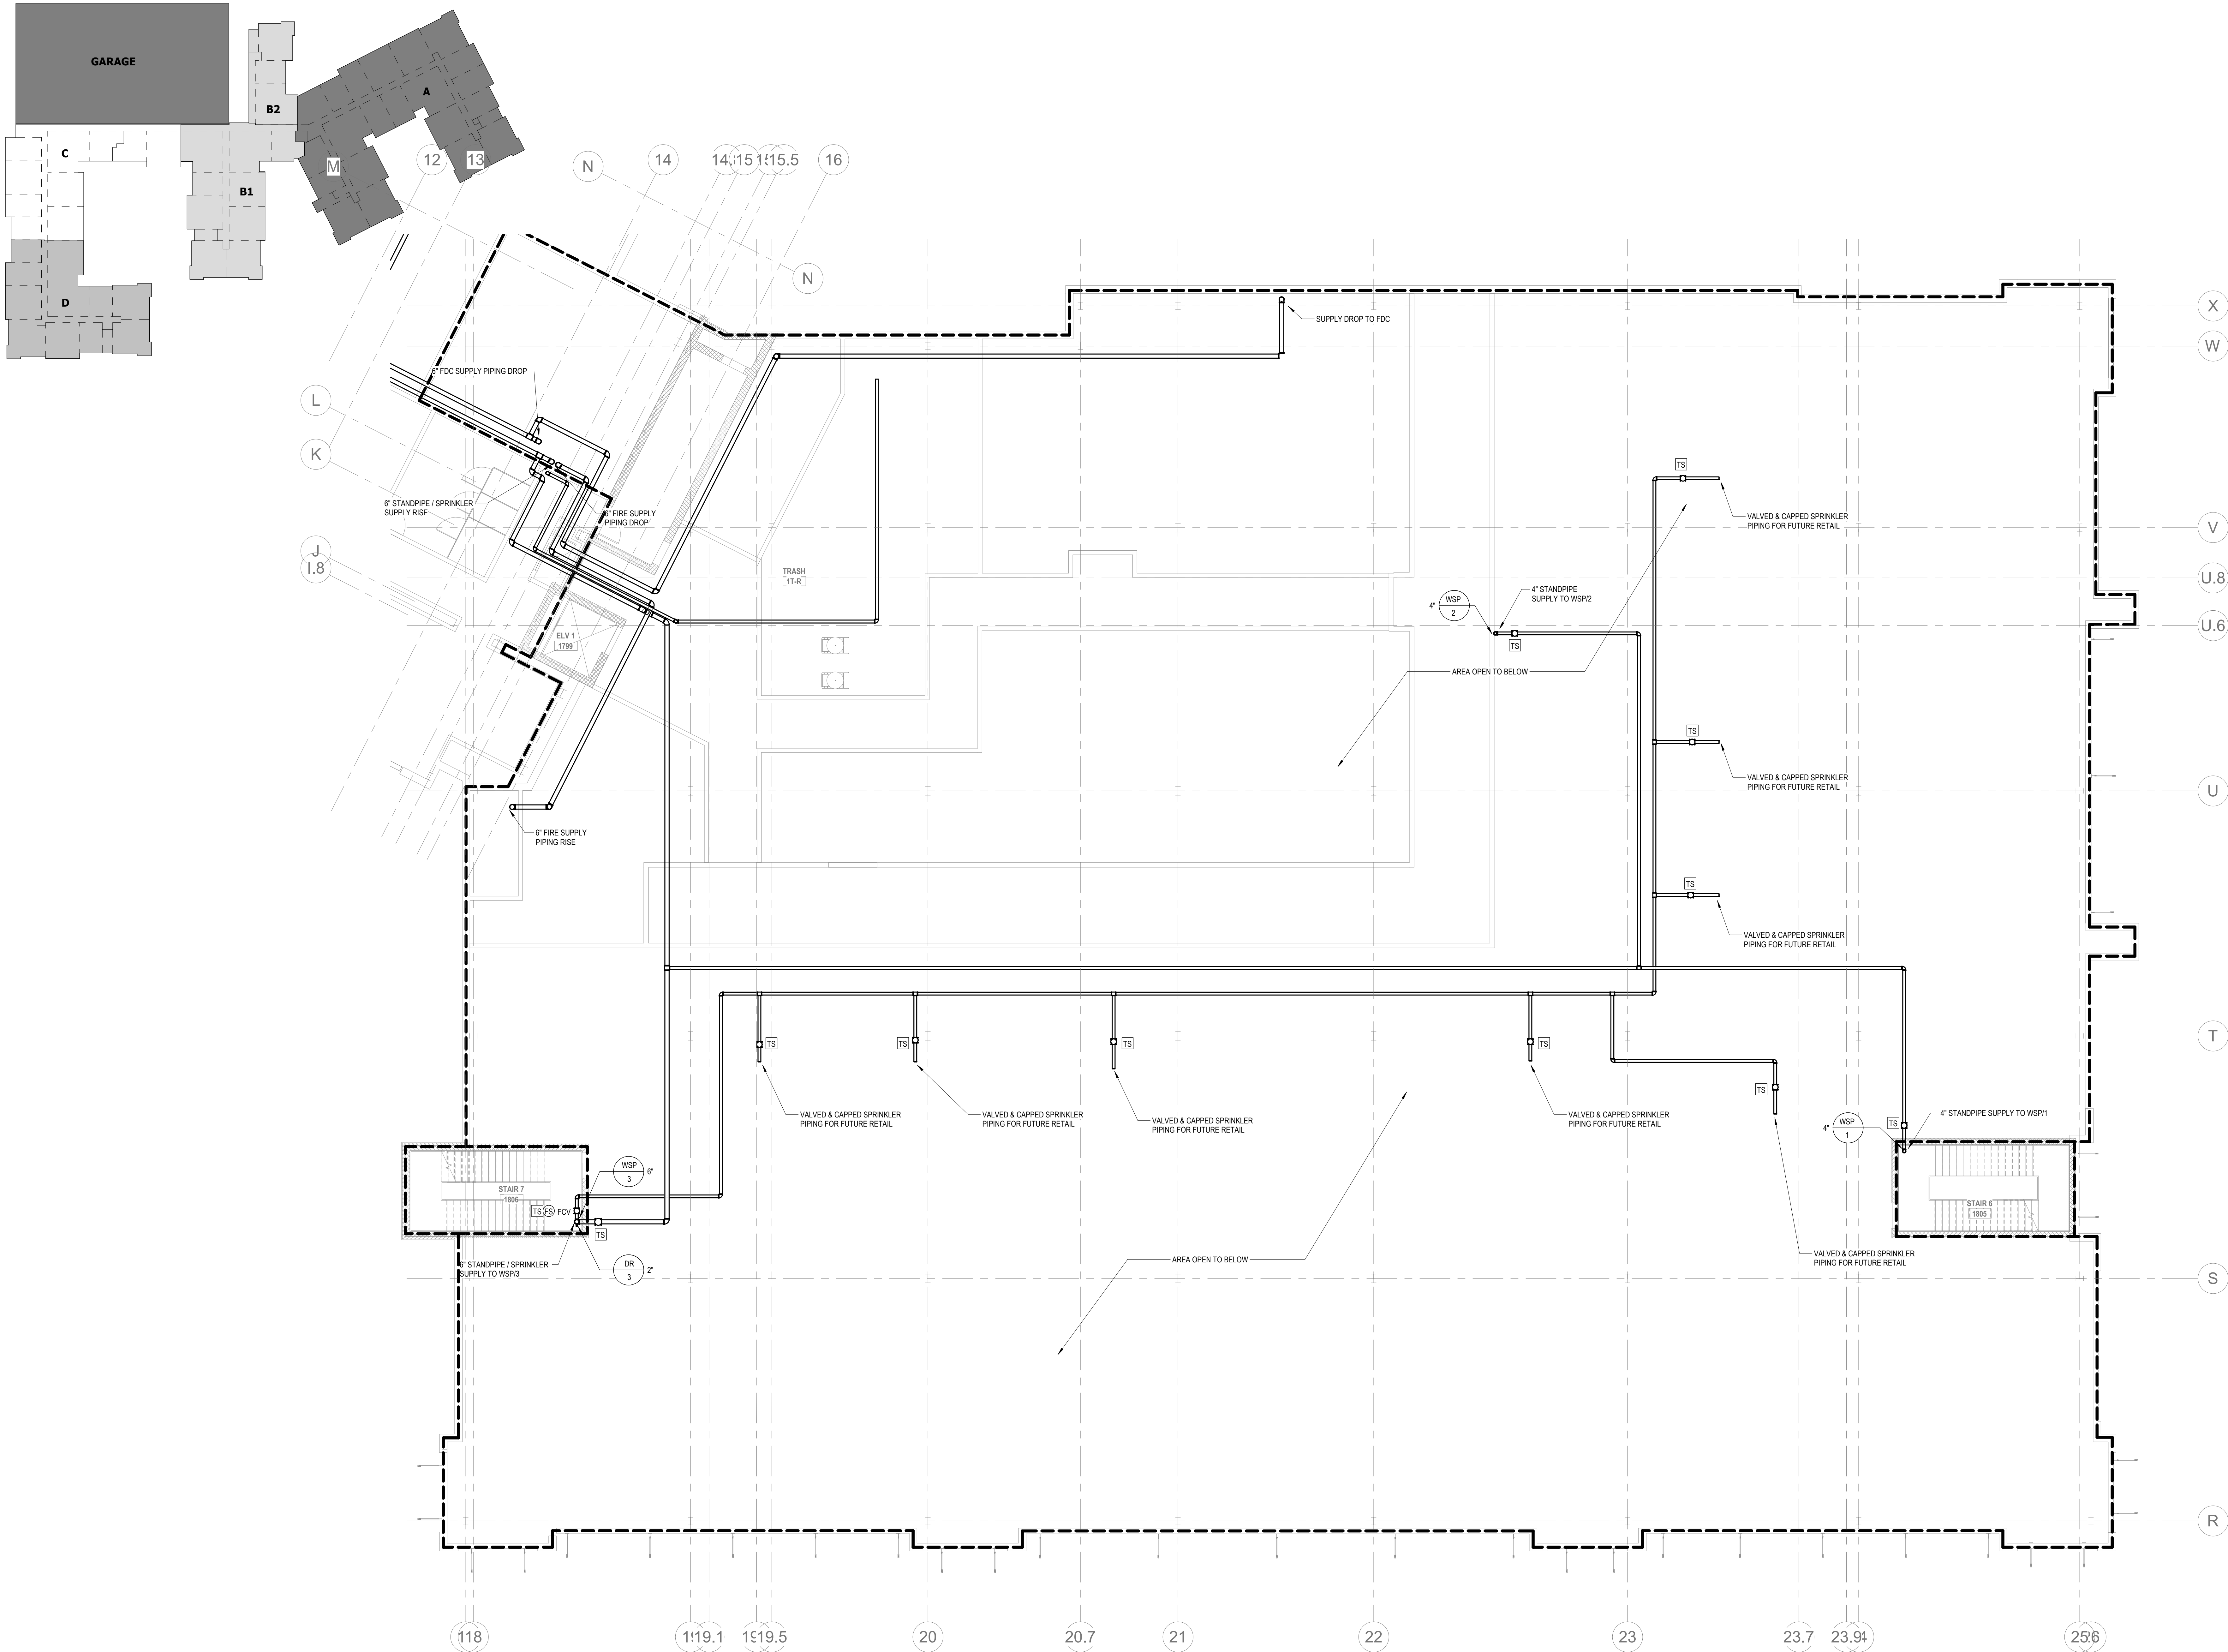

2 FIRE PROTECTION - CLUB LEVEL 2 PLAN A
FP2.03A 1/8" = 1'-0"

ALL REPORTS, PLANS, SPECIFICATIONS AND COMPUTER FILES RELATING TO THIS PROJECT ARE THE PROPERTY OF THE MARTIN ARCHITECTURAL GROUP. THE MARTIN ARCHITECTURAL GROUP RETAINS ALL COMMON LAW, STATUTE AND OTHER RESERVED RIGHTS INCLUDING THE COPY RIGHT THERE TO. REPRODUCTION OF THE MATERIAL HEREIN OR SUBSTANTIAL USE WITHOUT WRITTEN PERMISSION OF THE MARTIN ARCHITECTURAL GROUP VIOLATES THE COPYRIGHT LAWS OF THE UNITED STATES AND WILL BE SUBJECT TO LEGAL PROSECUTION.
© The Martin Architectural Group, P.C.

THE MARTIN ARCHITECTURAL GROUP, P.C.
ARCHITECTS AND LAND PLANNERS
A PROFESSIONAL CORPORATION
240 NORTH 22ND STREET, PHILADELPHIA, PA, 19103
P (215) 665-1060 F (215) 561-5064

P.A.: JTG
P.M.: TRT
DRAWN BY: Author
PROJECT NO: 1022747

NO.	REVISION	DATE
1	SCHEMATIC BUDGET PRICING SET	11/01/2022
1	PERMIT SET	12/20/2022



Project Status

FIRE PROTECTION - CLUB LEVEL 2 PLAN A
Granite Run Apartments


MIDDLETOWN TOWNSHIP, PA

SCALE: AS INDICATED
DATE: 08/19/22

FP2.03A
© The Martin Architectural Group, P.C.

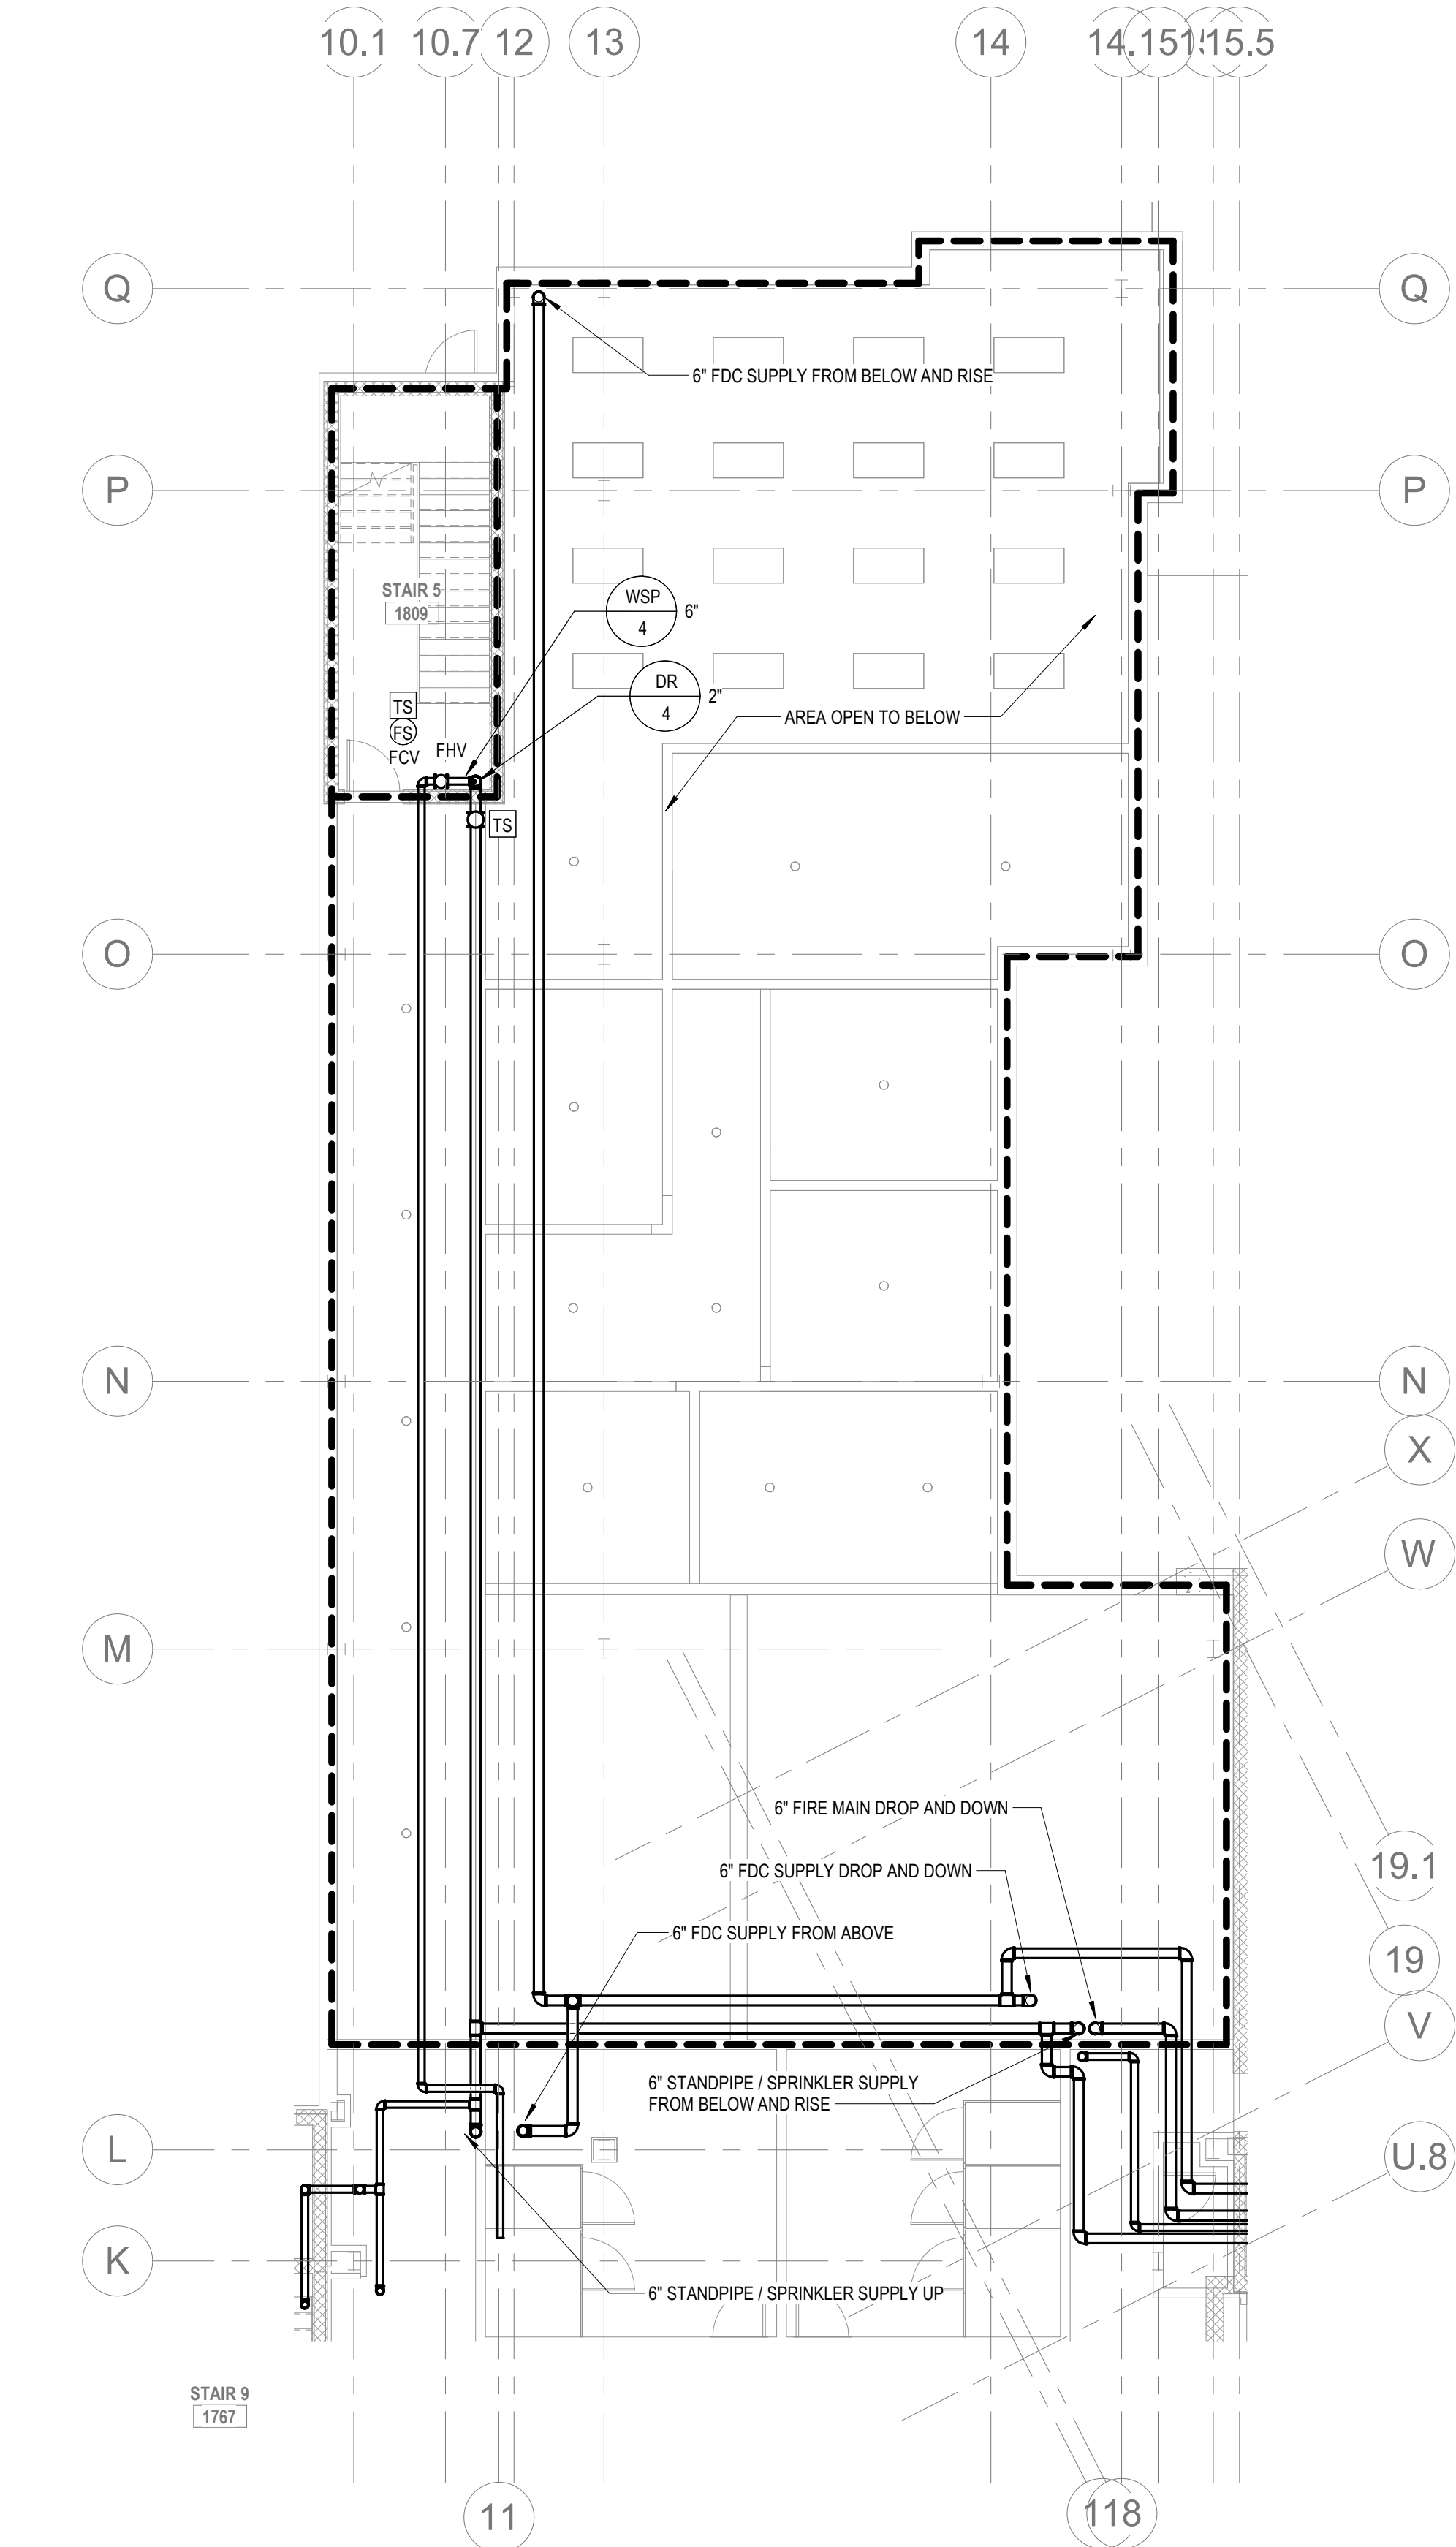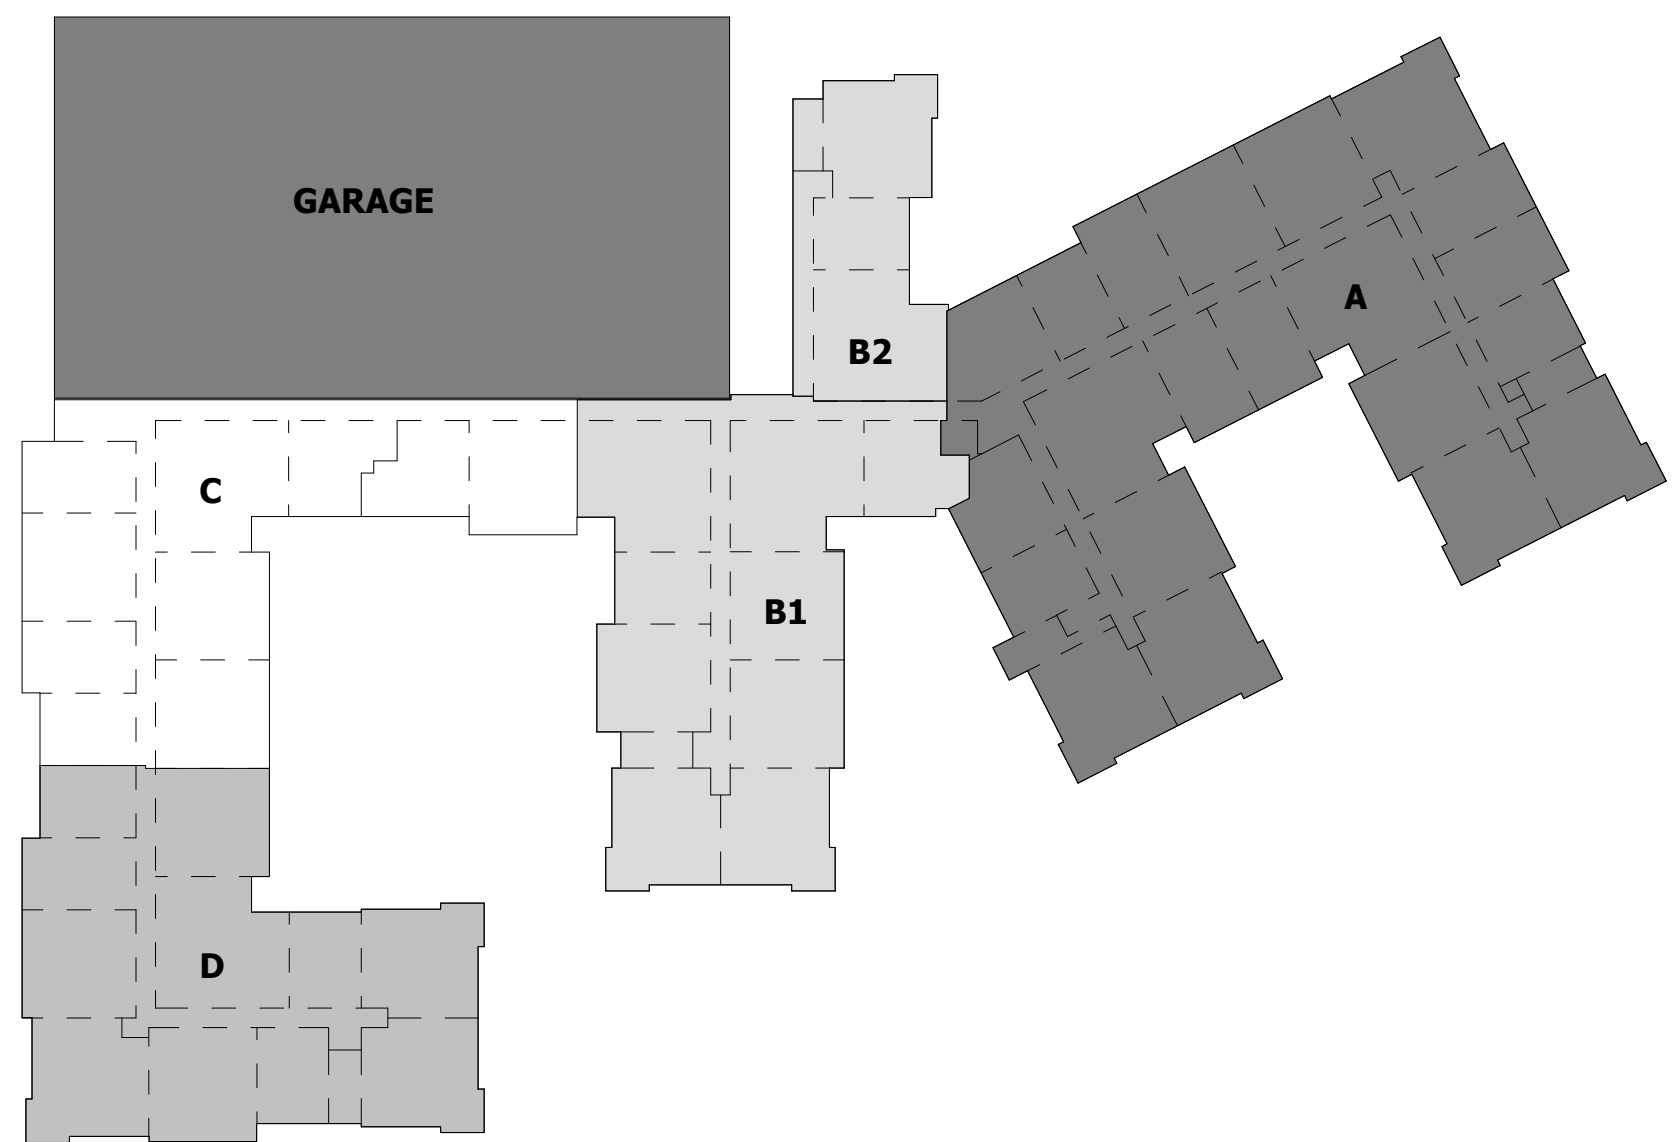

3 FIRE PROTECTION - CLUB LEVEL 2 PLAN B2
FP2.03B 1/8\"/>

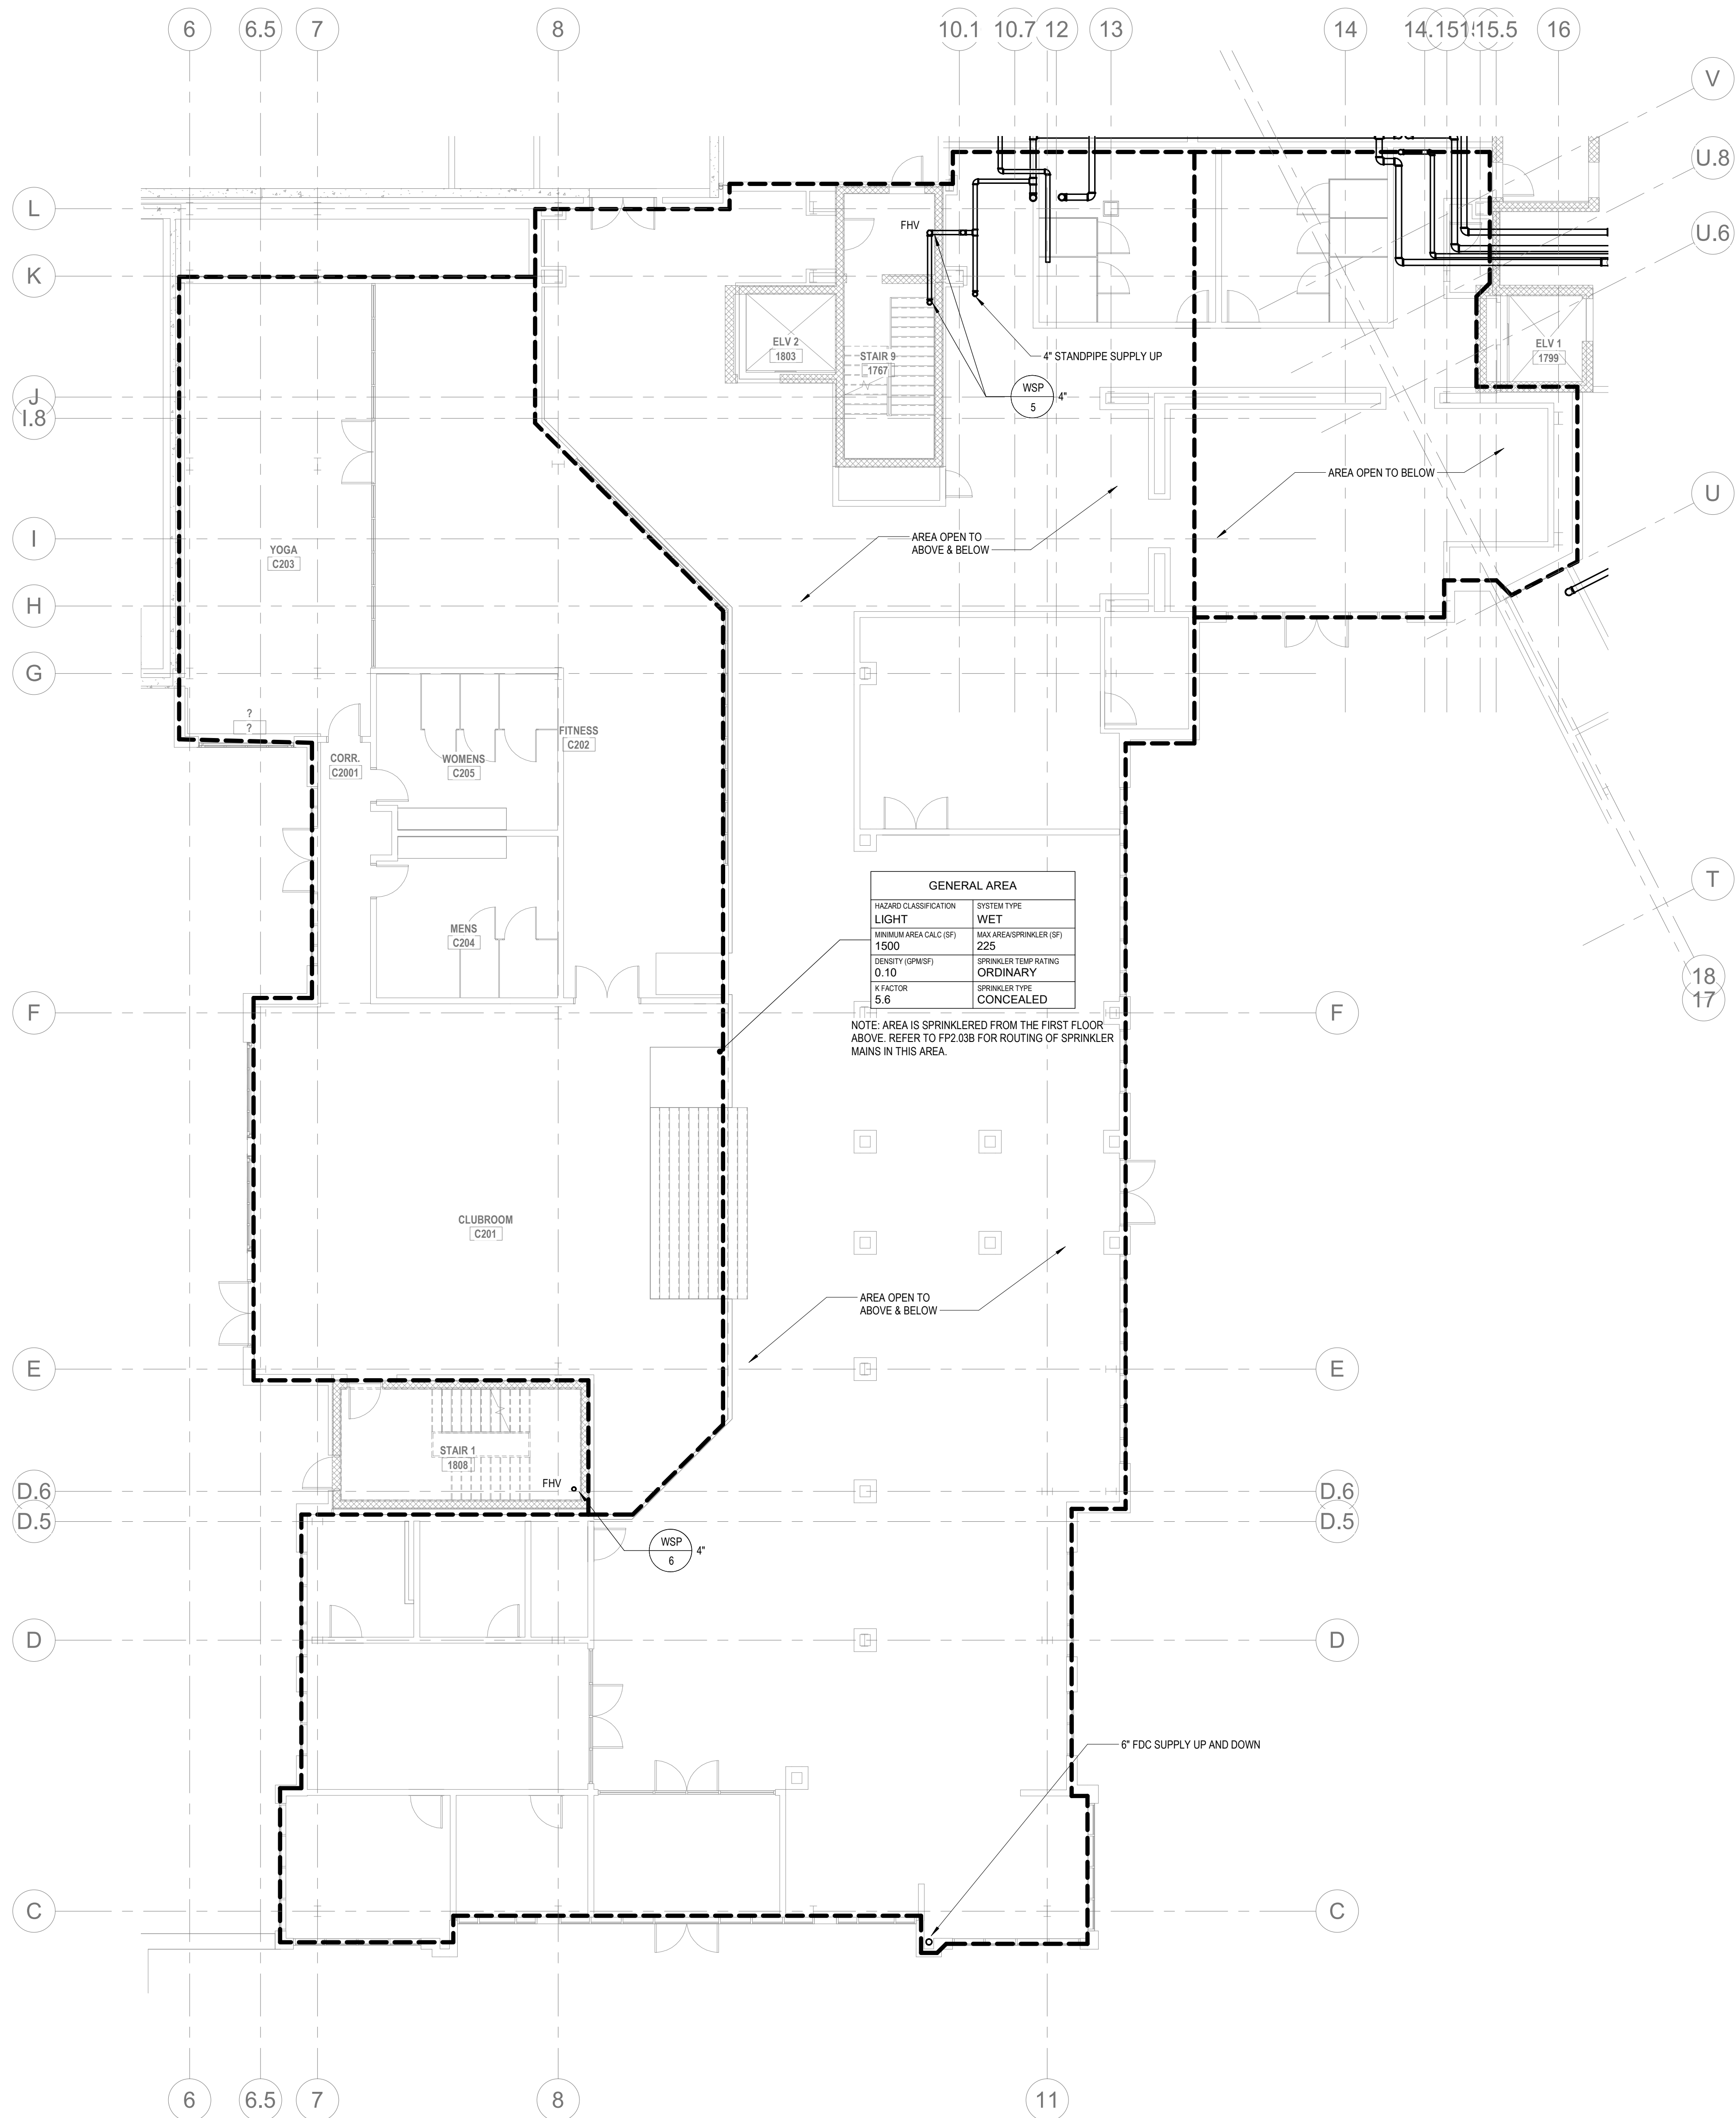

4 FIRE PROTECTION - CLUB LEVEL 2 PLAN B1
FP2.03B 1/8\"/>

ALL REPORTS, PLANS, SPECIFICATIONS AND COMPUTER FILES RELATING TO THIS PROJECT ARE THE PROPERTY OF THE MARTIN ARCHITECTURAL GROUP. THE MARTIN ARCHITECTURAL GROUP RETAINS ALL COMMON LAW, STATUTE AND OTHER RESERVED RIGHTS INCLUDING THE COPY RIGHT THEREBY. REPRODUCTION OF THE MATERIAL HEREIN OR SUBSTANTIAL USE WITHOUT WRITTEN PERMISSION OF THE MARTIN ARCHITECTURAL GROUP VIOLATES THE COPYRIGHT LAWS OF THE UNITED STATES AND WILL BE SUBJECT TO LEGAL PROSECUTION.
© The Martin Architectural Group, P.C.

THE MARTIN ARCHITECTURAL GROUP, P.C.
ARCHITECTS AND LAND PLANNERS
A PROFESSIONAL CORPORATION
240 NORTH 22ND STREET, PHILADELPHIA, PA 19103
P (215) 665-1060 F (215) 561-5064

P.A.: JTG
P.M.: TRT
DRAWN BY: Author
PROJECT NO: 1022747

NO.	REVISION	DATE
1	SCHEMATIC BUDGET PRICING SET	11/11/2022
1	PERMIT SET	12/20/2022

Project Status



FIRE PROTECTION - CLUB LEVEL 2 PLAN B
Granite Run Apartments

SCALE: AS INDICATED
DATE: 09/21/22


FP2.03B
© The Martin Architectural Group, P.C.



Printed: 1/13/2023 11:06:13 AM

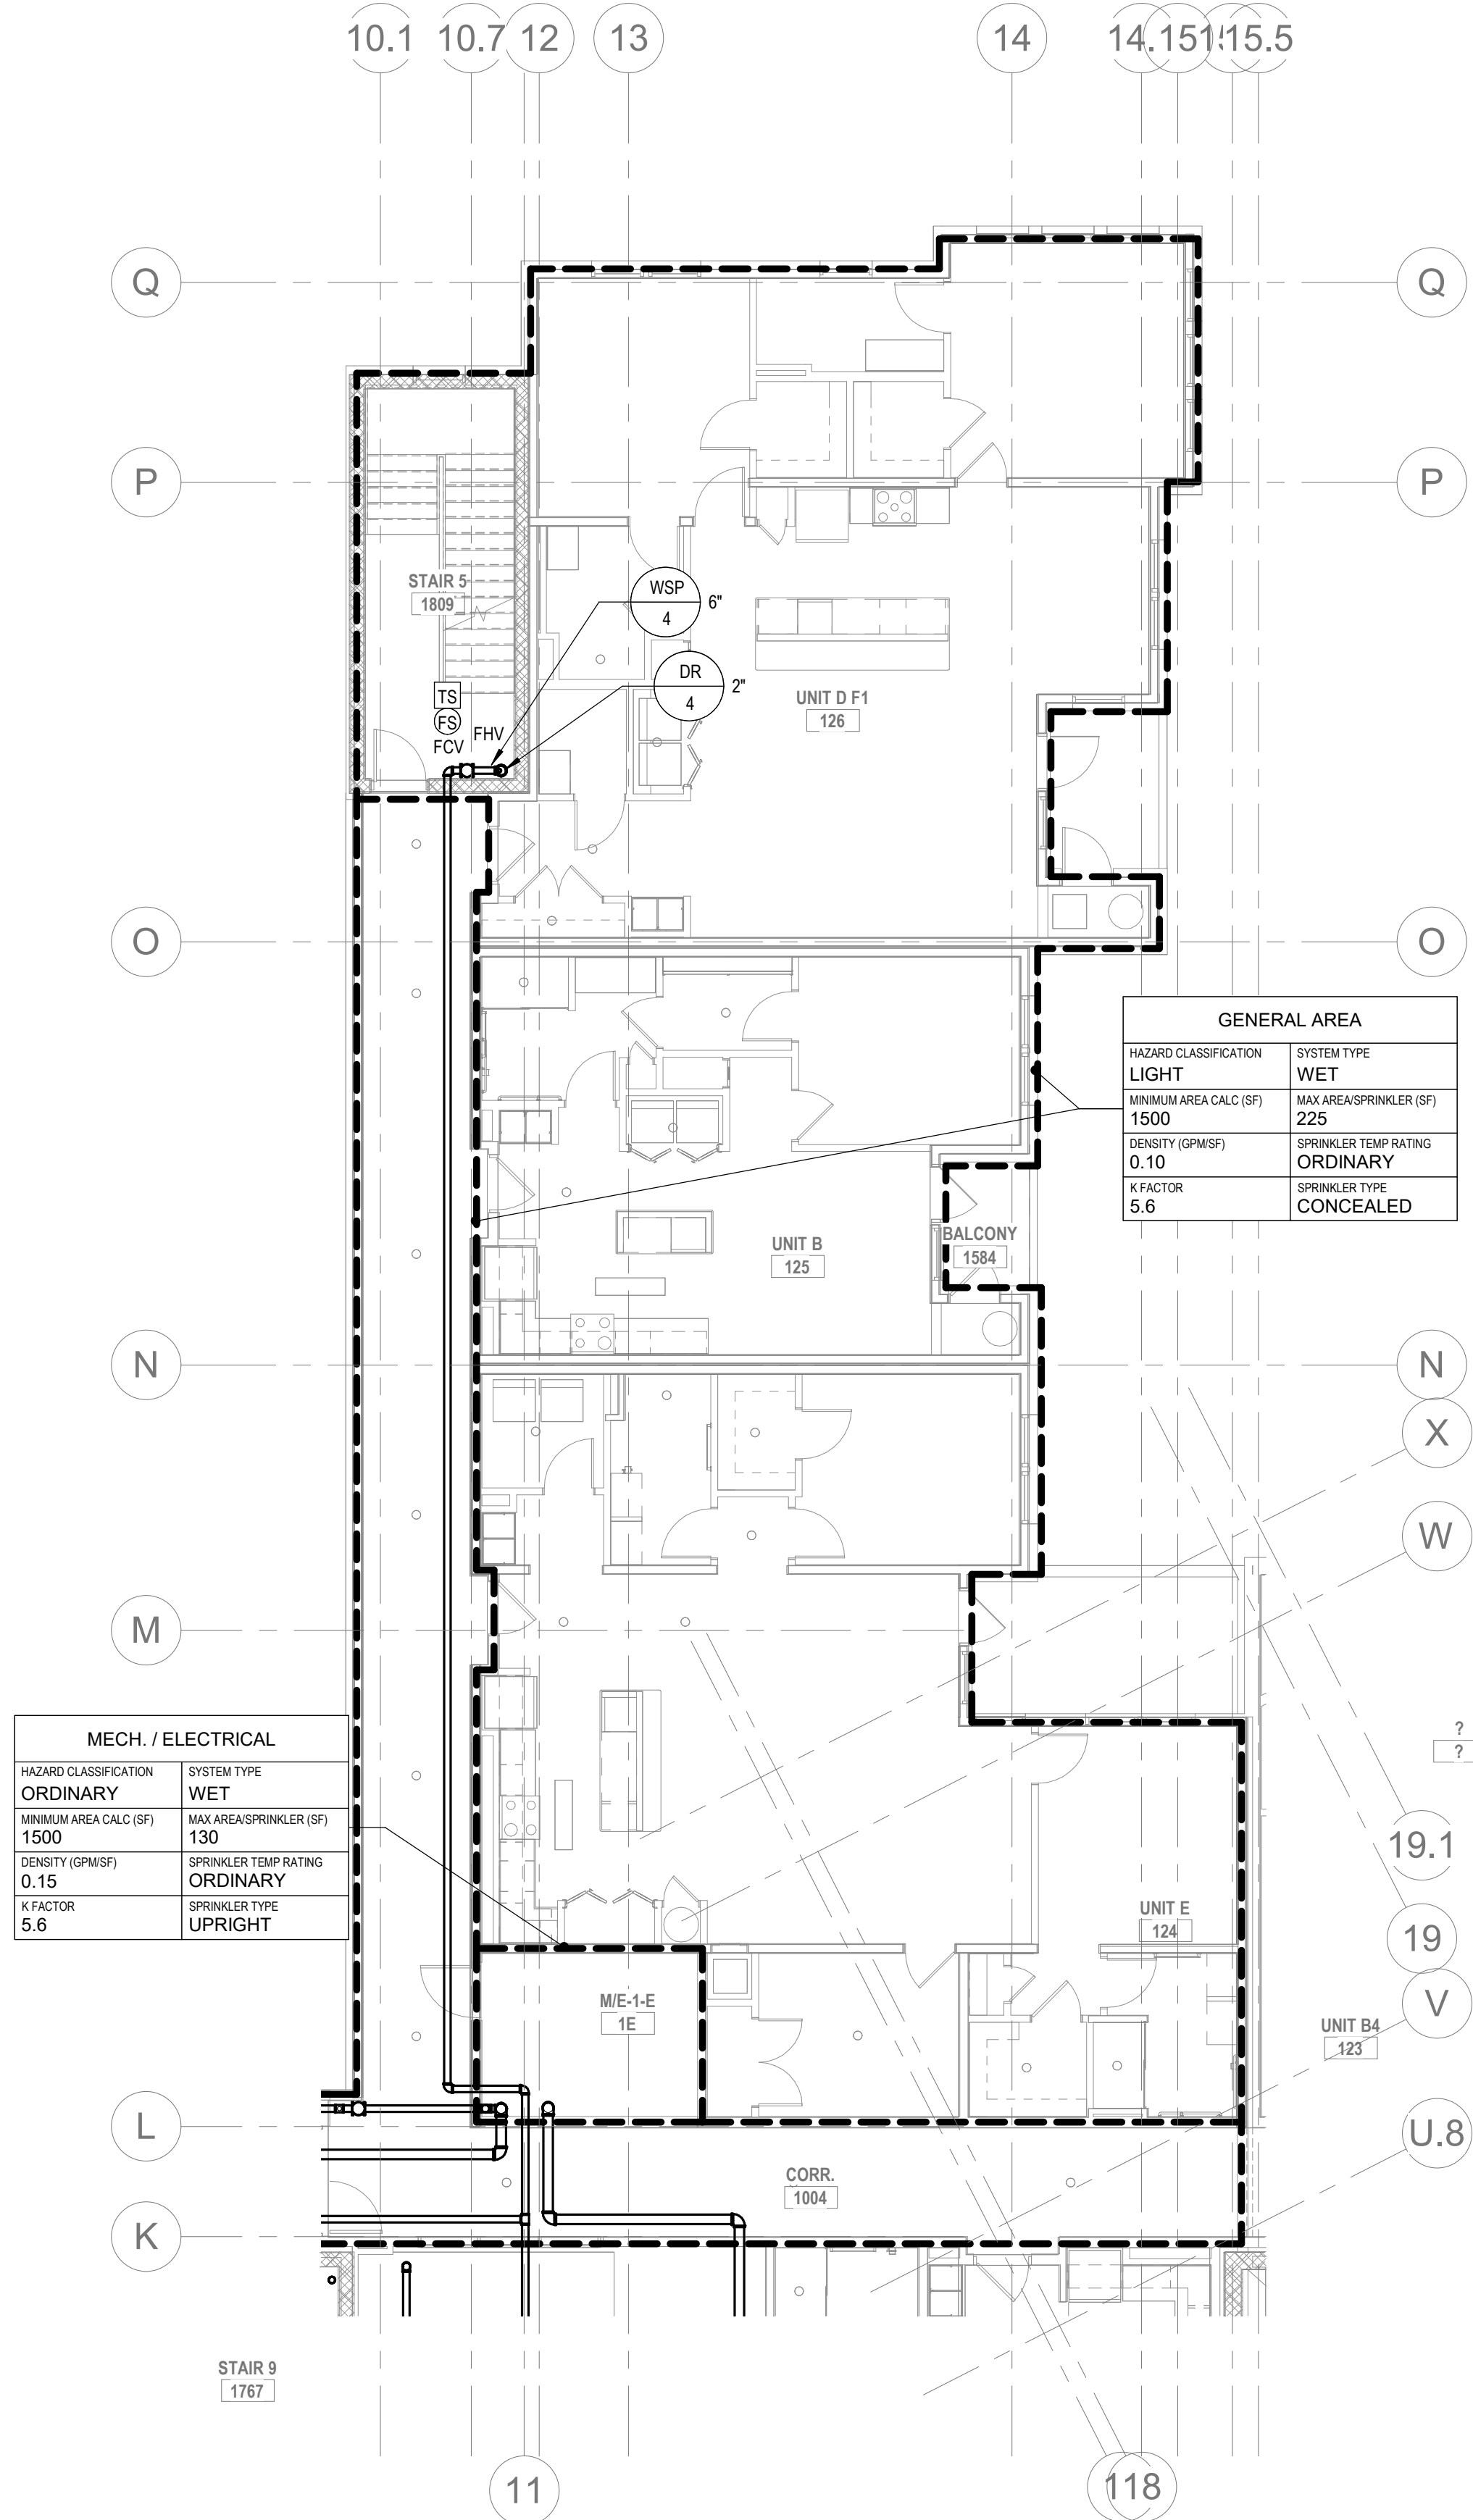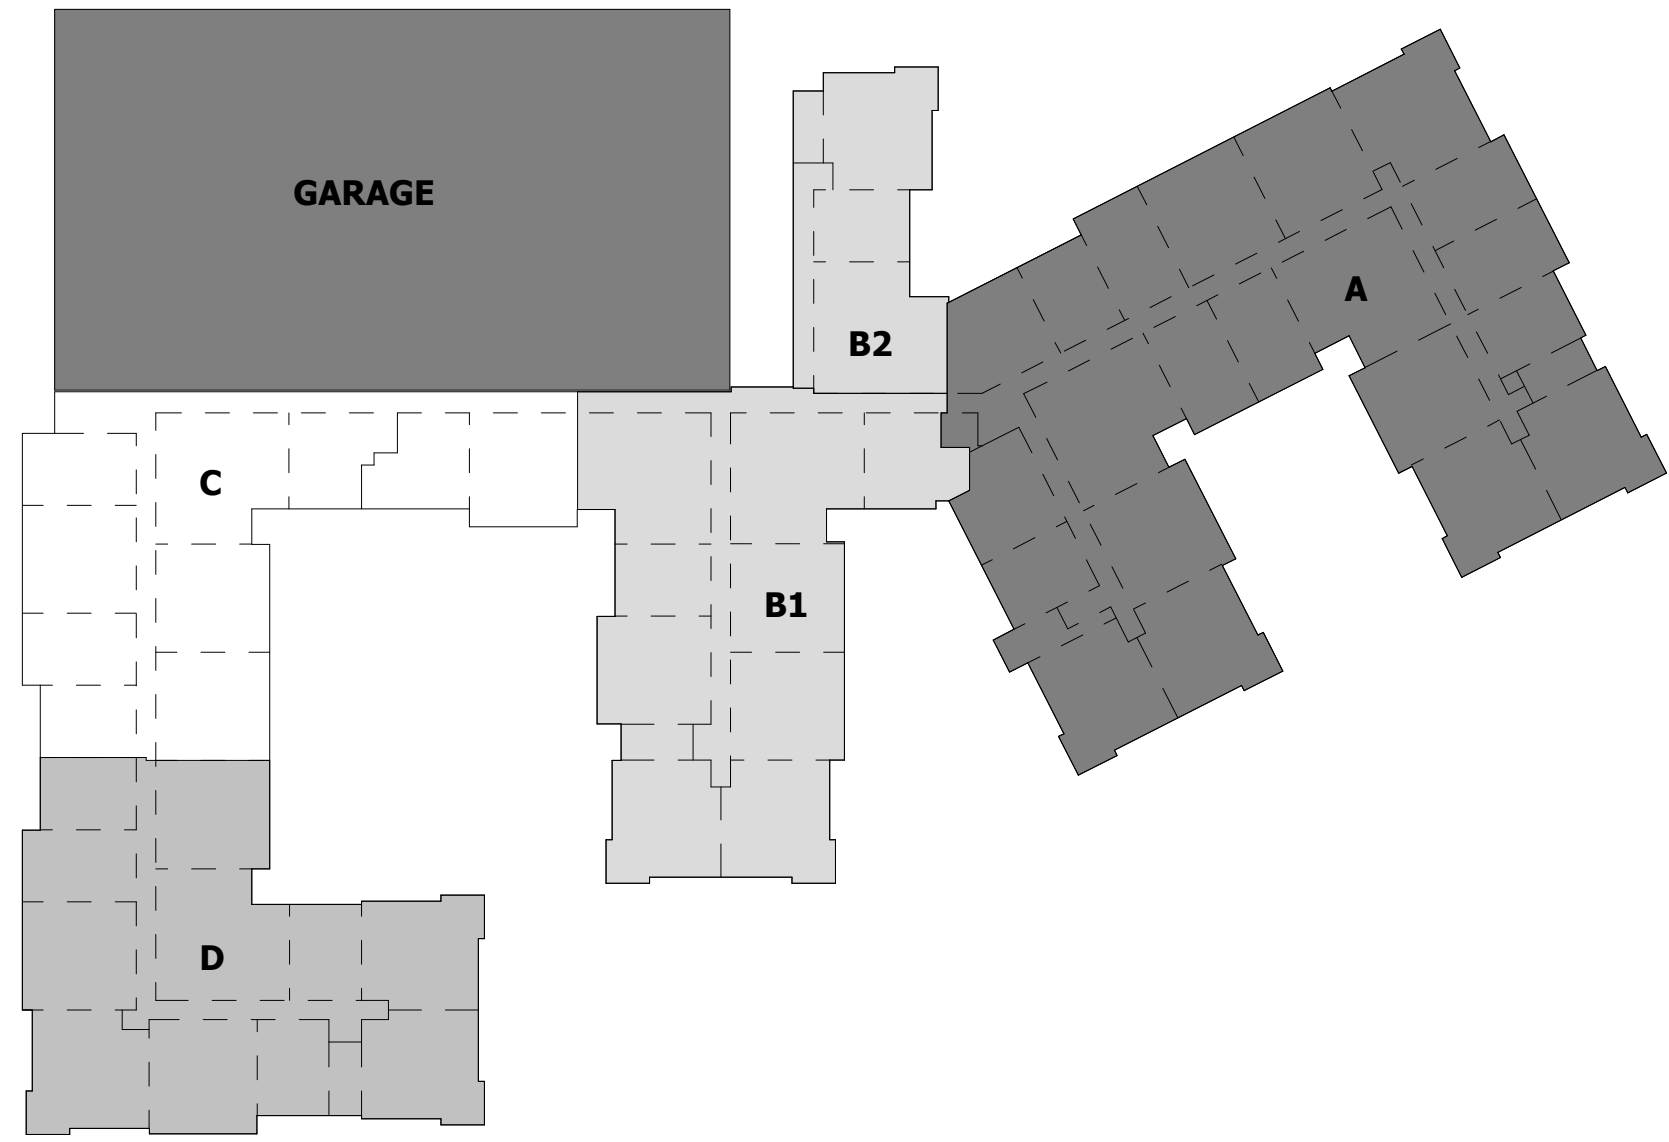

3 FIRE PROTECTION - FIRST FLOOR PLAN B2
1/8" = 1'-0"

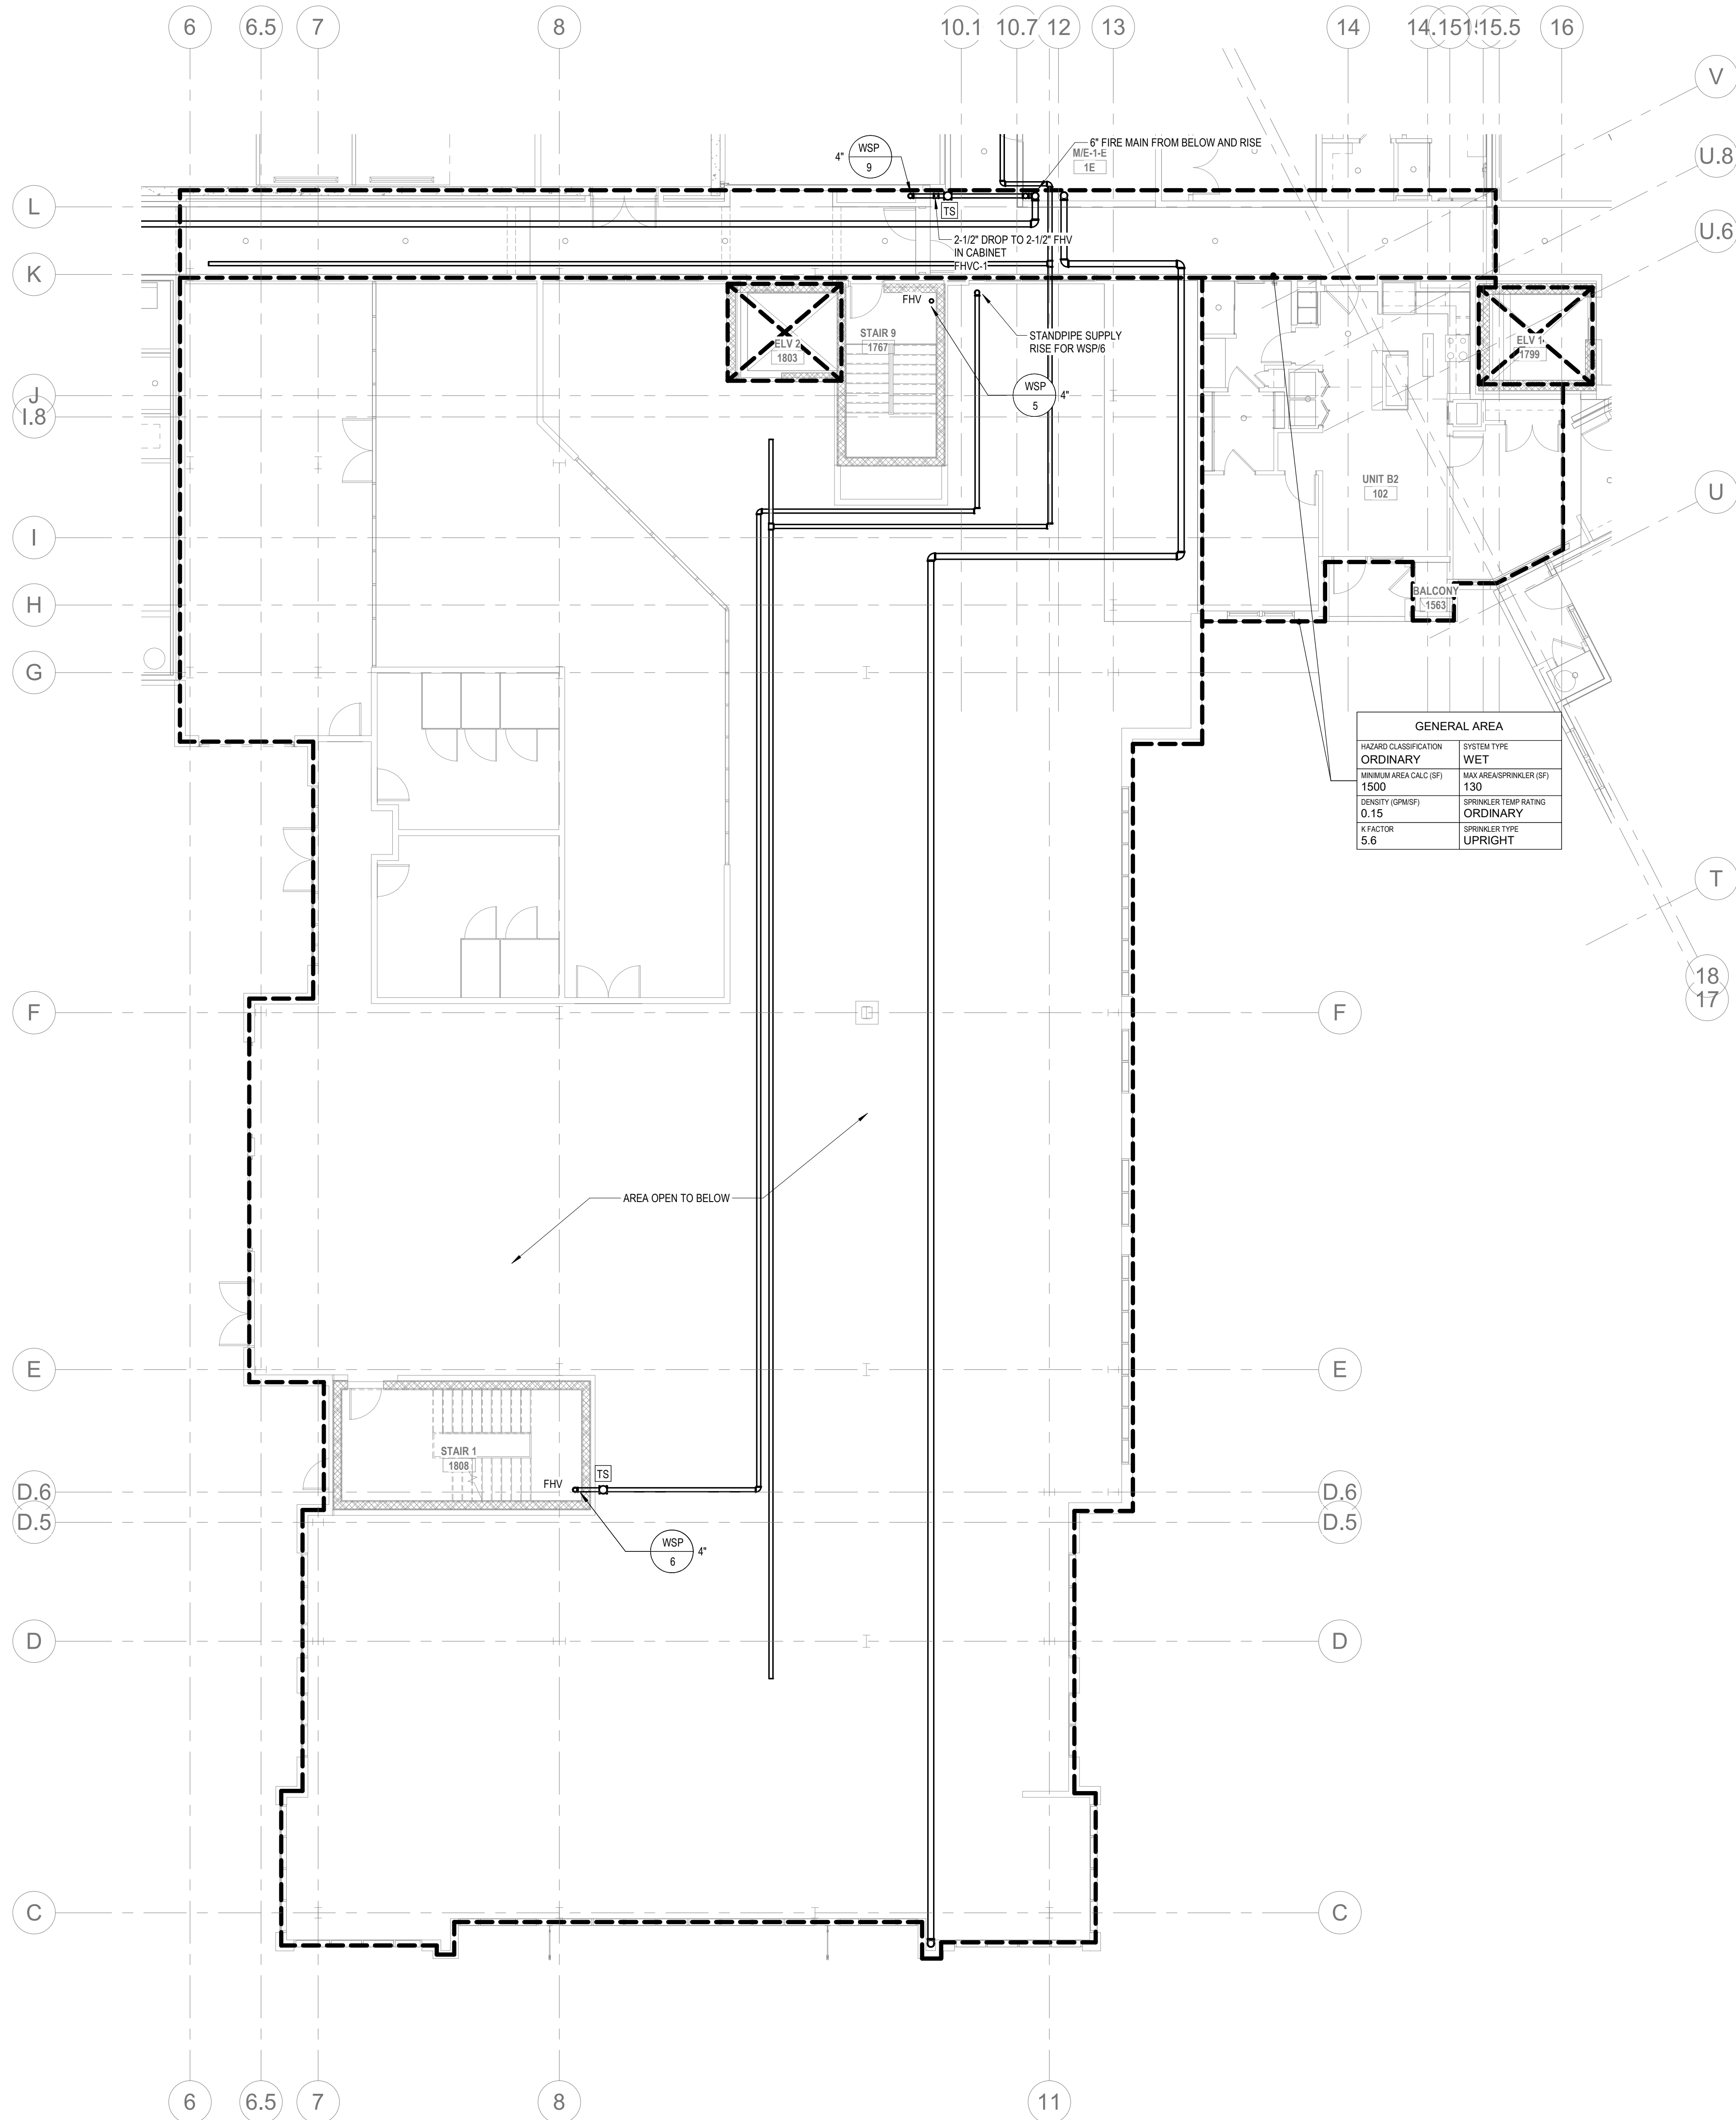

4 FIRE PROTECTION - FIRST FLOOR PLAN B1
1/8" = 1'-0"

ALL REPORTS, PLANS, SPECIFICATIONS AND COMPUTER FILES RELATING TO THIS PROJECT ARE THE PROPERTY OF THE MARTIN ARCHITECTURAL GROUP. THE MARTIN ARCHITECTURAL GROUP RETAINS ALL COMMON LAW, STATUTE AND OTHER RESERVED RIGHTS INCLUDING THE COPY RIGHT THEREIN. REPRODUCTION OF THE MATERIAL HEREIN OR SUBSTANTIAL USE WITHOUT WRITTEN PERMISSION OF THE MARTIN ARCHITECTURAL GROUP VIOLATES THE COPYRIGHT LAWS OF THE UNITED STATES AND WILL BE SUBJECT TO LEGAL PROSECUTION.
© The Martin Architectural Group, P.C.

THE MARTIN ARCHITECTURAL GROUP, P.C.
ARCHITECTS AND LAND PLANNERS
A PROFESSIONAL CORPORATION
240 NORTH 22ND STREET, PHILADELPHIA, PA, 19103
P (215) 665-1060 F (215) 561-5064

P.A.: JTG
P.M.: TRT
DRAWN BY: Author
PROJECT NO: 1022747



NO.	REVISION	DATE
1	SCHEMATIC BUDGET PRICING SET	11/01/2022
2	PERMIT SET	12/20/2022

Project Status

FIRE PROTECTION - FIRST FLOOR PLAN B
Granite Run Apartments



SCALE: AS INDICATED
DATE: 08/19/22

FP2.04B
© The Martin Architectural Group, P.C.

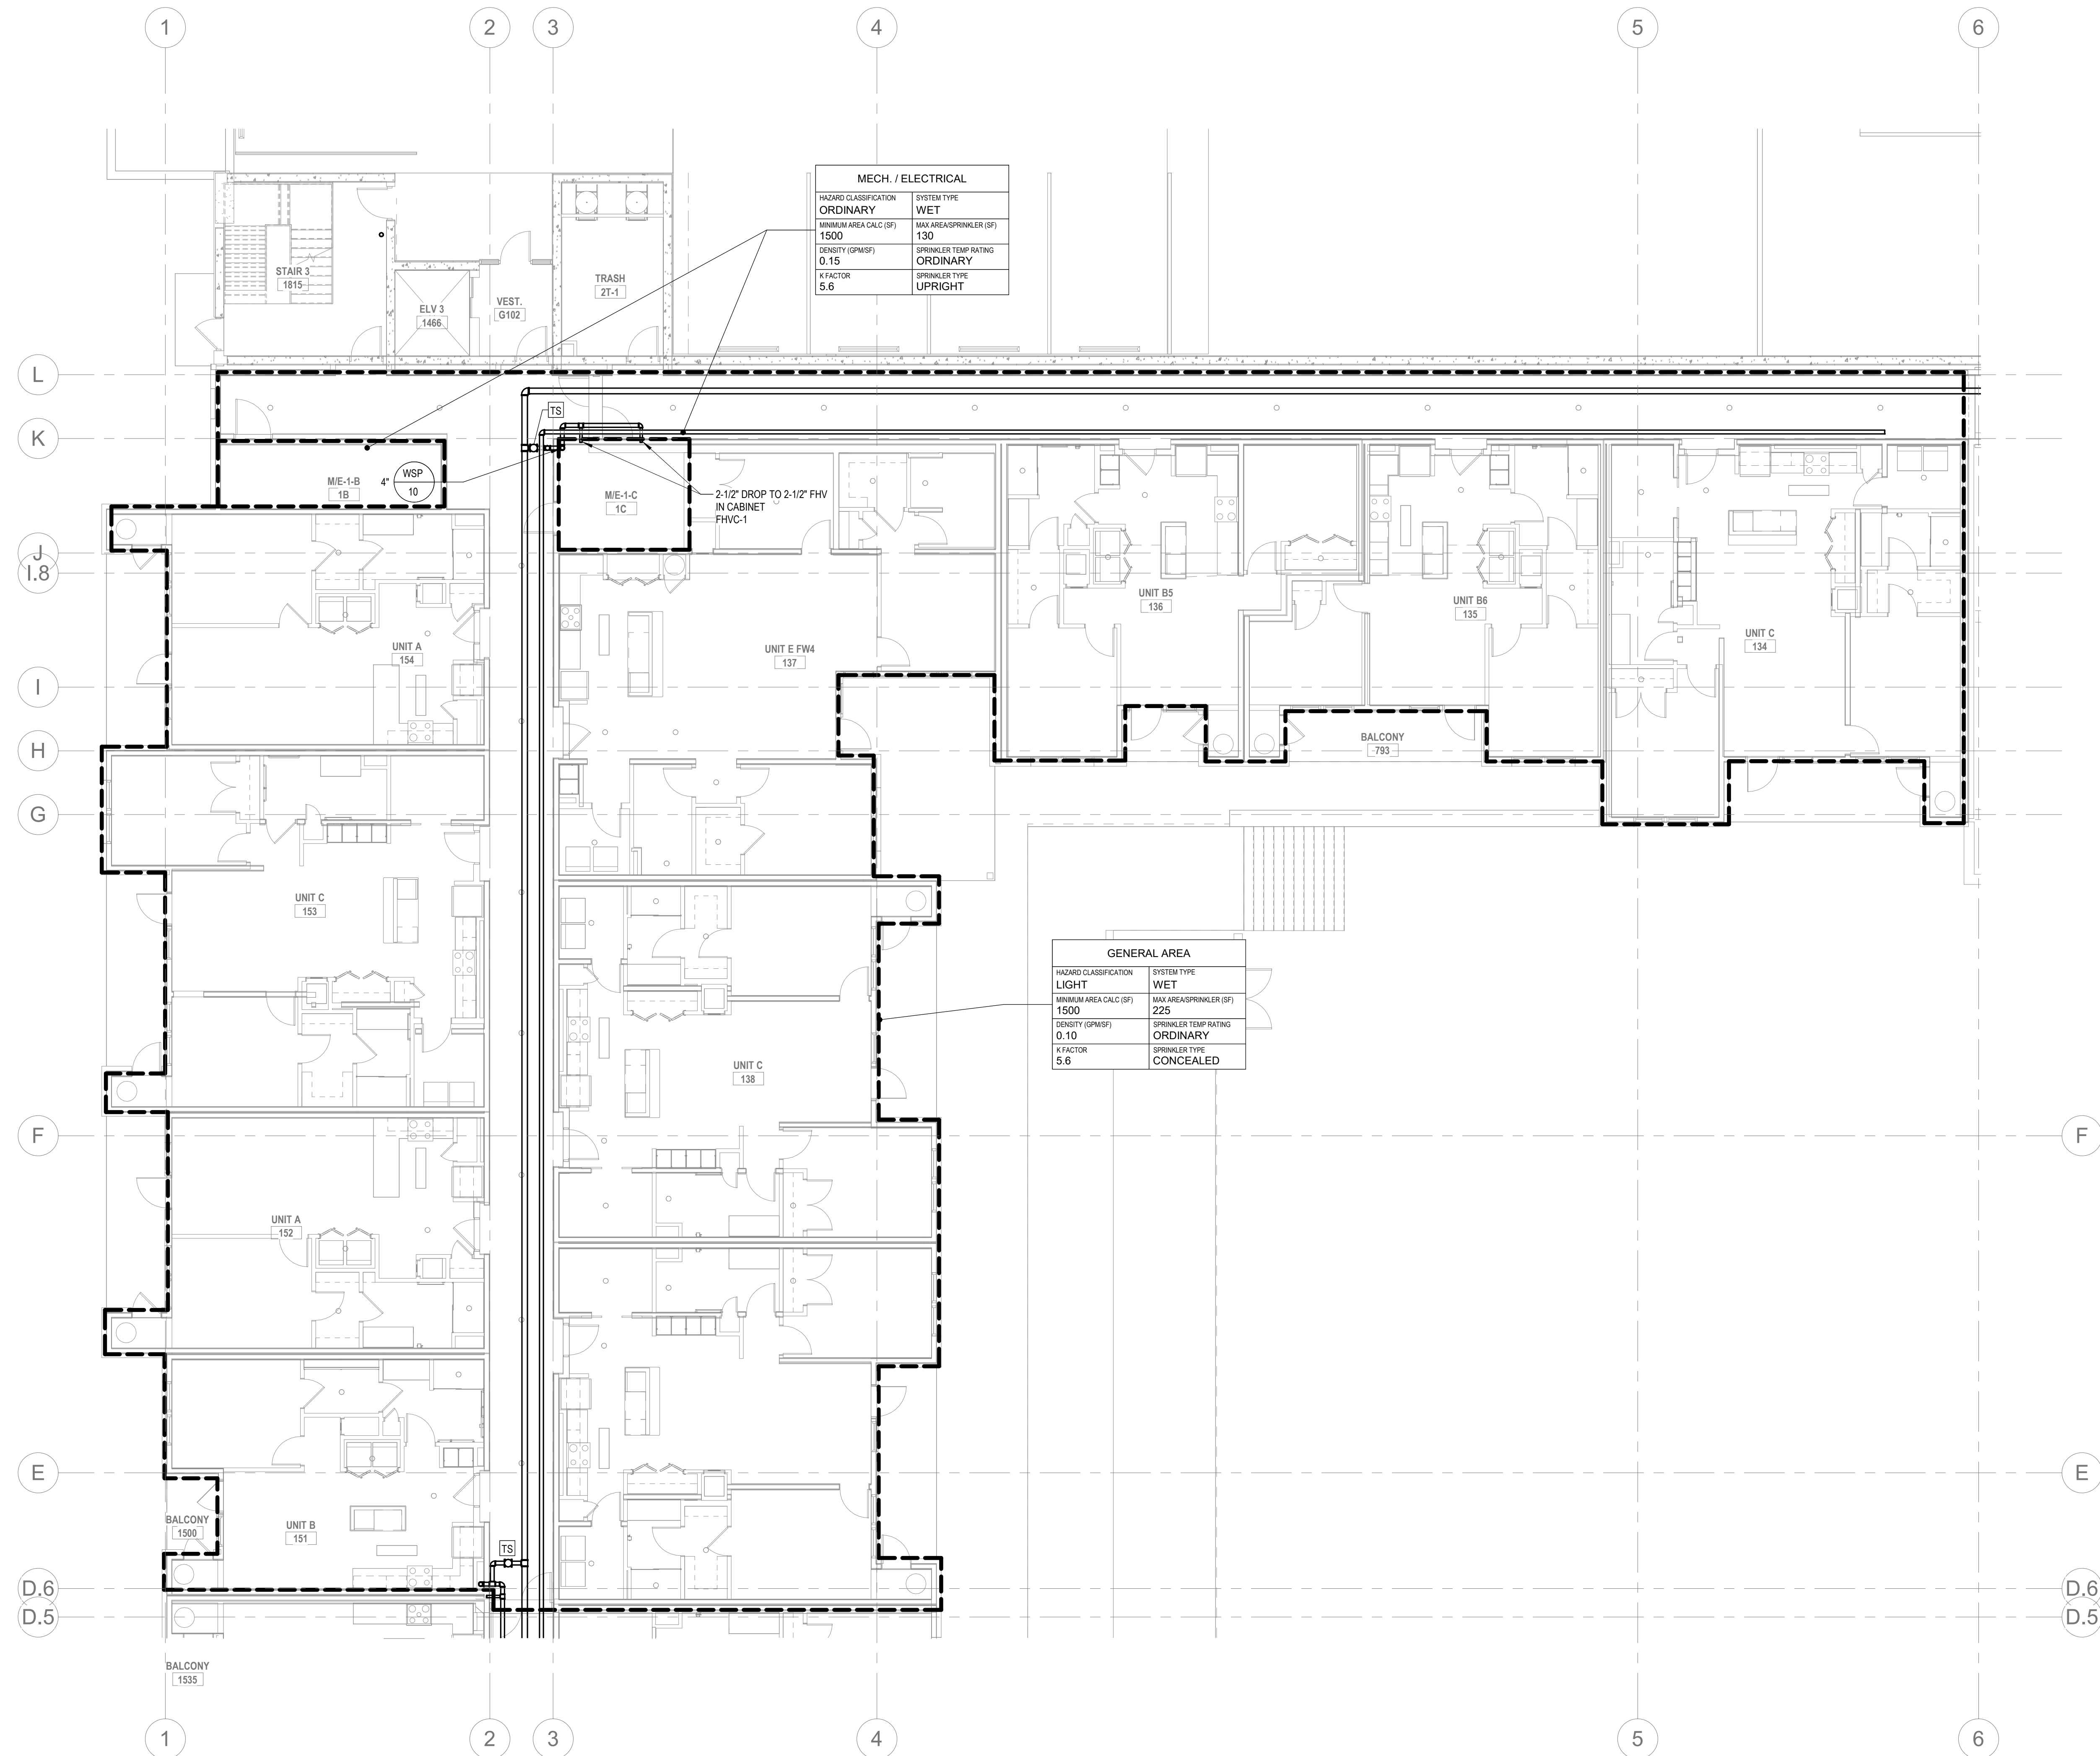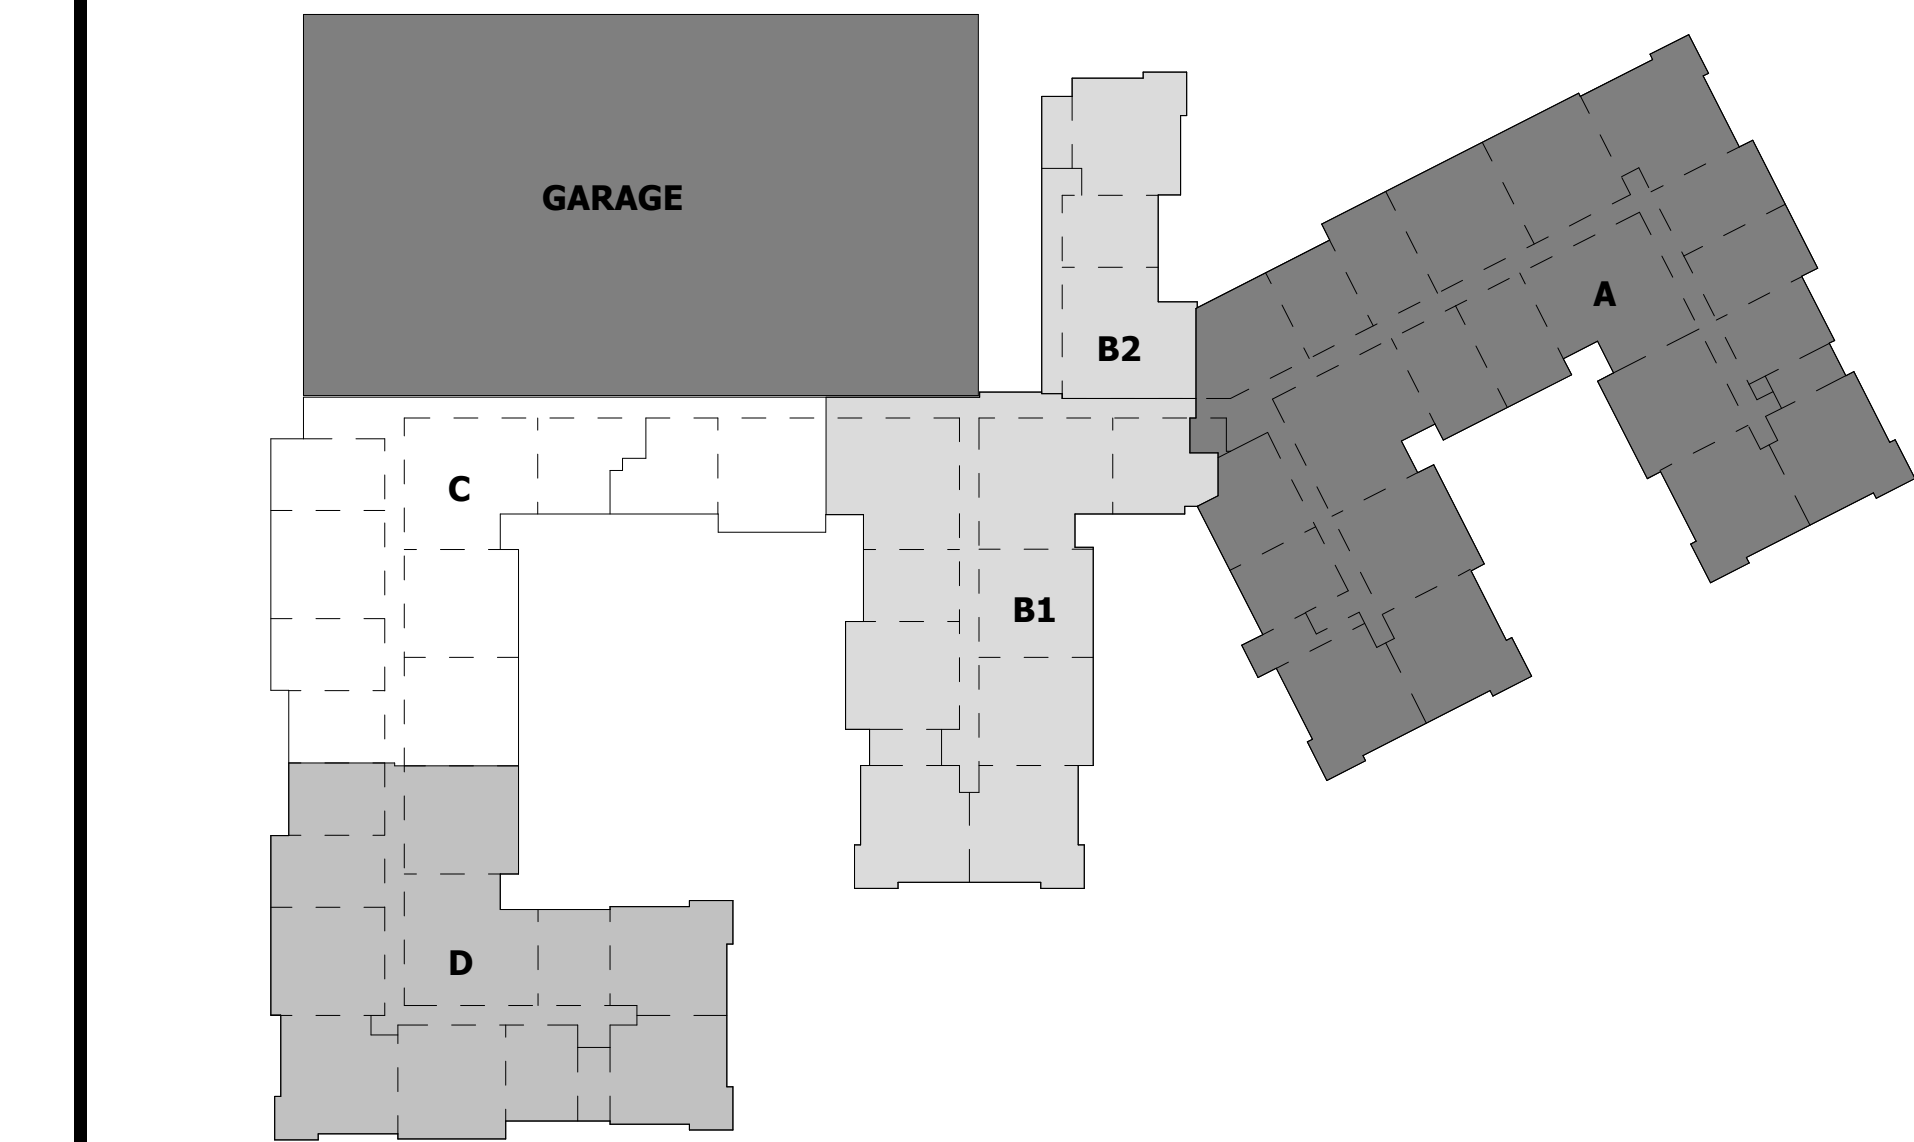




2 FIRE PROTECTION - FIRST FLOOR PLAN C
FP2.04C 1/8" = 1'-0"

NO.	REVISION	DATE
1	SCHEMATIC BUDGET PRICING SET PERMIT SET	11/01/2022 12/20/2022

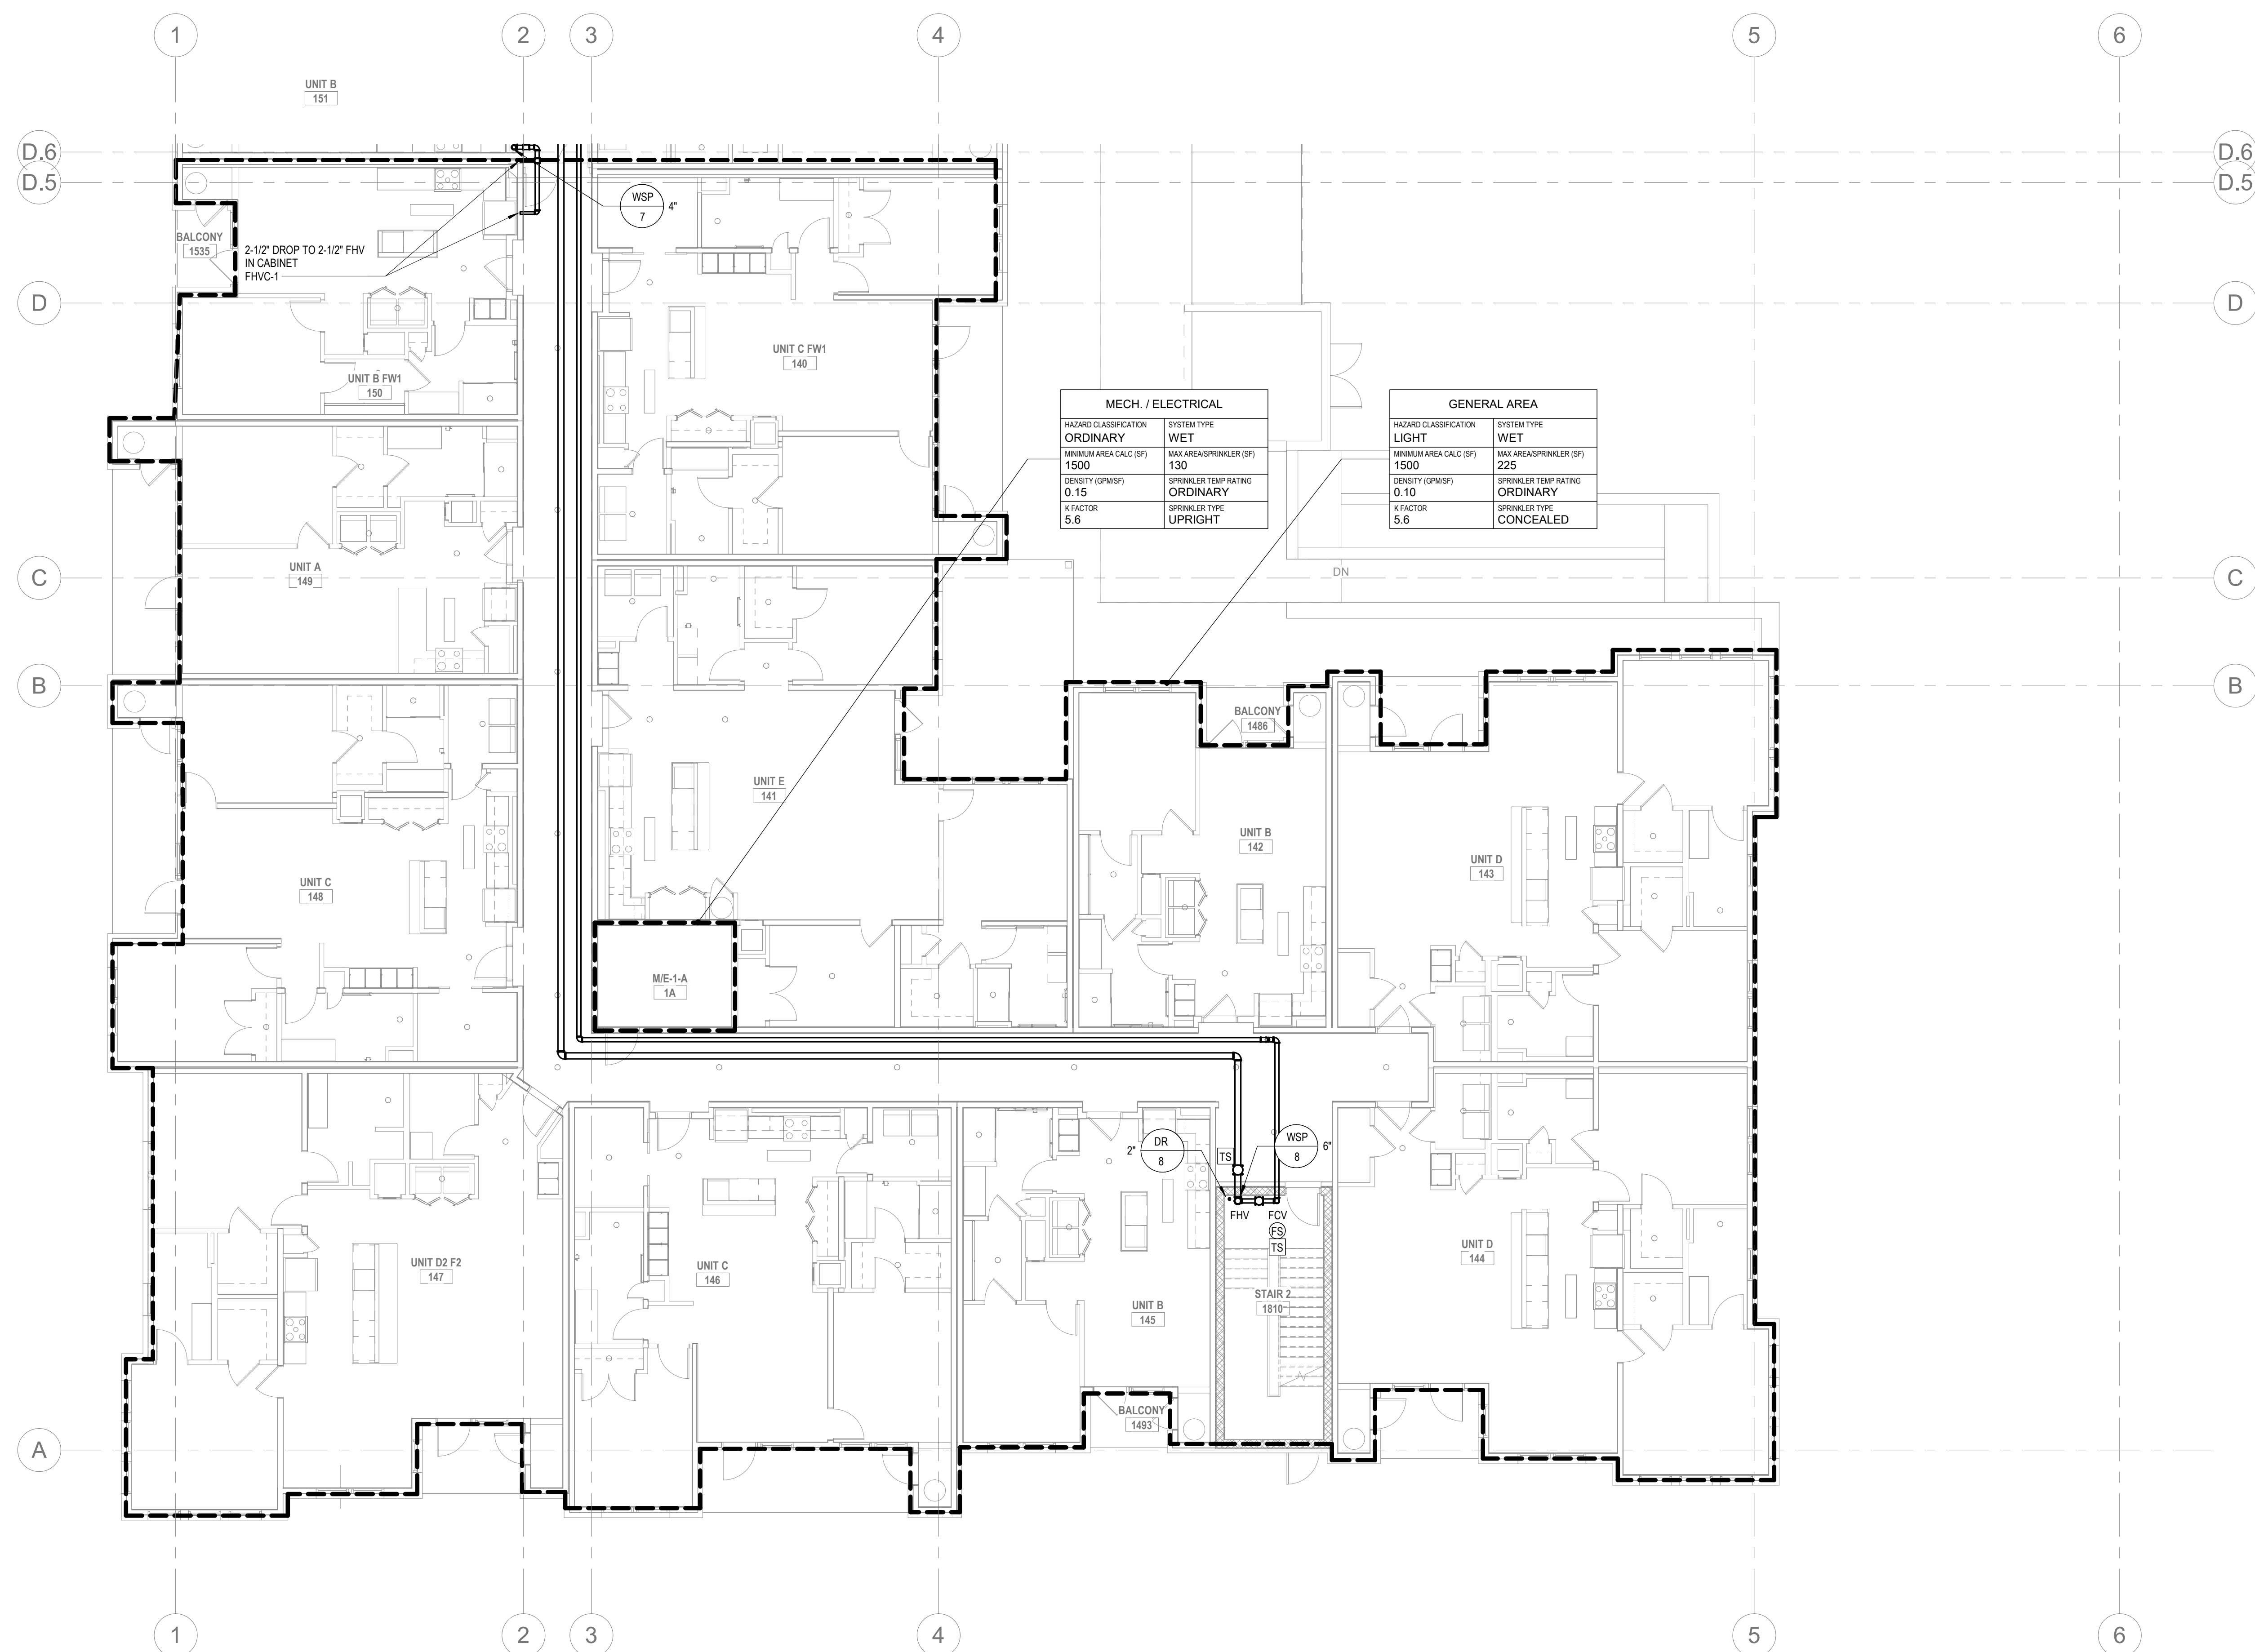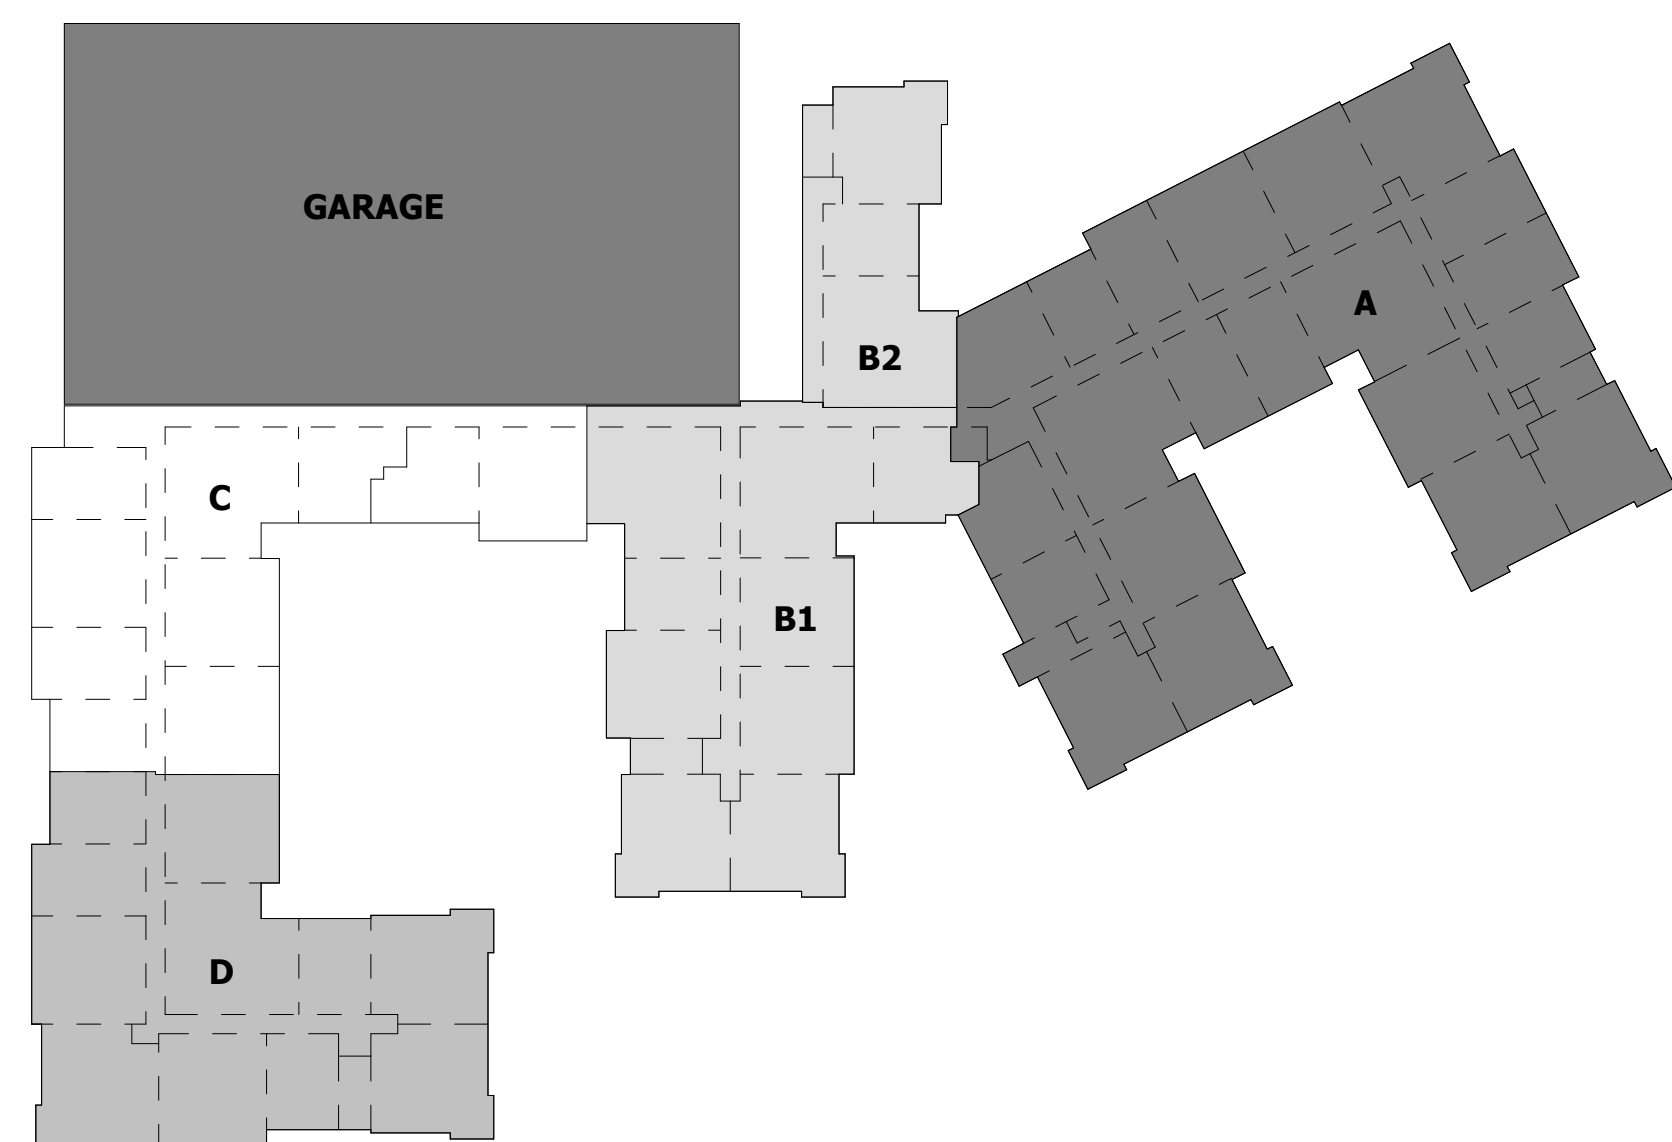


FIRE PROTECTION - FIRST FLOOR PLAN D

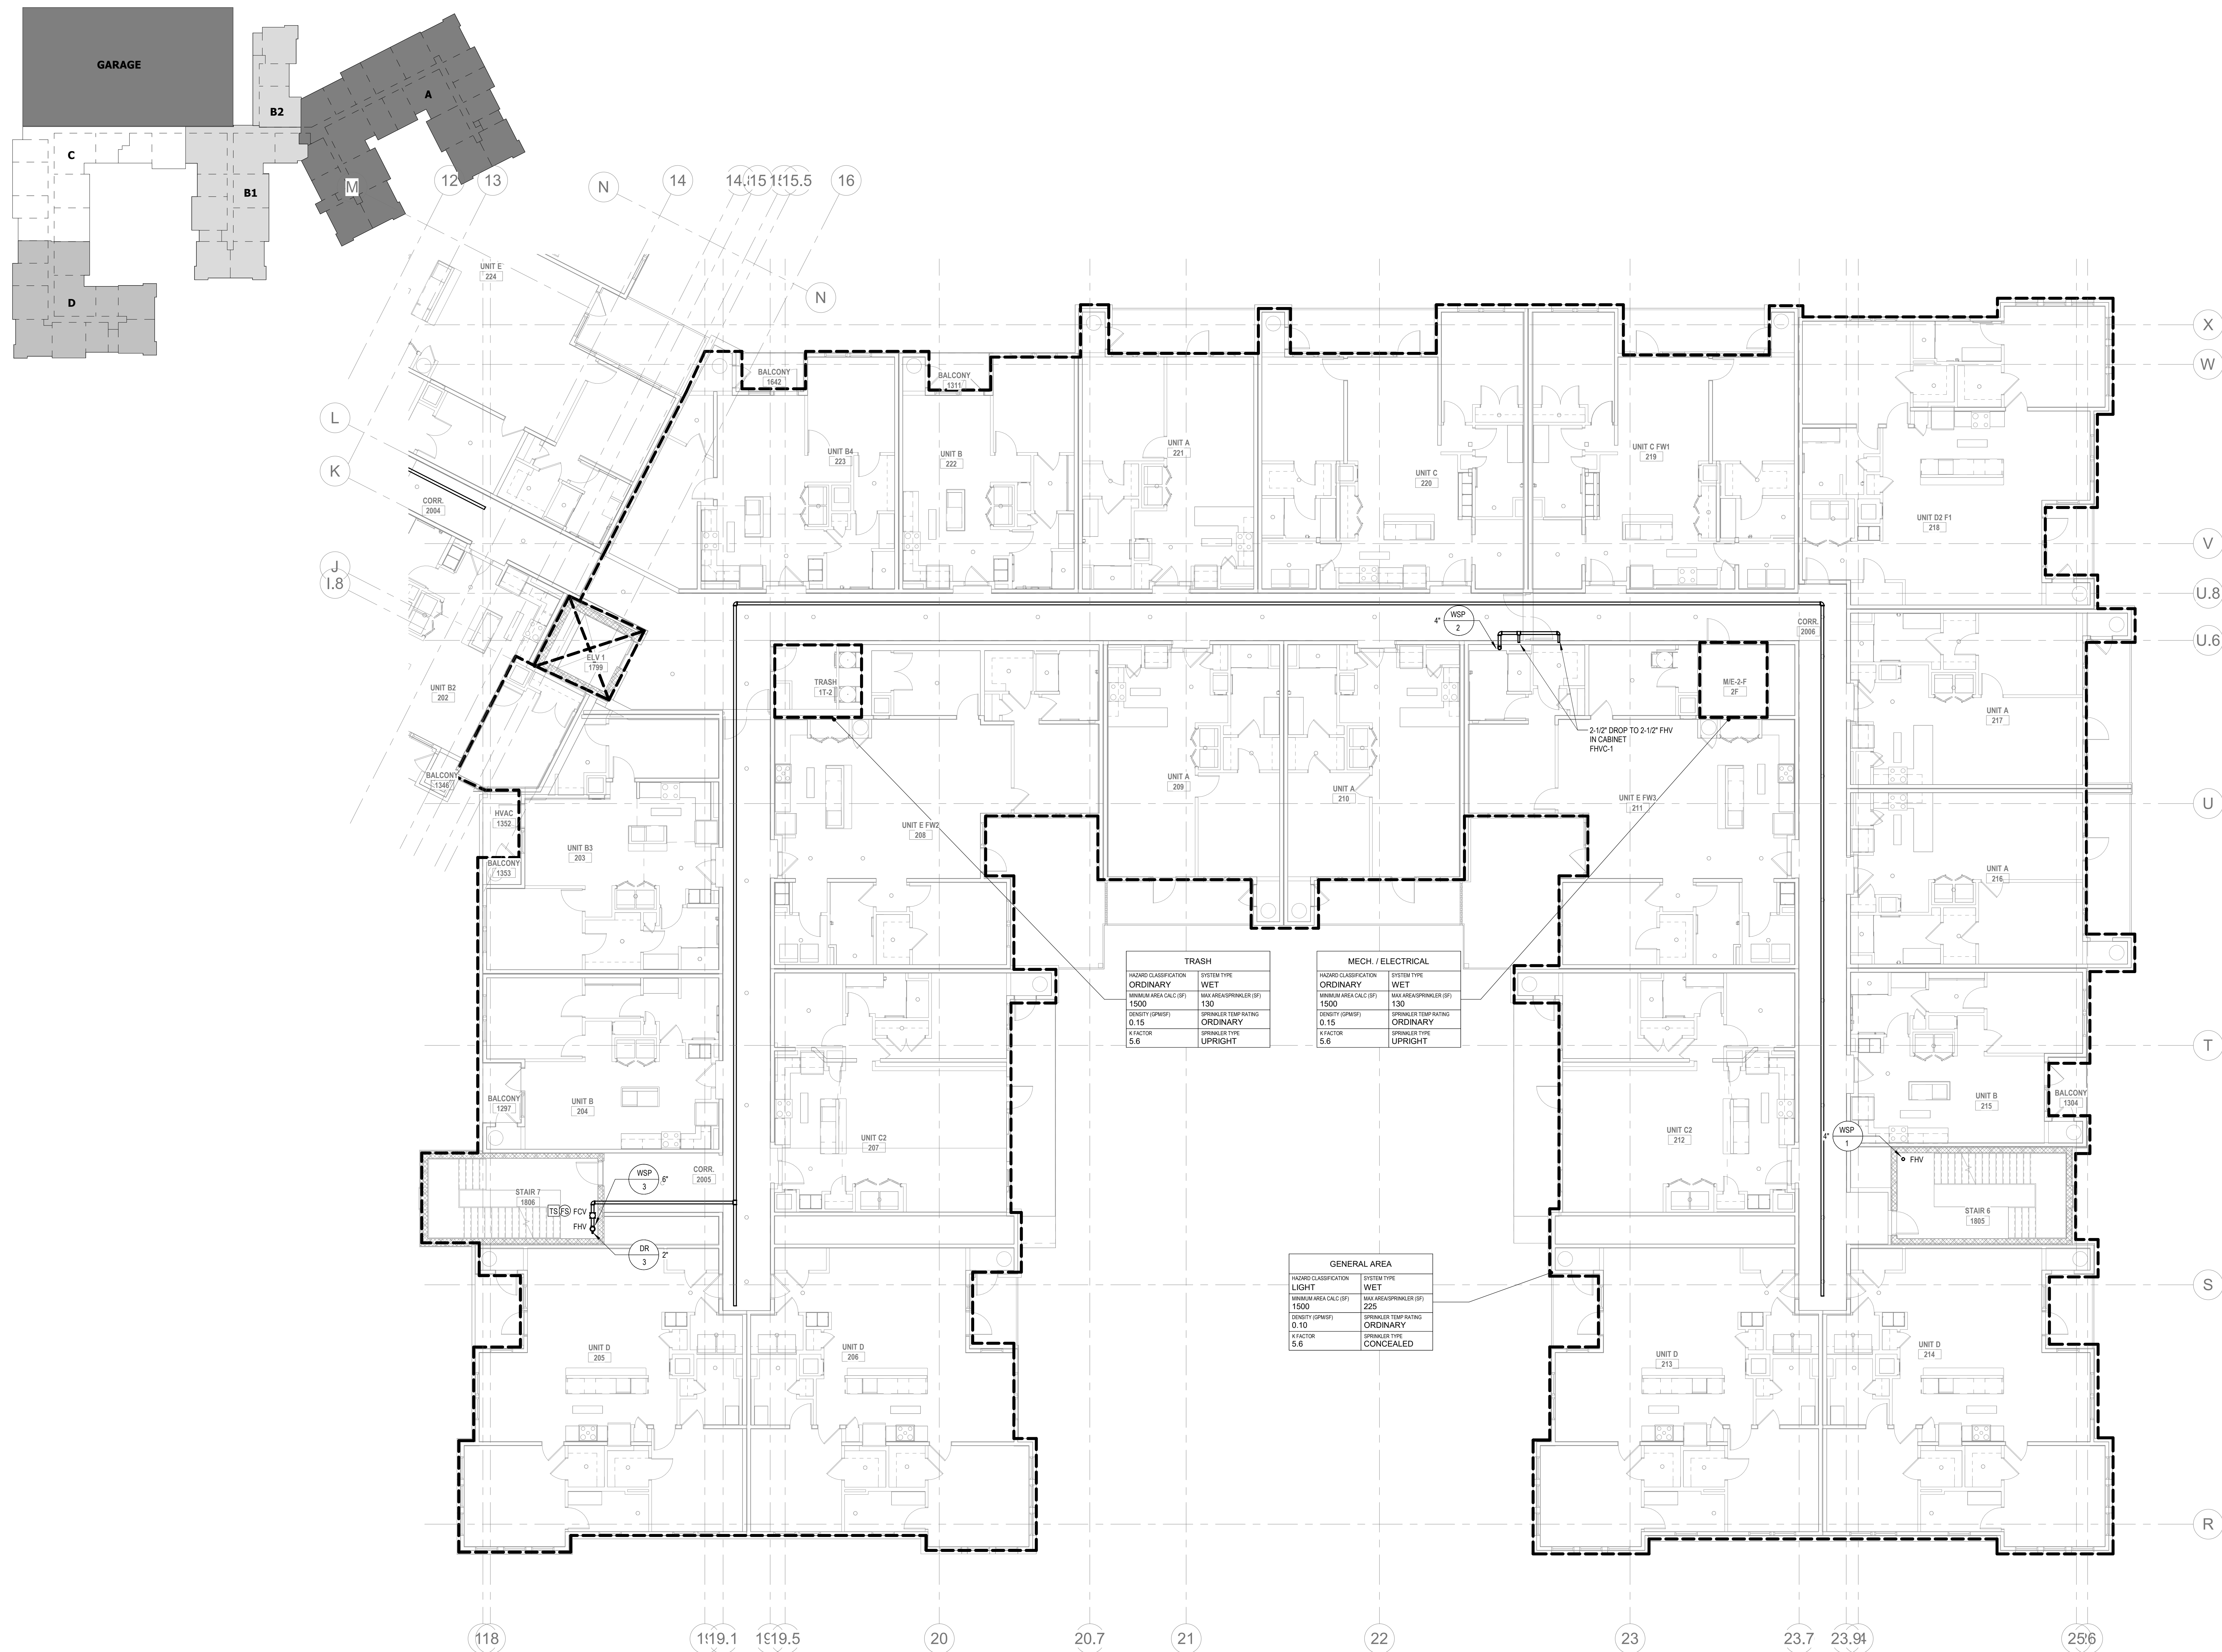

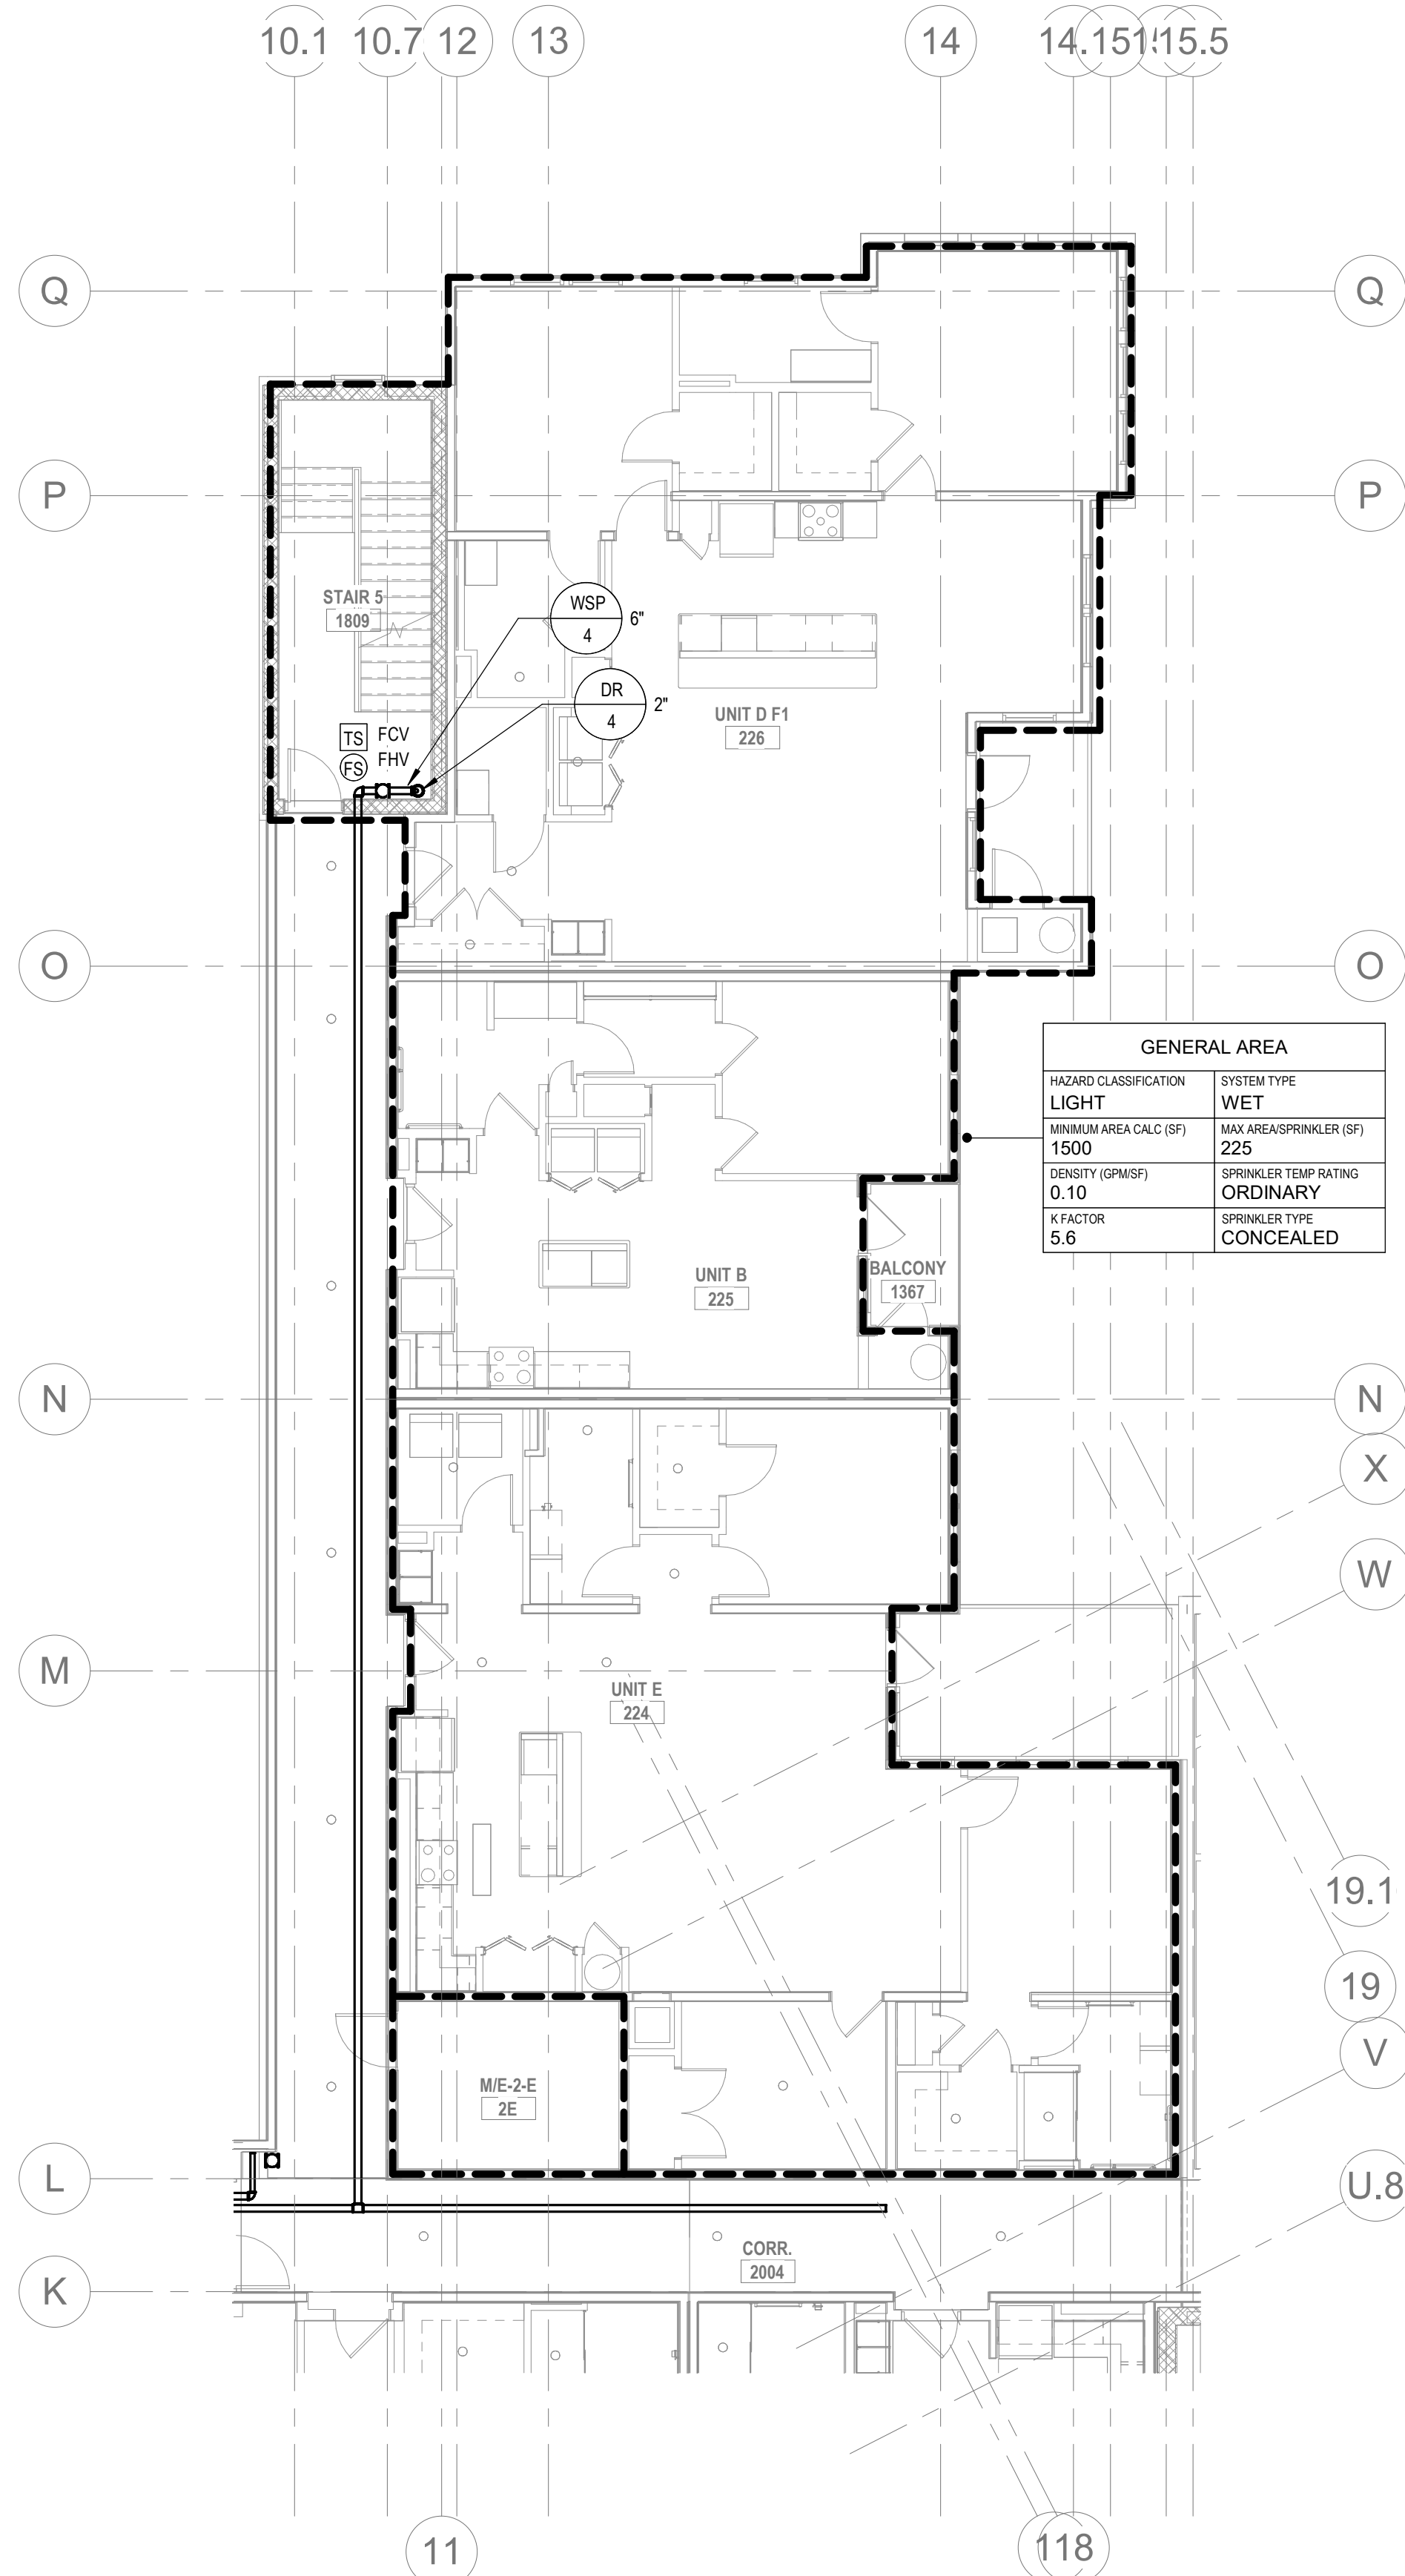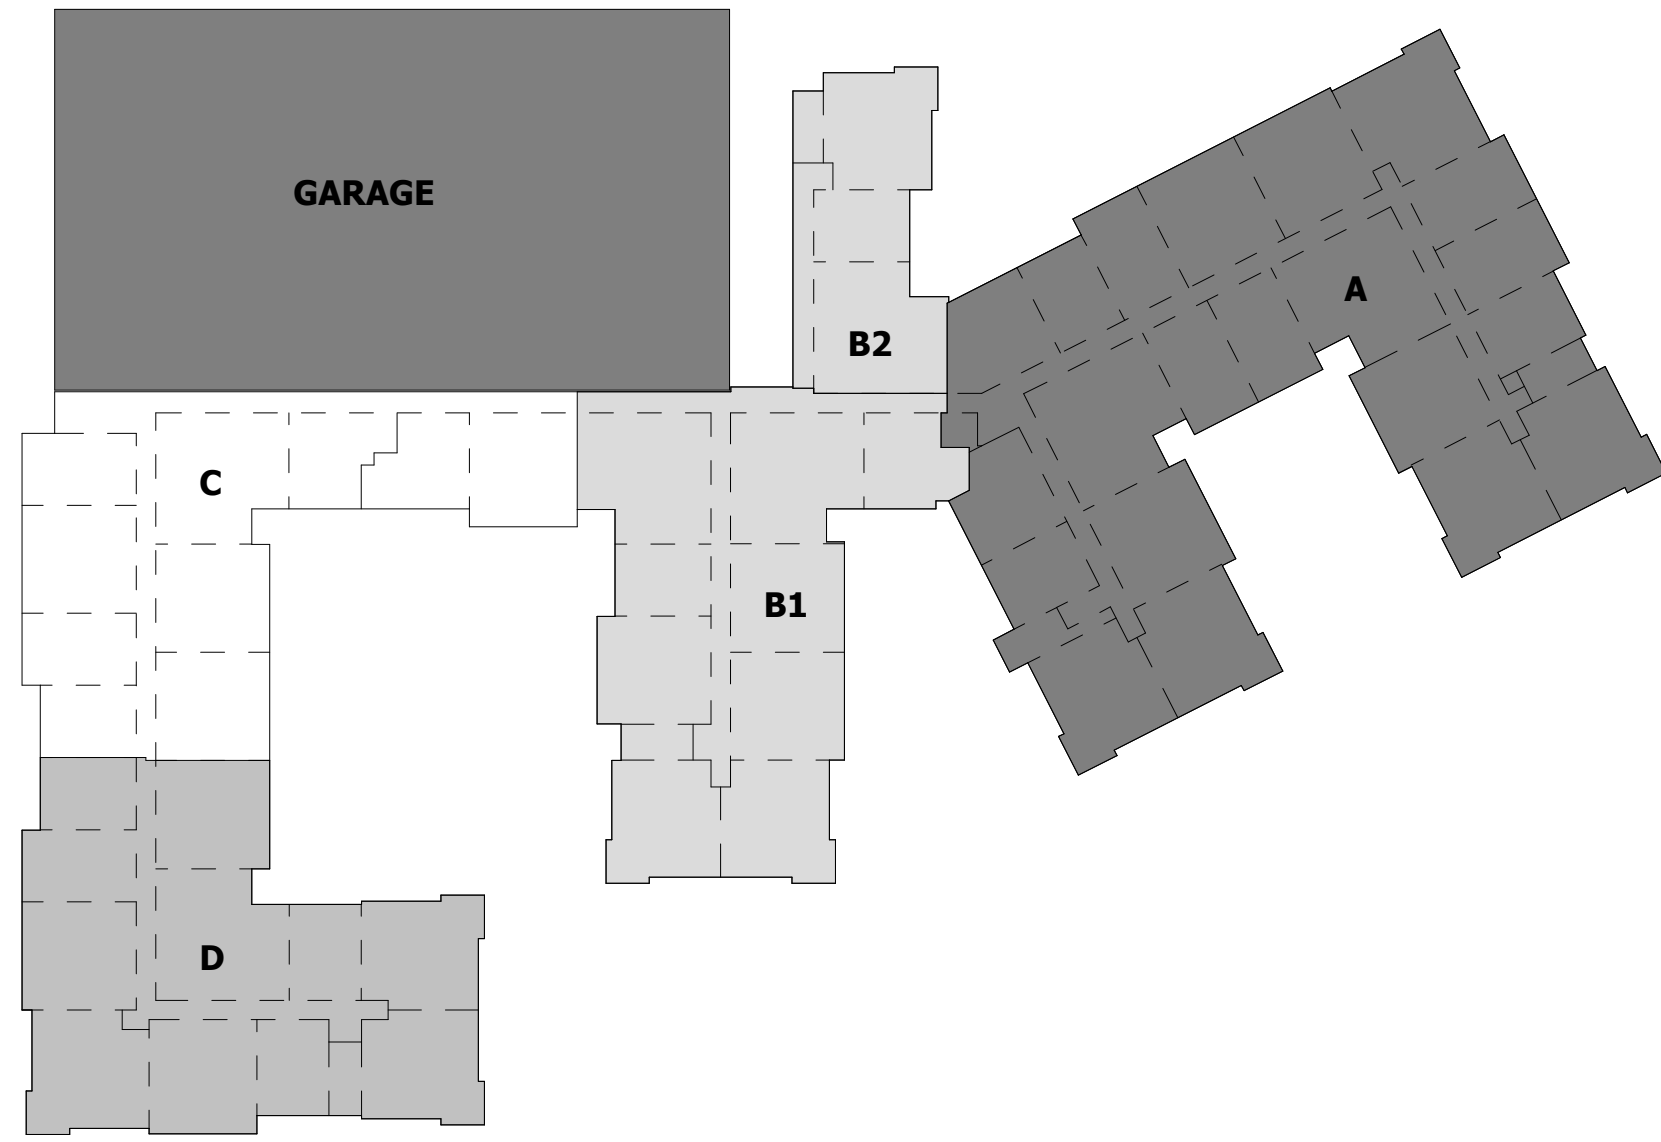

1 FIRE PROTECTION - SECOND FLOOR PLAN B2
FP2.05B
1/8" = 1'-0"

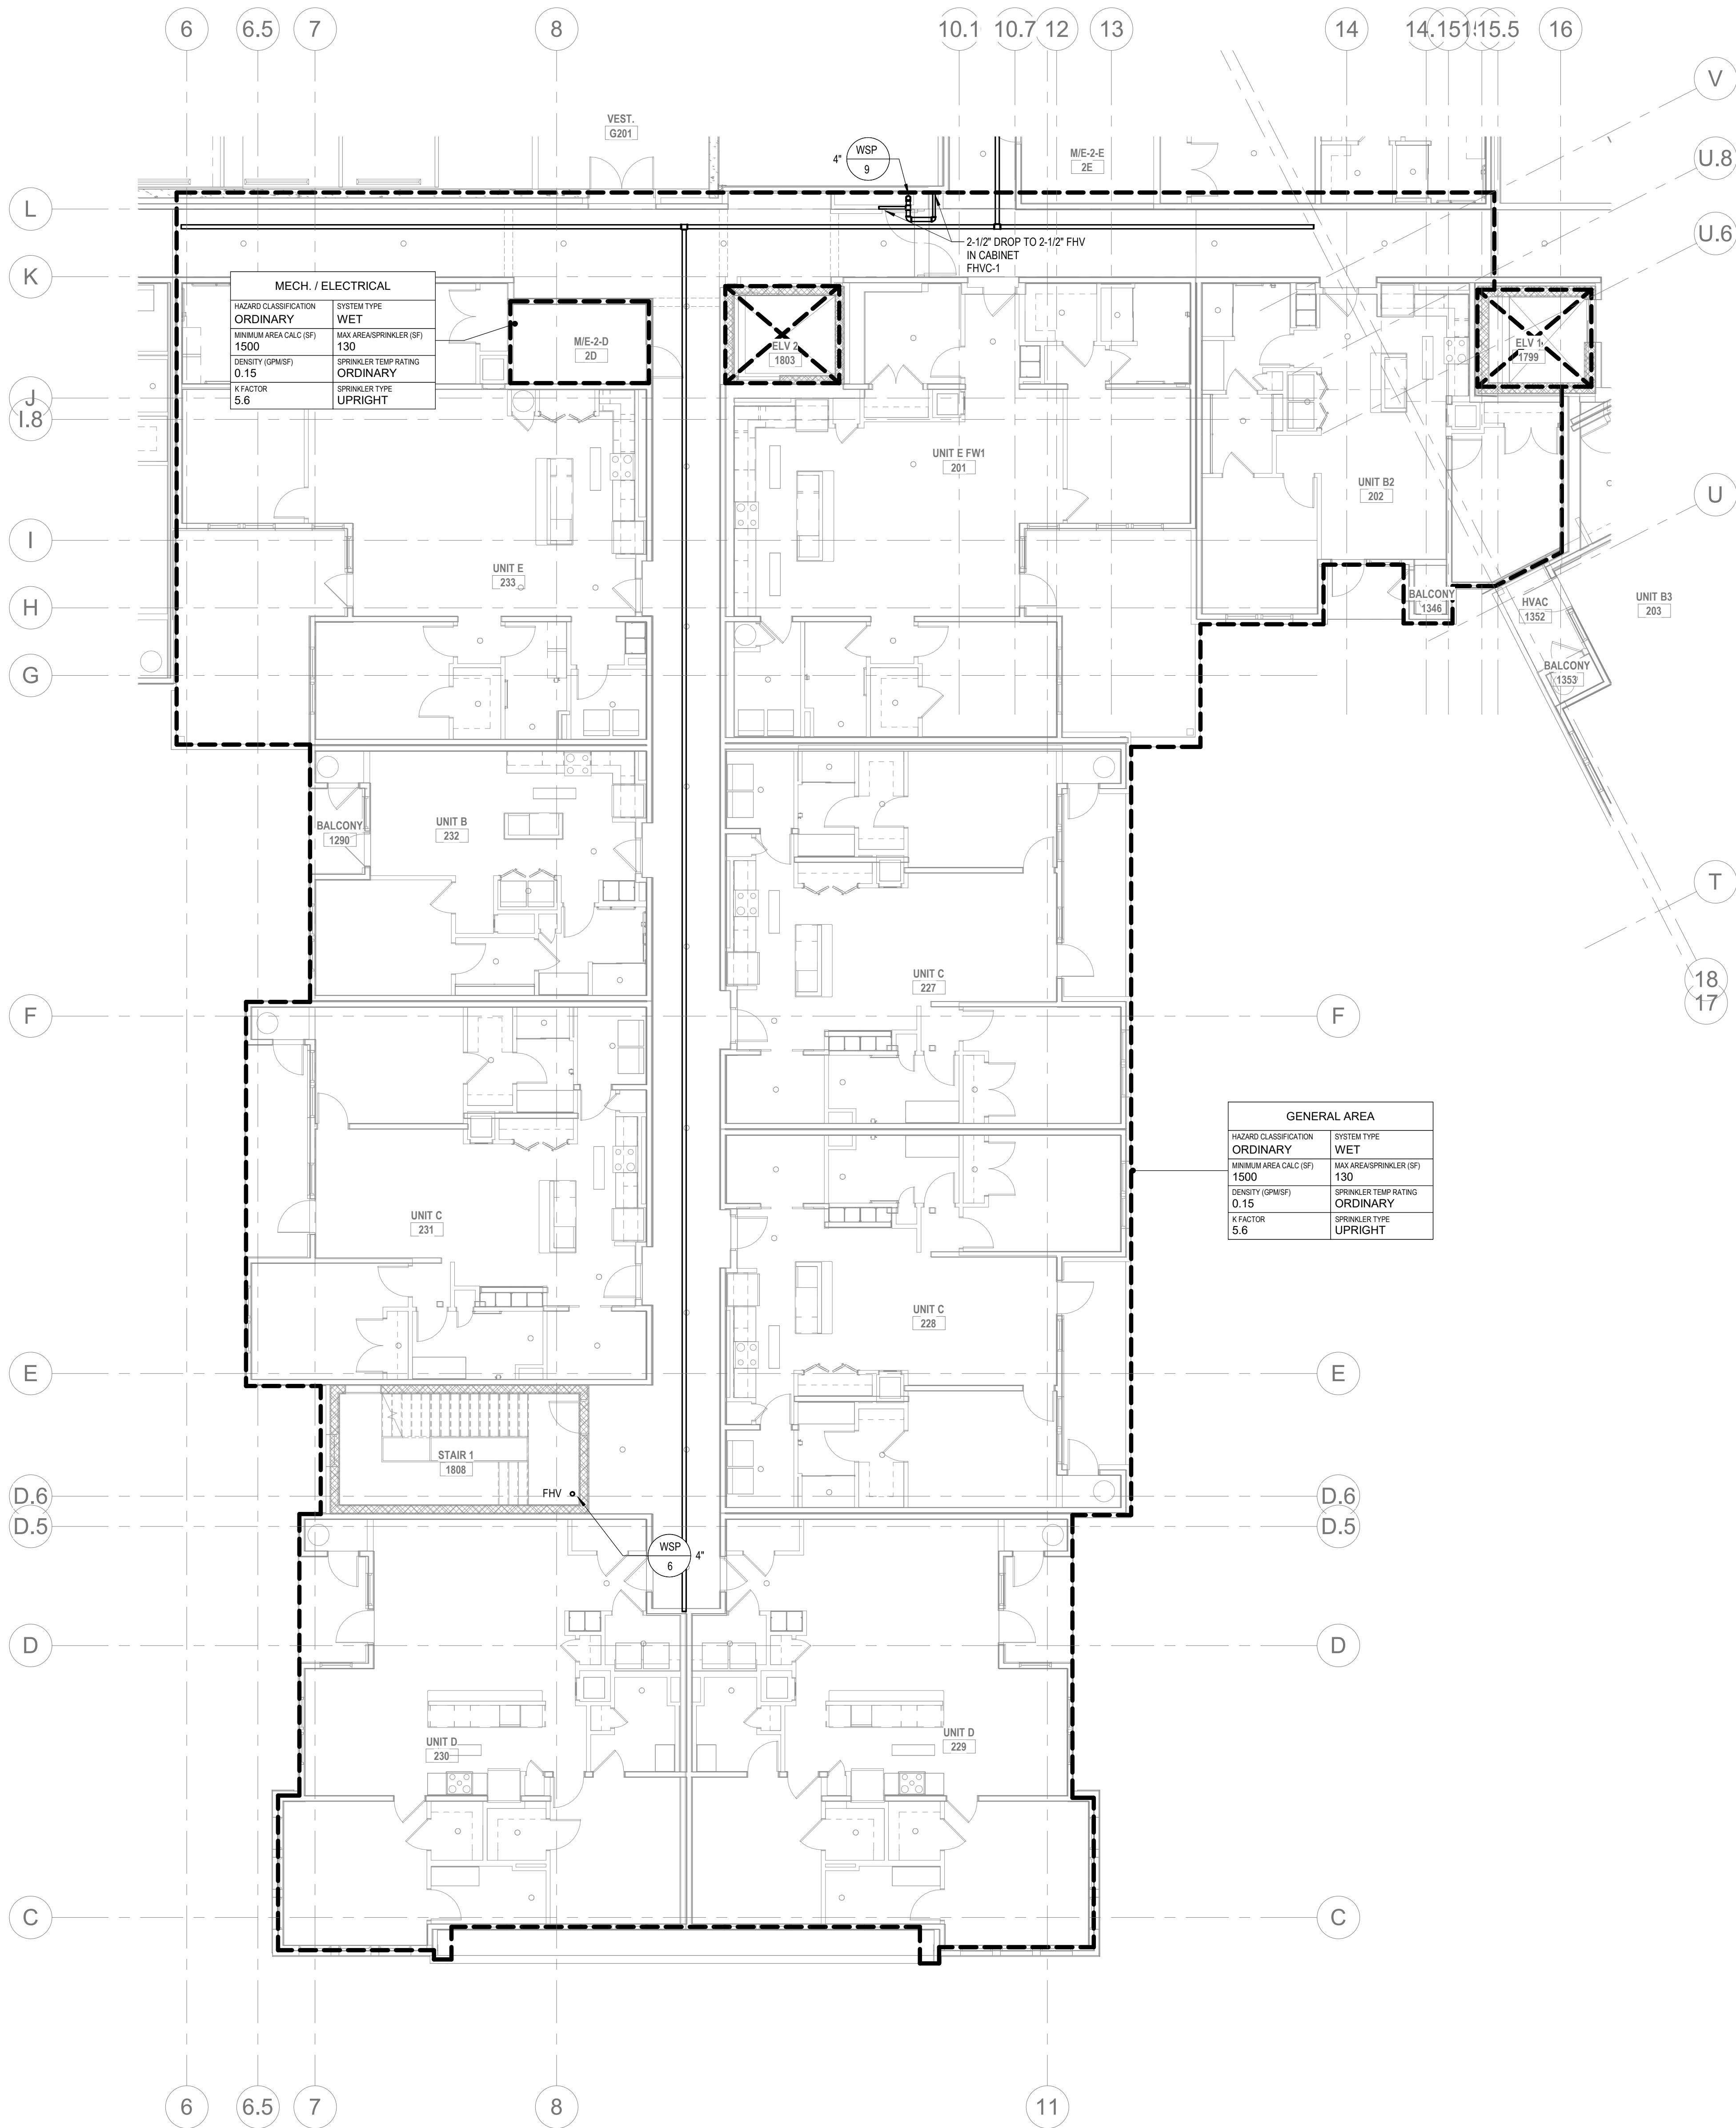



3 FIRE PROTECTION - SECOND FLOOR PLAN B1
FP2.05B
1/8" = 1'-0"

NO.	REVISION	DATE
1	SCHEMATIC BUDGET PRICING SET	11/01/2022
1	PERMIT SET	12/20/2022

Project Status

FIRE PROTECTION - SECOND FLOOR PLAN B
Granite Run Apartments

SCALE: AS INDICATED
DATE: 08/19/22

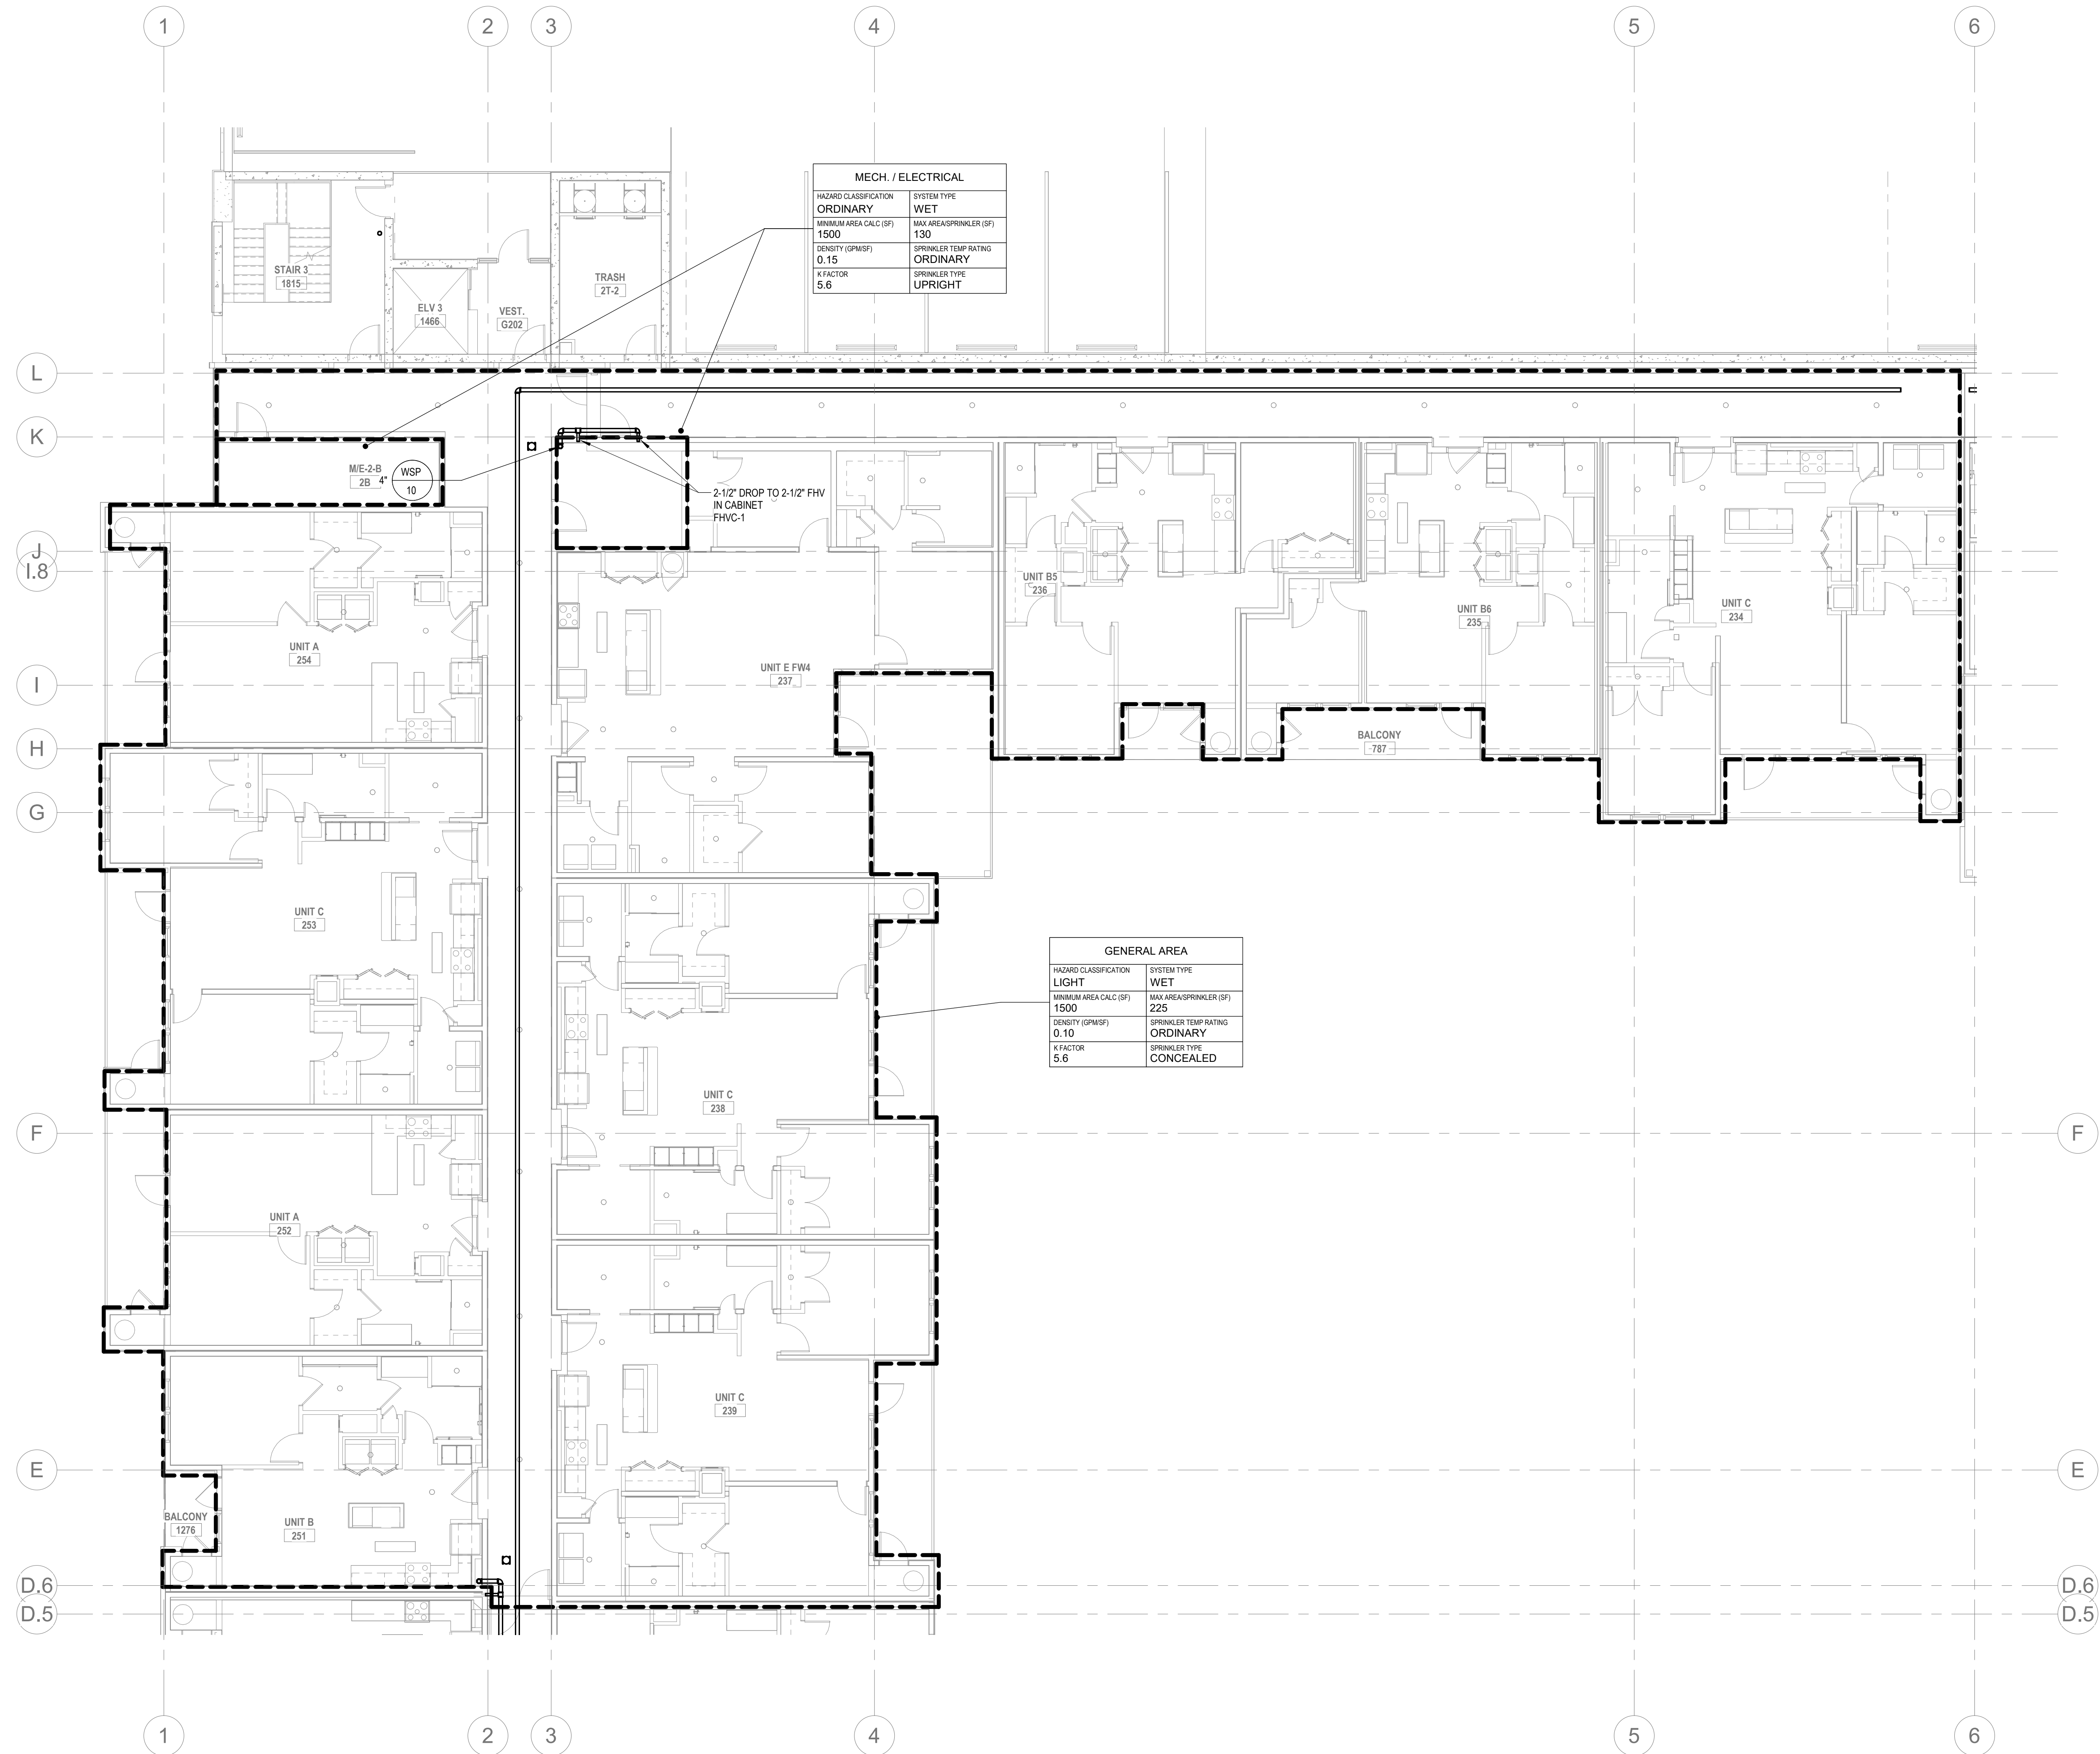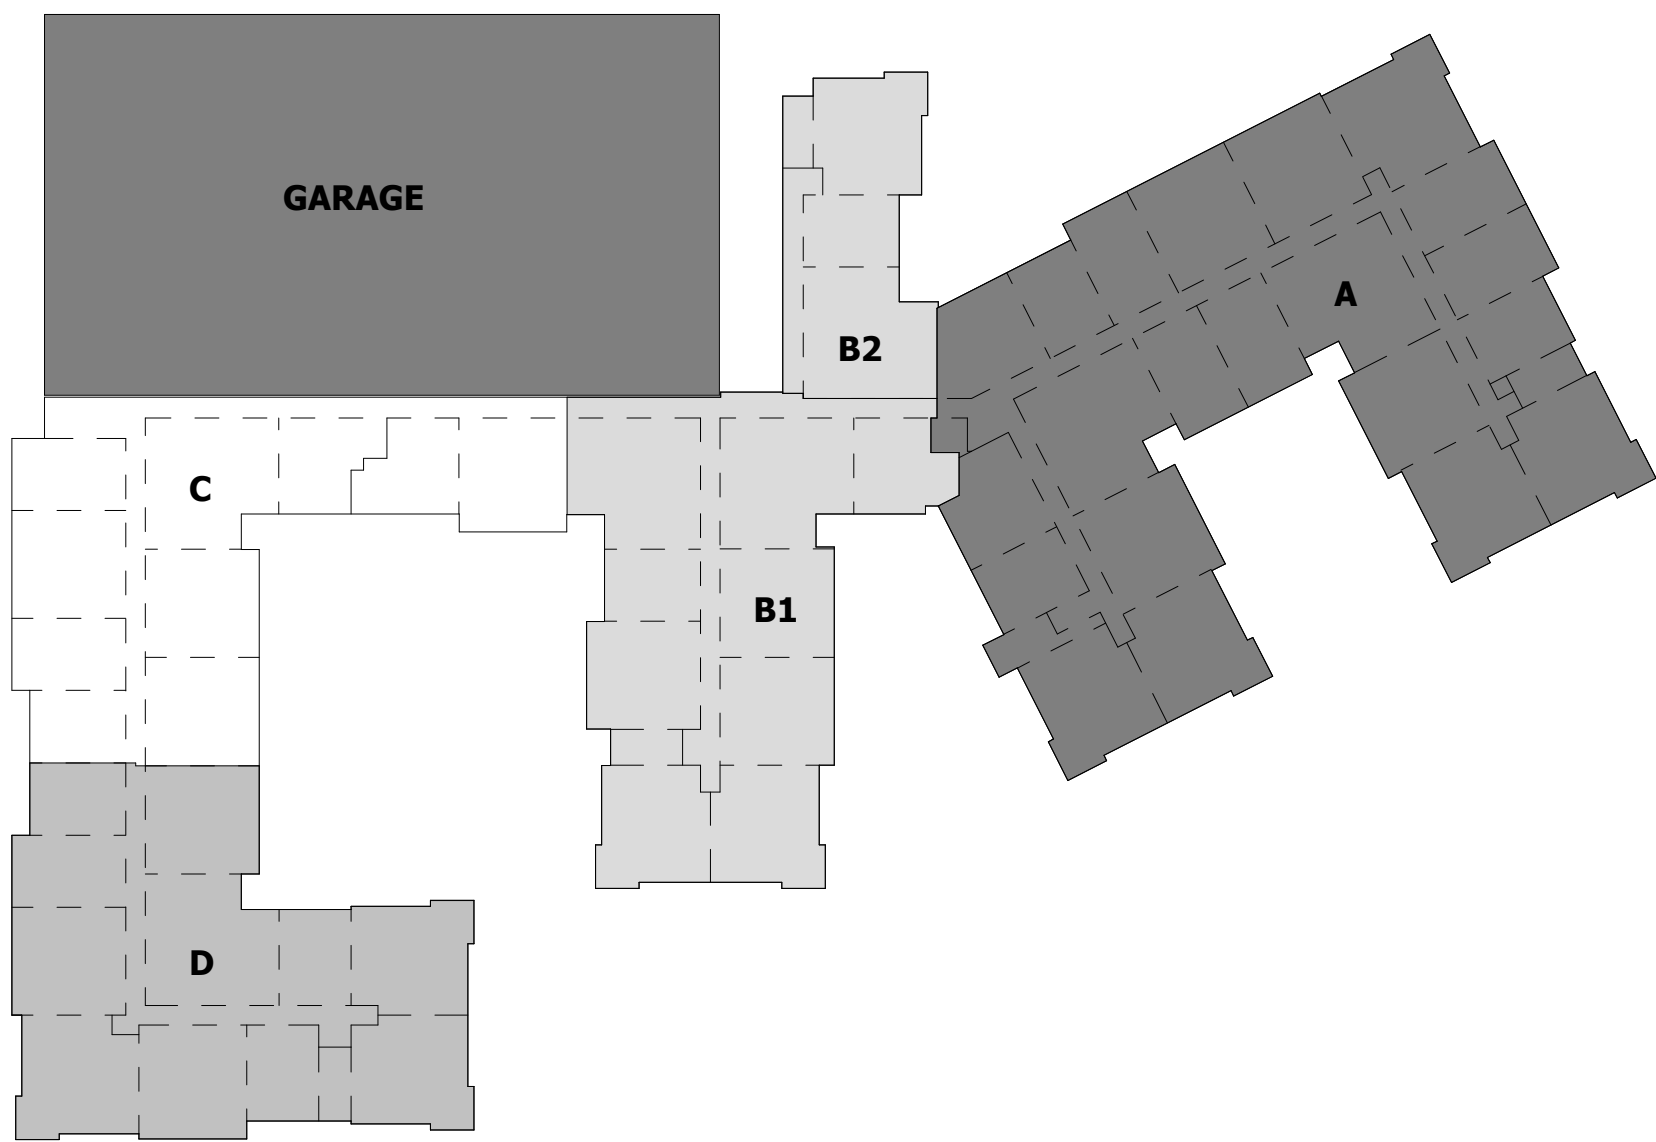

2 FIRE PROTECTION - SECOND FLOOR PLAN C
1/8" = 1'-0"

ALL REPORTS, PLANS, SPECIFICATIONS AND COMPUTER FILES RELATING TO THIS PROJECT ARE THE PROPERTY OF THE MARTIN ARCHITECTURAL GROUP. THE MARTIN ARCHITECTURAL GROUP RETAINS ALL COMMON LAW, STATUTE AND OTHER RESERVED RIGHTS INCLUDING THE COPY RIGHT THERE TO. REPRODUCTION OF THE MATERIAL HEREIN OR SUBSTANTIAL USE WITHOUT WRITTEN PERMISSION OF THE MARTIN ARCHITECTURAL GROUP VIOLATES THE COPYRIGHT LAWS OF THE UNITED STATES AND WILL BE SUBJECT TO LEGAL PROSECUTION.
© The Martin Architectural Group, P.C.

THE MARTIN ARCHITECTURAL GROUP, P.C.
ARCHITECTS AND LAND PLANNERS
A PROFESSIONAL CORPORATION
240 NORTH 22ND STREET, PHILADELPHIA, PA, 19103
P (215) 665-1060 F (215) 561-5064



P.A.: JTG
P.M.: TRT
DRAWN BY: Author
PROJECT NO: 1022747

NO.	REVISION	DATE
1	PERMIT SET	12/20/2022
	SCHEMATIC BUDGET PRICING SET	11/01/2022

Project Status

FIRE PROTECTION - SECOND FLOOR PLAN C
Granite Run Apartments

SCALE: AS INDICATED
DATE: 08/19/22

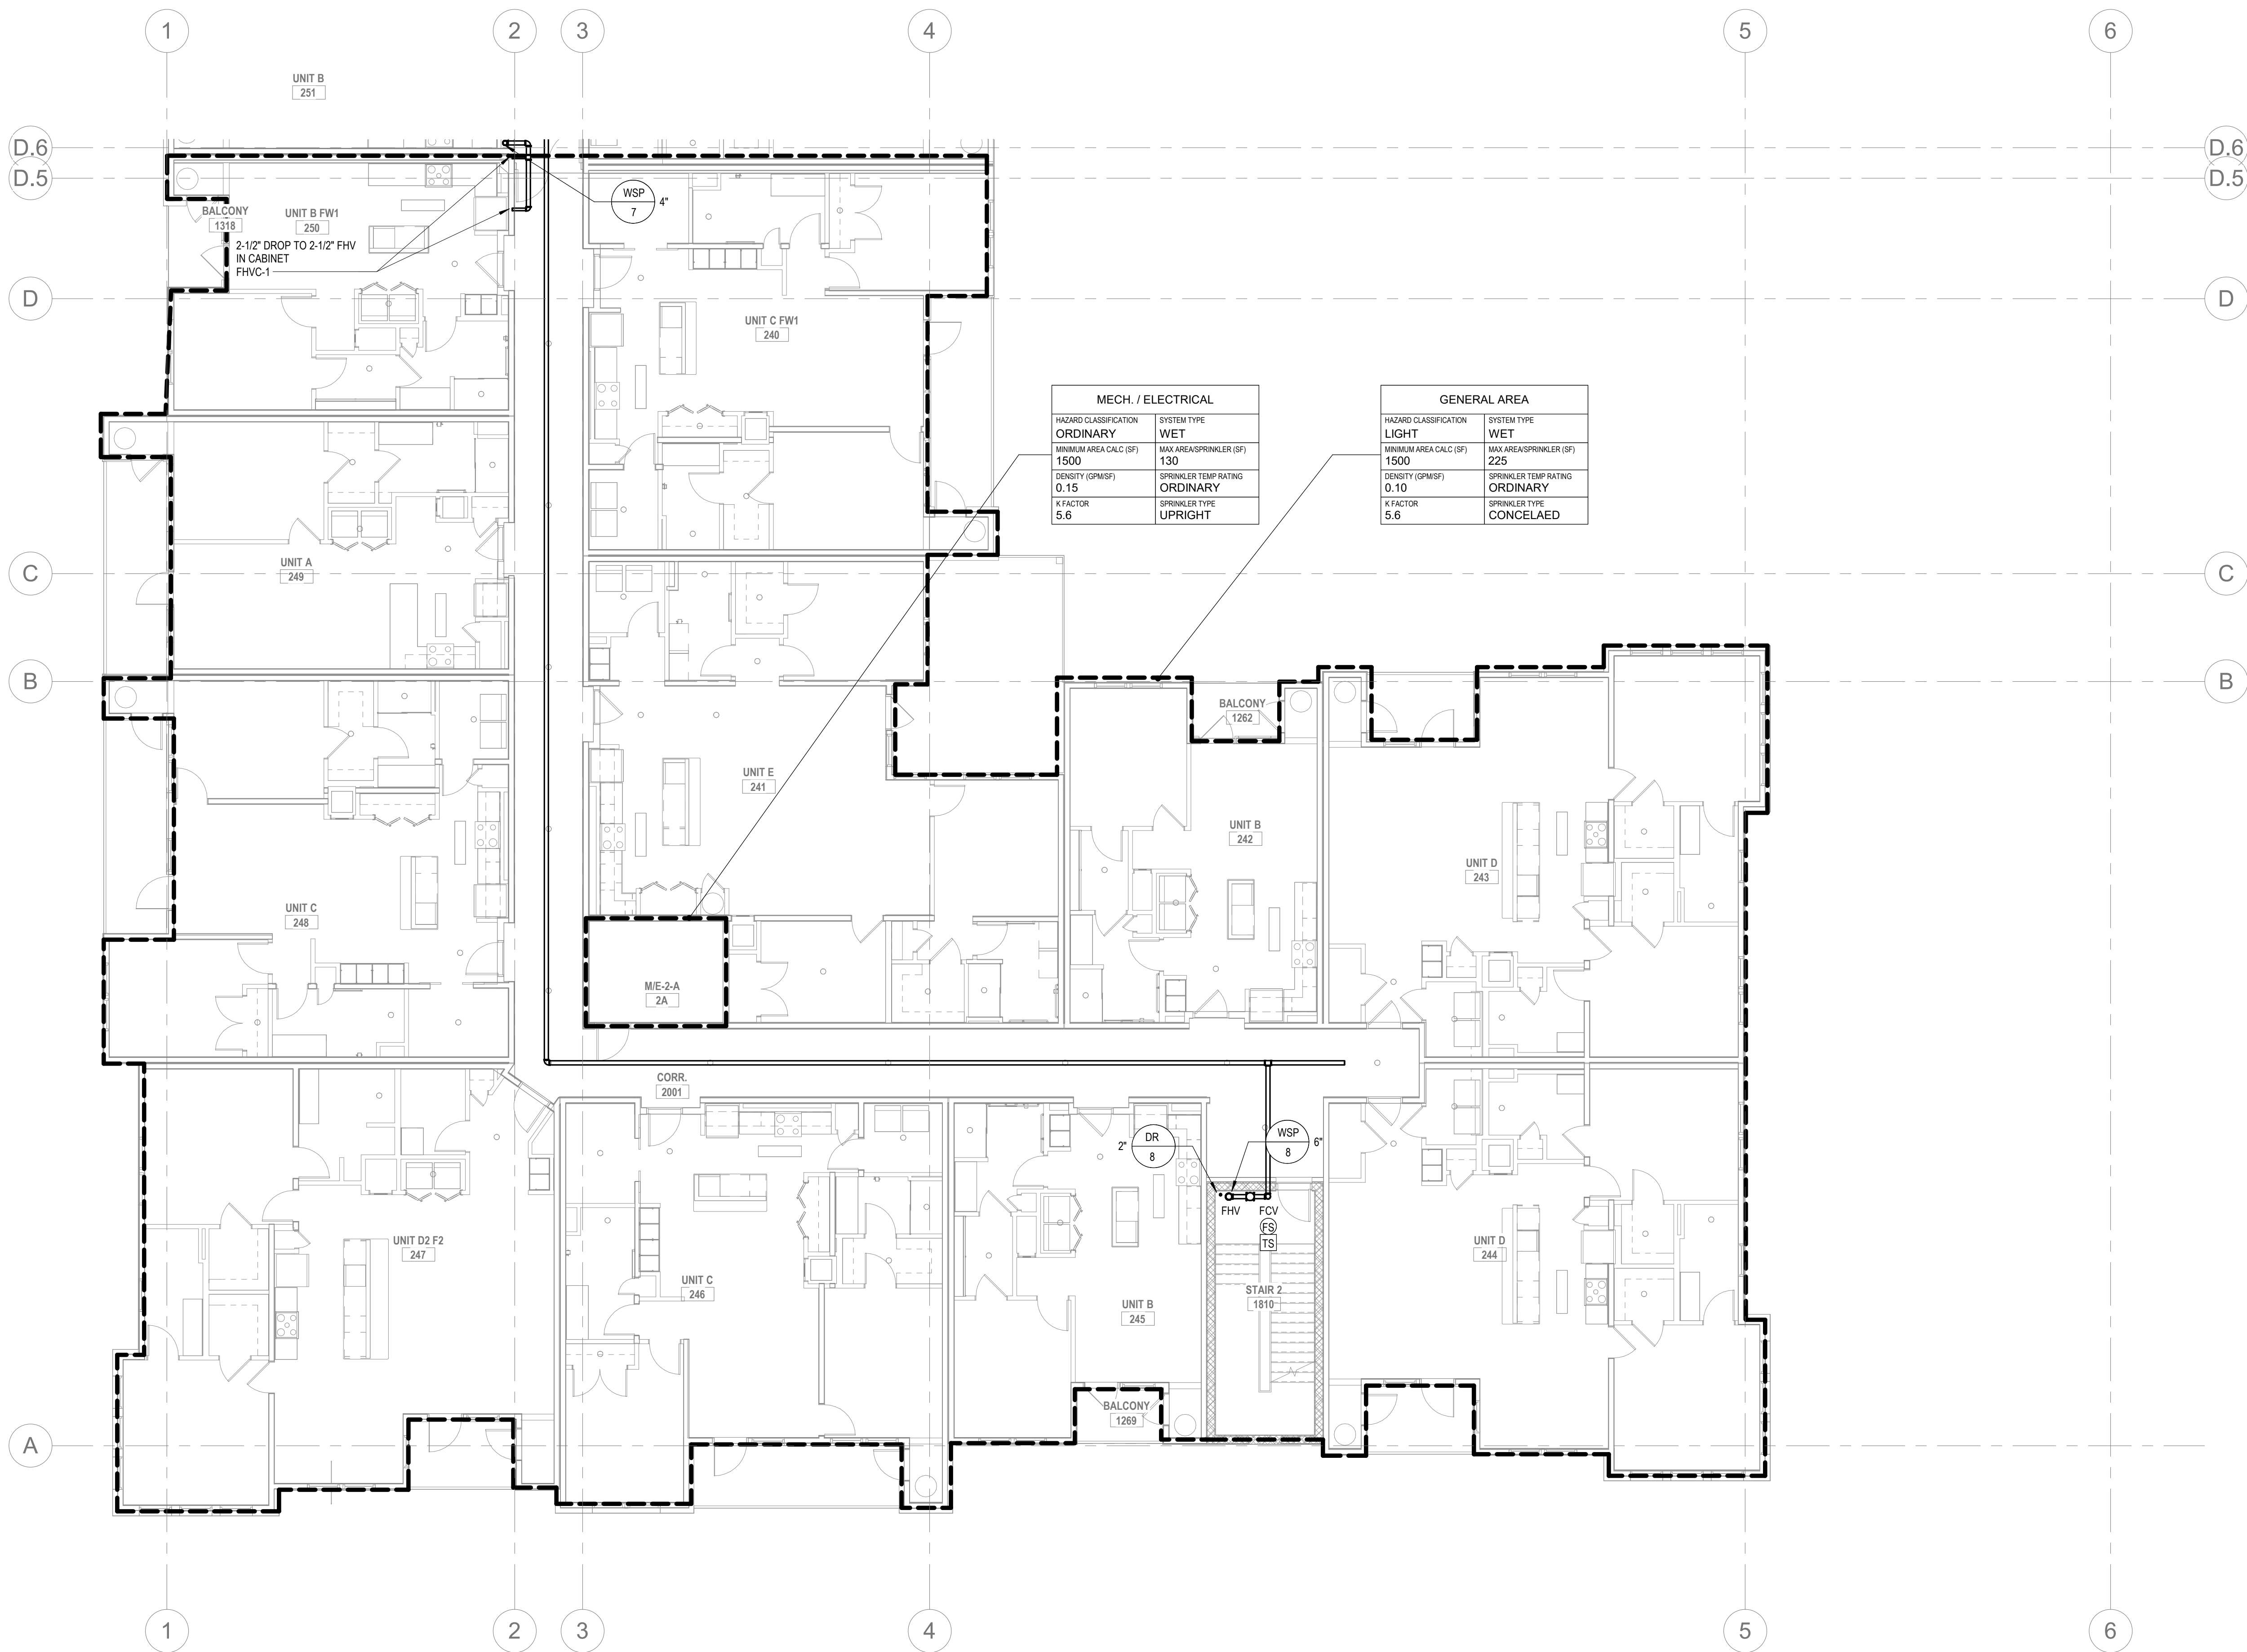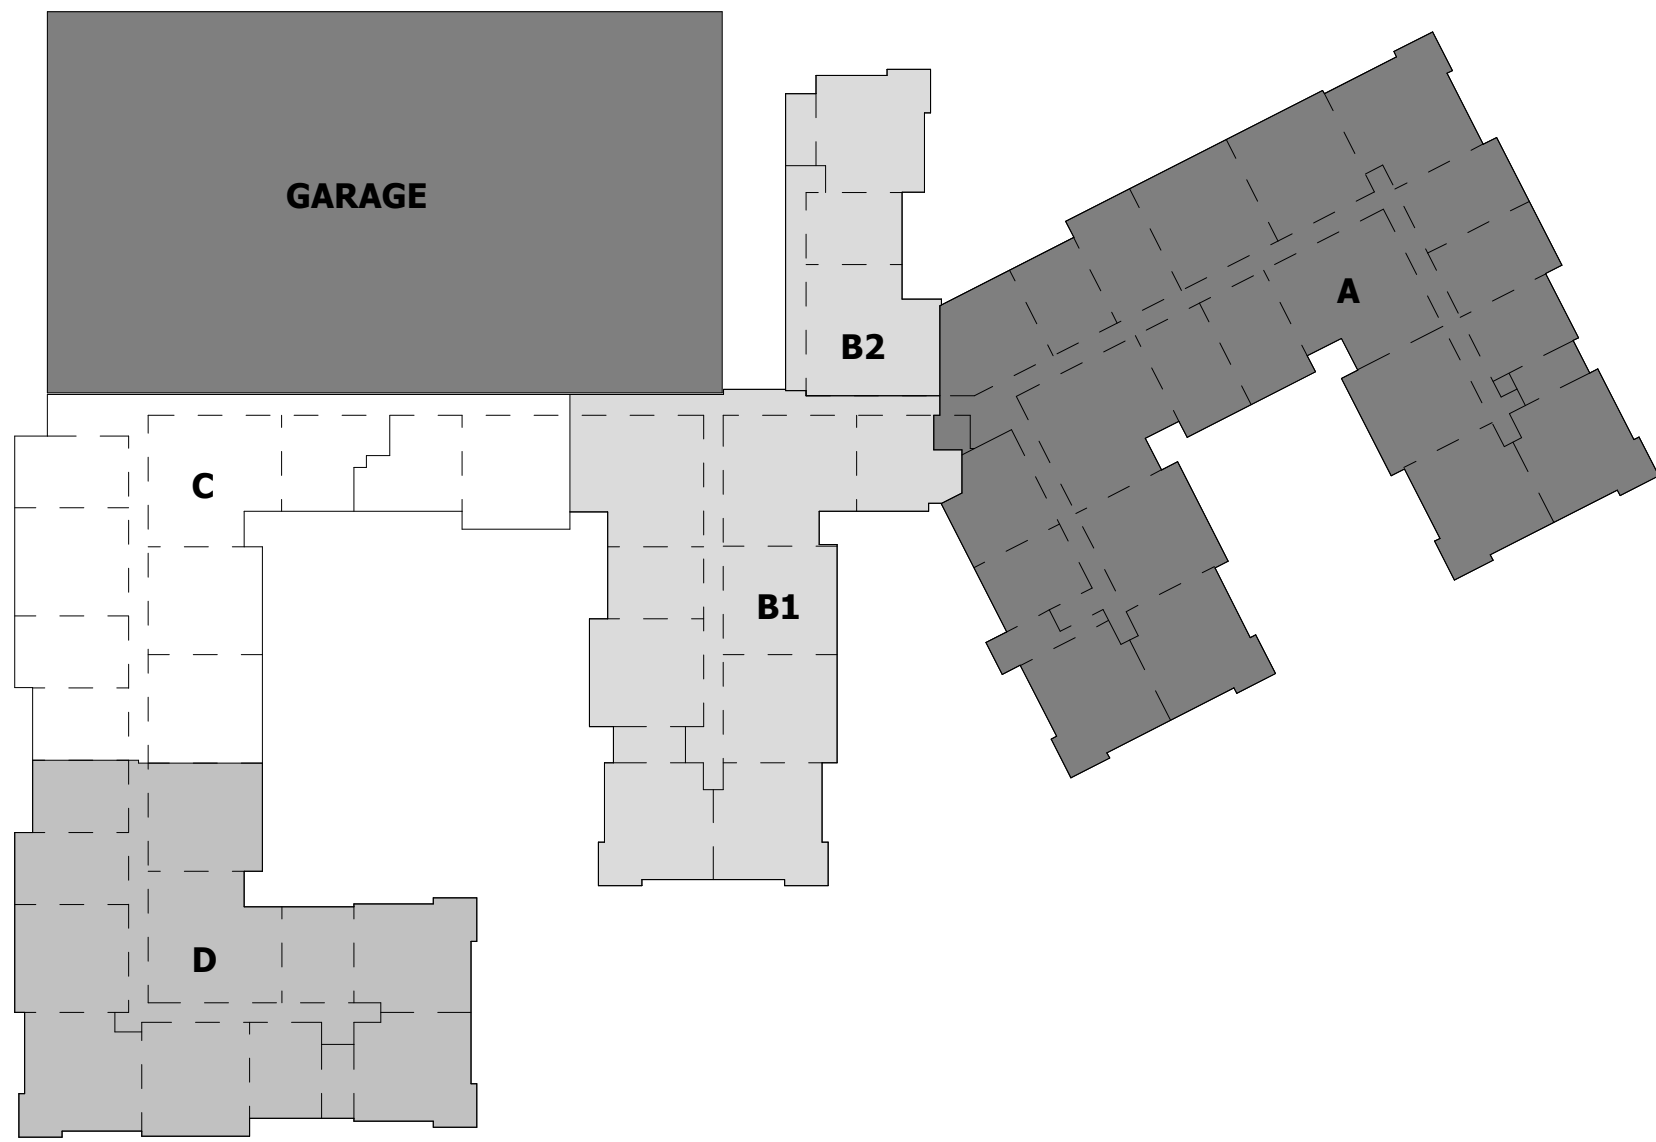

2 FIRE PROTECTION - SECOND FLOOR PLAN D
FP2.05D 1/8" = 1'-0"

NO.	REVISION	DATE
1	SCHEMATIC BUDGET PRICING SET	11/01/2022
1	PERMIT SET	12/20/2022


Project Status

FIRE PROTECTION - SECOND FLOOR PLAN D
Granite Run Apartments

MIDDLETOWN TOWNSHIP, PA

SCALE: AS INDICATED
DATE: 08/19/22

Printed: 1/13/2023 11:06:59 AM

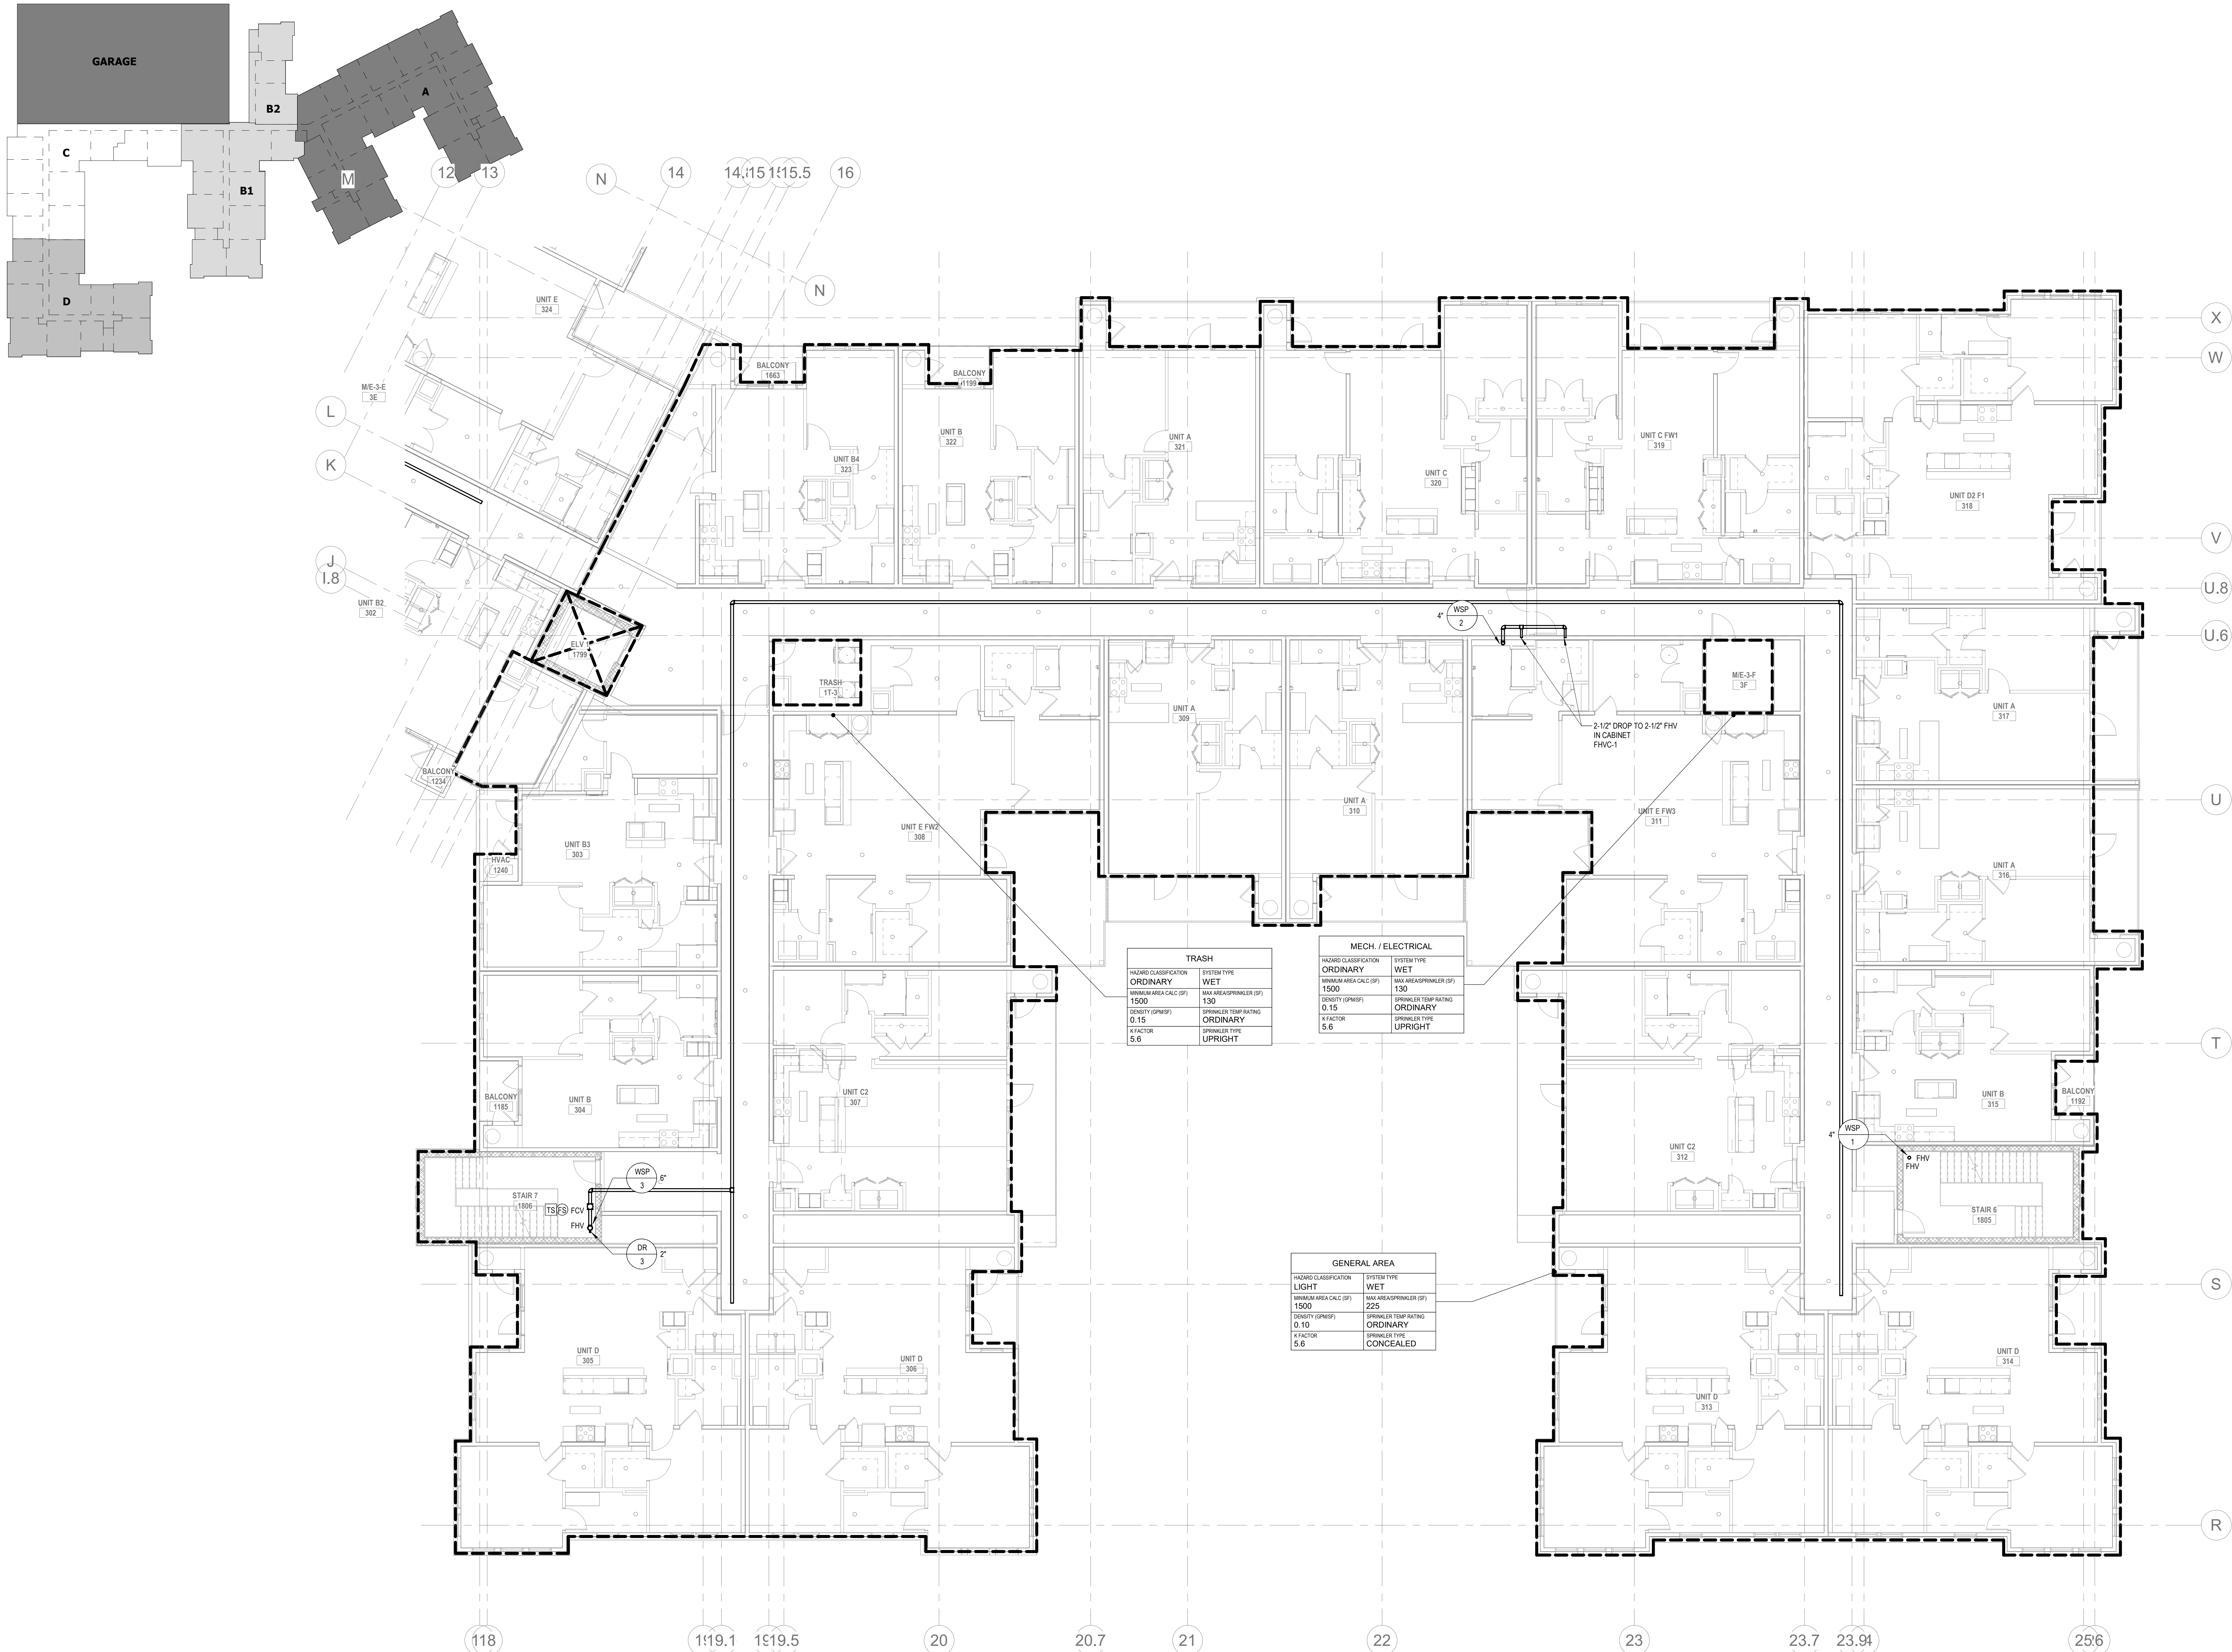

2
FP2.06A
FIRE PROTECTION - THIRD FLOOR PLAN A
1/8" = 1'-0"

ALL REPORTS, PLANS, SPECIFICATIONS AND COMPUTER FILES RELATING TO THIS PROJECT ARE THE PROPERTY OF THE MARTIN ARCHITECTURAL GROUP. THE MARTIN ARCHITECTURAL GROUP RETAINS ALL COMMON LAW, STATUTE AND OTHER RESERVED RIGHTS INCLUDING THE COPY RIGHT THEREIN. REPRODUCTION OF THE MATERIAL HEREIN OR SUBSTANTIAL USE WITHOUT WRITTEN PERMISSION OF THE MARTIN ARCHITECTURAL GROUP VIOLATES THE COPYRIGHT LAWS OF THE UNITED STATES AND WILL BE SUBJECT TO LEGAL PROSECUTION.
© The Martin Architectural Group, P.C.

THE MARTIN ARCHITECTURAL GROUP, P.C.
ARCHITECTS AND LAND PLANNERS
A PROFESSIONAL CORPORATION
240 NORTH 22ND STREET, PHILADELPHIA, PA 19103
P (215) 665-1060 F (215) 561-5064

P.A.: JTG
P.M.: TRT
DRAWN BY: Author
PROJECT NO: 1022747

NO.	REVISION	DATE
1	SCHEMATIC BUDGET PRICING SET 1. PERMIT SET	12/01/2022 12/20/2022



Project Status

FIRE PROTECTION - THIRD FLOOR PLAN A
Granite Run Apartments


SCALE: AS INDICATED
DATE: 08/19/22

FP2.06A
© The Martin Architectural Group, P.C.

Printed: 1/13/2023 11:07:08 AM

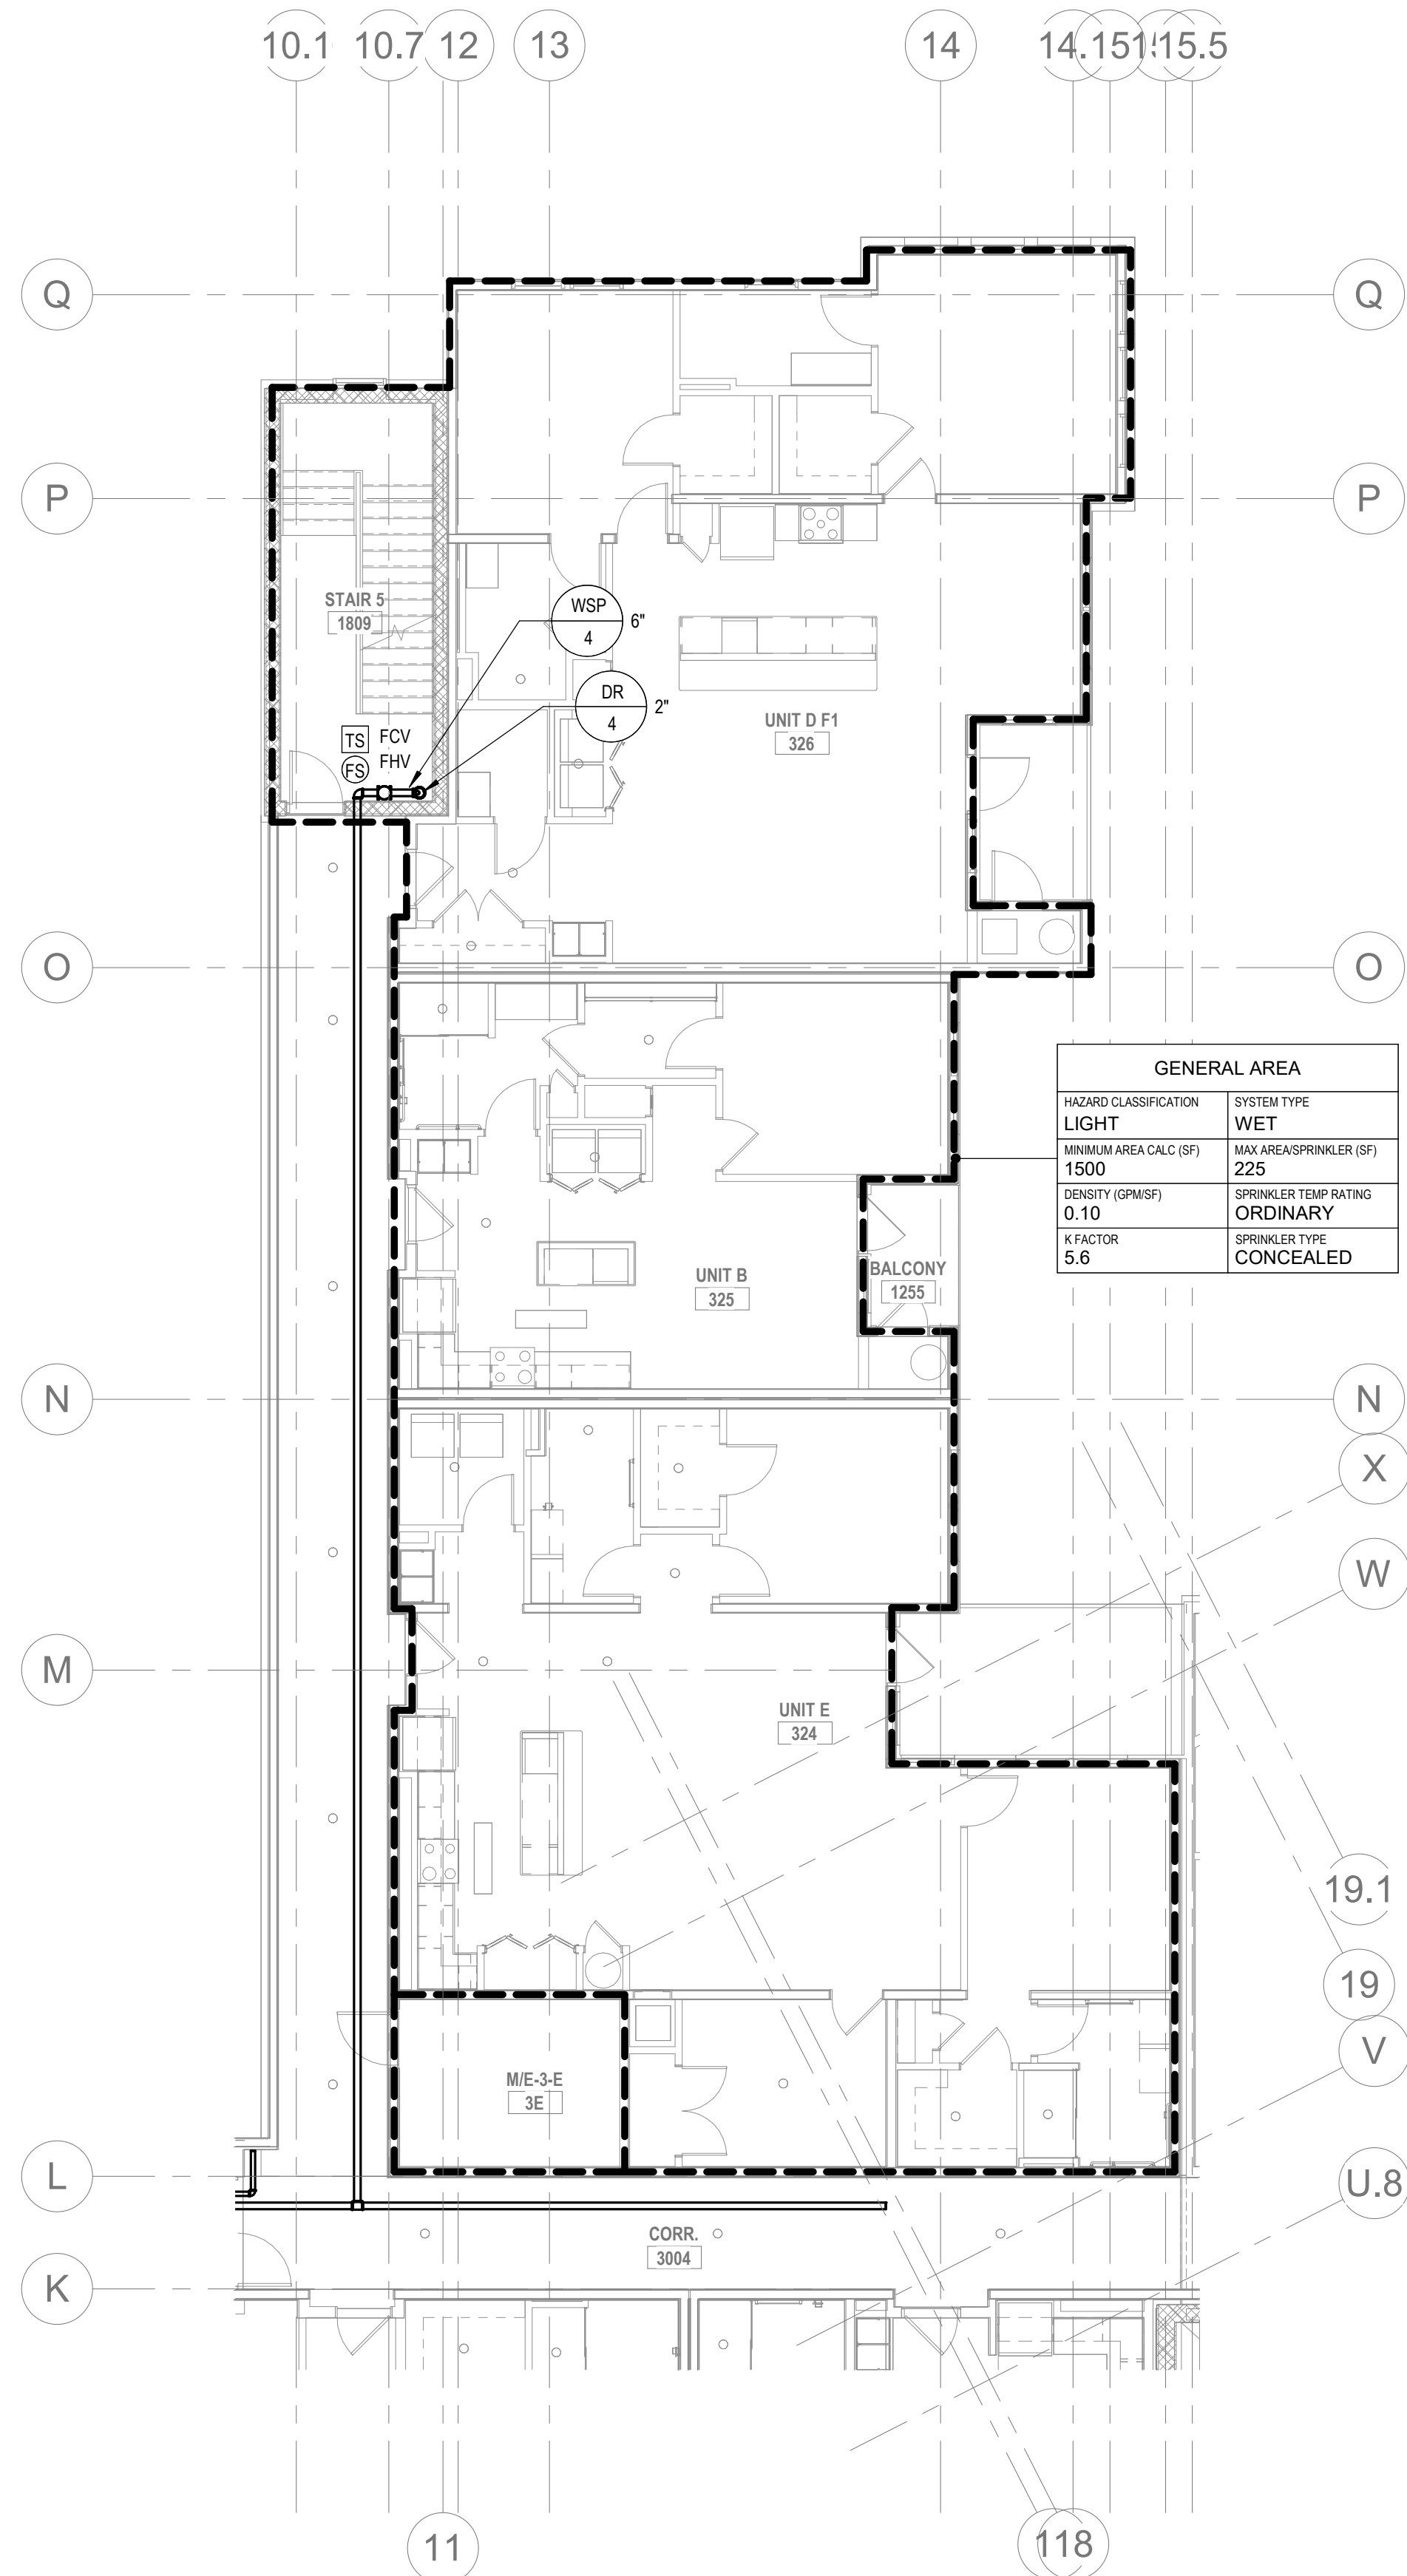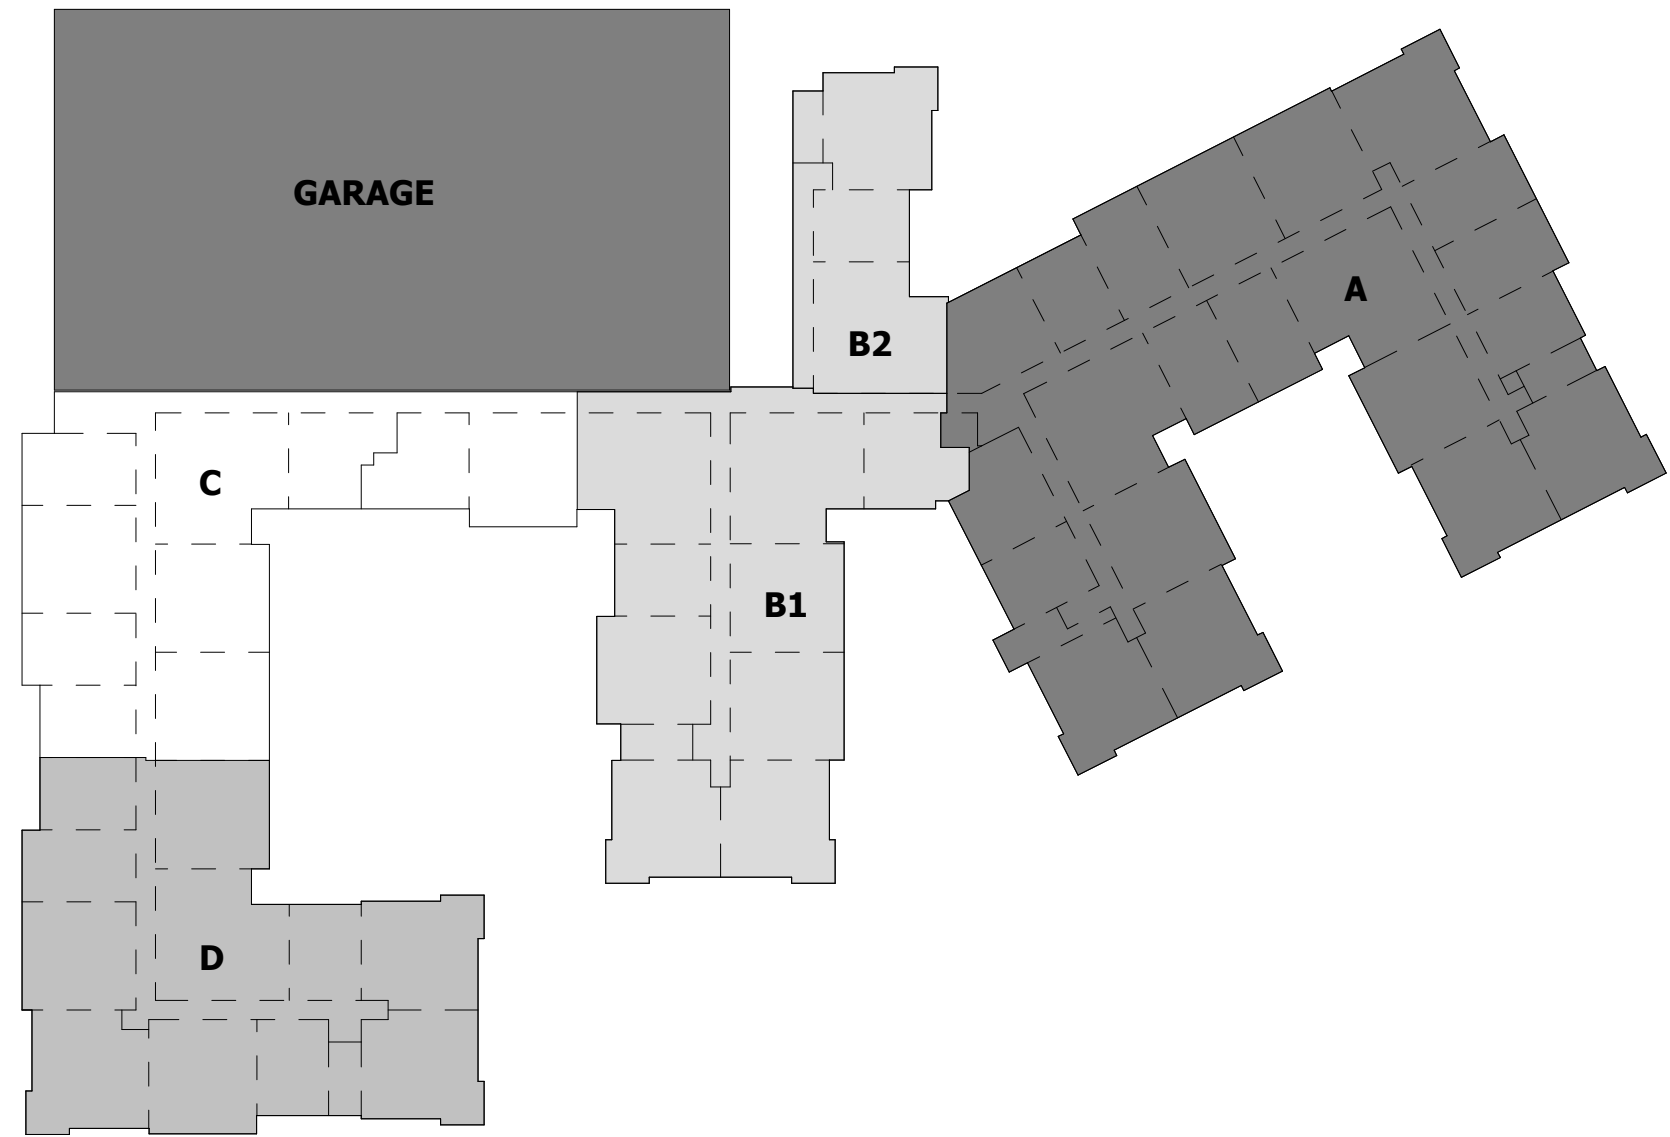

4 FIRE PROTECTION - THIRD FLOOR PLAN B2
FP2.06B 1/8" = 1'-0"

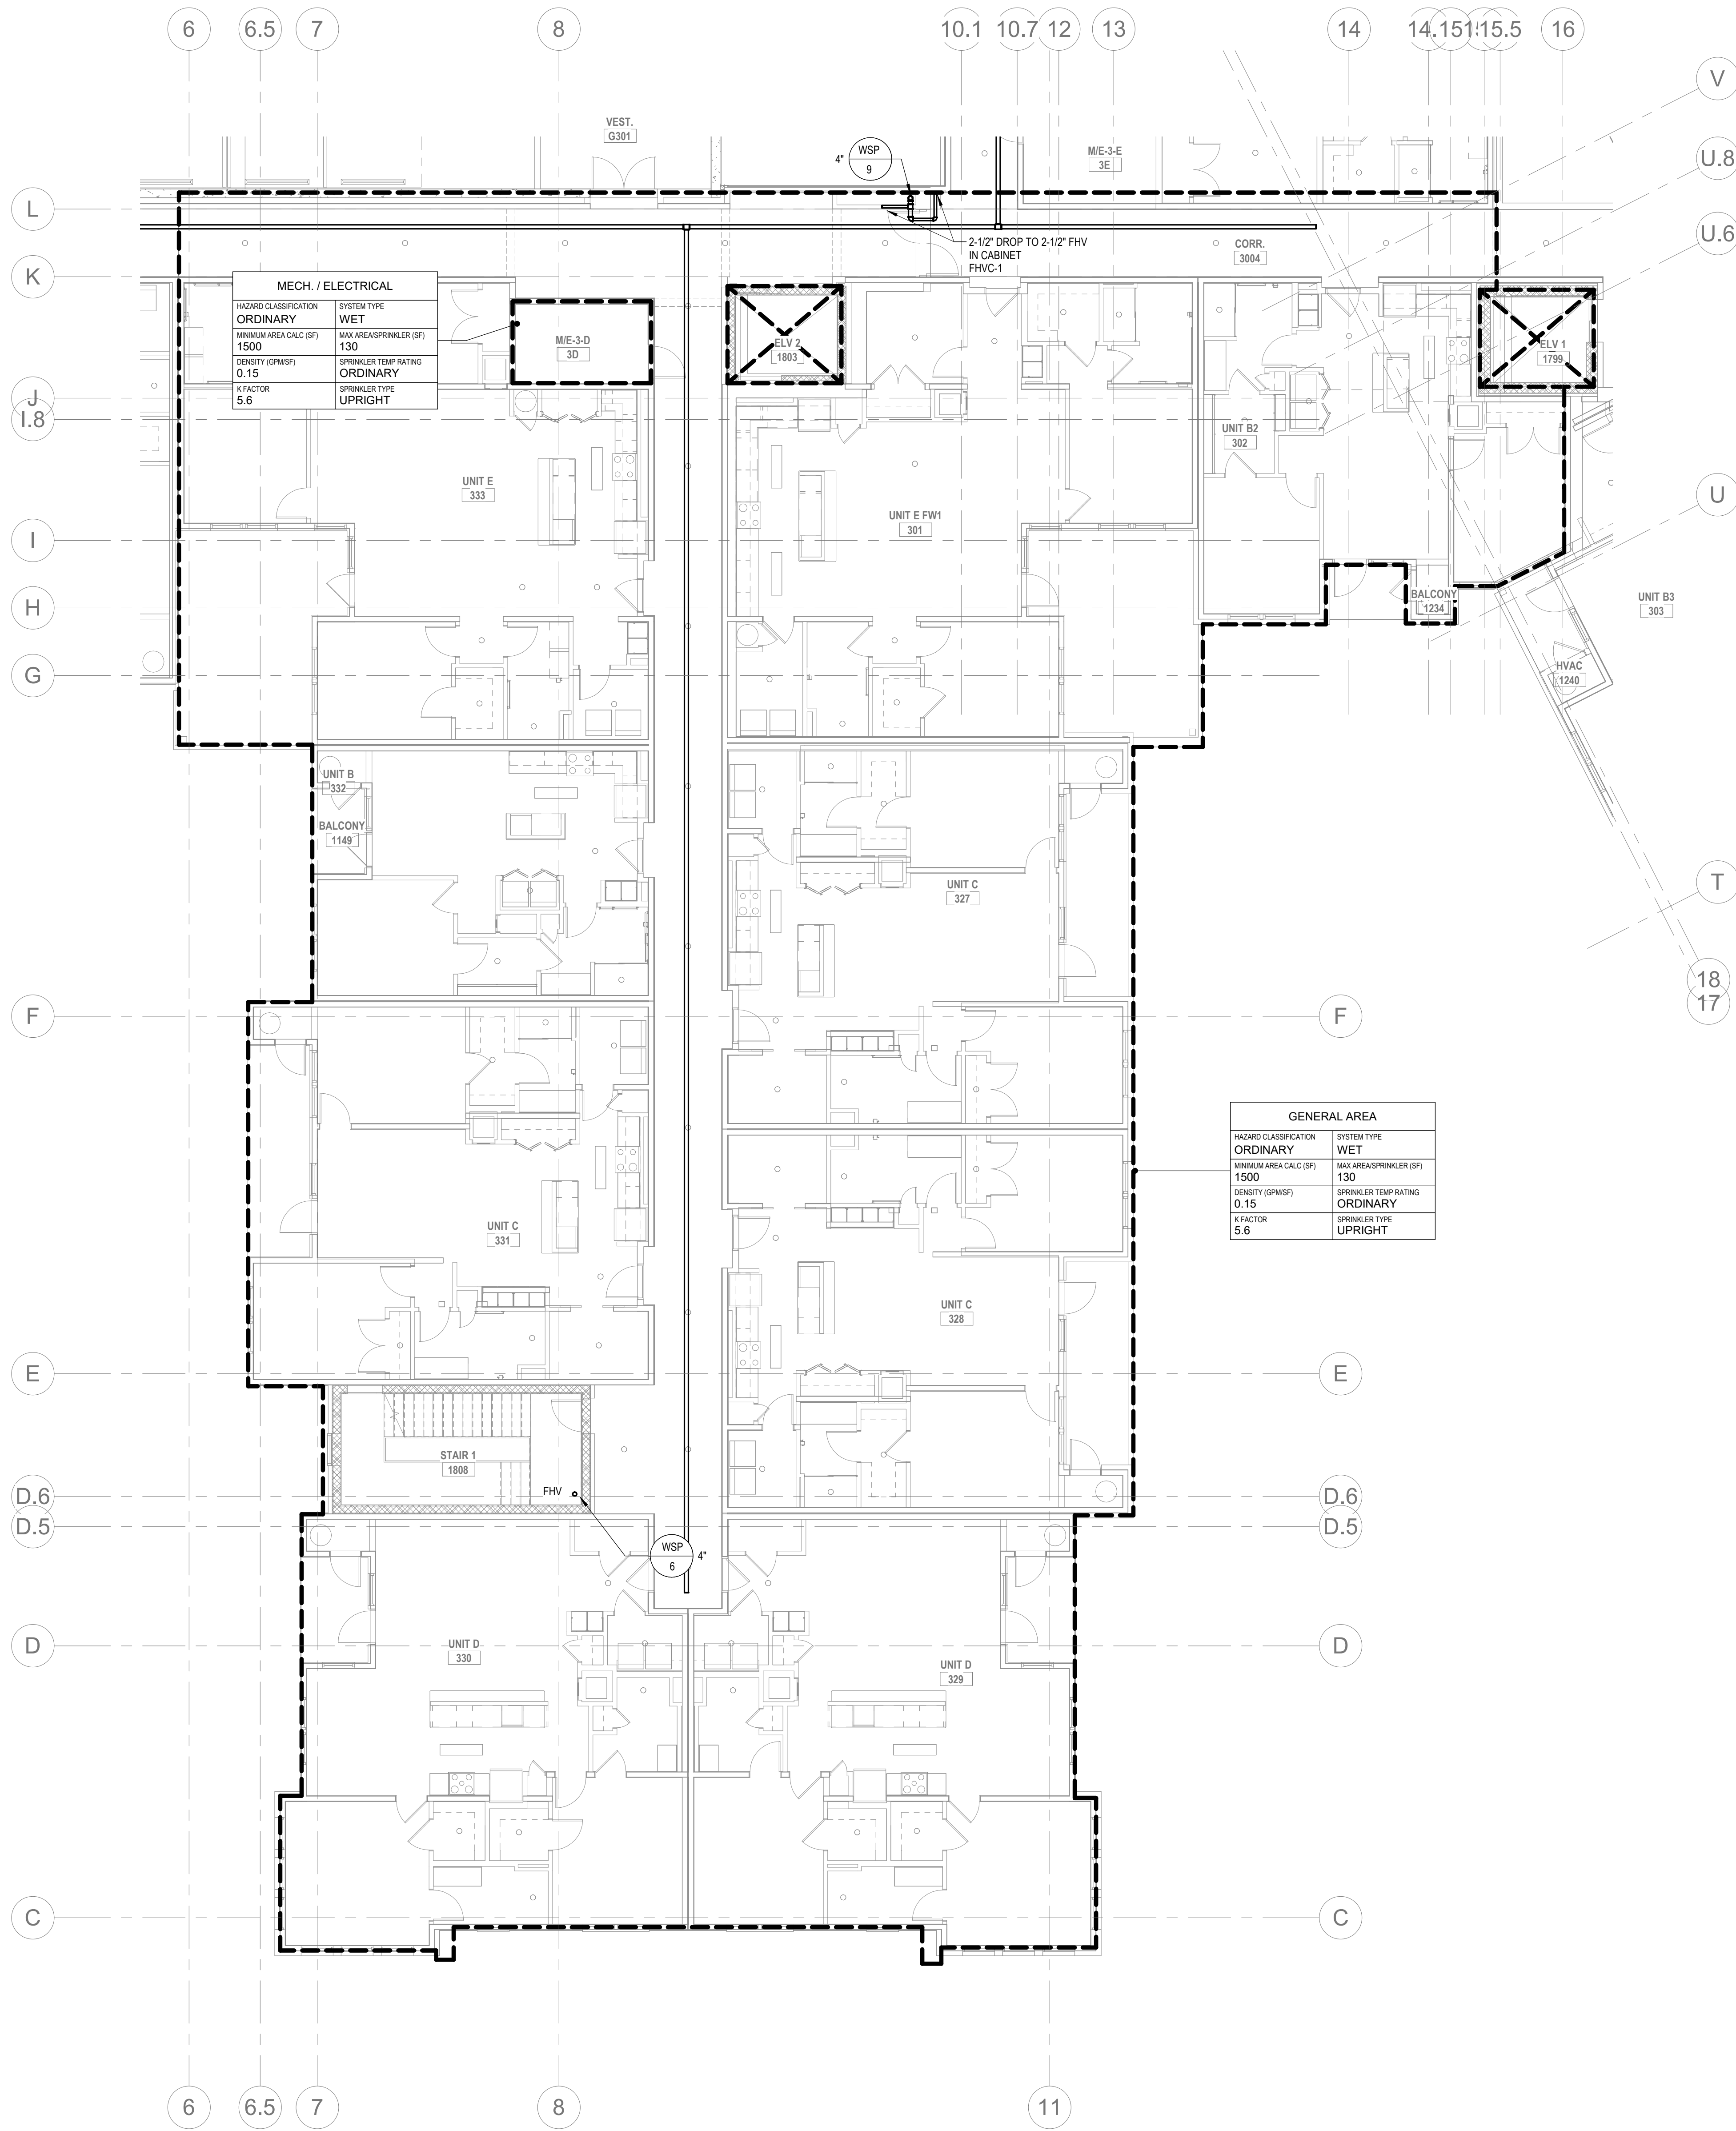

3 FIRE PROTECTION - THIRD FLOOR PLAN B1
FP2.06B 1/8" = 1'-0"

ALL REPORTS, PLANS, SPECIFICATIONS AND COMPUTER FILES RELATING TO THIS PROJECT ARE THE PROPERTY OF THE MARTIN ARCHITECTURAL GROUP. THE MARTIN ARCHITECTURAL GROUP RETAINS ALL COMMON LAW, STATUTE AND OTHER RESERVED RIGHTS INCLUDING THE COPY RIGHT THEREBY. REPRODUCTION OF THE MATERIAL HEREIN OR SUBSTANTIAL USE WITHOUT WRITTEN PERMISSION OF THE MARTIN ARCHITECTURAL GROUP VIOLATES THE COPYRIGHT LAWS OF THE UNITED STATES AND WILL BE SUBJECT TO LEGAL PROSECUTION.
© The Martin Architectural Group, P.C.

THE MARTIN ARCHITECTURAL GROUP, P.C.
ARCHITECTS AND LAND PLANNERS
A PROFESSIONAL CORPORATION
240 NORTH 22ND STREET, PHILADELPHIA, PA 19103
P (215) 665-1080 F (215) 561-5064

P.A.: JTG
P.M.: TRT
DRAWN BY: Author
PROJECT NO: 1022747



NO.	REVISION	DATE
1	SCHEMATIC BUDGET PRICING SET	11/17/2022
1	PERMIT SET	12/20/2022

Project Status

FIRE PROTECTION - THIRD FLOOR PLAN B
Granite Run Apartments

SCALE: AS INDICATED
DATE: 08/19/22

FP2.06B
© The Martin Architectural Group, P.C.

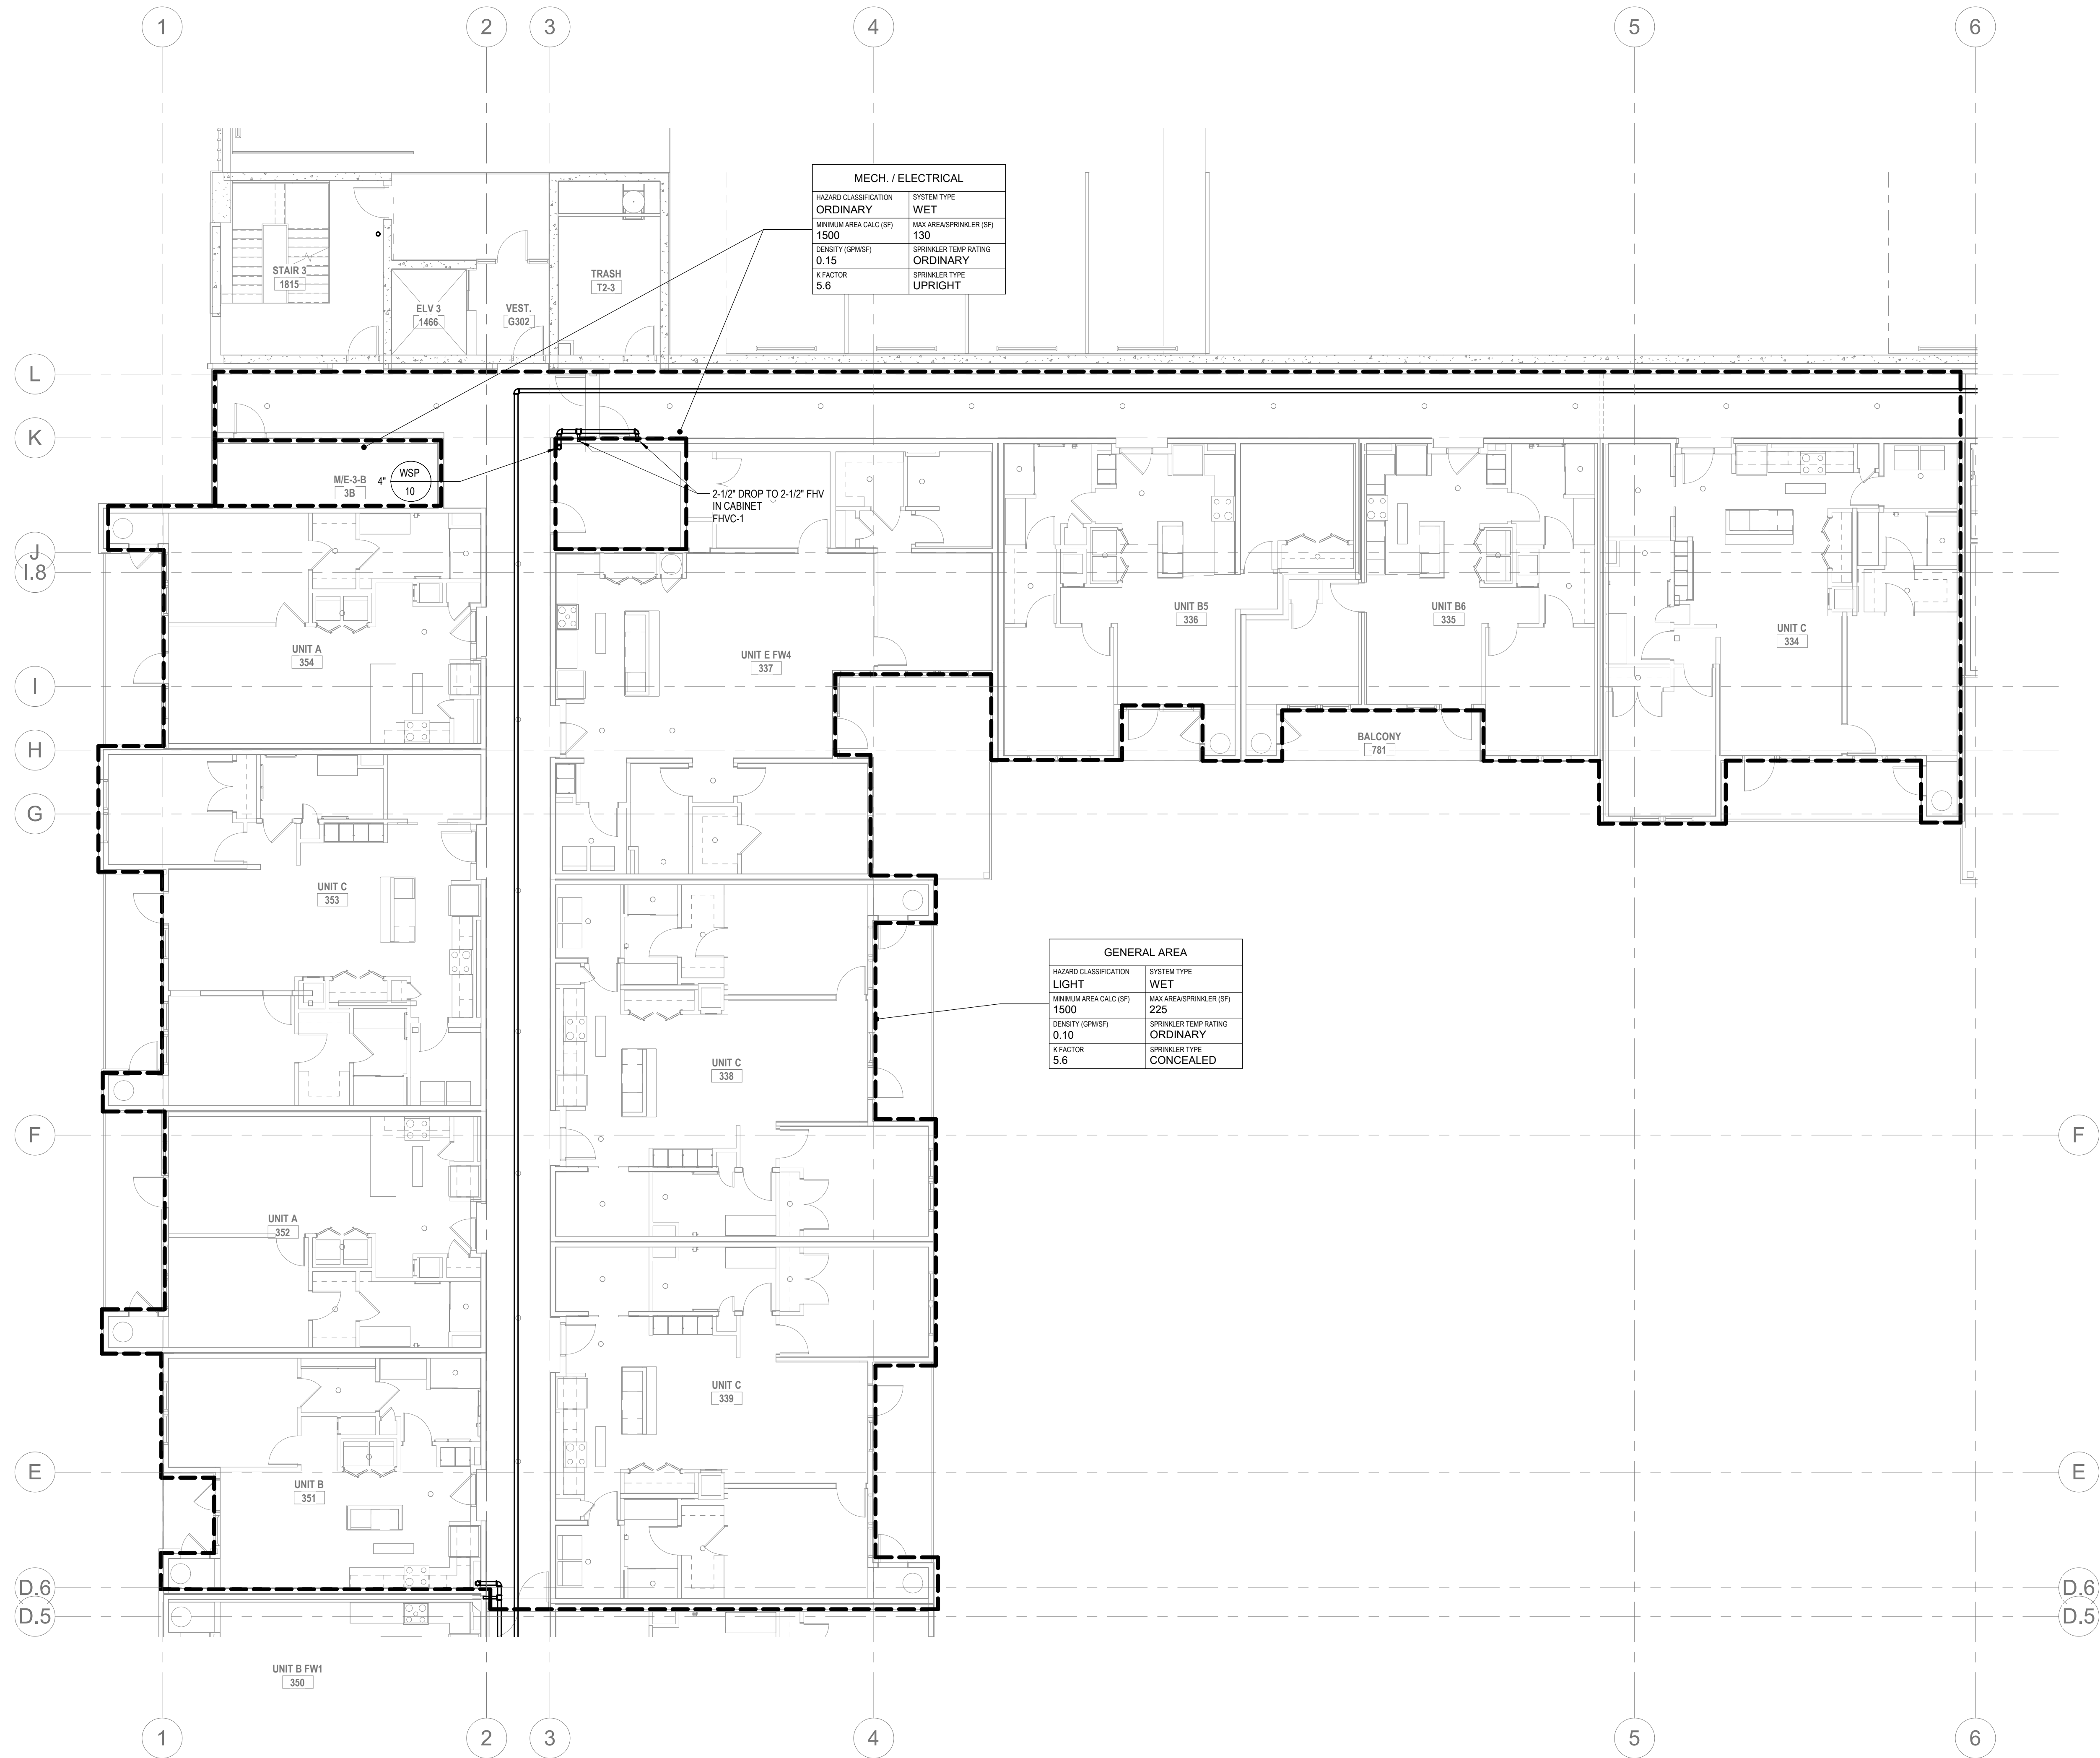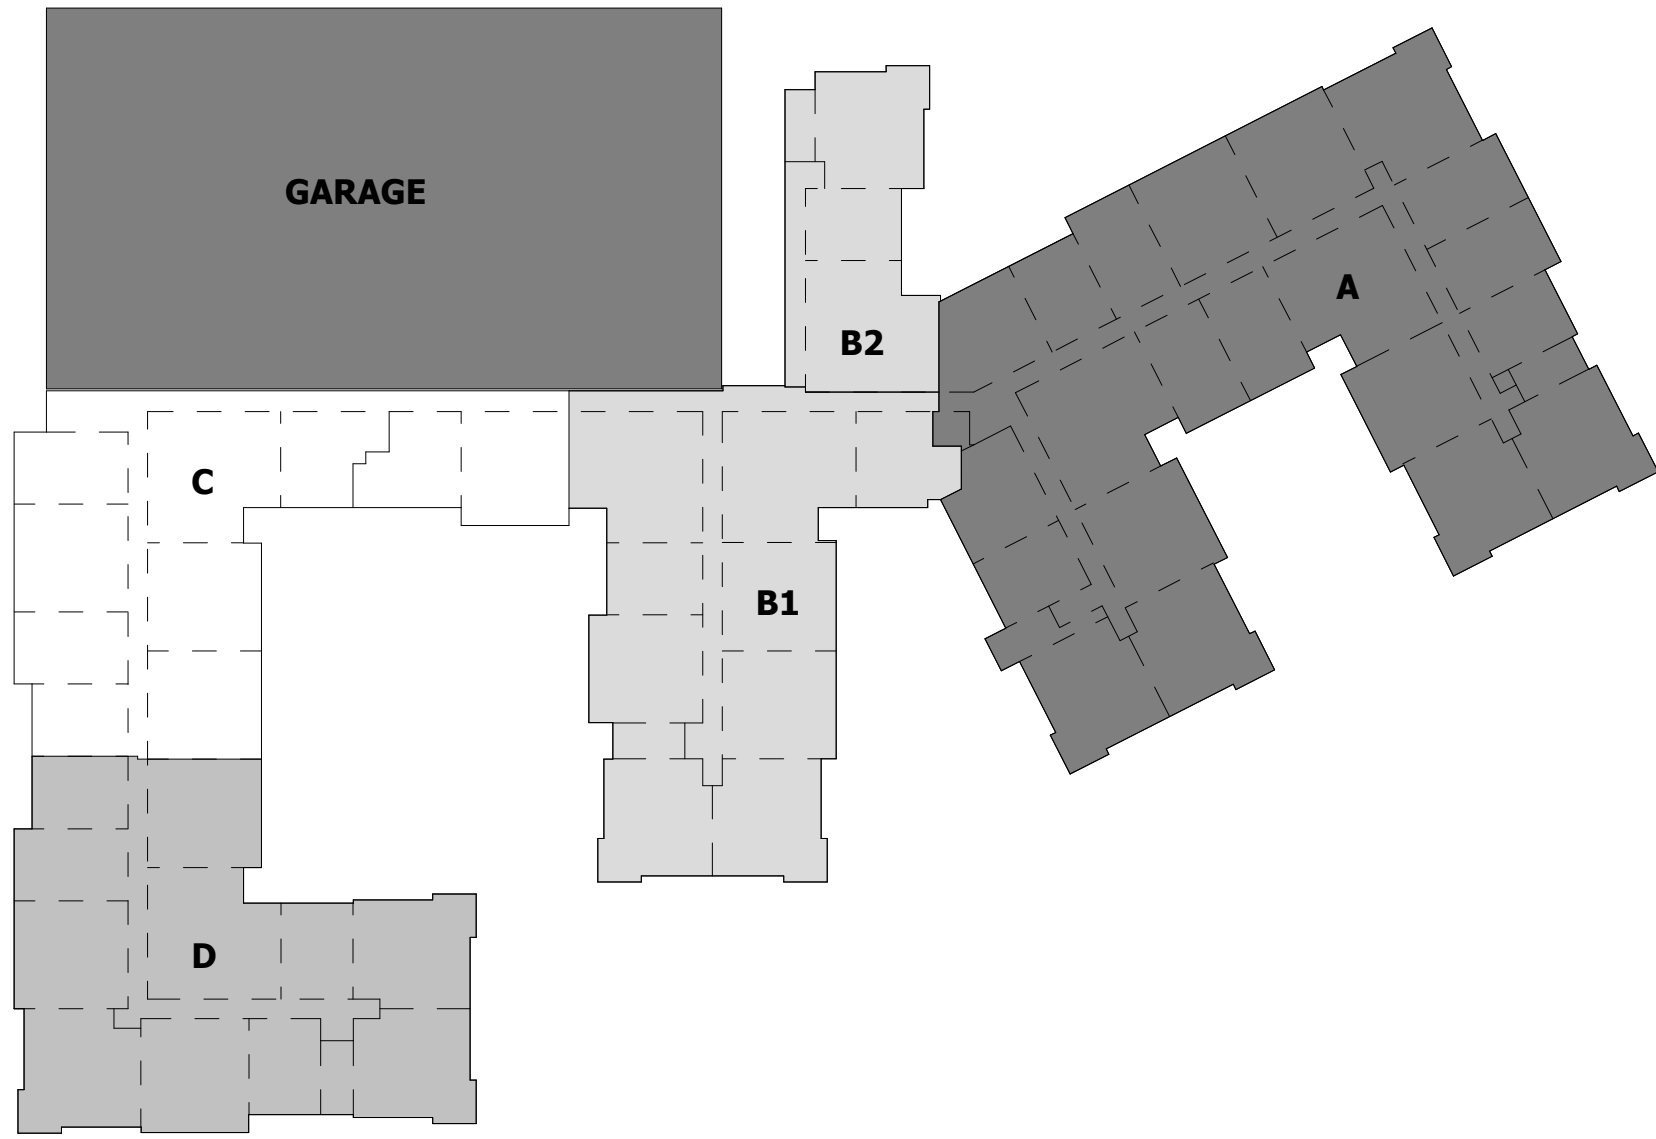

2 FIRE PROTECTION - THIRD FLOOR PLAN C
1/8" = 1'-0"

ALL REPORTS, PLANS, SPECIFICATIONS AND COMPUTER FILES RELATING TO THIS PROJECT ARE THE PROPERTY OF THE MARTIN ARCHITECTURAL GROUP. THE MARTIN ARCHITECTURAL GROUP RETAINS ALL COMMON LAW, STATUTE AND OTHER RESERVED RIGHTS INCLUDING THE COPY RIGHT THEREBY. REPRODUCTION OF THE MATERIAL HEREIN OR SUBSTANTIAL USE WITHOUT WRITTEN PERMISSION OF THE MARTIN ARCHITECTURAL GROUP VIOLATES THE COPYRIGHT LAWS OF THE UNITED STATES AND WILL BE SUBJECT TO LEGAL PROSECUTION.
© The Martin Architectural Group, P.C.

THE MARTIN ARCHITECTURAL GROUP, P.C.
ARCHITECTS AND LAND PLANNERS
A PROFESSIONAL CORPORATION
240 NORTH 22ND STREET, PHILADELPHIA, PA, 19103
P (215) 665-1060 F (215) 561-5064



P.A.: JTG
P.M.: TRT
DRAWN BY: Author
PROJECT NO: 1022747

NO.	REVISION	DATE
1	PERMIT SET	12/20/2022

Project Status

FIRE PROTECTION - THIRD FLOOR PLAN C
Granite Run Apartments

SCALE: AS INDICATED
DATE: 08/19/22

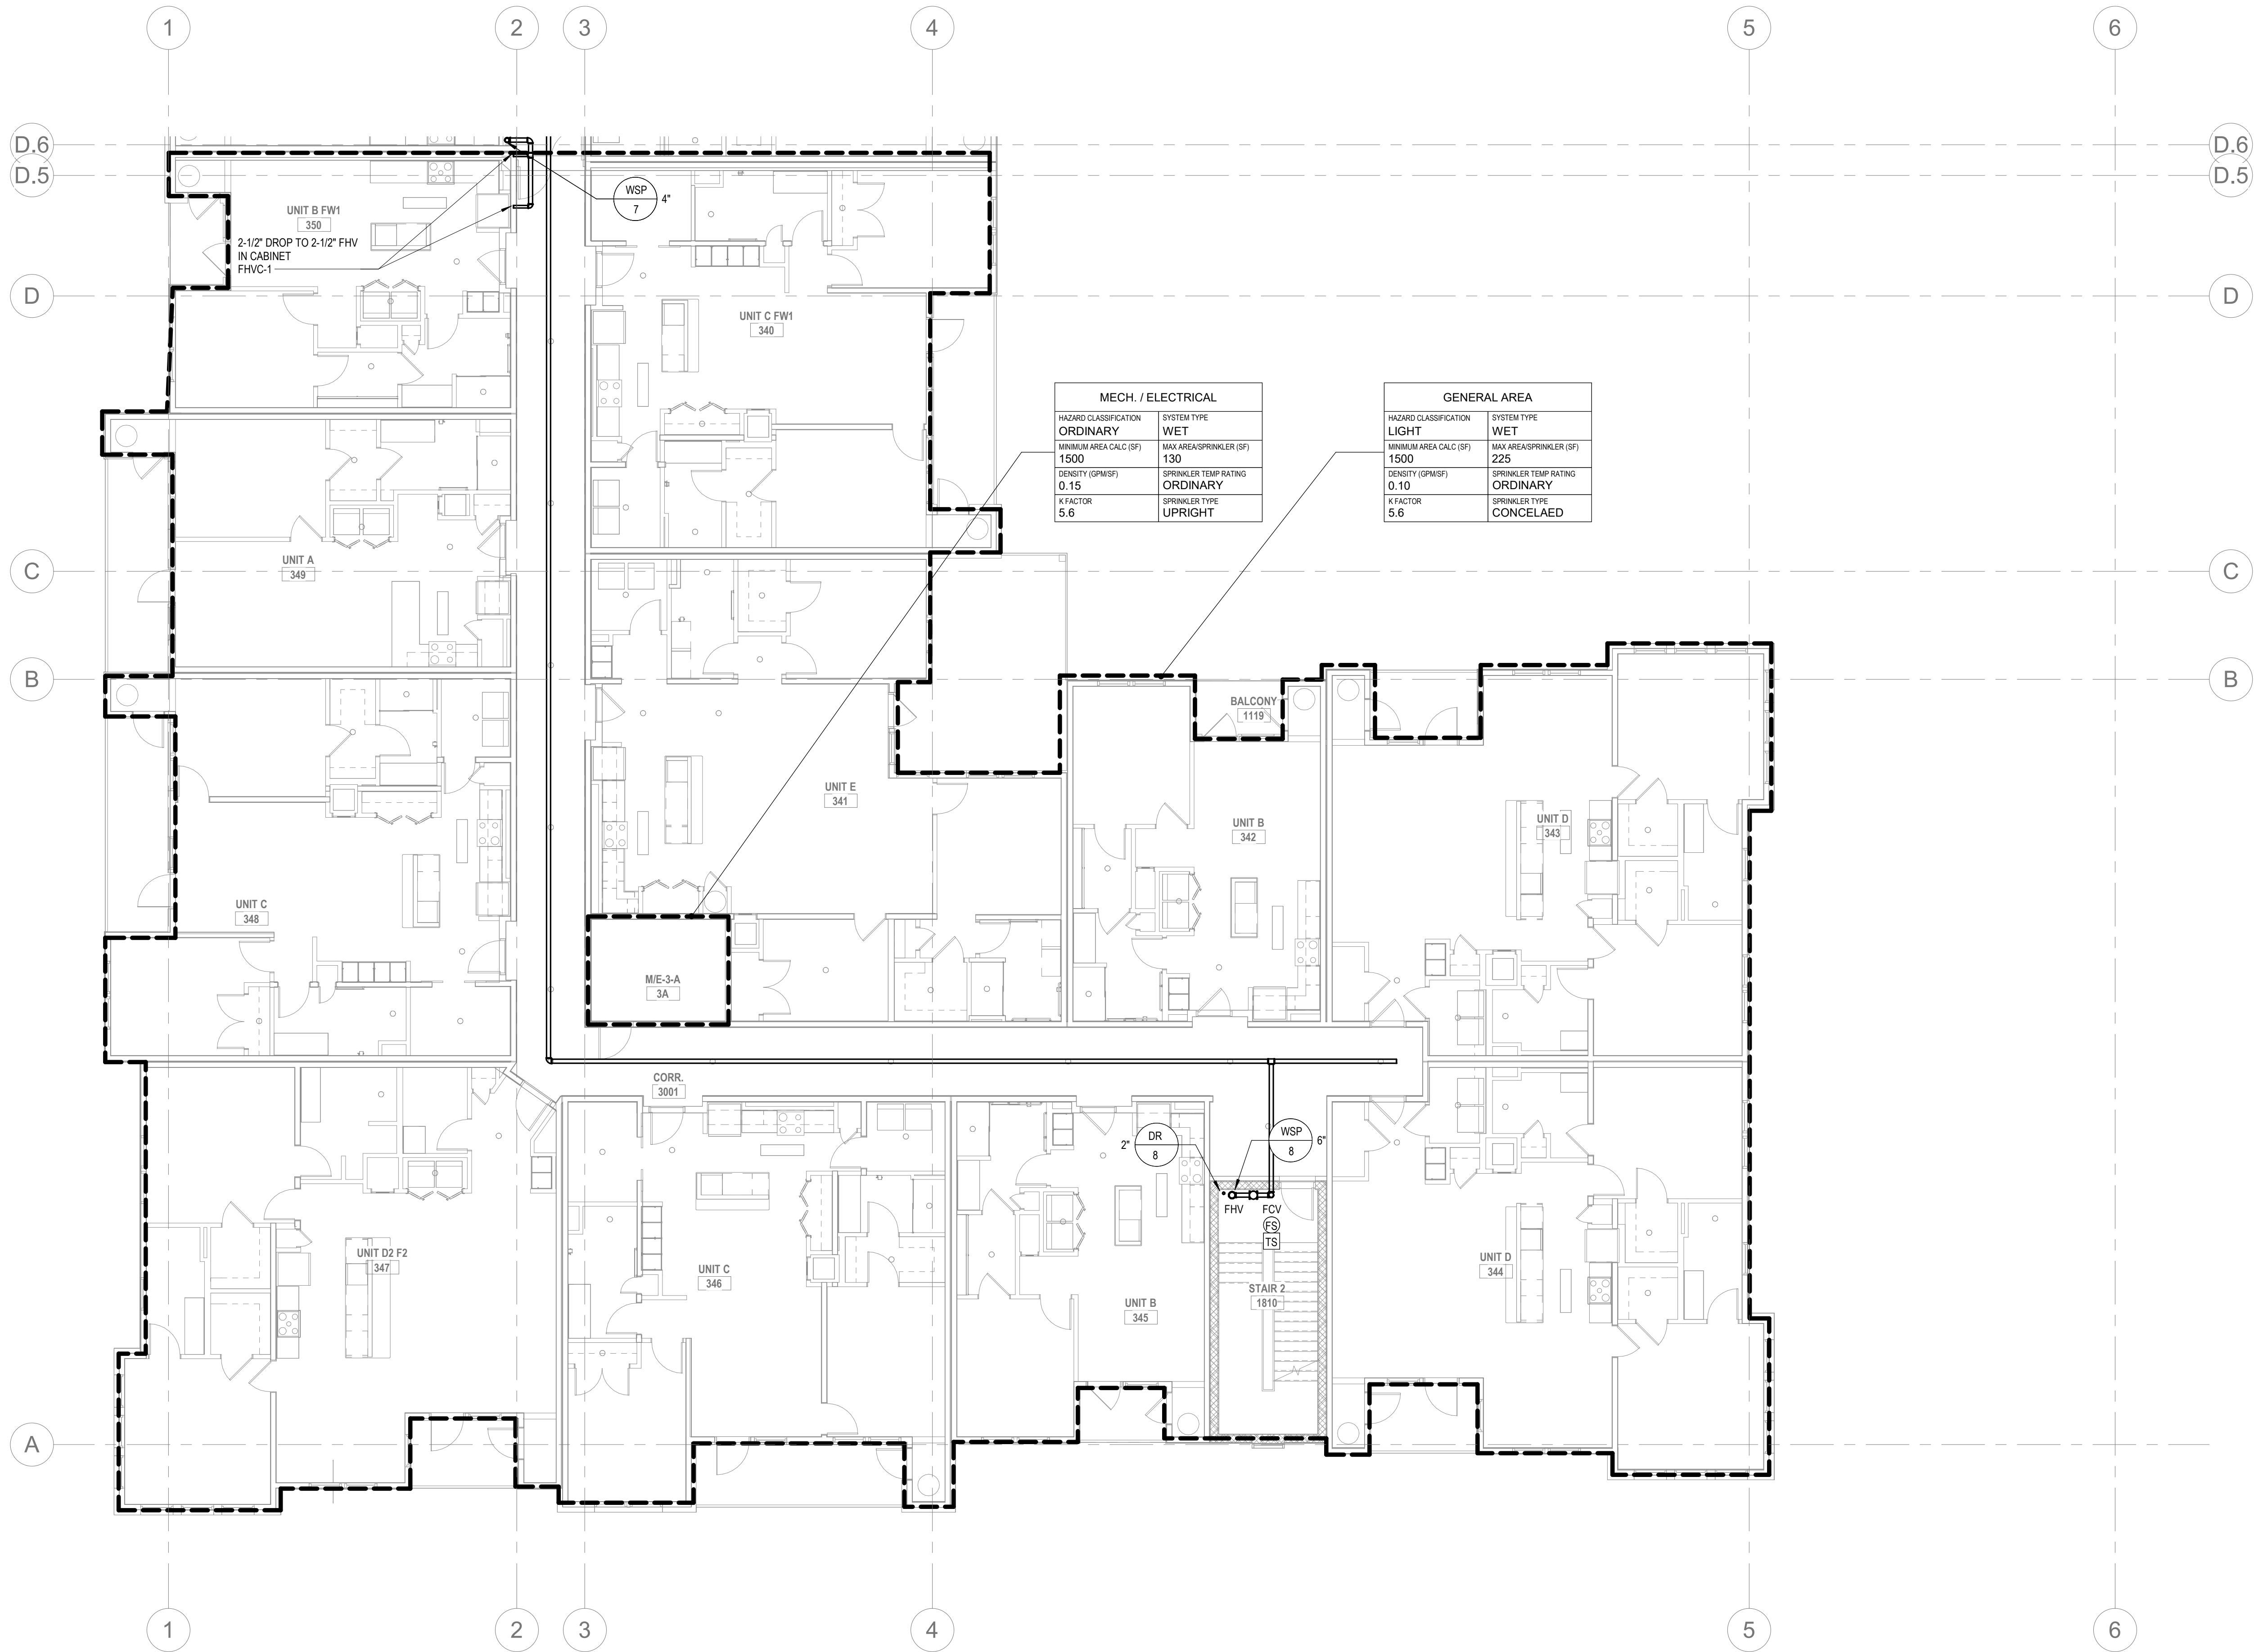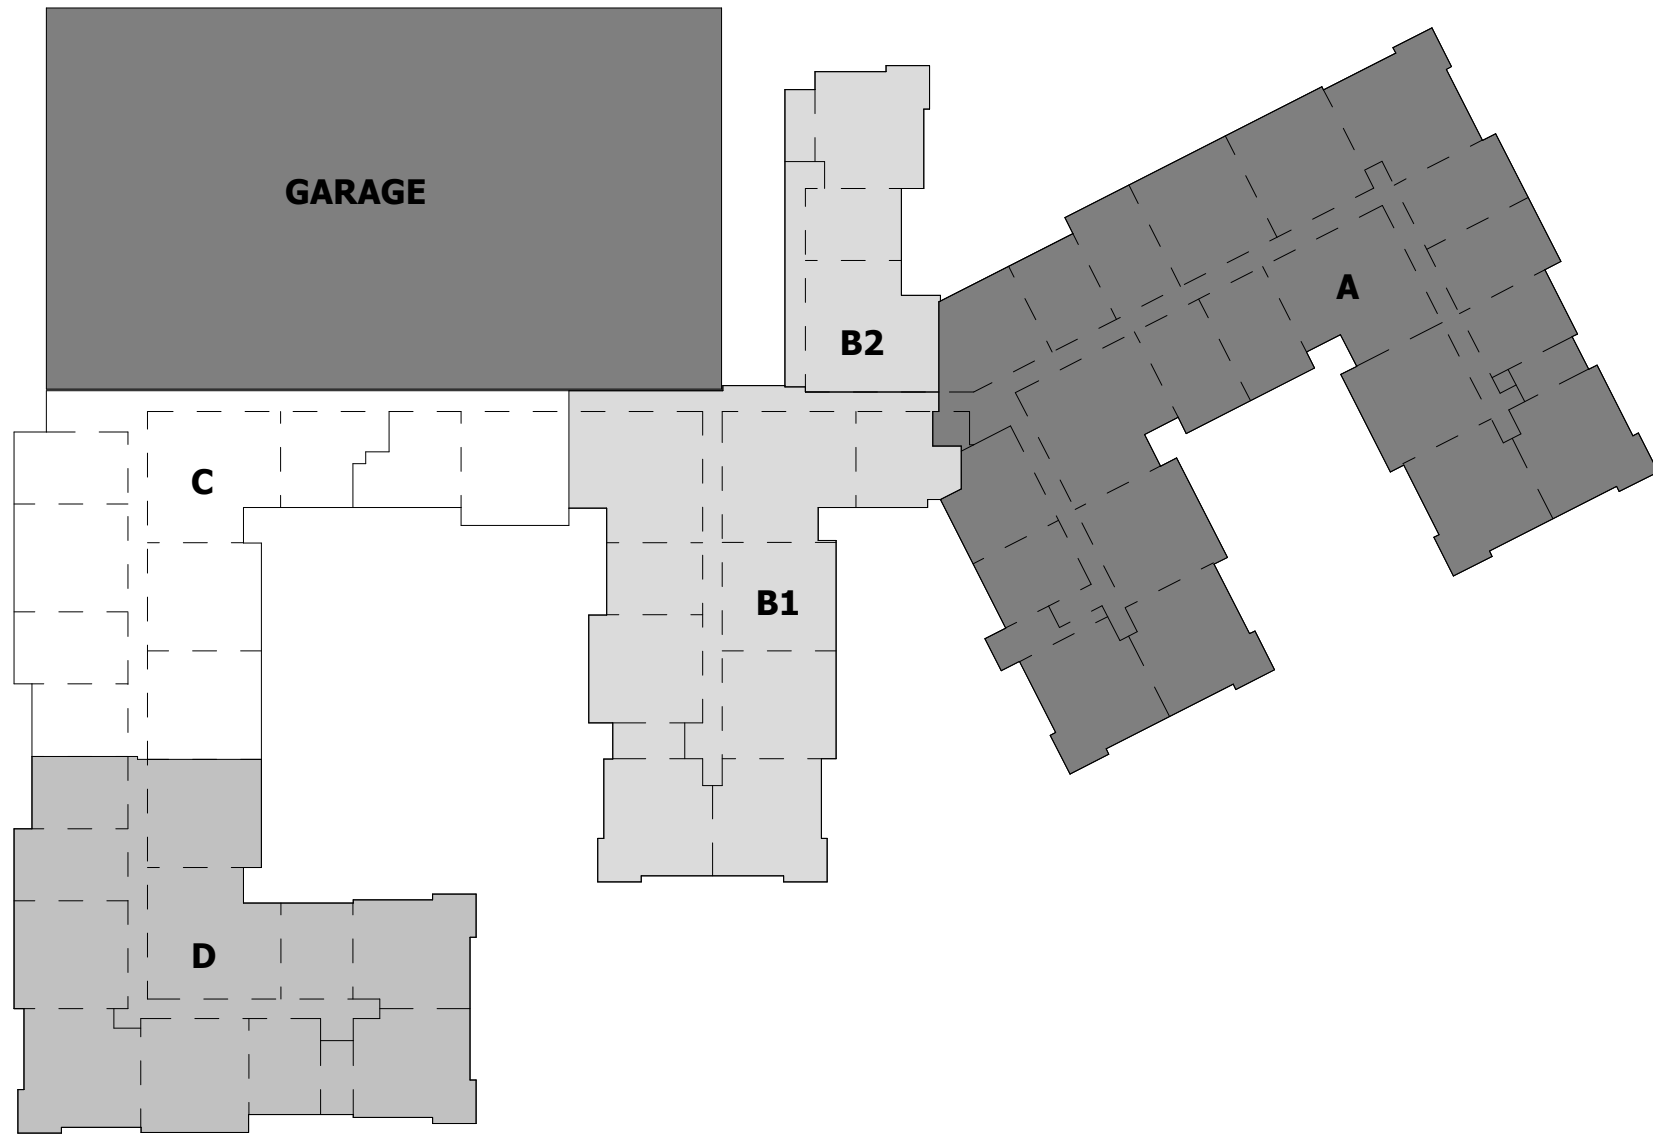

2 FIRE PROTECTION - THIRD FLOOR PLAN D
FP2.06D 1/8" = 1'-0"

ALL REPORTS, PLANS, SPECIFICATIONS AND COMPUTER FILES RELATING TO THIS PROJECT ARE THE PROPERTY OF THE MARTIN ARCHITECTURAL GROUP. THE MARTIN ARCHITECTURAL GROUP RETAINS ALL COMMON LAW, STATUTE AND OTHER RESERVED RIGHTS INCLUDING THE COPY RIGHT THERE TO. REPRODUCTION OF THE MATERIAL HEREIN OR SUBSTANTIAL USE WITHOUT WRITTEN PERMISSION OF THE MARTIN ARCHITECTURAL GROUP VIOLATES THE COPYRIGHT LAWS OF THE UNITED STATES AND WILL BE SUBJECT TO LEGAL PROSECUTION.
© The Martin Architectural Group, P.C.

THE MARTIN ARCHITECTURAL GROUP, P.C.
ARCHITECTS AND LAND PLANNERS
A PROFESSIONAL CORPORATION
240 NORTH 22ND STREET, PHILADELPHIA, PA, 19103
P (215) 665-1060 F (215) 561-5064

P.A.: JTG
P.M.: TRT
DRAWN BY: Author
PROJECT NO: 1022747


NO.	REVISION	DATE
1	SCHEMATIC BUDGET PRICING SET	11/11/2022
1	PERMIT SET	12/20/2022

Project Status

FIRE PROTECTION - THIRD FLOOR PLAN D
Granite Run Apartments

MIDDLETOWN TOWNSHIP, PA

SCALE: AS INDICATED
DATE: 08/19/22

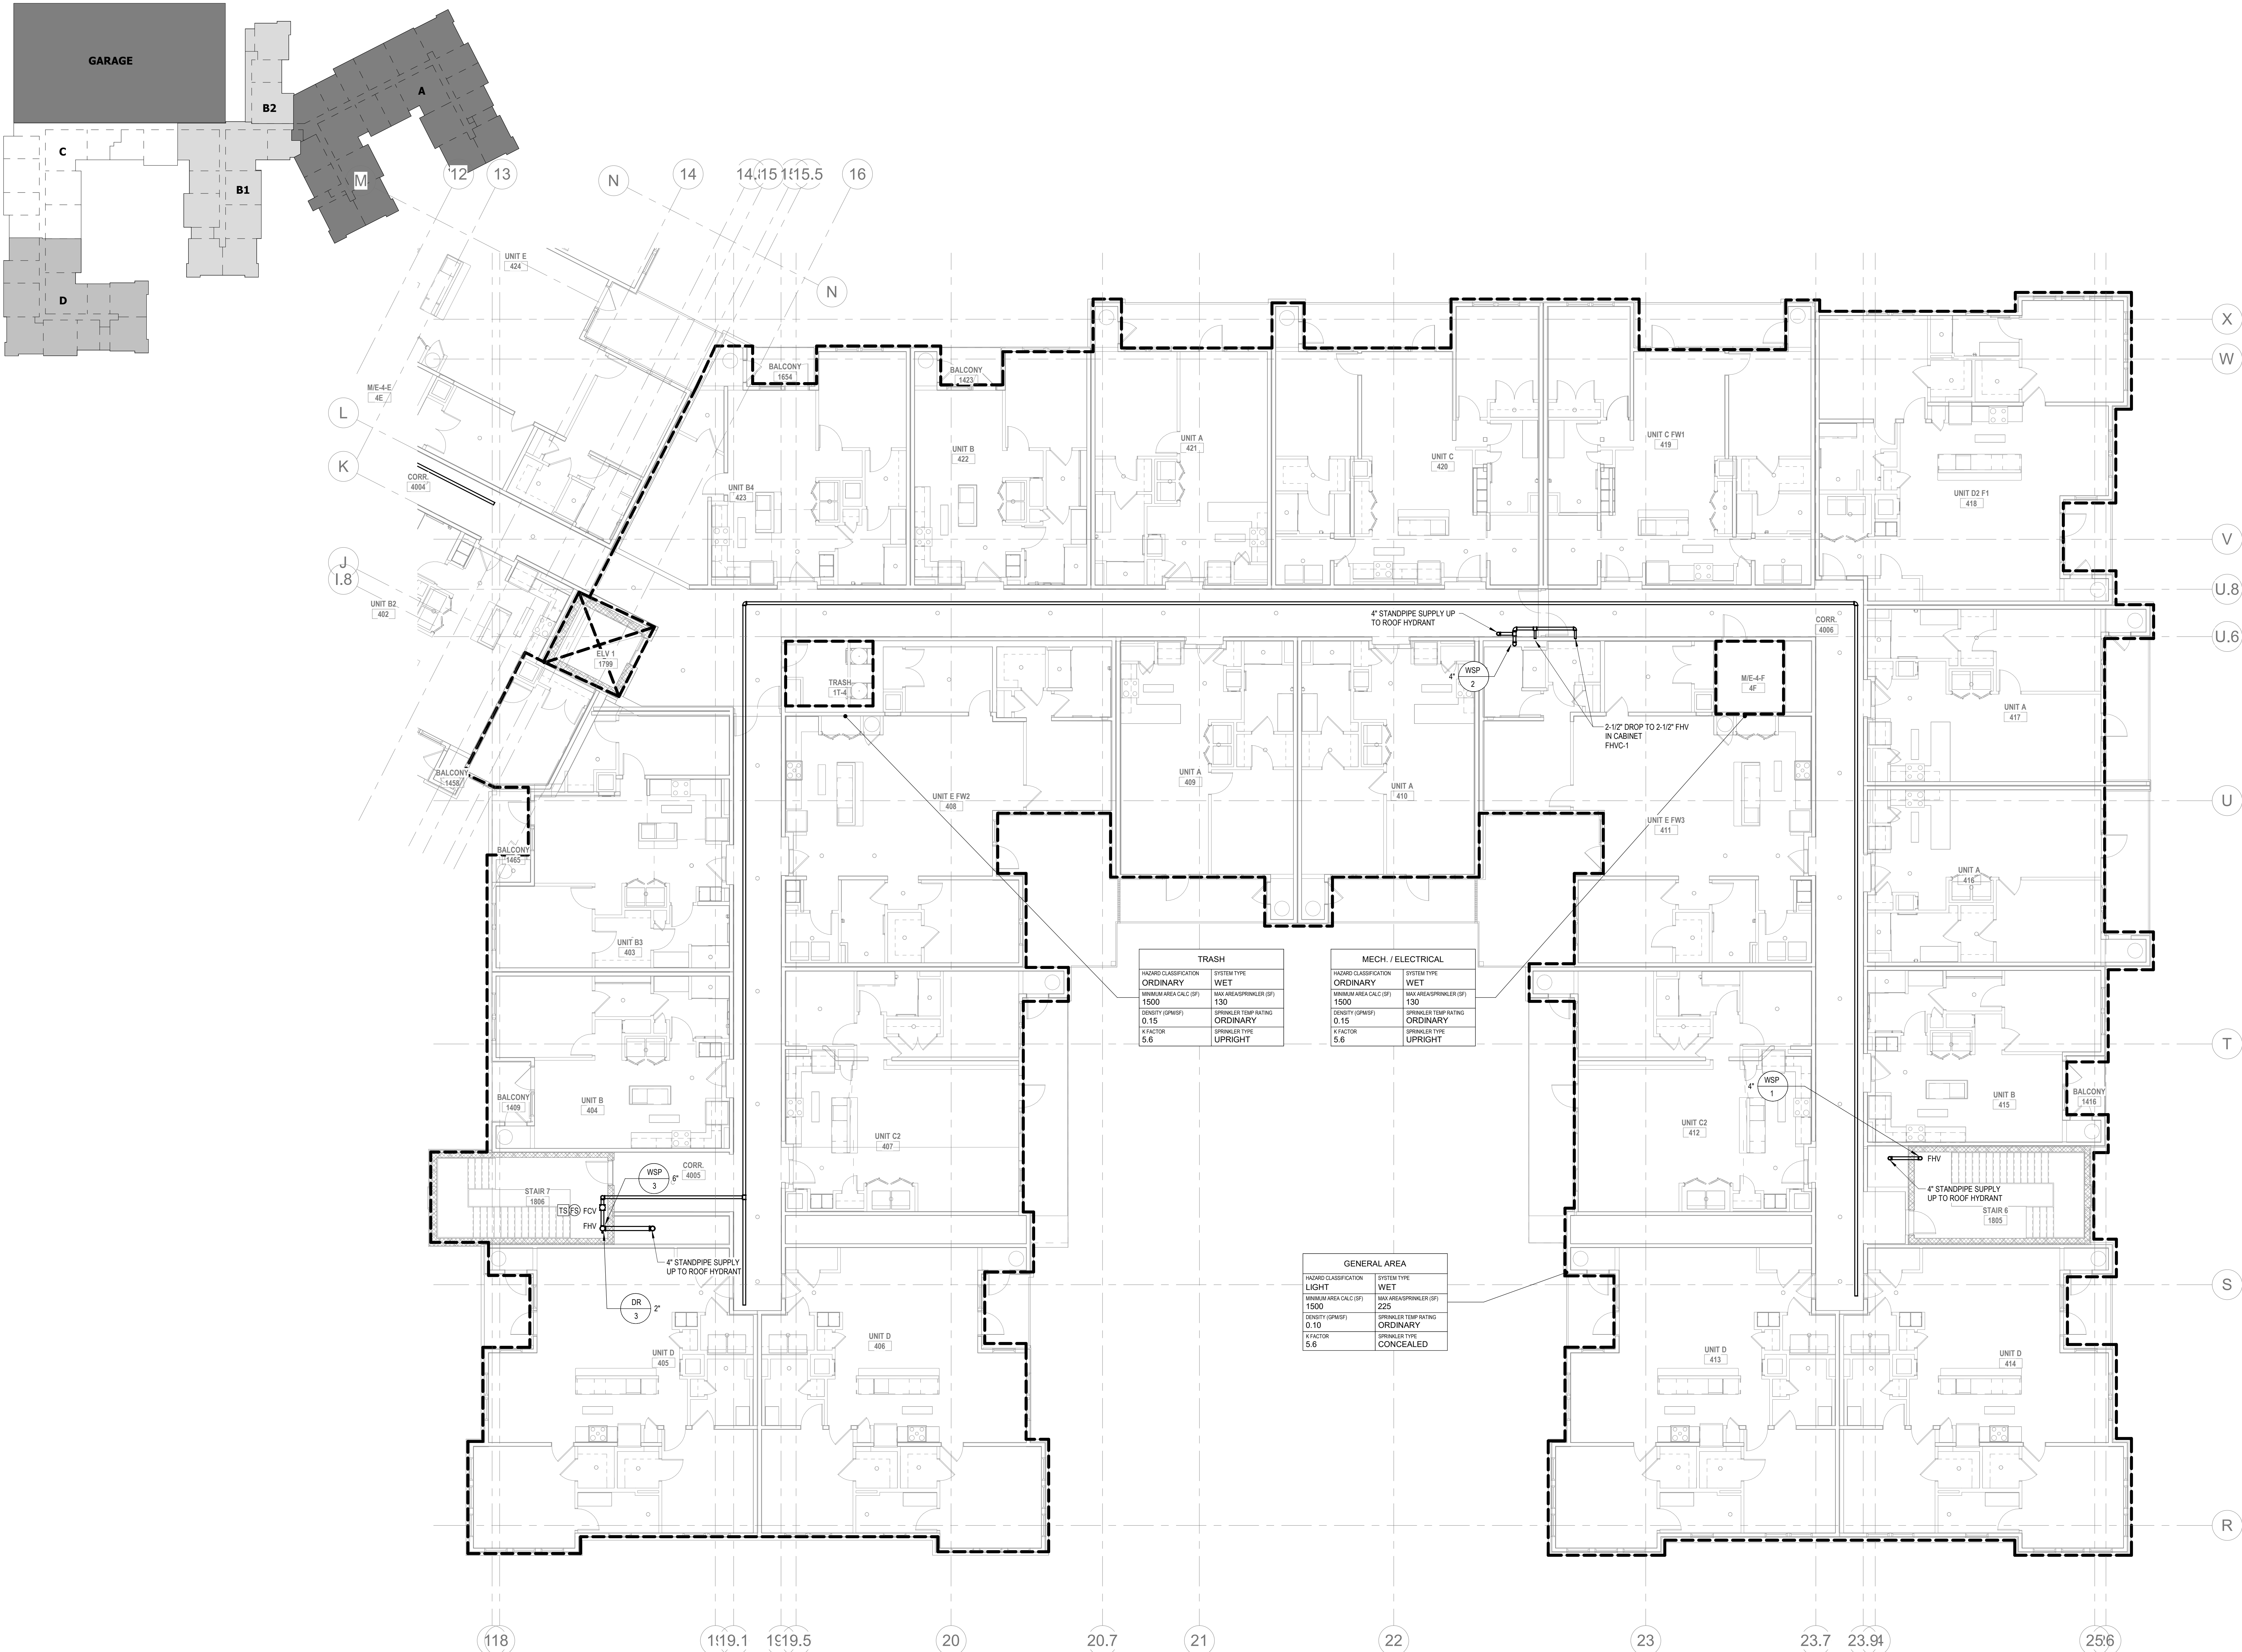

2 FIRE PROTECTION - FOURTH FLOOR PLAN A
FP2.07A 1/8" = 1'-0"

ALL REPORTS, PLANS, SPECIFICATIONS AND COMPUTER FILES RELATING TO THIS PROJECT ARE THE PROPERTY OF THE MARTIN ARCHITECTURAL GROUP. THE MARTIN ARCHITECTURAL GROUP RETAINS ALL COMMON LAW, STATUTE AND OTHER RESERVED RIGHTS INCLUDING THE COPY RIGHT THEREIN. REPRODUCTION OF THE MATERIAL HEREIN OR SUBSTANTIAL USE WITHOUT WRITTEN PERMISSION OF THE MARTIN ARCHITECTURAL GROUP VIOLATES THE COPYRIGHT LAWS OF THE UNITED STATES AND WILL BE SUBJECT TO LEGAL PROSECUTION.
© The Martin Architectural Group, P.C.

THE MARTIN ARCHITECTURAL GROUP, P.C.
ARCHITECTS AND LAND PLANNERS
A PROFESSIONAL CORPORATION
240 NORTH 22ND STREET, PHILADELPHIA, PA 19103
P (215) 665-1060 F (215) 561-5064



P.A.: JTG
P.M.: TRT
DRAWN BY: Author
PROJECT NO: 1022747

NO.	REVISION	DATE
1	SCHEMATIC BUDGET PRICING SET PERMIT SET	11/11/2022 12/20/2022


Project Status

FIRE PROTECTION - FOURTH FLOOR PLAN A
Granite Run Apartments

SCALE: AS INDICATED
DATE: 08/19/22

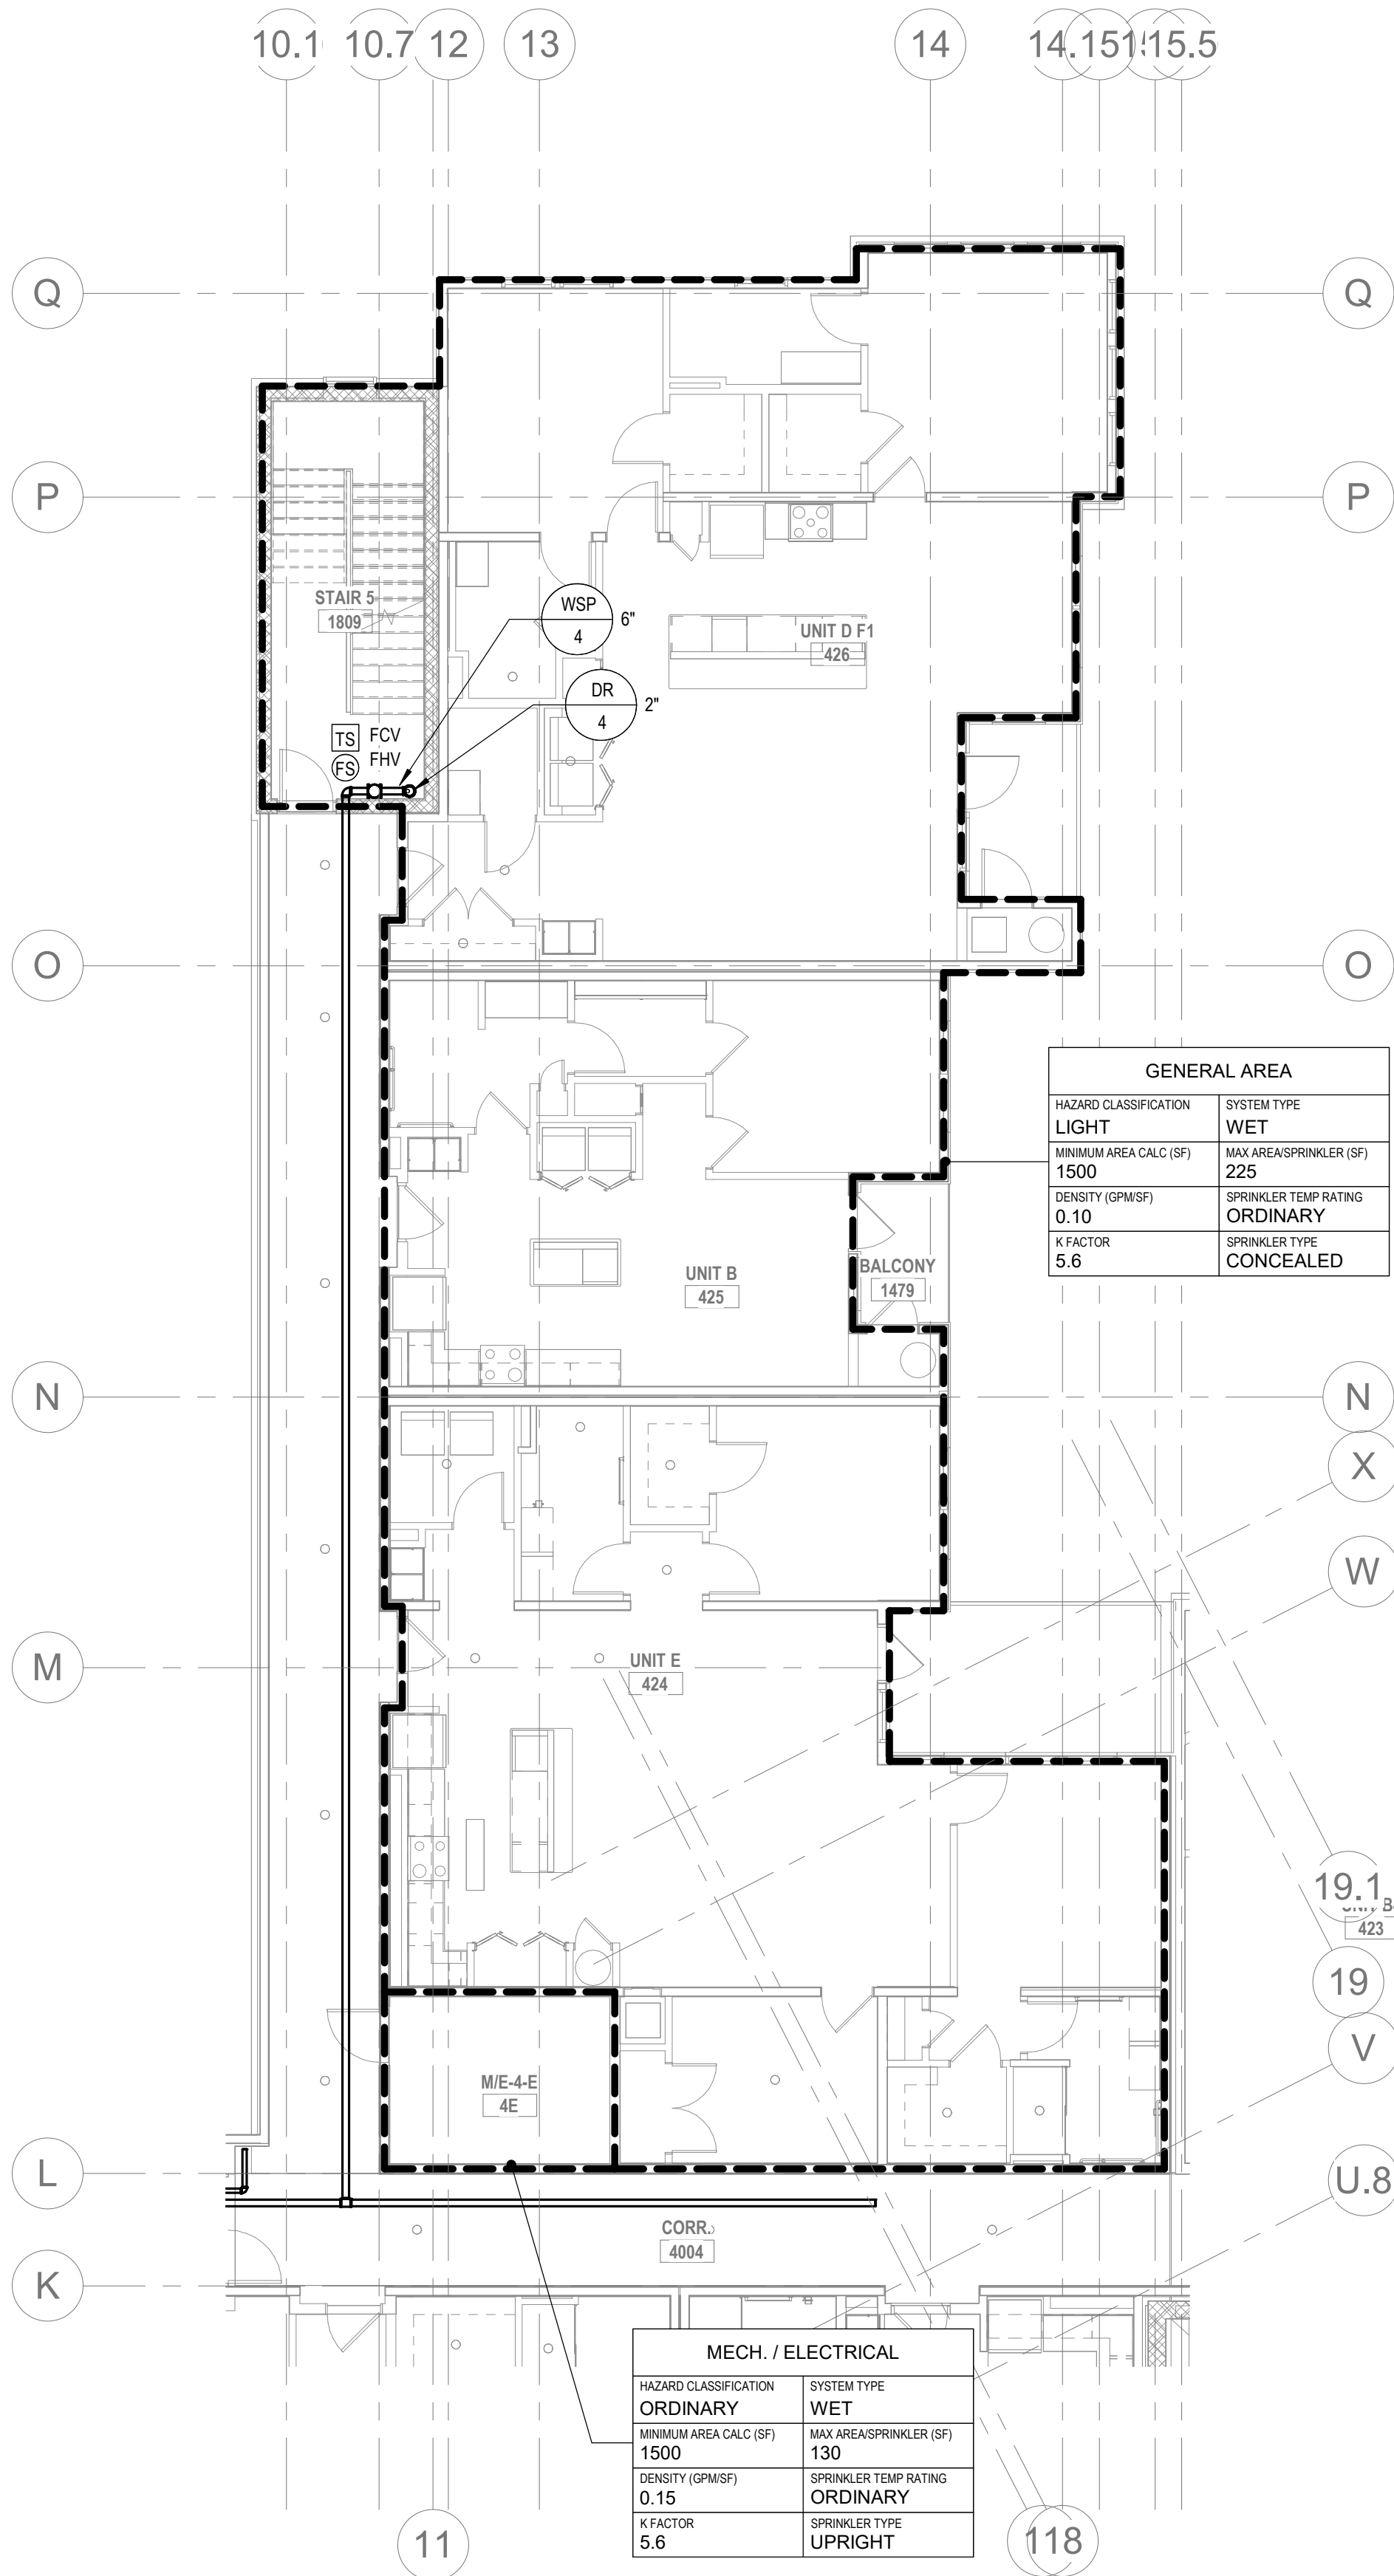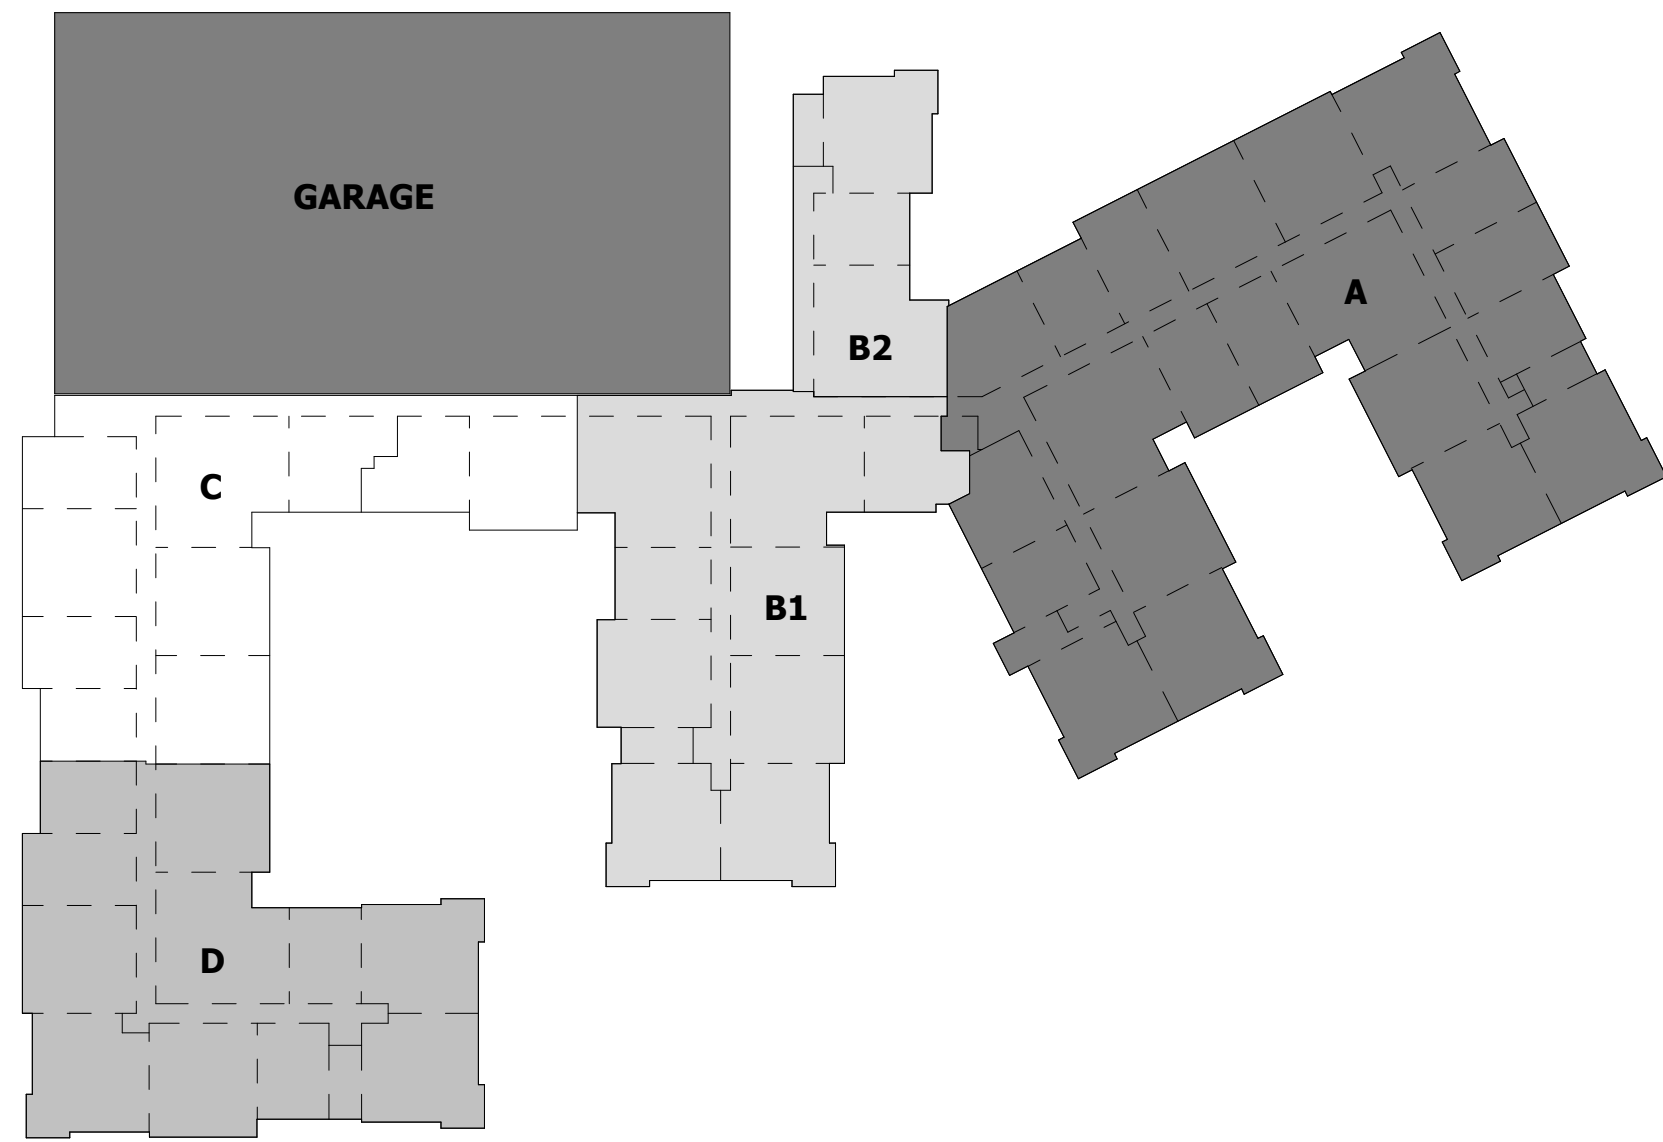

4 FIRE PROTECTION - FOURTH FLOOR PLAN B2
CP2.079 1/8" = 1'-0"

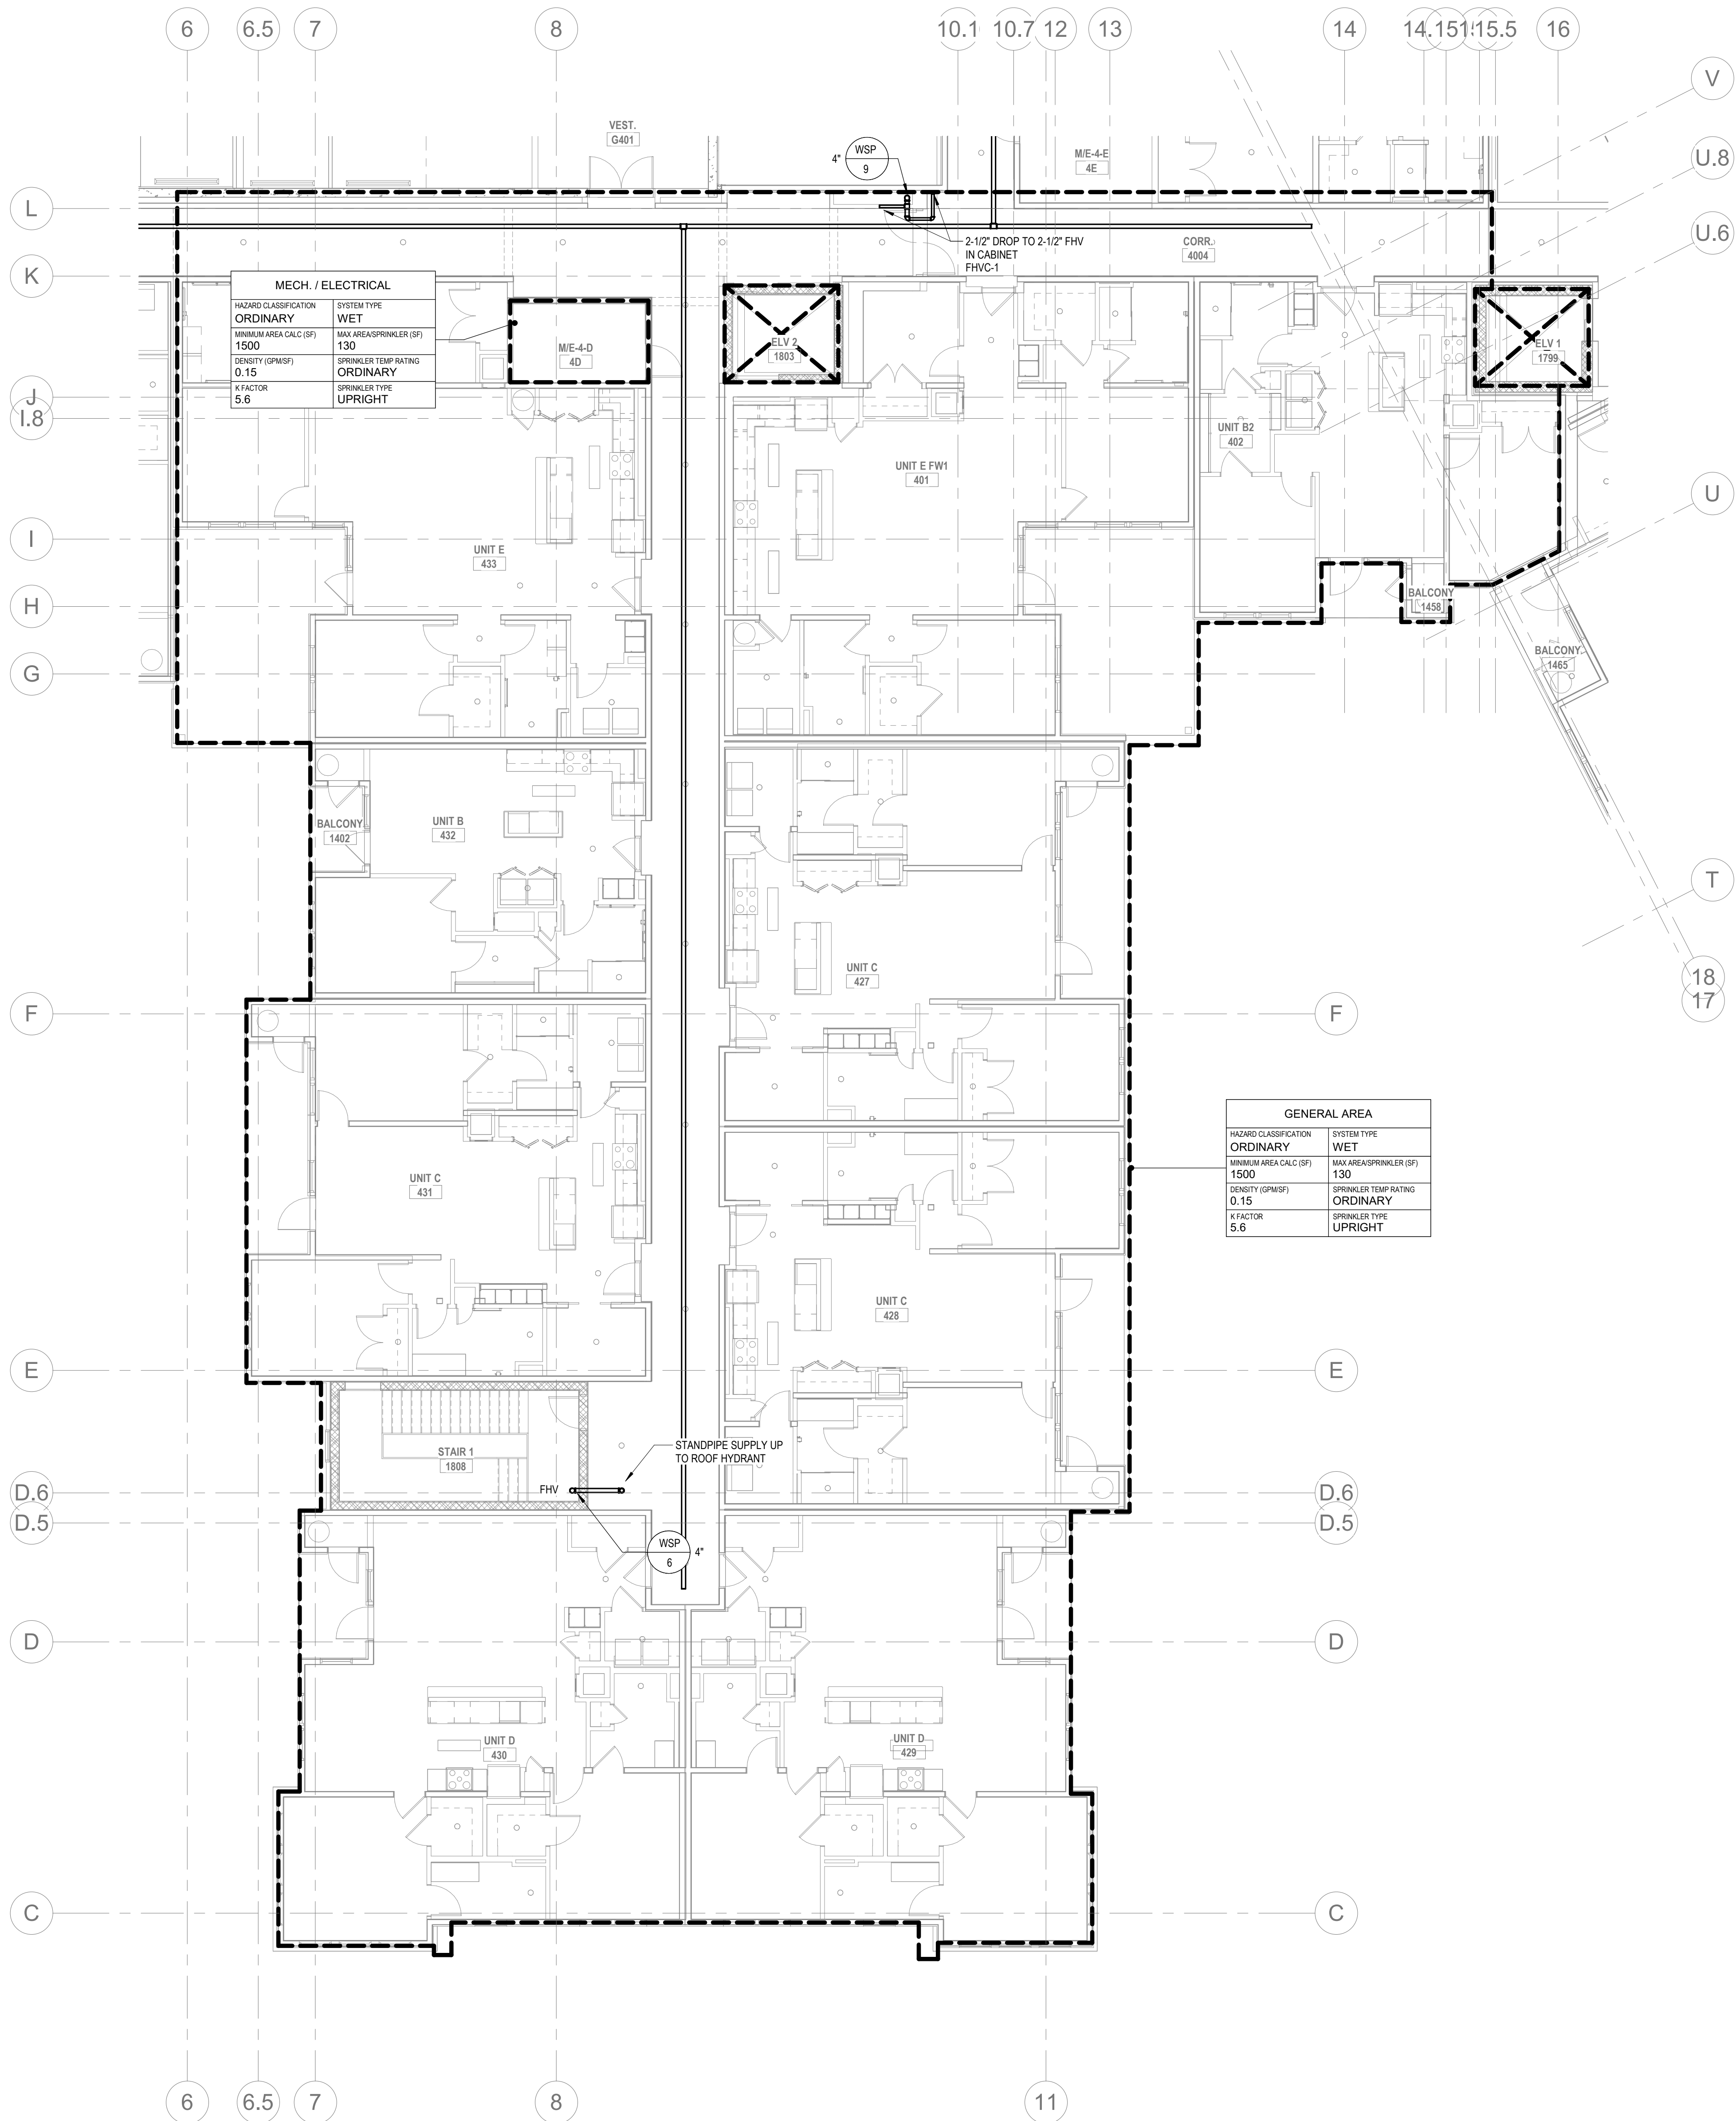

2 FIRE PROTECTION - FOURTH FLOOR PLAN B1
CP2.079 1/8" = 1'-0"

ALL REPORTS, PLANS, SPECIFICATIONS AND COMPUTER FILES RELATING TO THIS PROJECT ARE THE PROPERTY OF THE MARTIN ARCHITECTURAL GROUP. THE MARTIN ARCHITECTURAL GROUP RETAINS ALL COMMON LAW, STATUTE AND OTHER RESERVED RIGHTS INCLUDING THE COPY RIGHT THEREIN. REPRODUCTION OF THE MATERIAL HEREIN OR SUBSTANTIAL USE WITHOUT WRITTEN PERMISSION OF THE MARTIN ARCHITECTURAL GROUP VIOLATES THE COPYRIGHT LAWS OF THE UNITED STATES AND WILL BE SUBJECT TO LEGAL PROSECUTION.
© The Martin Architectural Group, P.C.

THE MARTIN ARCHITECTURAL GROUP, P.C.
ARCHITECTS AND LAND PLANNERS
A PROFESSIONAL CORPORATION
240 NORTH 22ND STREET, PHILADELPHIA, PA 19103
P (215) 665-1080 F (215) 561-5064

P.A.: JTG
P.M.: TRT
DRAWN BY: Author
PROJECT NO: 1022747



NO.	REVISION	DATE
1	SCHEMATIC BUDGET PRICING SET	11/01/2022
2	PERMIT SET	12/20/2022

Project Status

FIRE PROTECTION - FOURTH FLOOR PLAN B
Granite Run Apartments

SCALE: AS INDICATED
DATE: 08/19/22

FP2.07B
© The Martin Architectural Group, P.C.

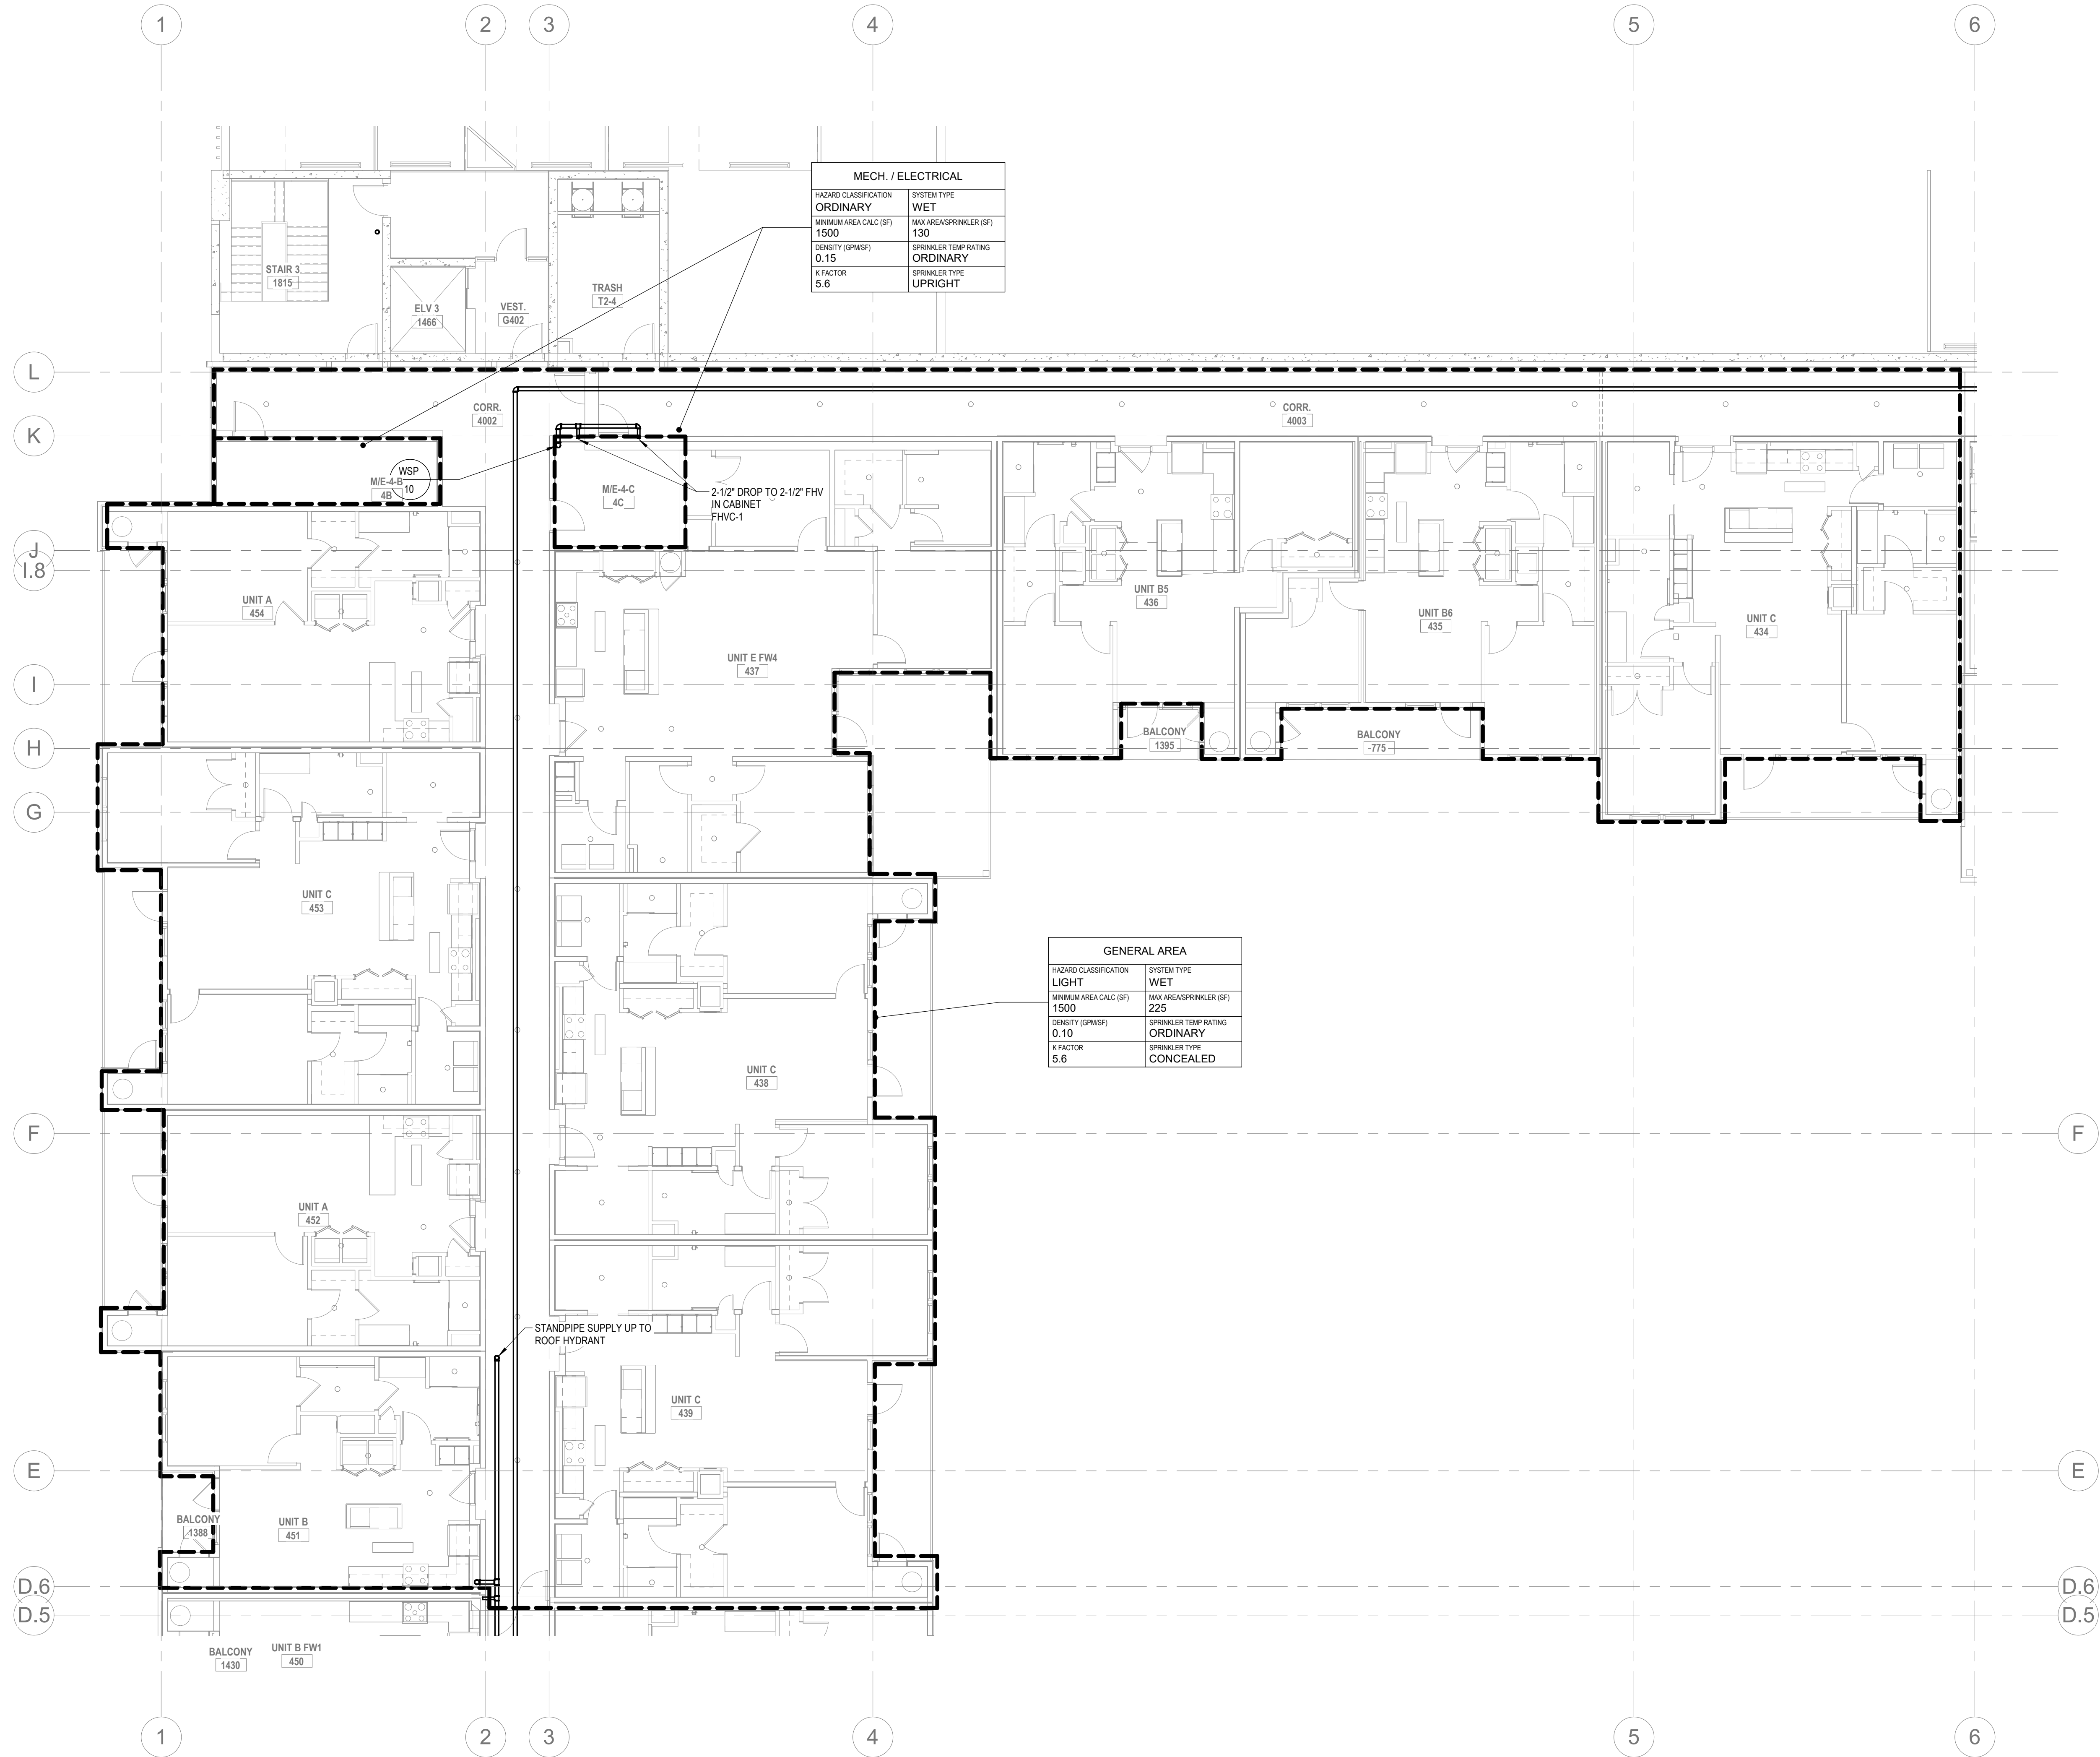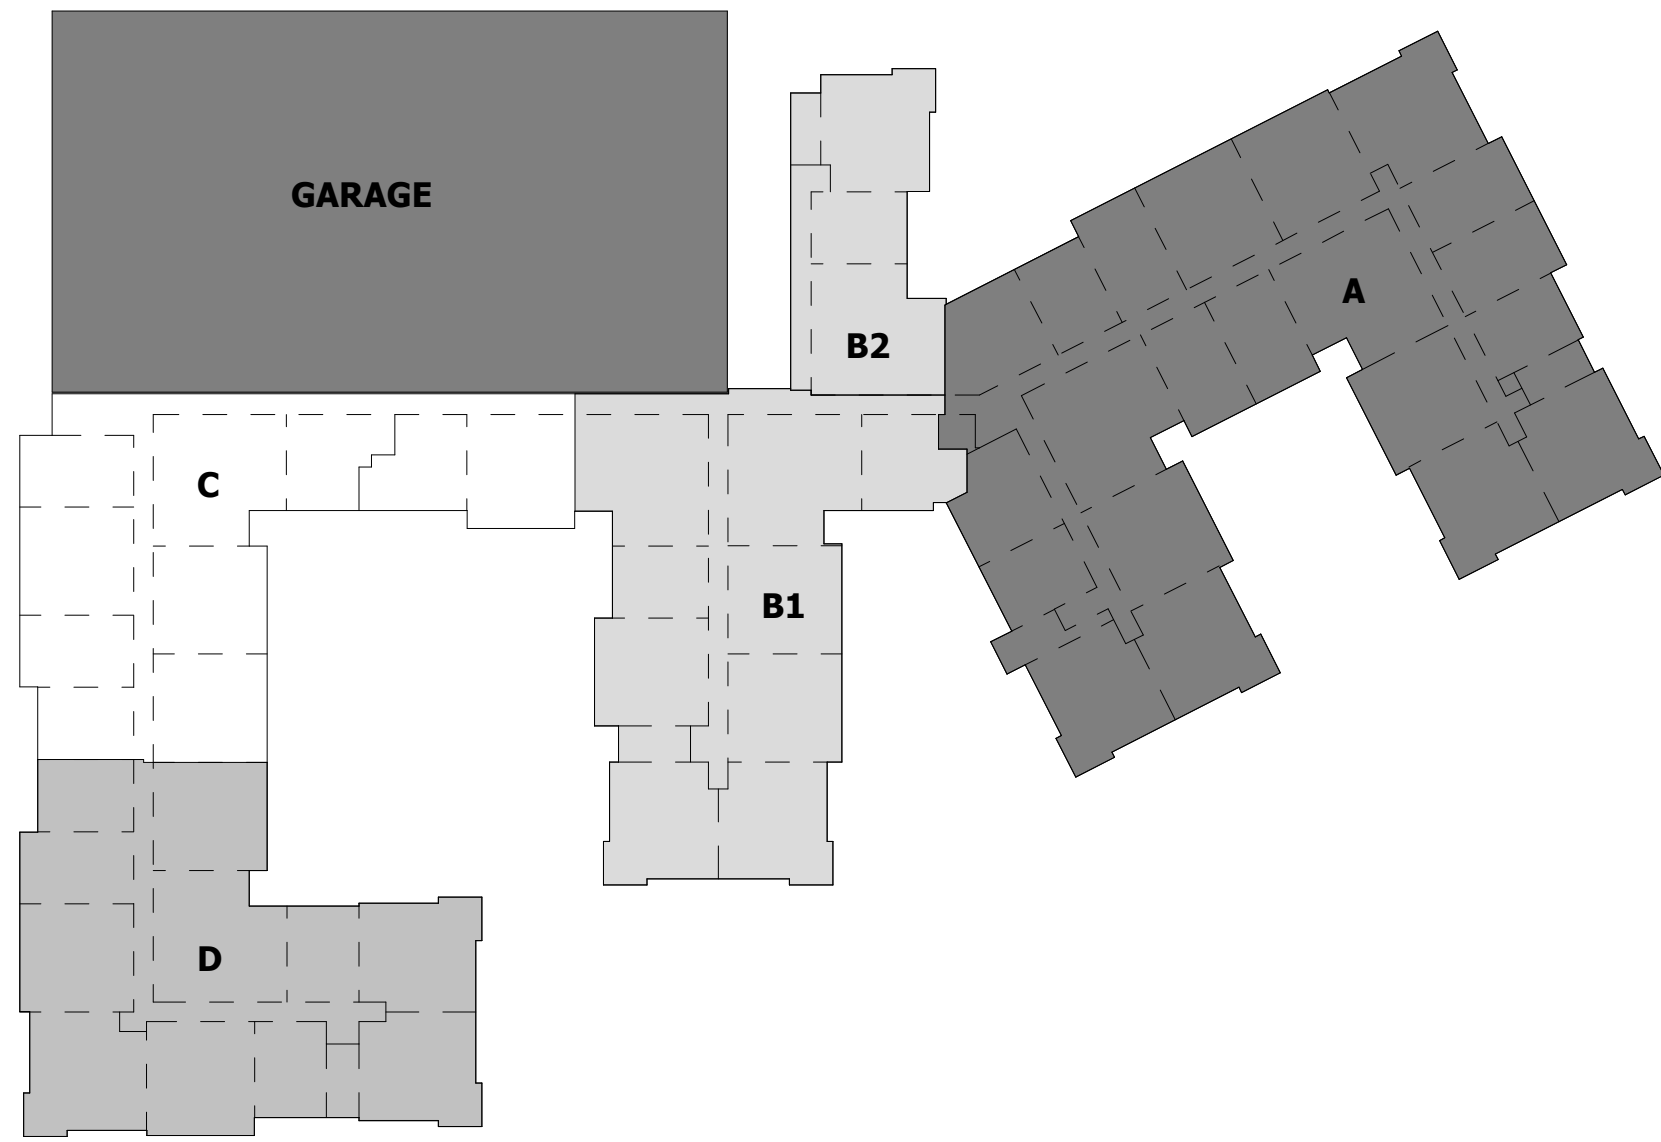



2 FIRE PROTECTION - FOURTH FLOOR PLAN C
FP2.07C 1/8" = 1'-0"

NO.	REVISION	DATE
1	SCHEMATIC BUDGET PRICING SET	11/01/2022
1	PERMIT SET	12/20/2022


Project Status

FIRE PROTECTION - FOURTH FLOOR PLAN C
Granite Run Apartments

SCALE: AS INDICATED
DATE: 08/19/22

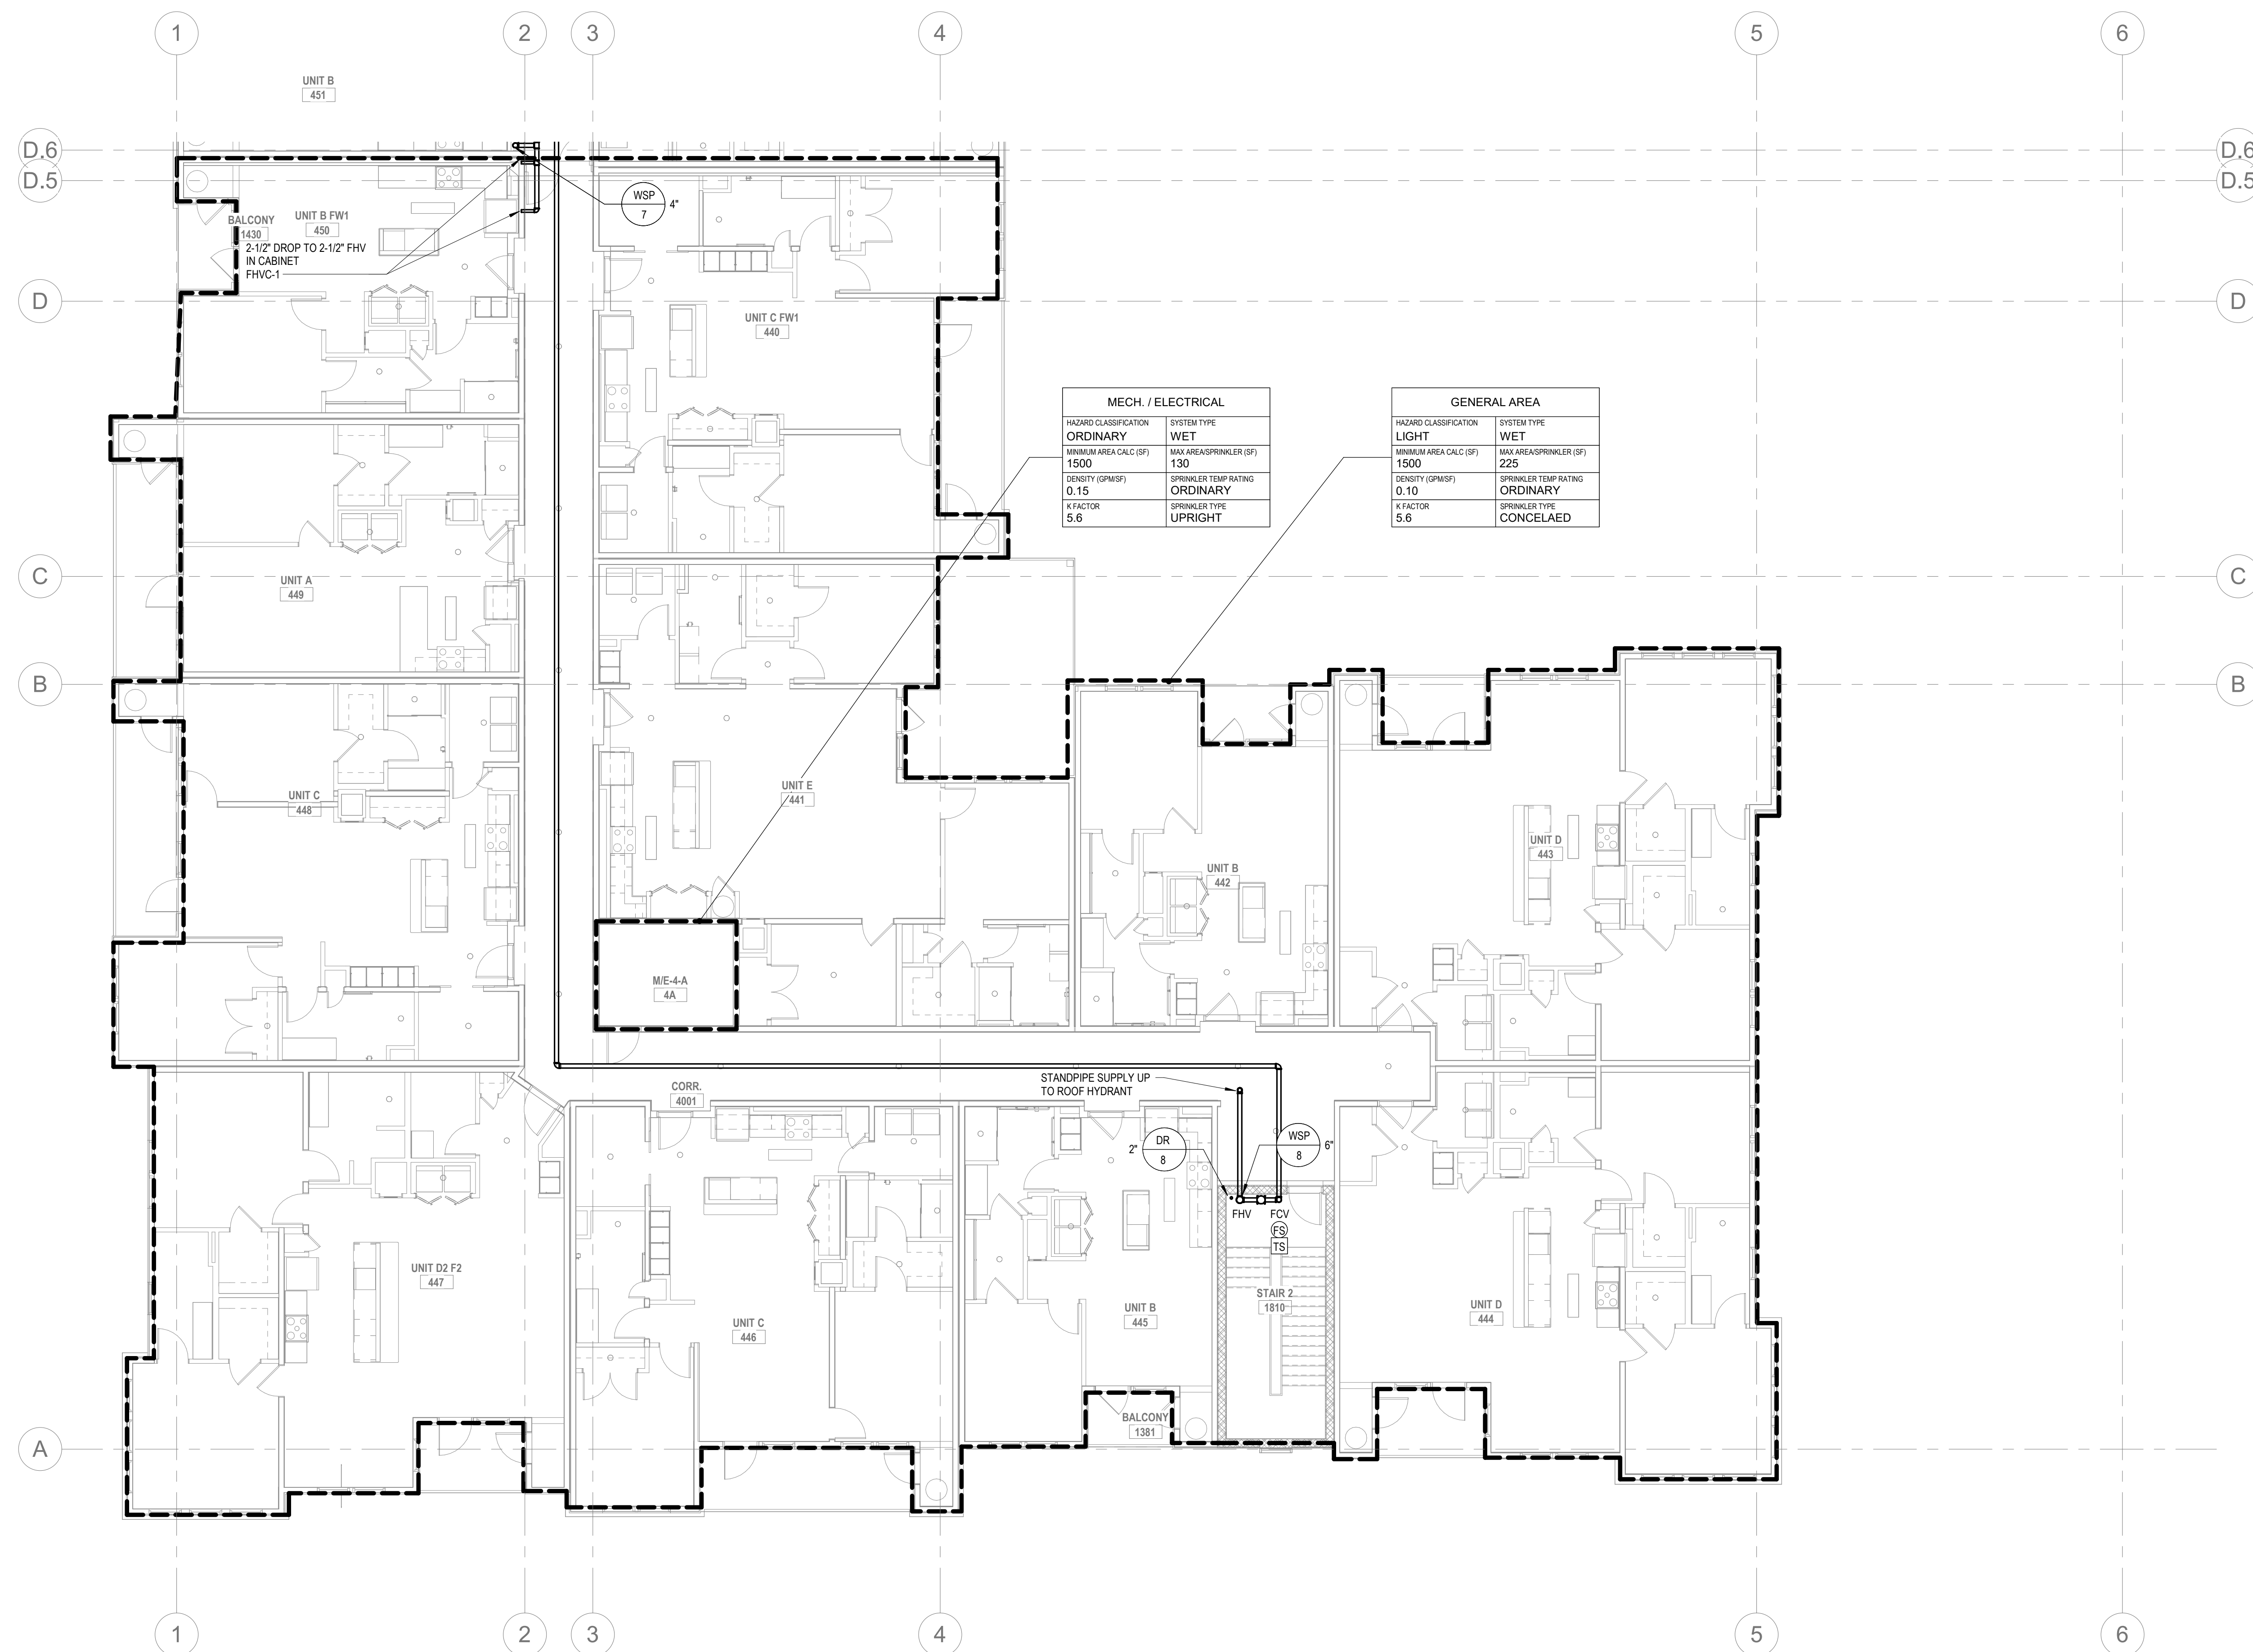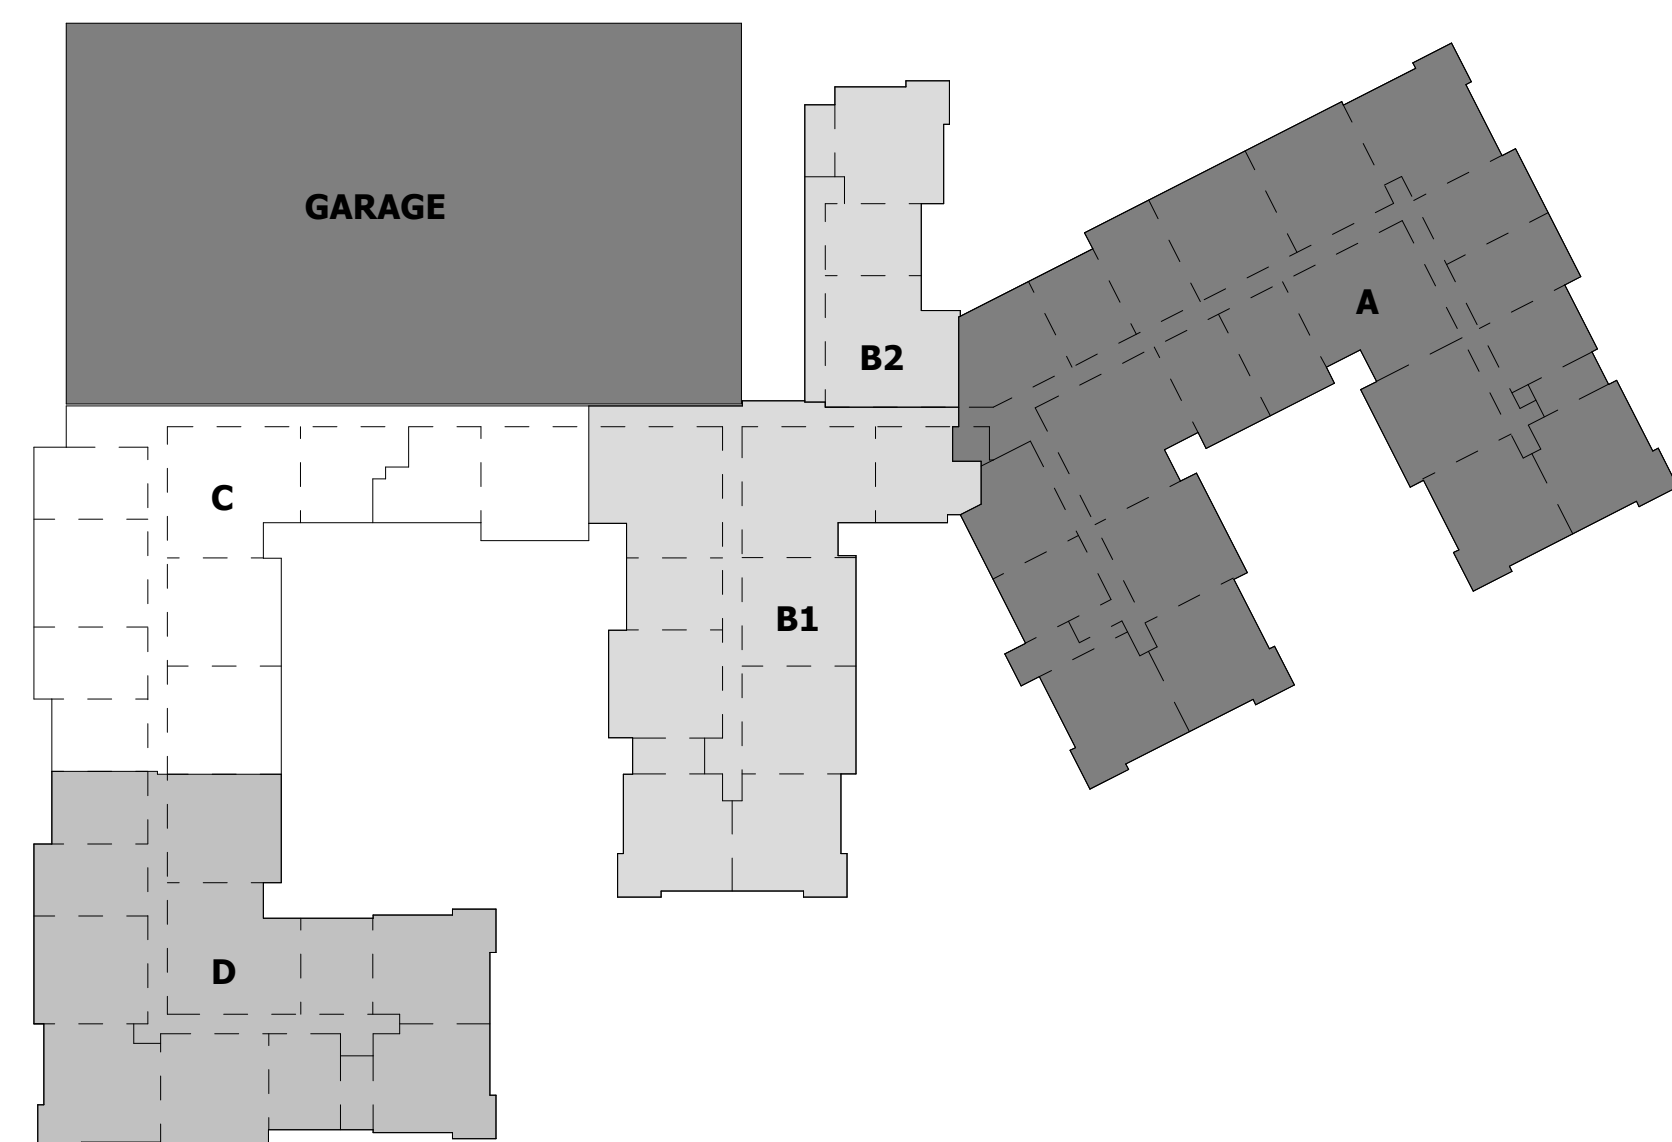

FIRE PROTECTION - FOURTH FLOOR PLAN D

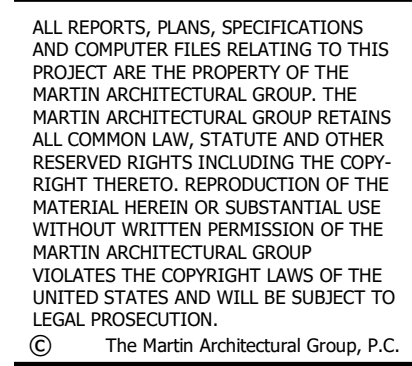

P.A.:	JTG
P.M.:	TRT
DRAWN BY:	Author
PROJECT NO:	1022747

Project Status

SCALE:	AS INDICATED
DATE:	08/19/22

FP2.08
© The Martin Architectural Group, P.C.

FIRE PROTECTION - ROOF PLAN B2

FIRE PROTECTION - ROOF PLAN B1

A.:	JTG
M.:	TRT
RAWN BY:	Author
PROJECT NO:	1022747

[illegible]

Project Status

Granite Run Apartments

MIDDLE TOWN TOWNSHIP, PA


SCALE:	AS INDICATED
DATE:	09/21/22

THE MARTIN ARCHITECTURAL GROUP, P.C.
ARCHITECTS AND LAND PLANNERS
A PROFESSIONAL CORPORATION



240 NORTH 22ND STREET, PHILADELPHIA, PA, 19103
P (215) 665-1080 F (215) 561-5064

[illegible]

FIRE PROTECTION - ROOF PLAN C

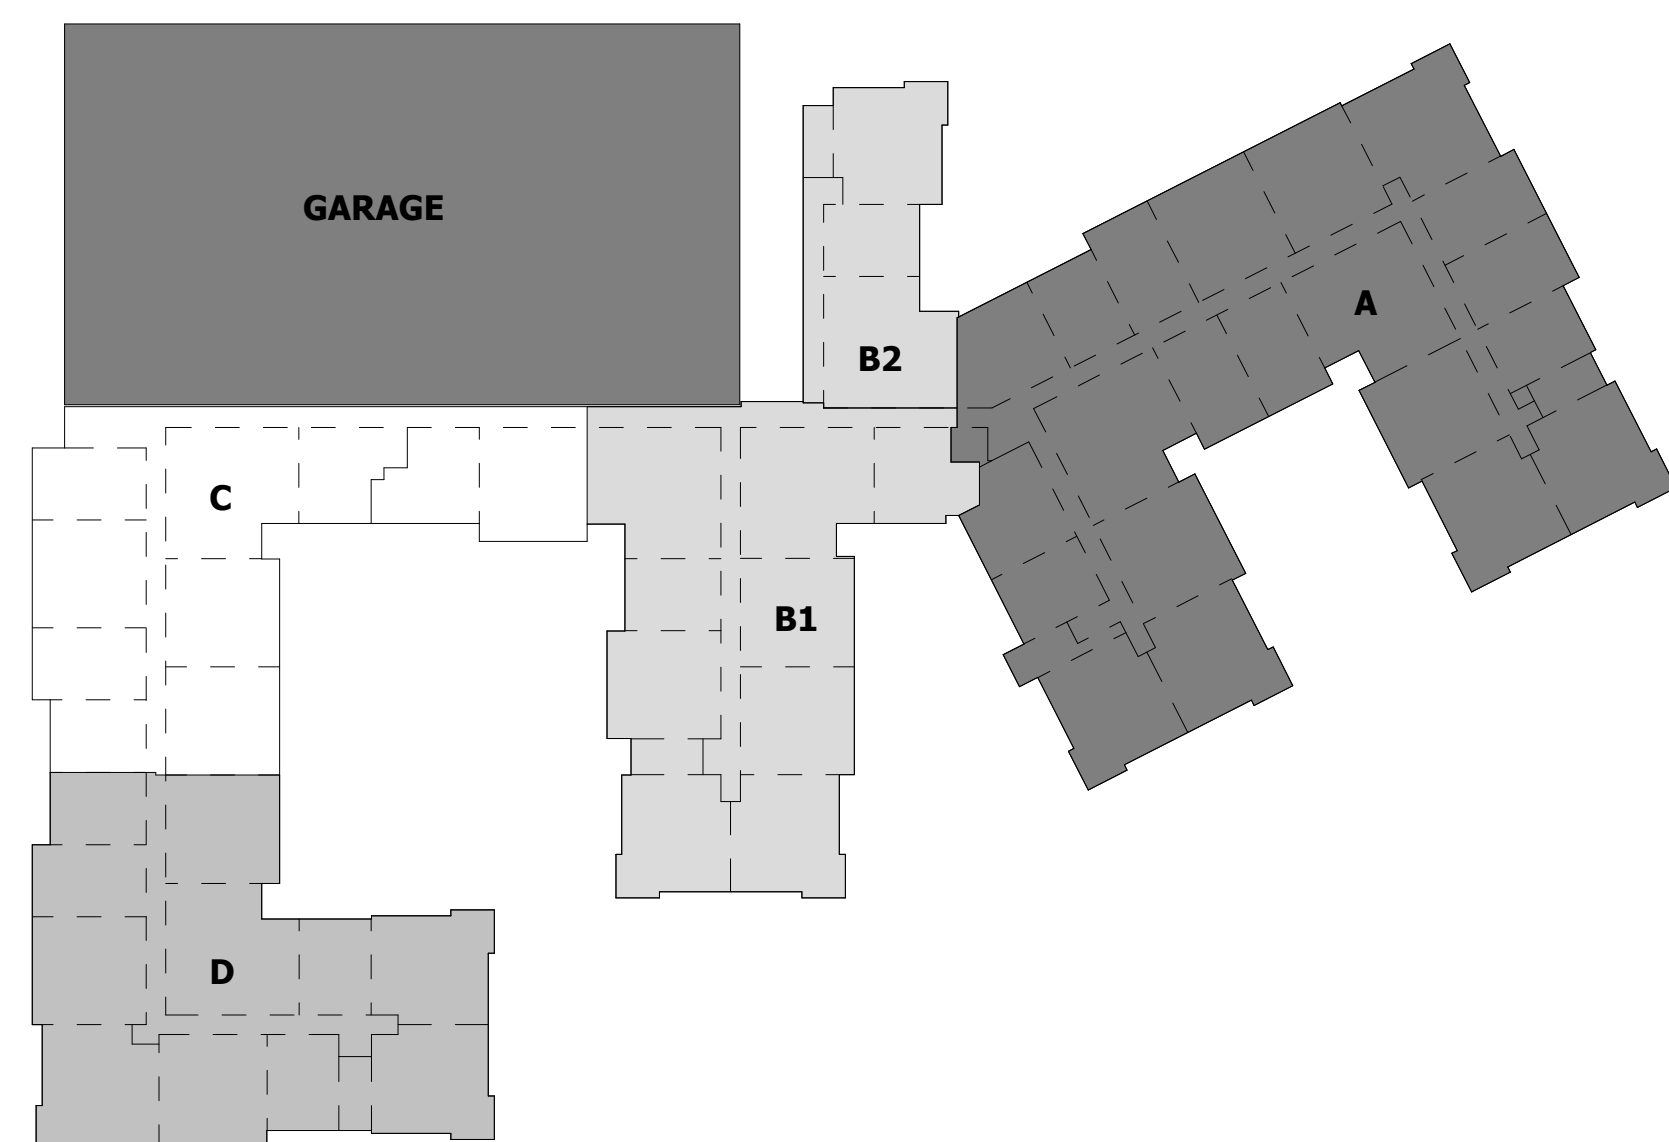

FIRE PROTECTION - ROOF PLAN C

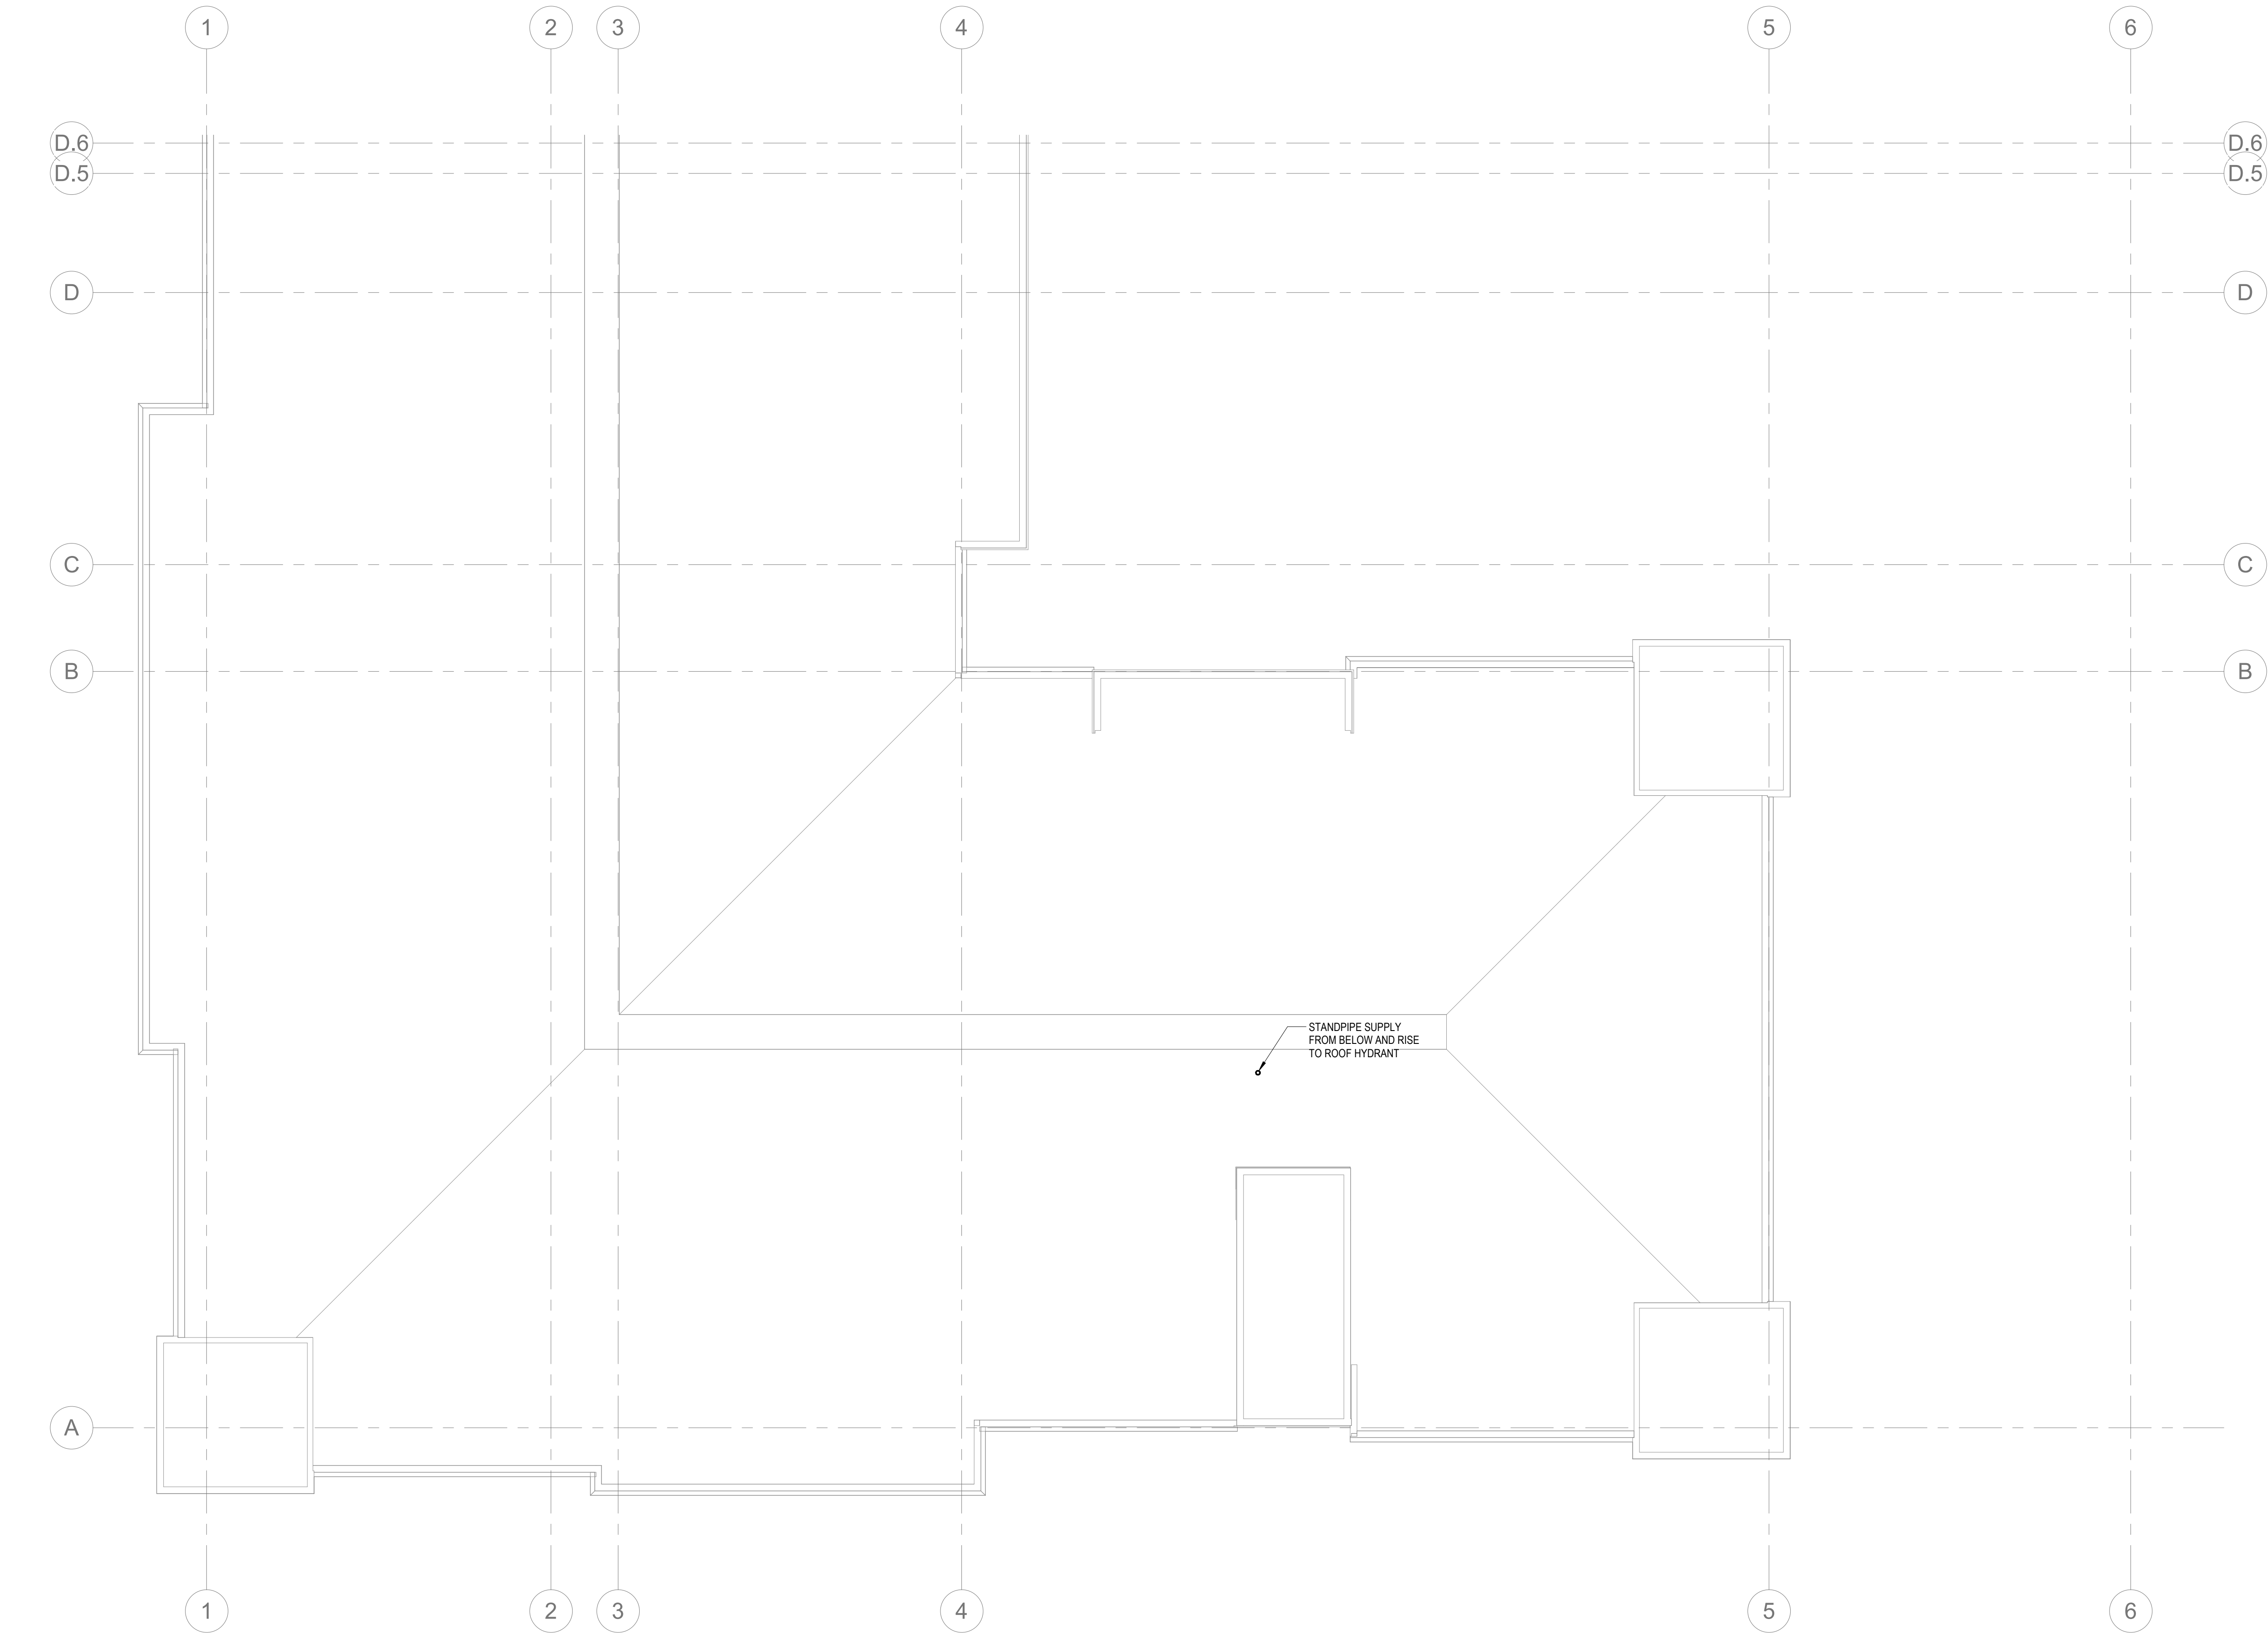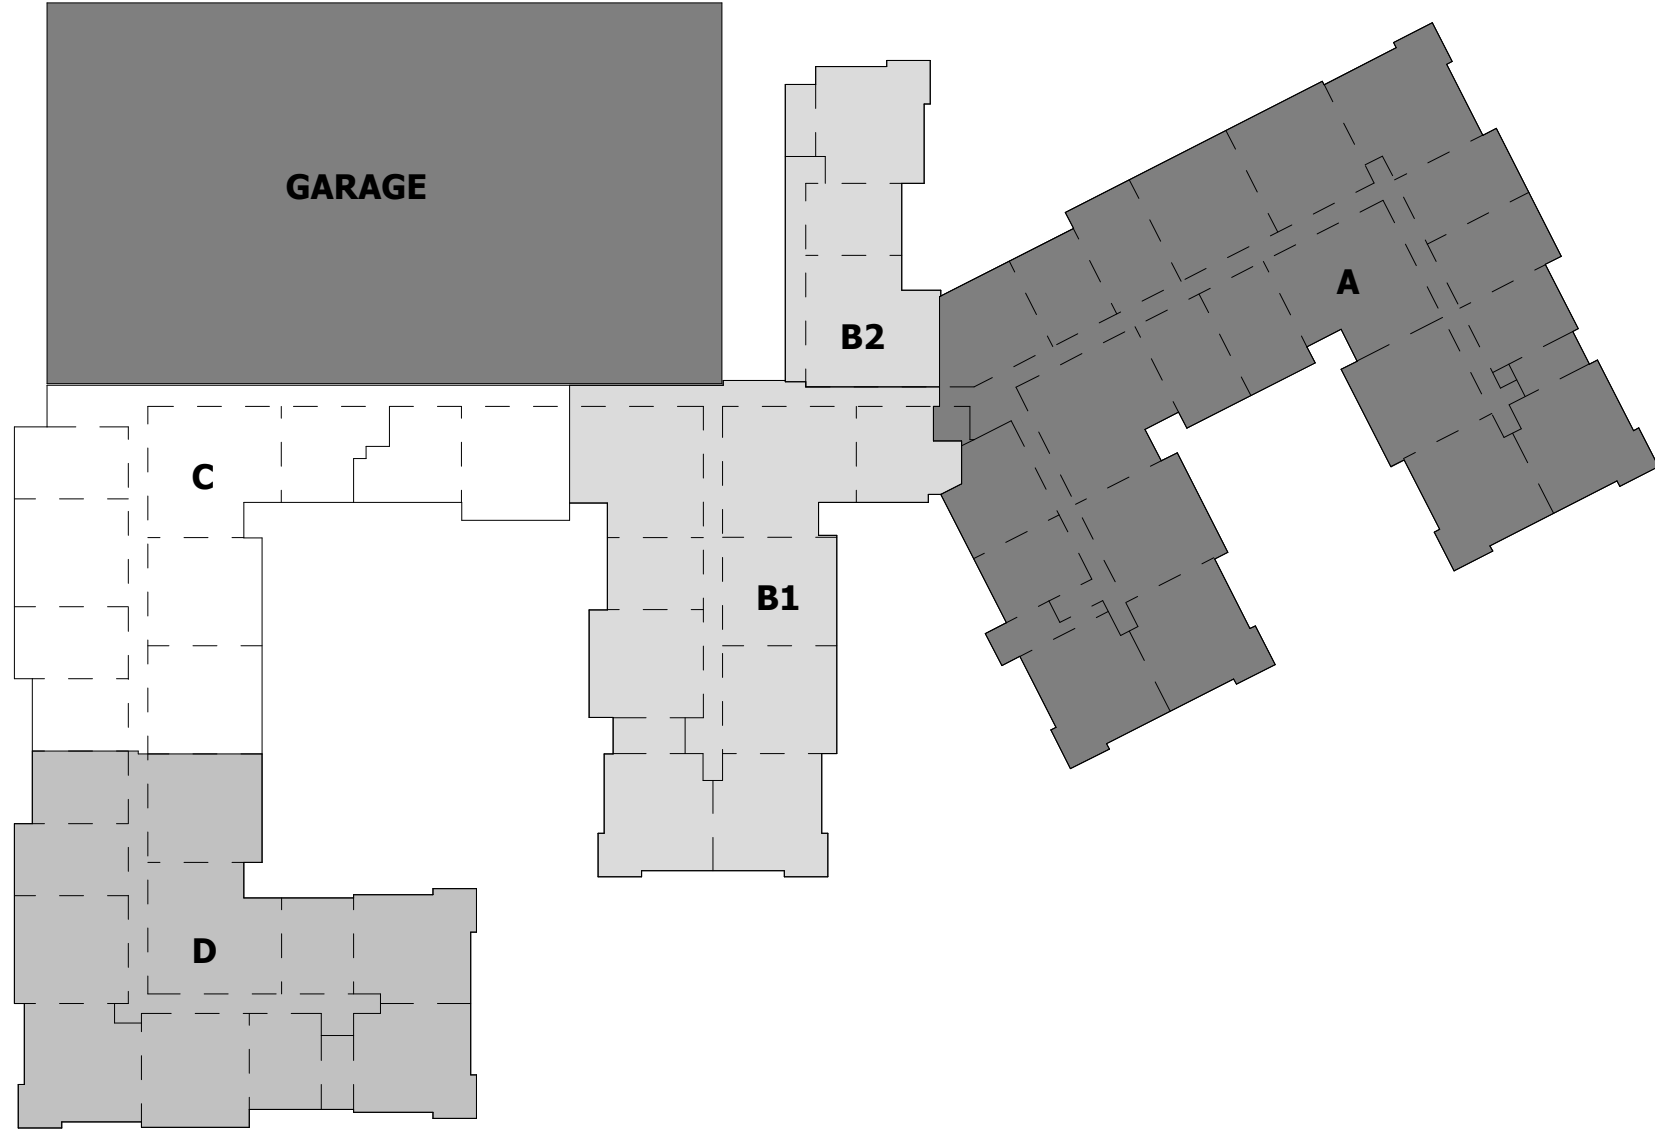

1
FP2.08D
FIRE PROTECTION - ROOF PLAN D
1/8" = 1'-0"

ALL REPORTS, PLANS, SPECIFICATIONS AND COMPUTER FILES RELATING TO THIS PROJECT ARE THE PROPERTY OF THE MARTIN ARCHITECTURAL GROUP. THE MARTIN ARCHITECTURAL GROUP RETAINS ALL COMMON LAW, STATUTE AND OTHER RESERVED RIGHTS INCLUDING THE COPY RIGHT THERE TO. REPRODUCTION OF THE MATERIAL HEREIN OR SUBSTANTIAL USE WITHOUT WRITTEN PERMISSION OF THE MARTIN ARCHITECTURAL GROUP VIOLATES THE COPYRIGHT LAWS OF THE UNITED STATES AND WILL BE SUBJECT TO LEGAL PROSECUTION.
© The Martin Architectural Group, P.C.

THE MARTIN ARCHITECTURAL GROUP, P.C.
ARCHITECTS AND LAND PLANNERS
A PROFESSIONAL CORPORATION
240 NORTH 22ND STREET, PHILADELPHIA, PA, 19103
P (215) 665-1060 F (215) 561-5064

P.A.: JTG
P.M.: TRT
DRAWN BY: Author
PROJECT NO: 1022747

NO.	REVISION	DATE
1	SCHEMATIC BUDGET PRICING SET	11/11/2022
	PERMIT SET	12/20/2022






Project Status

FIRE PROTECTION - ROOF PLAN D
Granite Run Apartments

MIDDLETOWN TOWNSHIP, PA

SCALE: AS INDICATED
DATE: 09/21/22

FP2.08D
© The Martin Architectural Group, P.C.

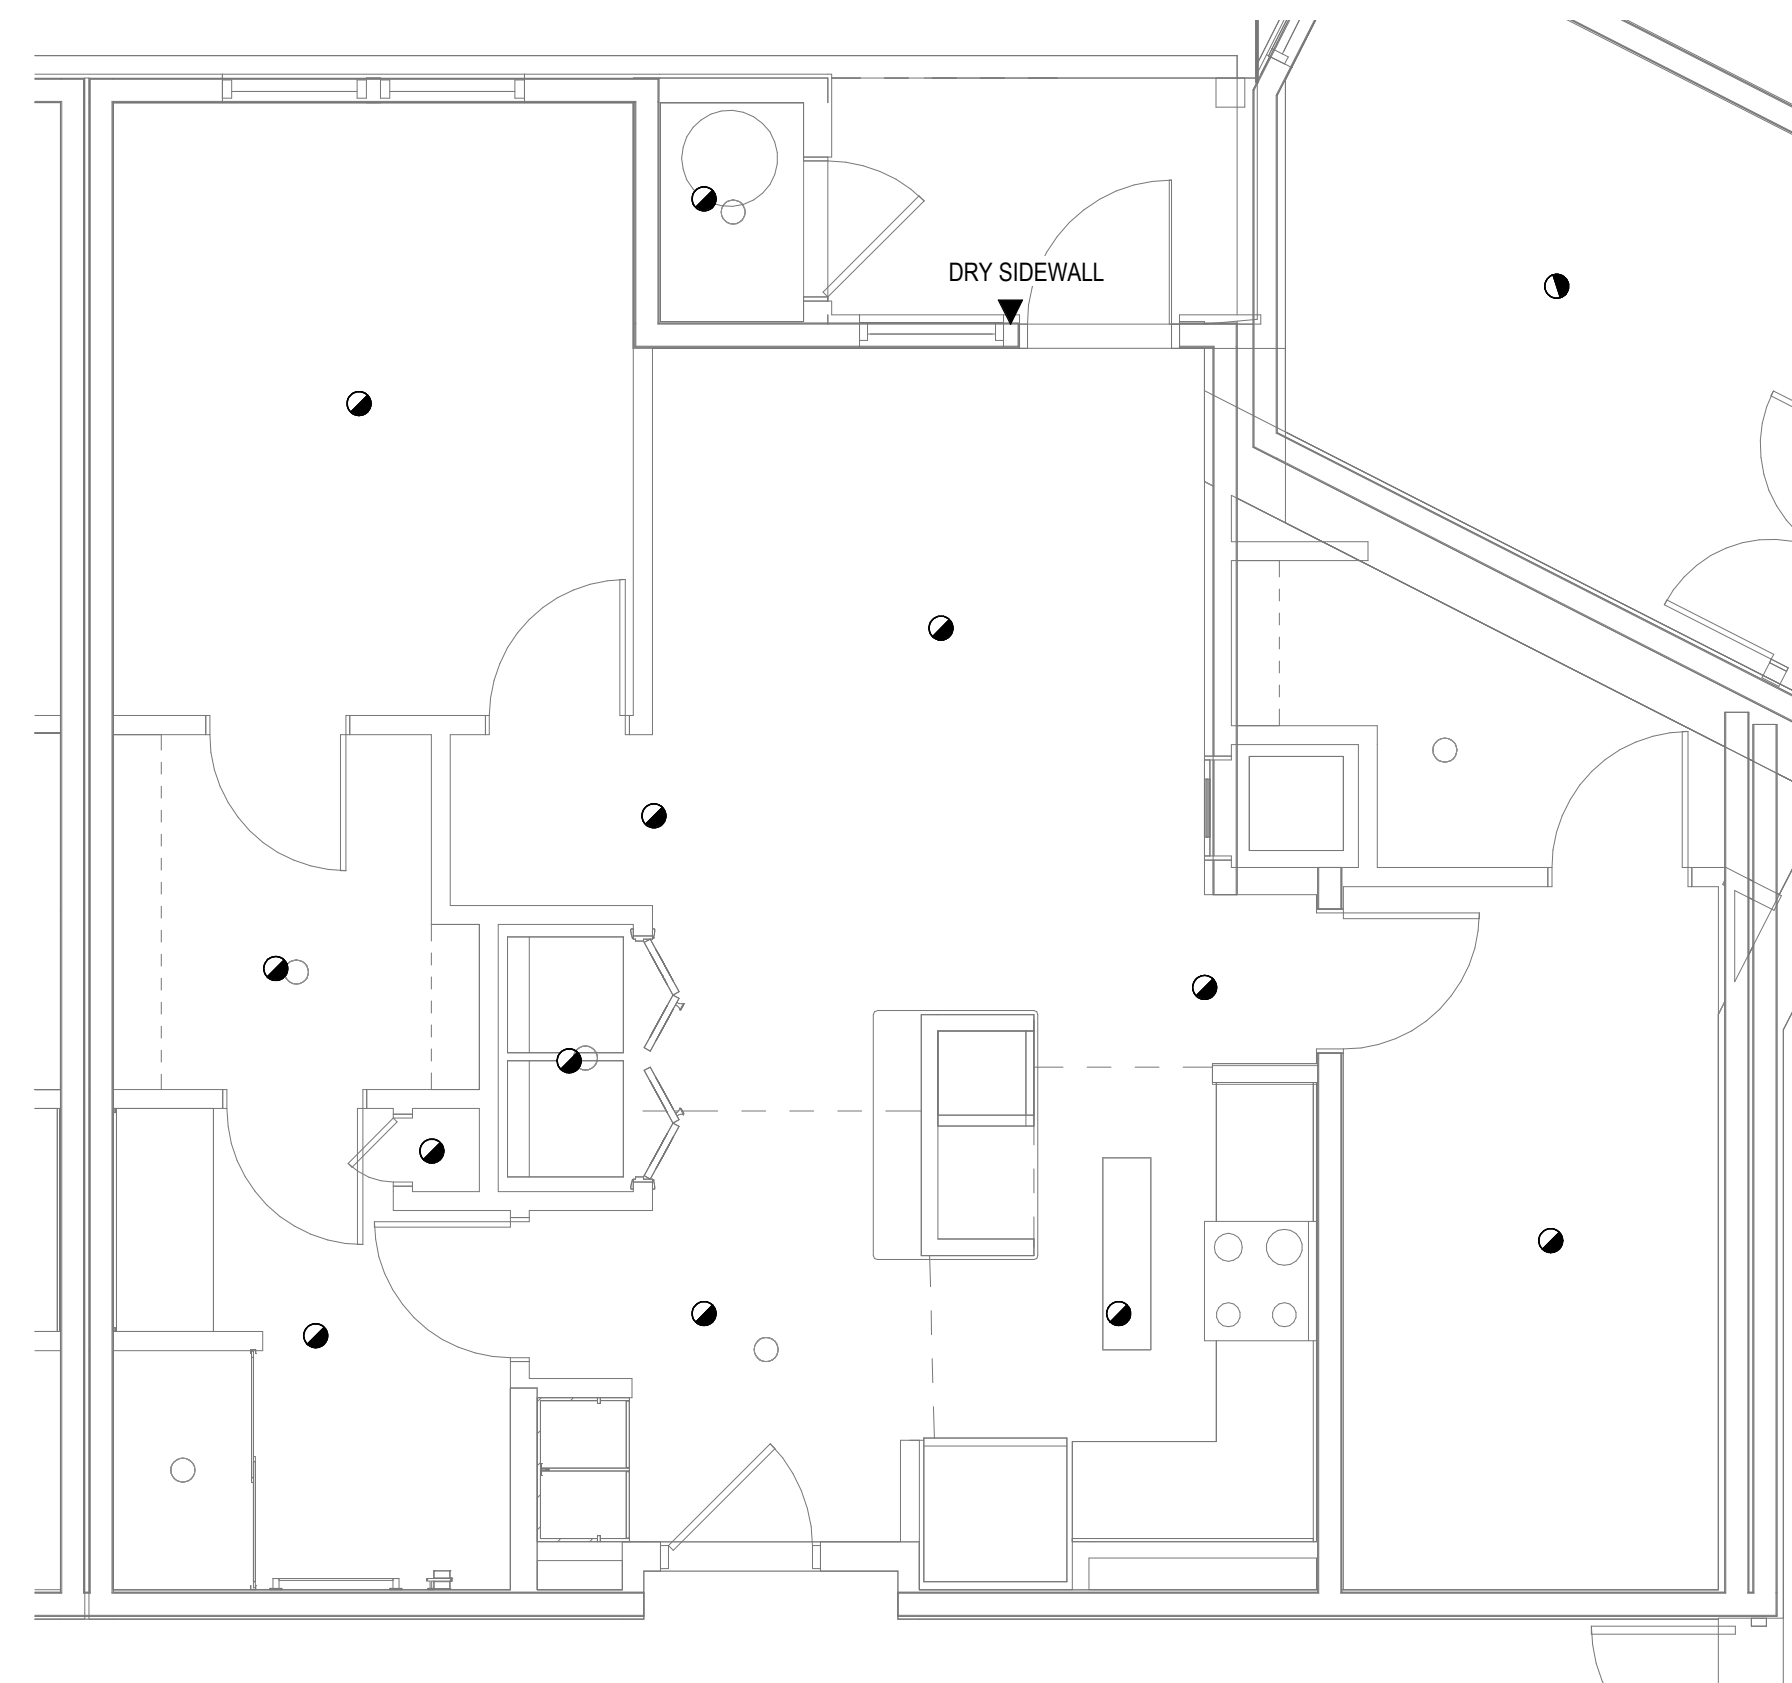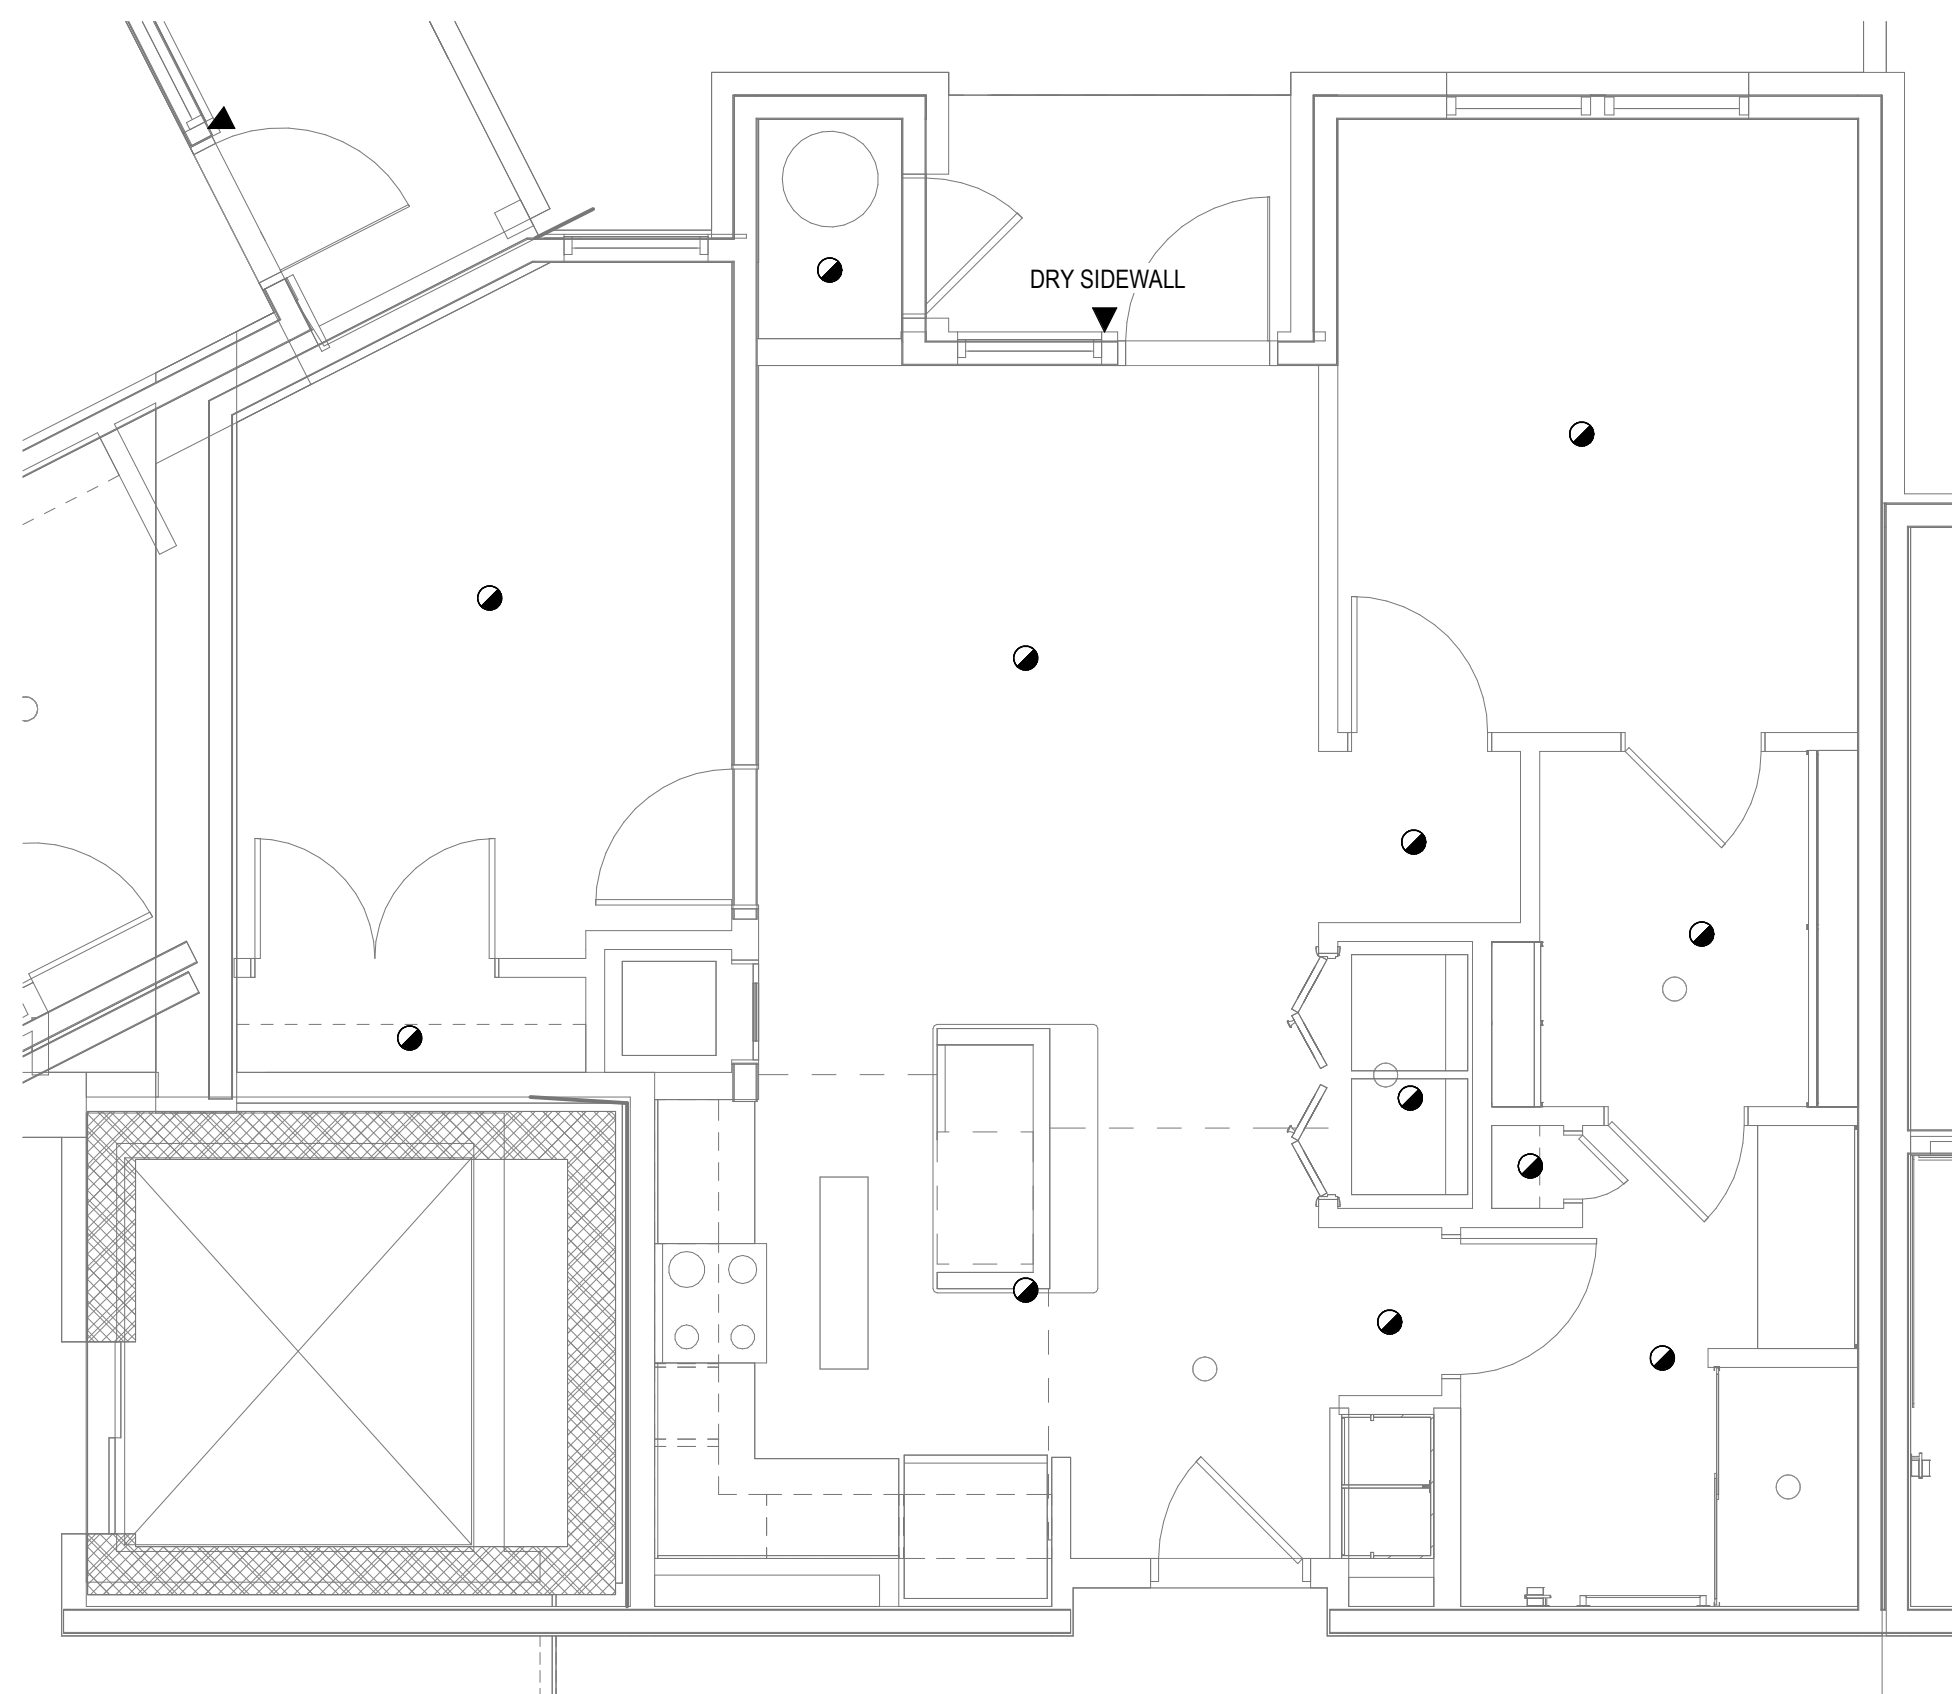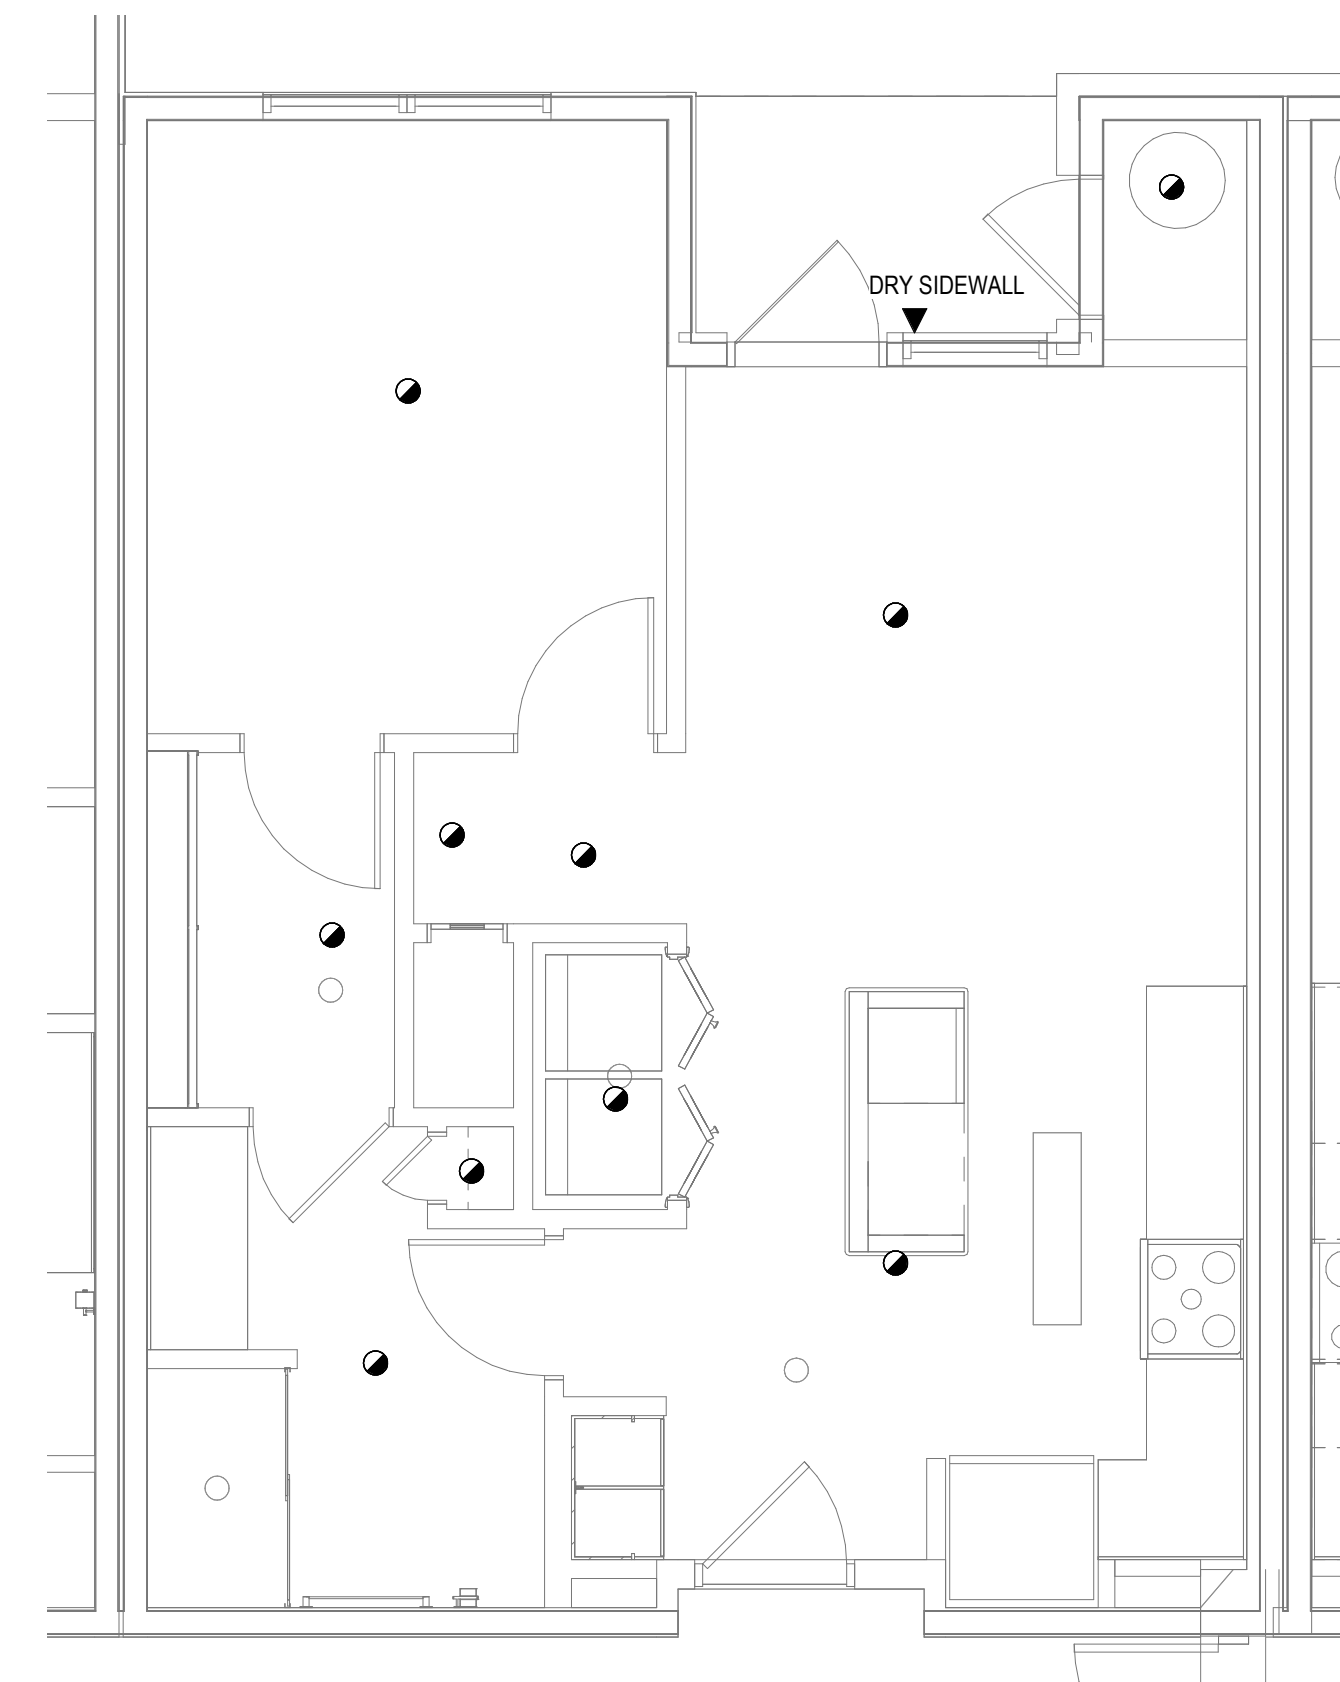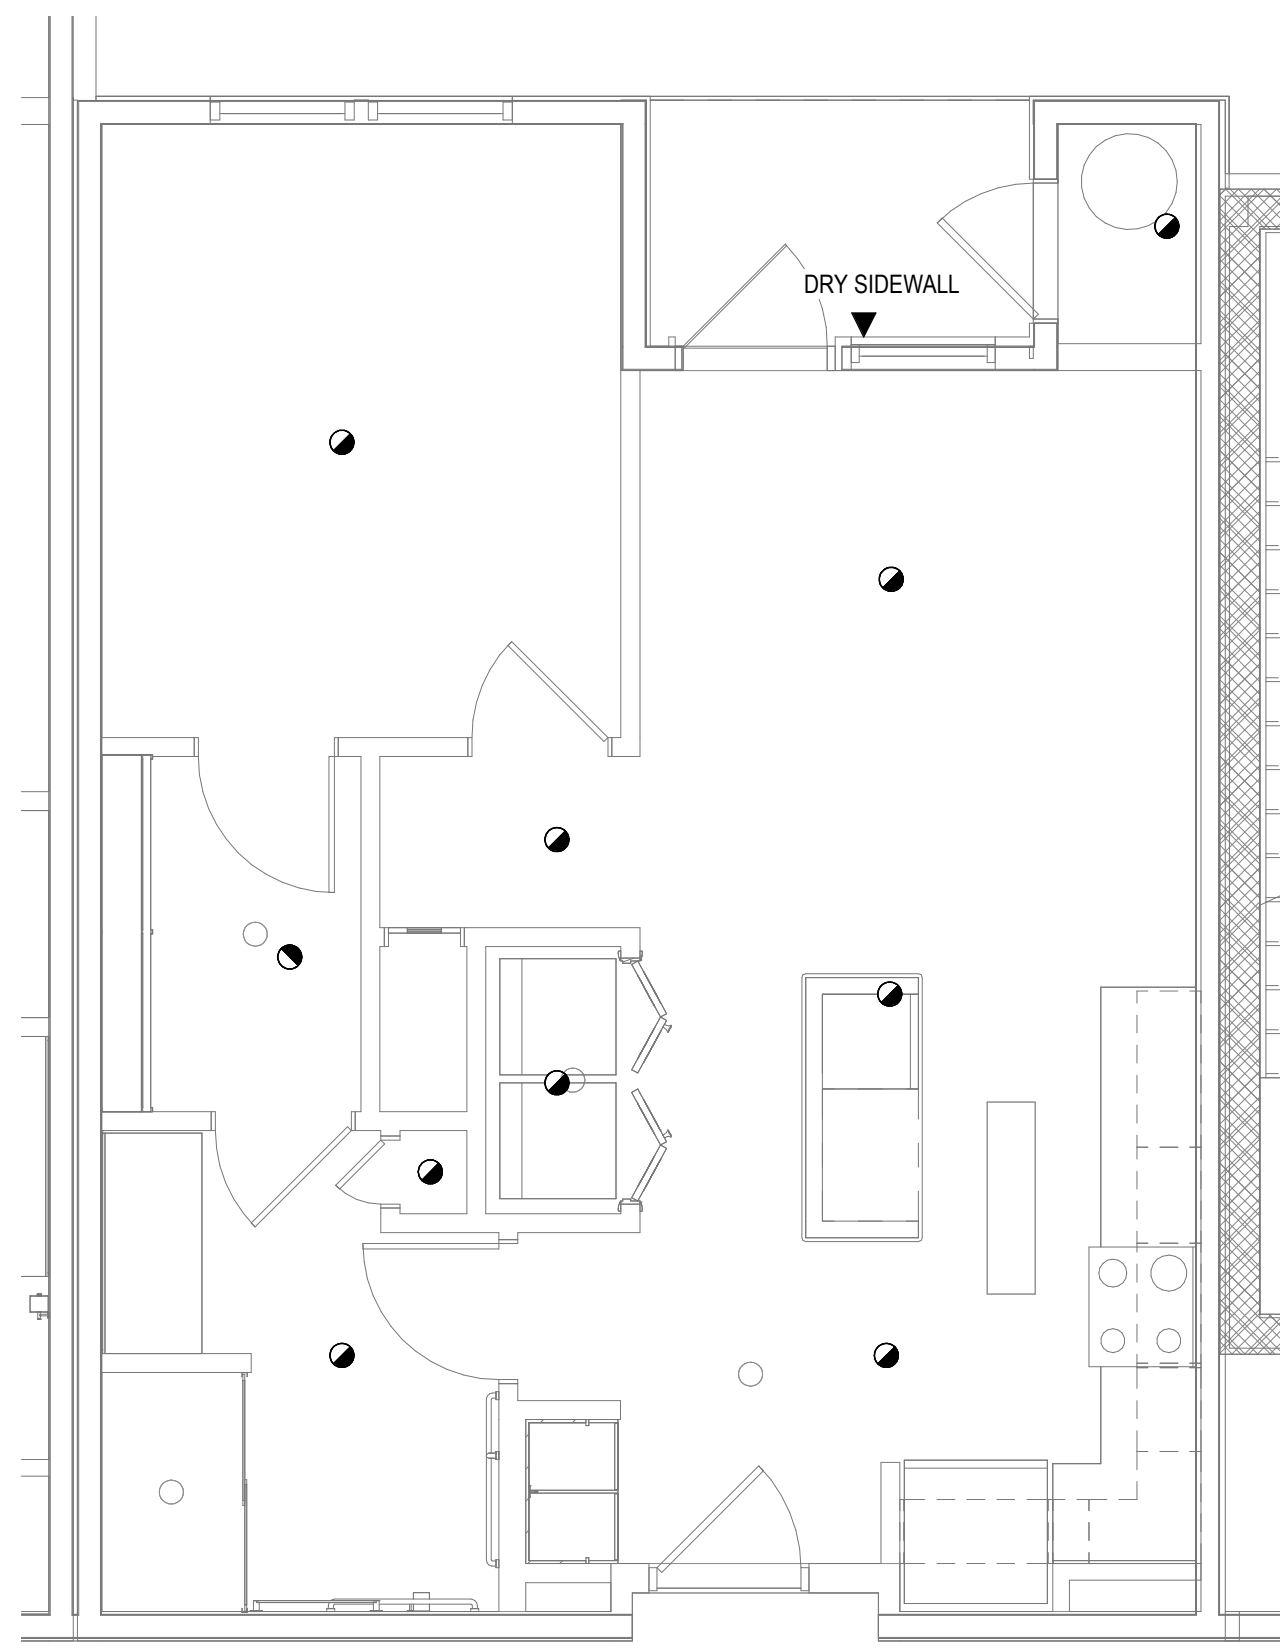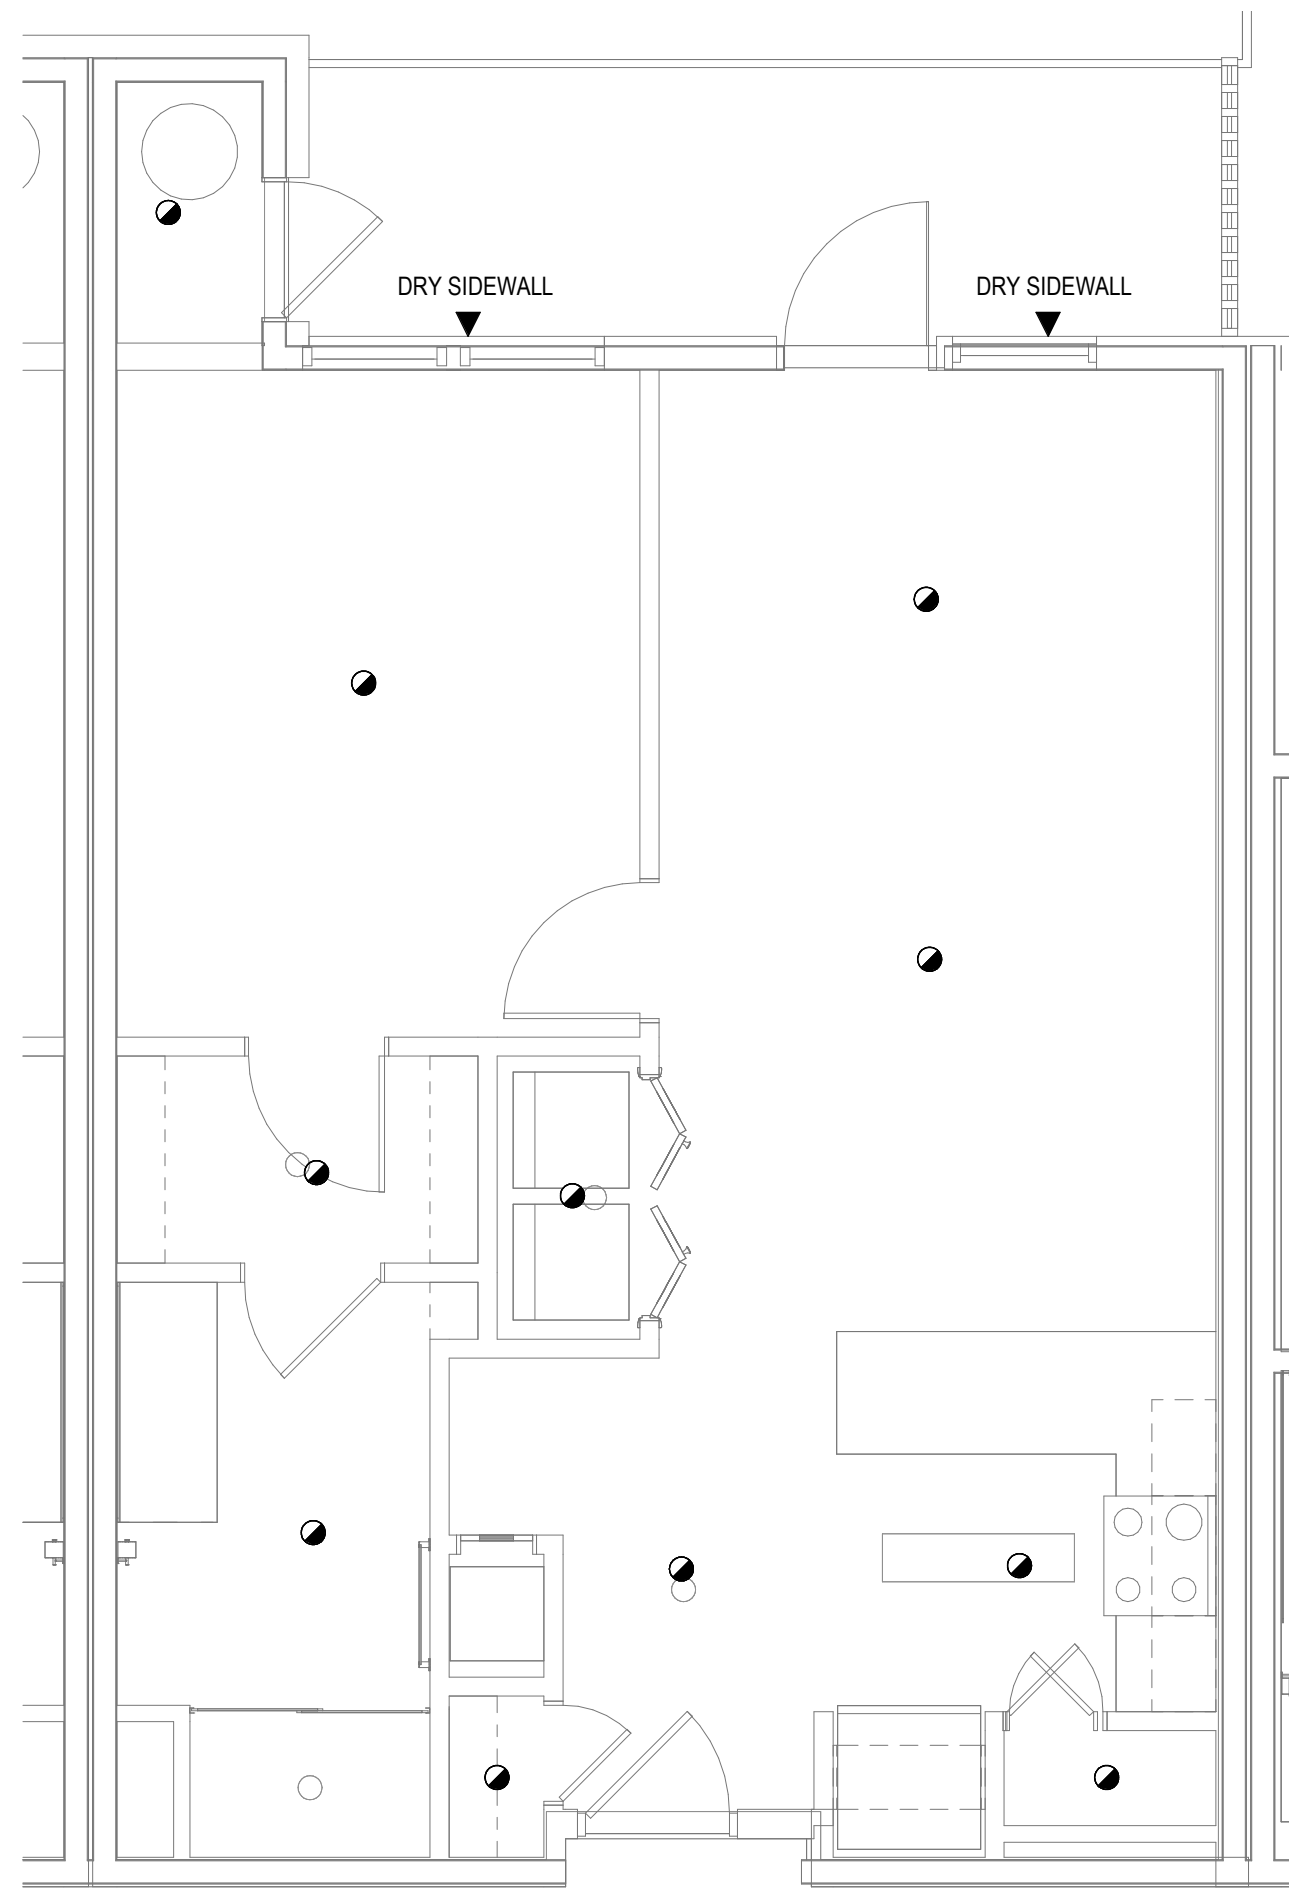

REPORTS, PLANS, SPECIFICATIONS AND COMPUTER FILES RELATING TO THIS PROJECT ARE THE PROPERTY OF THE MARTIN ARCHITECTURAL GROUP. THE COMMON LAW AND EQUITABLE AND OTHER SERVED RIGHTS INCLUDING THE COPYRIGHT THERETO. REPRODUCTION OF THE MATERIAL HEREIN OR SUBSTANTIAL USE WITHOUT WRITTEN PERMISSION OF THE MARTIN ARCHITECTURAL GROUP VIOLATES THE COPYRIGHT LAWS OF THE UNITED STATES AND WILL BE SUBJECT TO LEGAL PROSECUTION.

The Martin Architectural Group, P.C.

THE MARTIN ARCHITECTURAL GROUP, P.C.
ARCHITECTS AND LAND PLANNERS
A PROFESSIONAL CORPORATION

240 NORTH 22ND STREET, PHILADELPHIA, PA, 19103
P (215) 665-1080 F (215) 561-5064

A.:	JTG
M.:	TRT
RAWN BY:	Author
PROJECT NO:	1022747

[illegible]

Project Status




FIRE PROTECTION - UNIT PLANS

Granite Run Apartments

MIDDLETOWN TOWNSHIP, PA

SCALE:	AS INDICATED
DATE:	10/12/22

P6.01

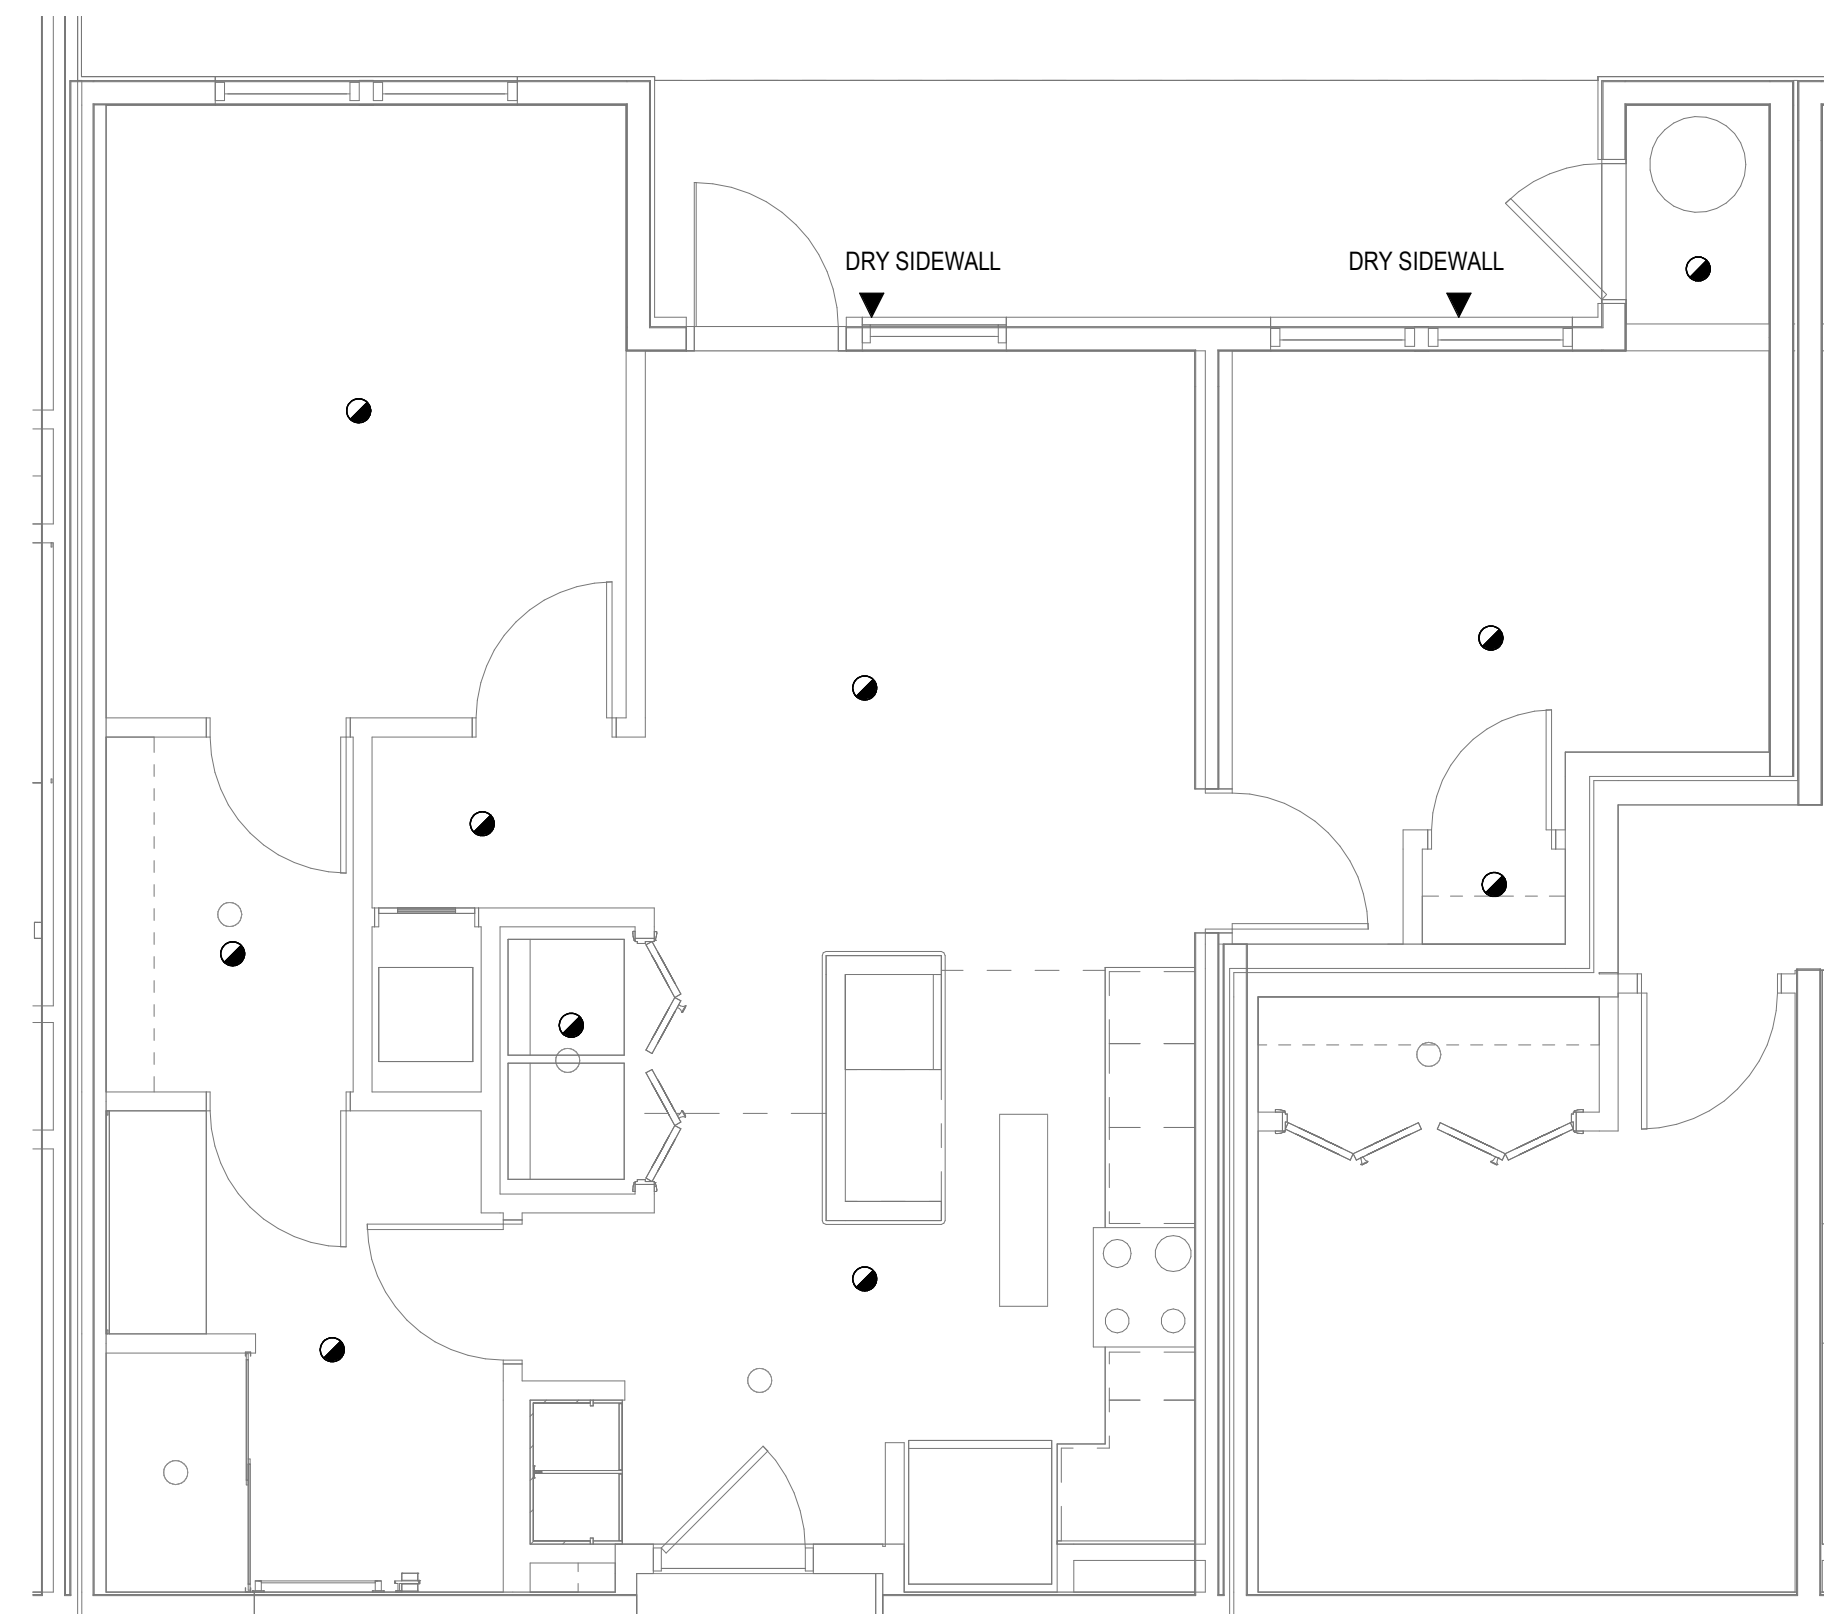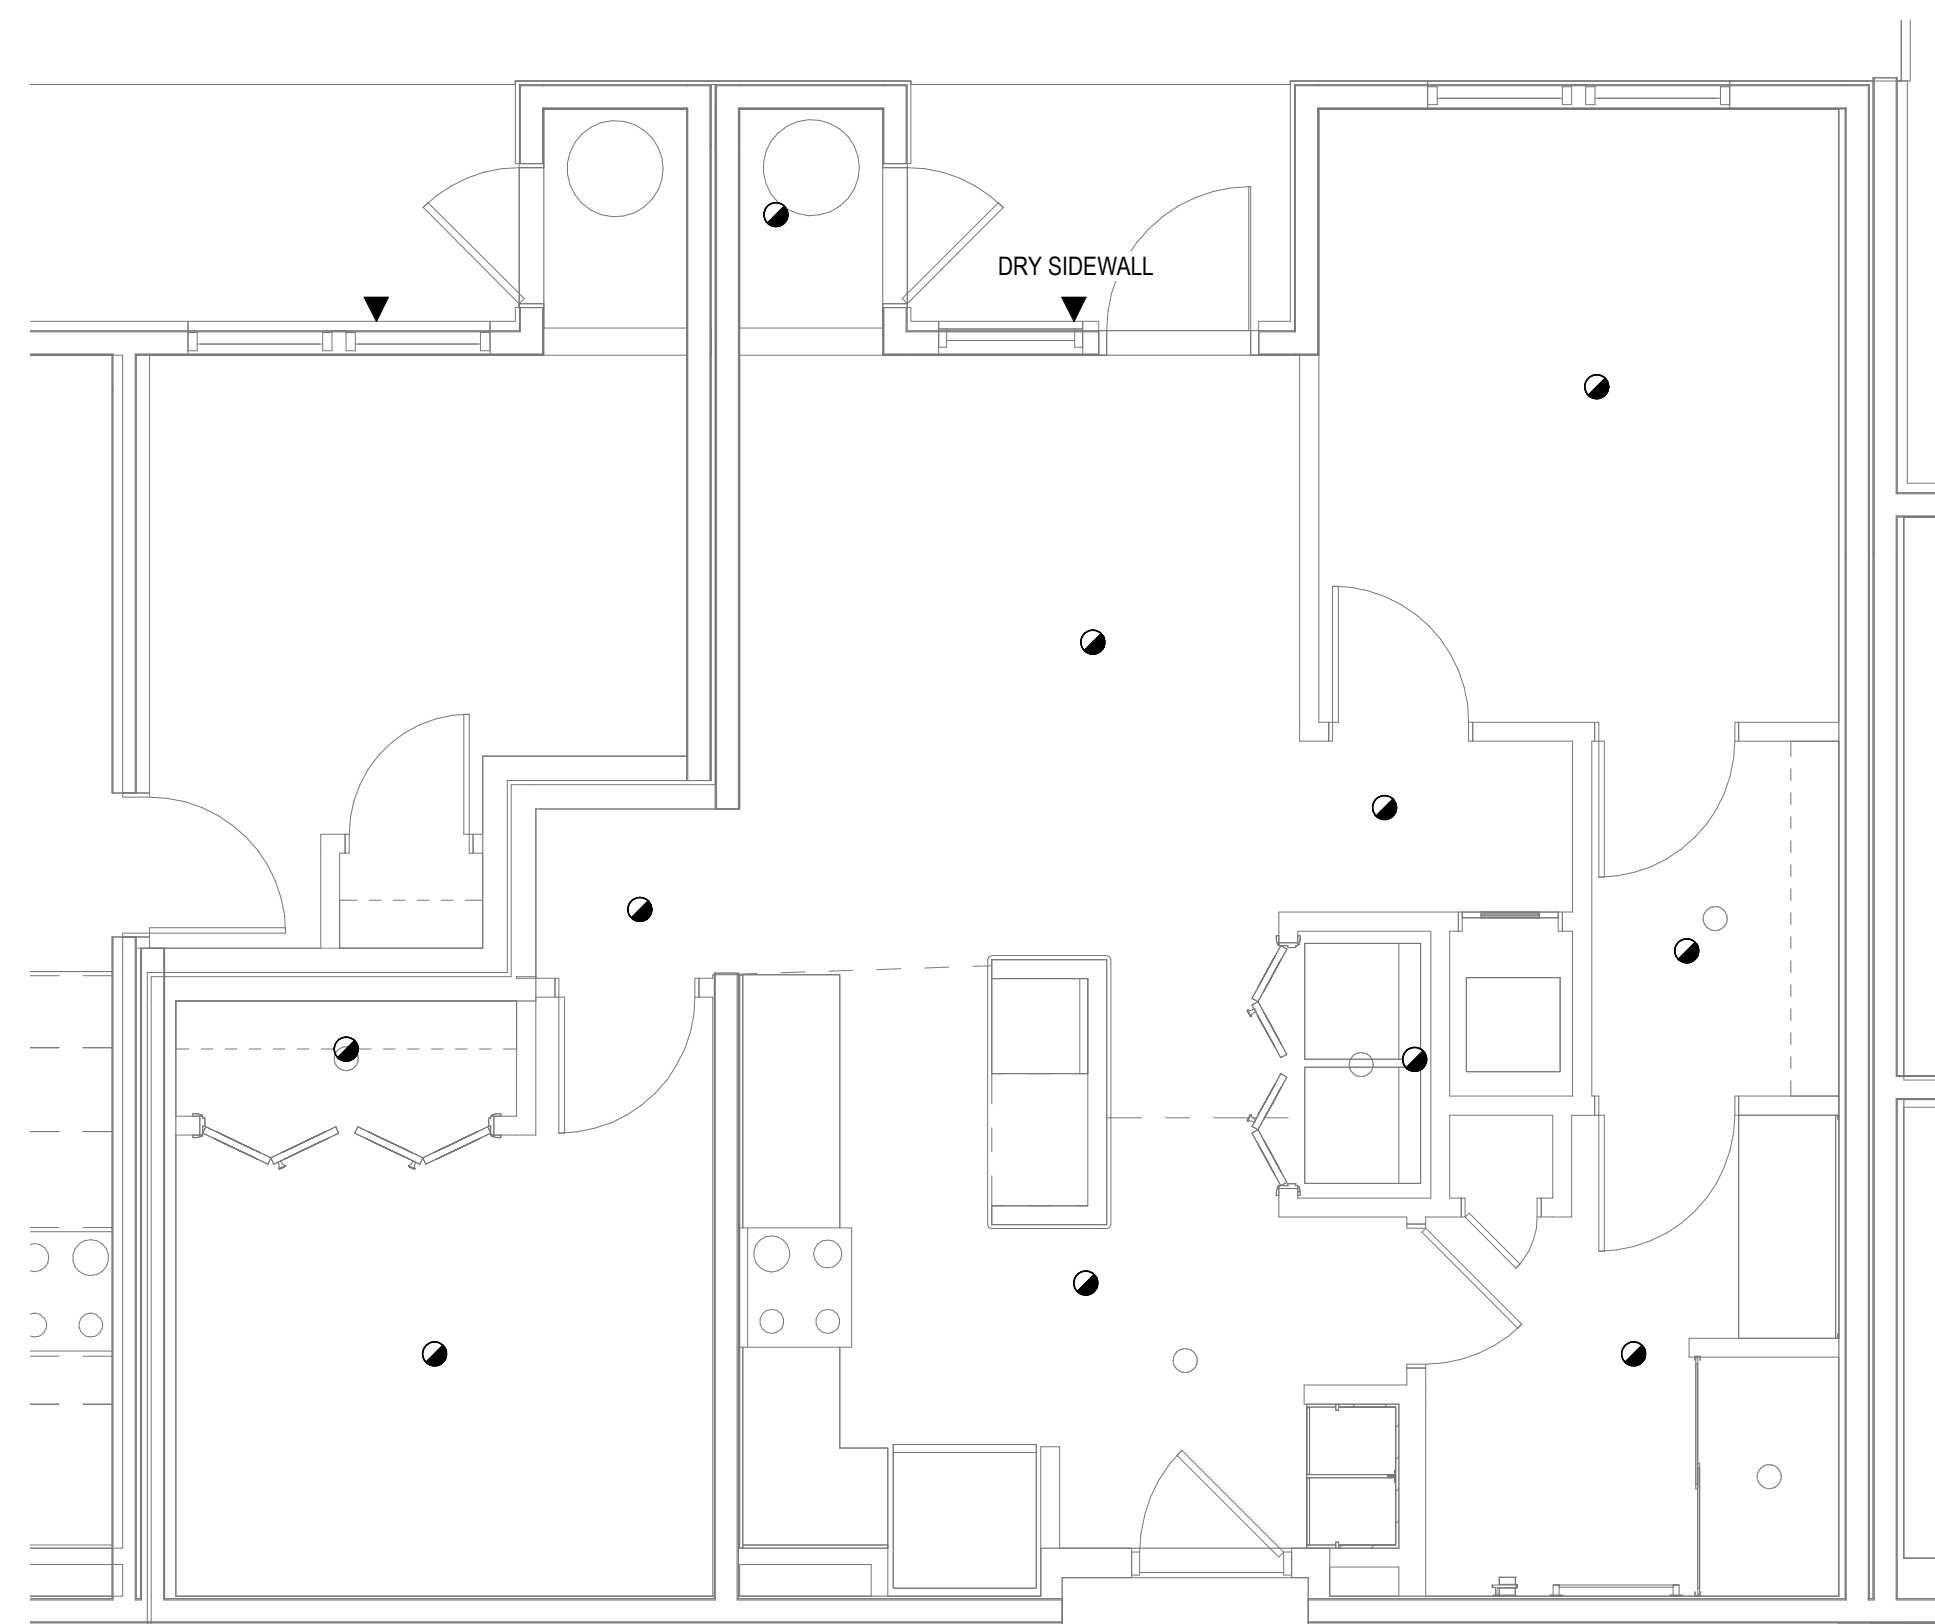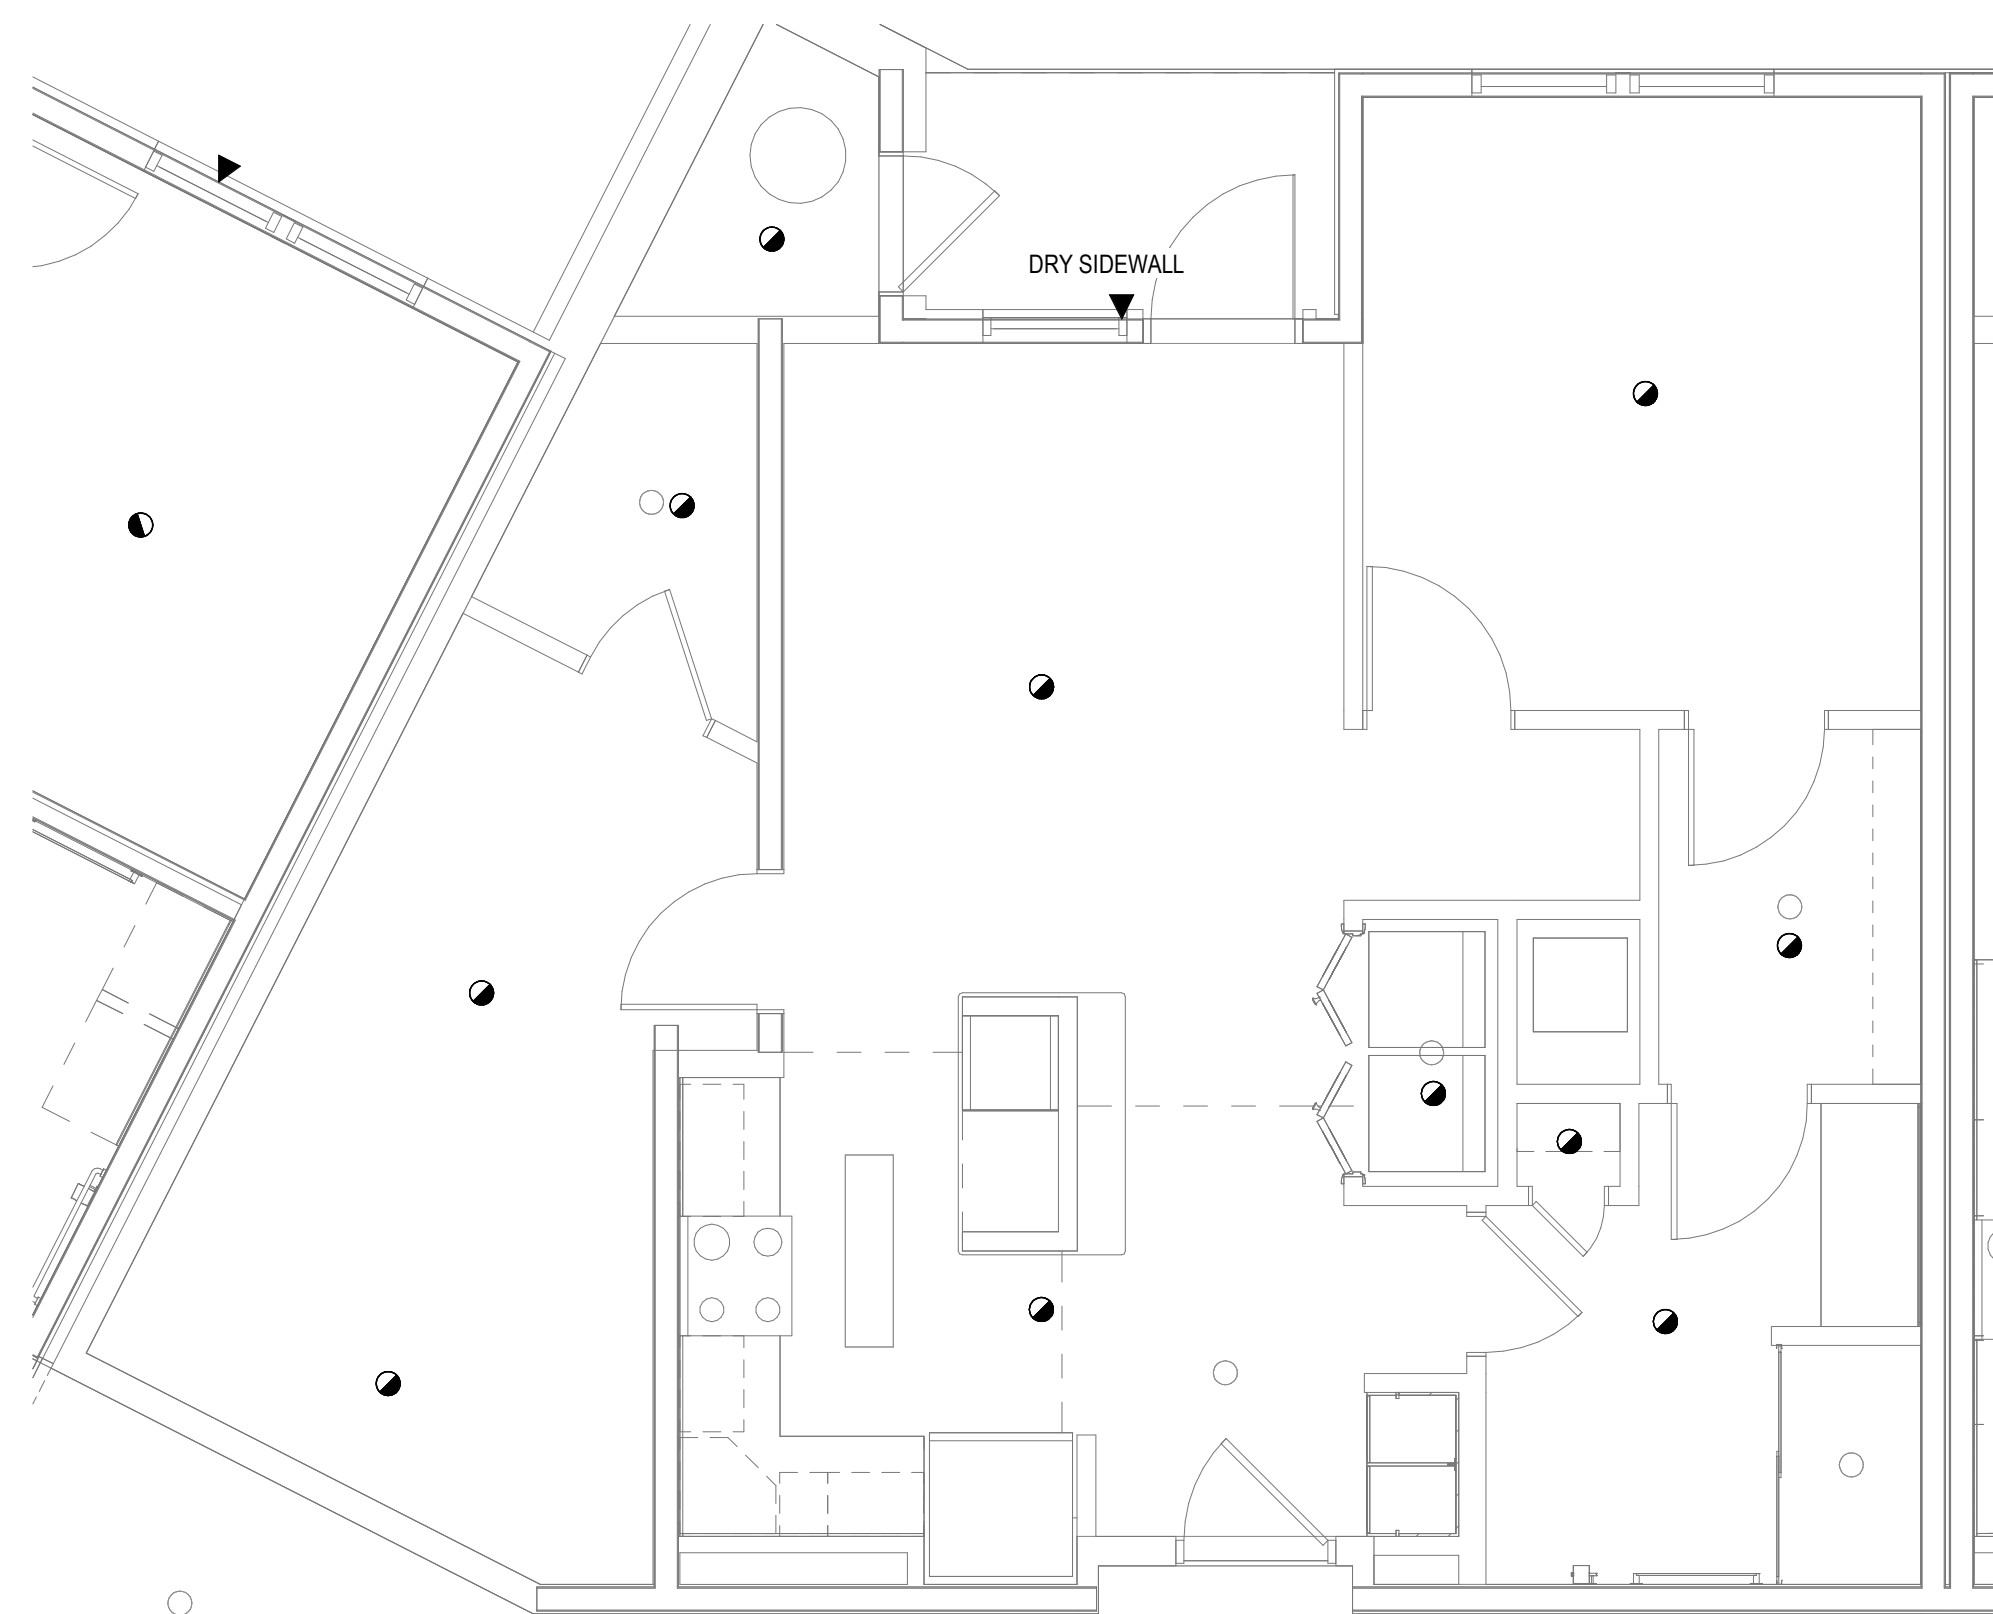

REPORTS, PLANS, SPECIFICATIONS AND COMPUTER FILES RELATING TO THIS PROJECT ARE THE PROPERTY OF THE MARTIN ARCHITECTURAL GROUP. THE MARTIN ARCHITECTURAL GROUP RETAINS ALL COMMON LAW, STATUTE AND OTHER SERVED RIGHTS INCLUDING THE COPYRIGHT THERETO. REPRODUCTION OF THE MATERIAL HEREIN OR SUBSTANTIAL USE WITHOUT WRITTEN PERMISSION OF THE MARTIN ARCHITECTURAL GROUP VIOLATES THE COPYRIGHT LAWS OF THE UNITED STATES AND WILL BE SUBJECT TO LEGAL PROSECUTION.

The Martin Architectural Group, P.C.

THE MARTIN ARCHITECTURAL GROUP, P.C.
ARCHITECTS AND LAND PLANNERS
A PROFESSIONAL CORPORATION

240 NORTH 22ND STREET, PHILADELPHIA, PA, 19103
P (215) 665-1080 F (215) 561-5064

A.:	JTG
M.:	TRT
RAWN BY:	Author
PROJECT NO:	1022747




[illegible]

Project Status

Granite Run Apartments

SCALE:	AS INDICATED
DATE:	10/12/22

P6.02
The Martin Architectural Group, P.C.

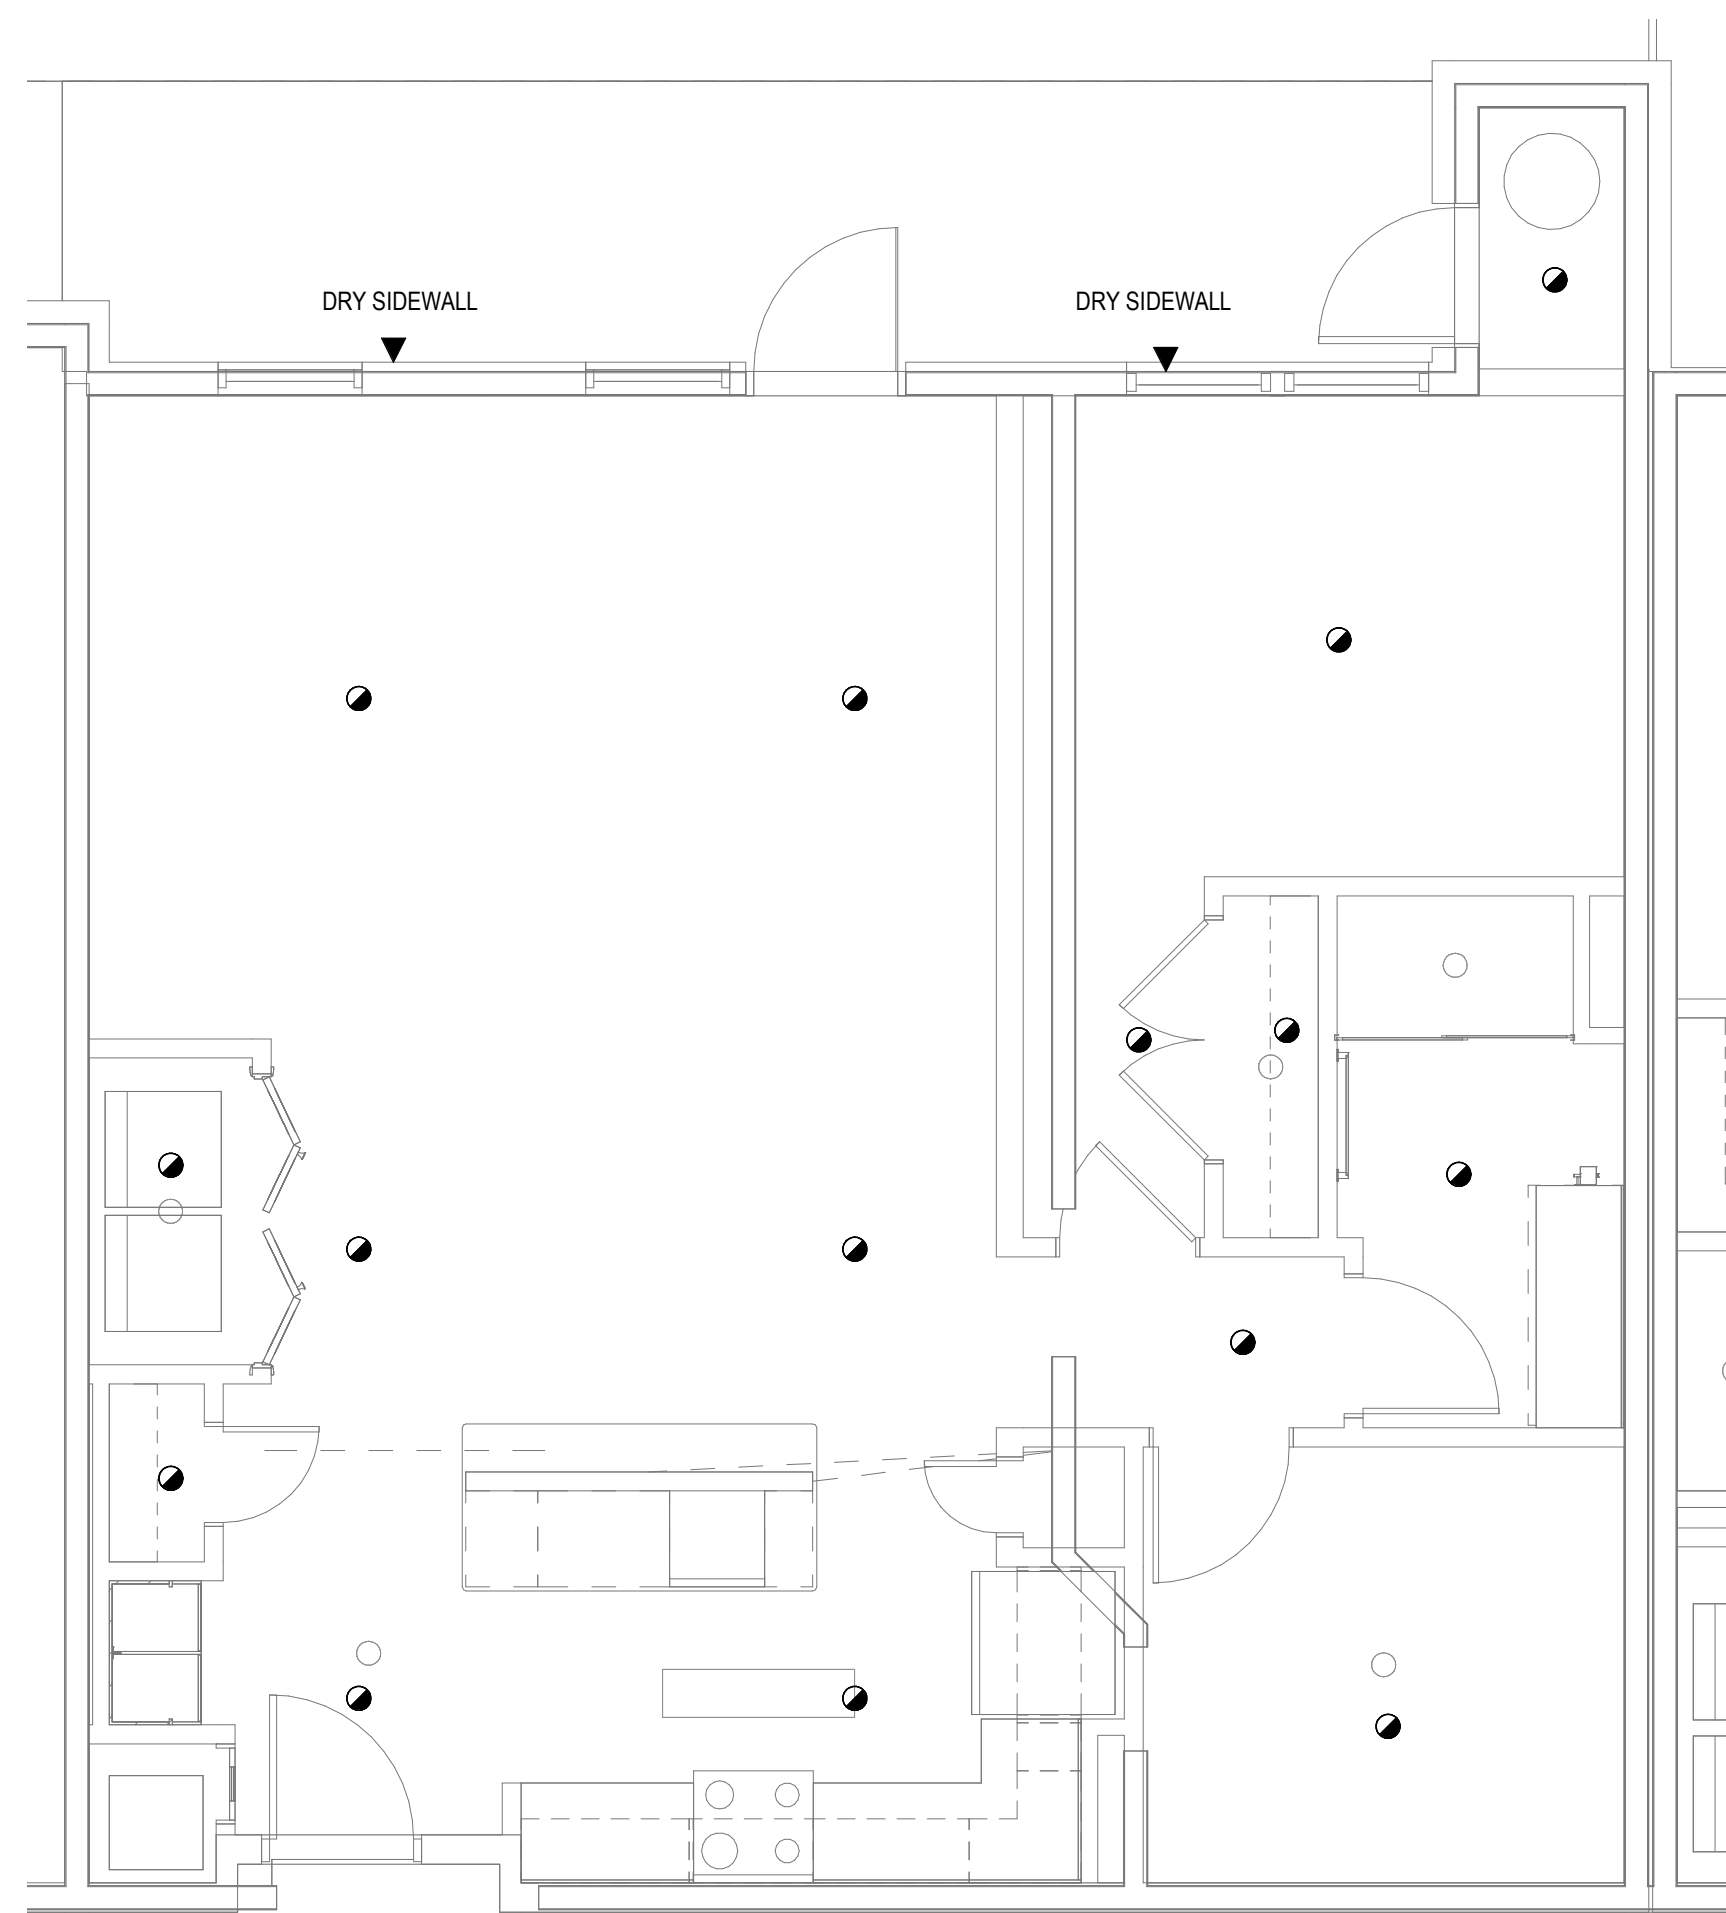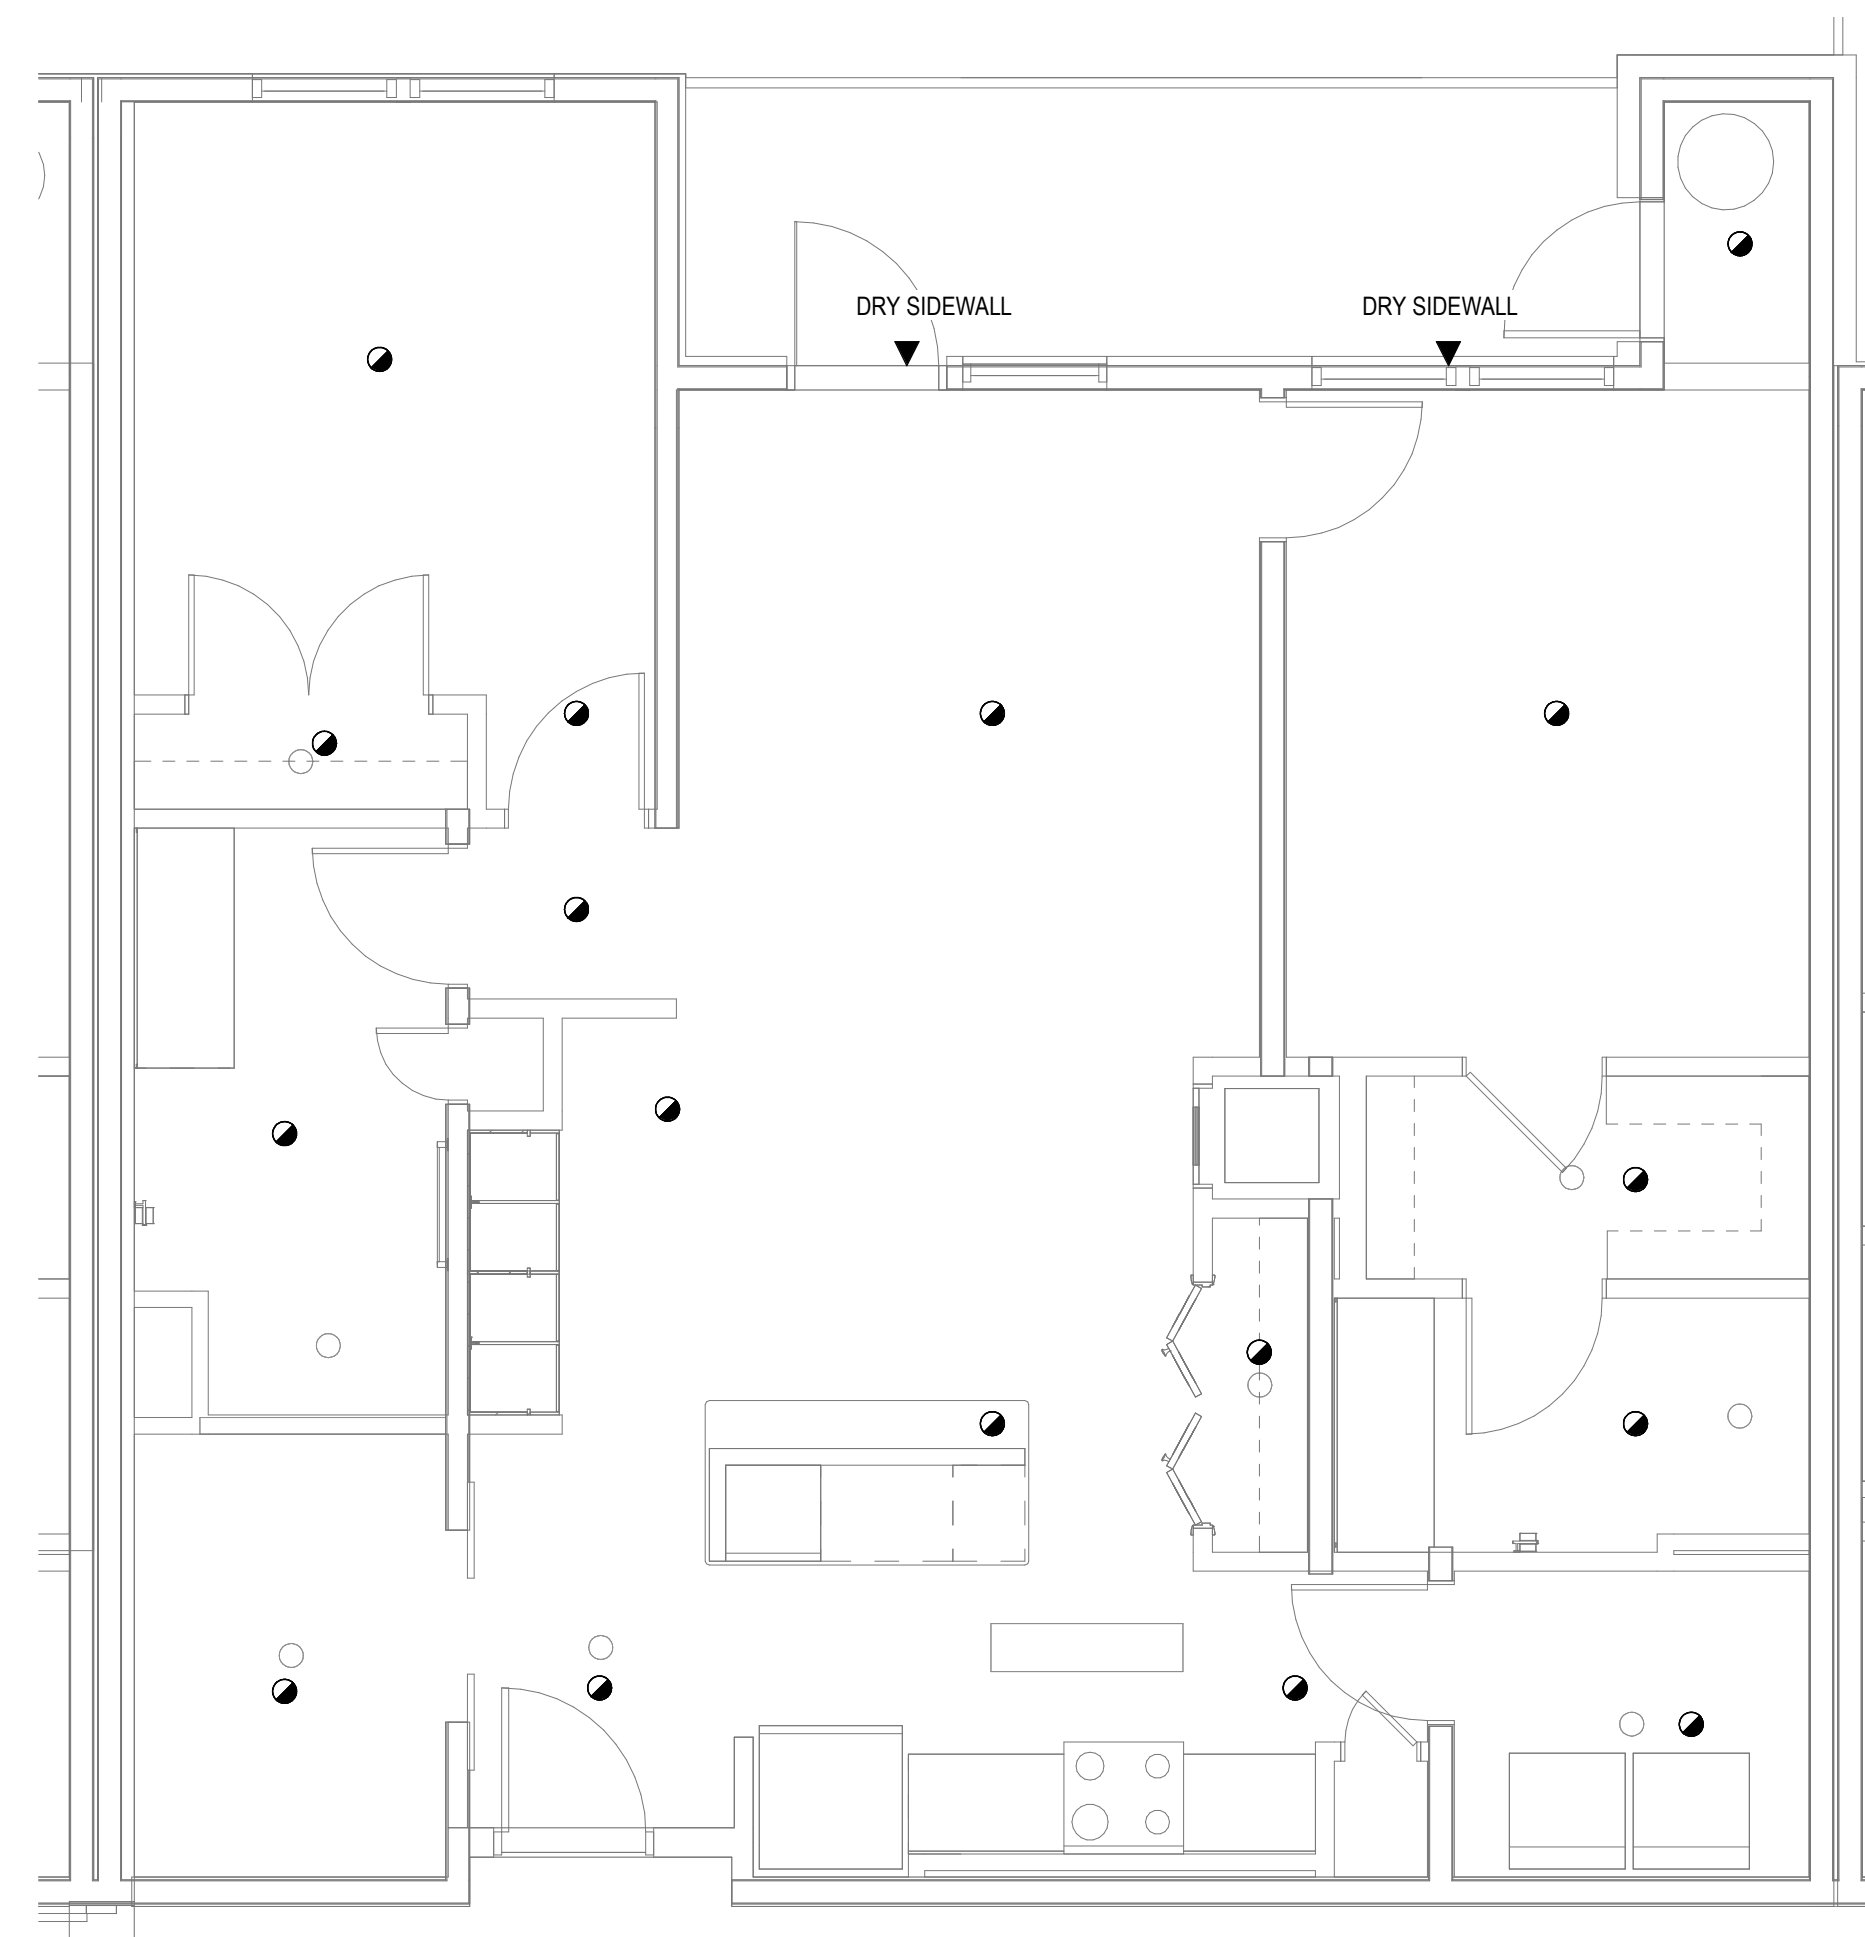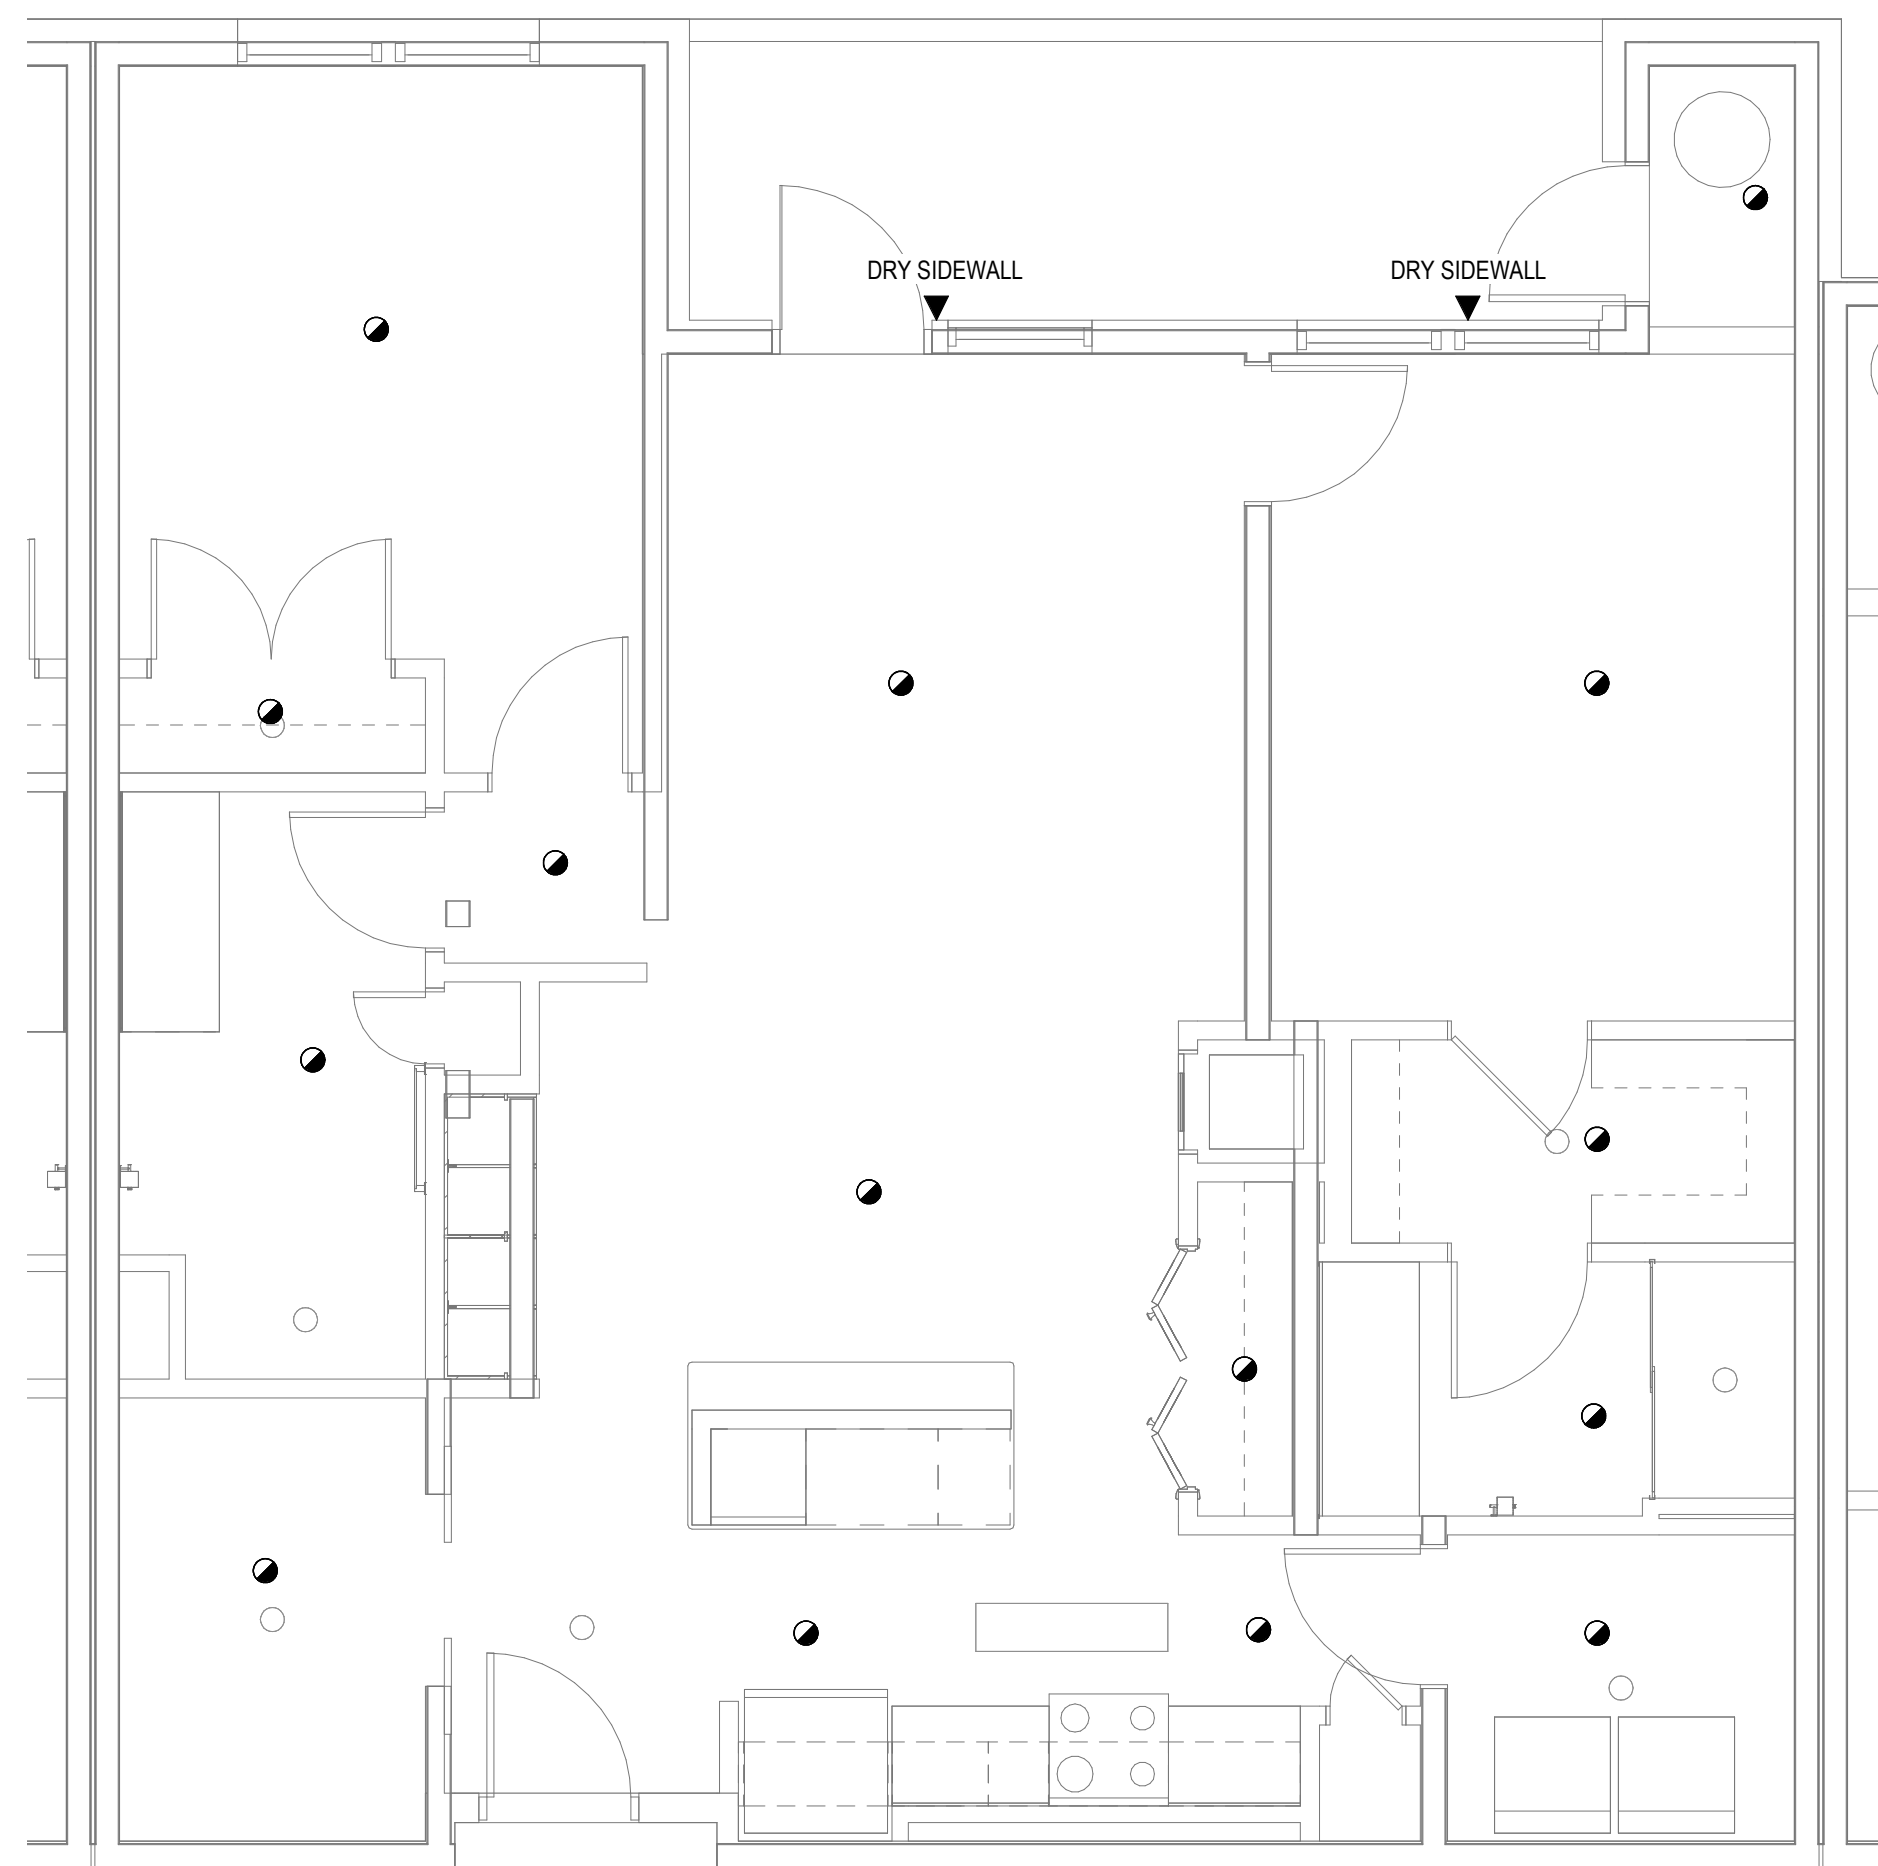

REPORTS, PLANS, SPECIFICATIONS
AND COMPUTER FILES RELATING TO THIS
PROJECT ARE THE PROPERTY OF THE
MARTIN ARCHITECTURAL GROUP. THE
MARTIN ARCHITECTURAL GROUP RETAINS
COMMON LAW, STATUTE AND OTHER
SERVED RIGHTS INCLUDING THE COPY-
RIGHT THEREO. REPRODUCTION OF
MATERIAL HEREIN FOR SUBSTANTIAL USE
WITHOUT WRITTEN PERMISSION OF THE
MARTIN ARCHITECTURAL GROUP
VIOLATES THE COPYRIGHT LAWS OF THE
UNITED STATES AND WILL BE SUBJECT TO
LEGAL PROSECUTION.

The Martin Architectural Group, P.C.

THE MARTIN ARCHITECTURAL GROUP, P.C.
ARCHITECTS AND LAND PLANNERS
A PROFESSIONAL CORPORATION

240 NORTH 22ND STREET, PHILADELPHIA, PA, 19103
P (215) 665-1080 F (215) 561-5064

A.:	JTG
M.:	TRT
RAWN BY:	Author
PROJECT NO:	1022747

[illegible]

Project Status

Granite Run Apartments

SCALE:	AS INDICATED
DATE:	10/12/22

P6.03

[illegible]

Project Status

FIRE PROTECTION - UNIT PLANS


MIDDLETOWN TOWNSHIP, PA

SCALE:	AS INDICATED
DATE:	10/12/22

FP6.04




FIRE PROTECTION - UNIT - E PLAN

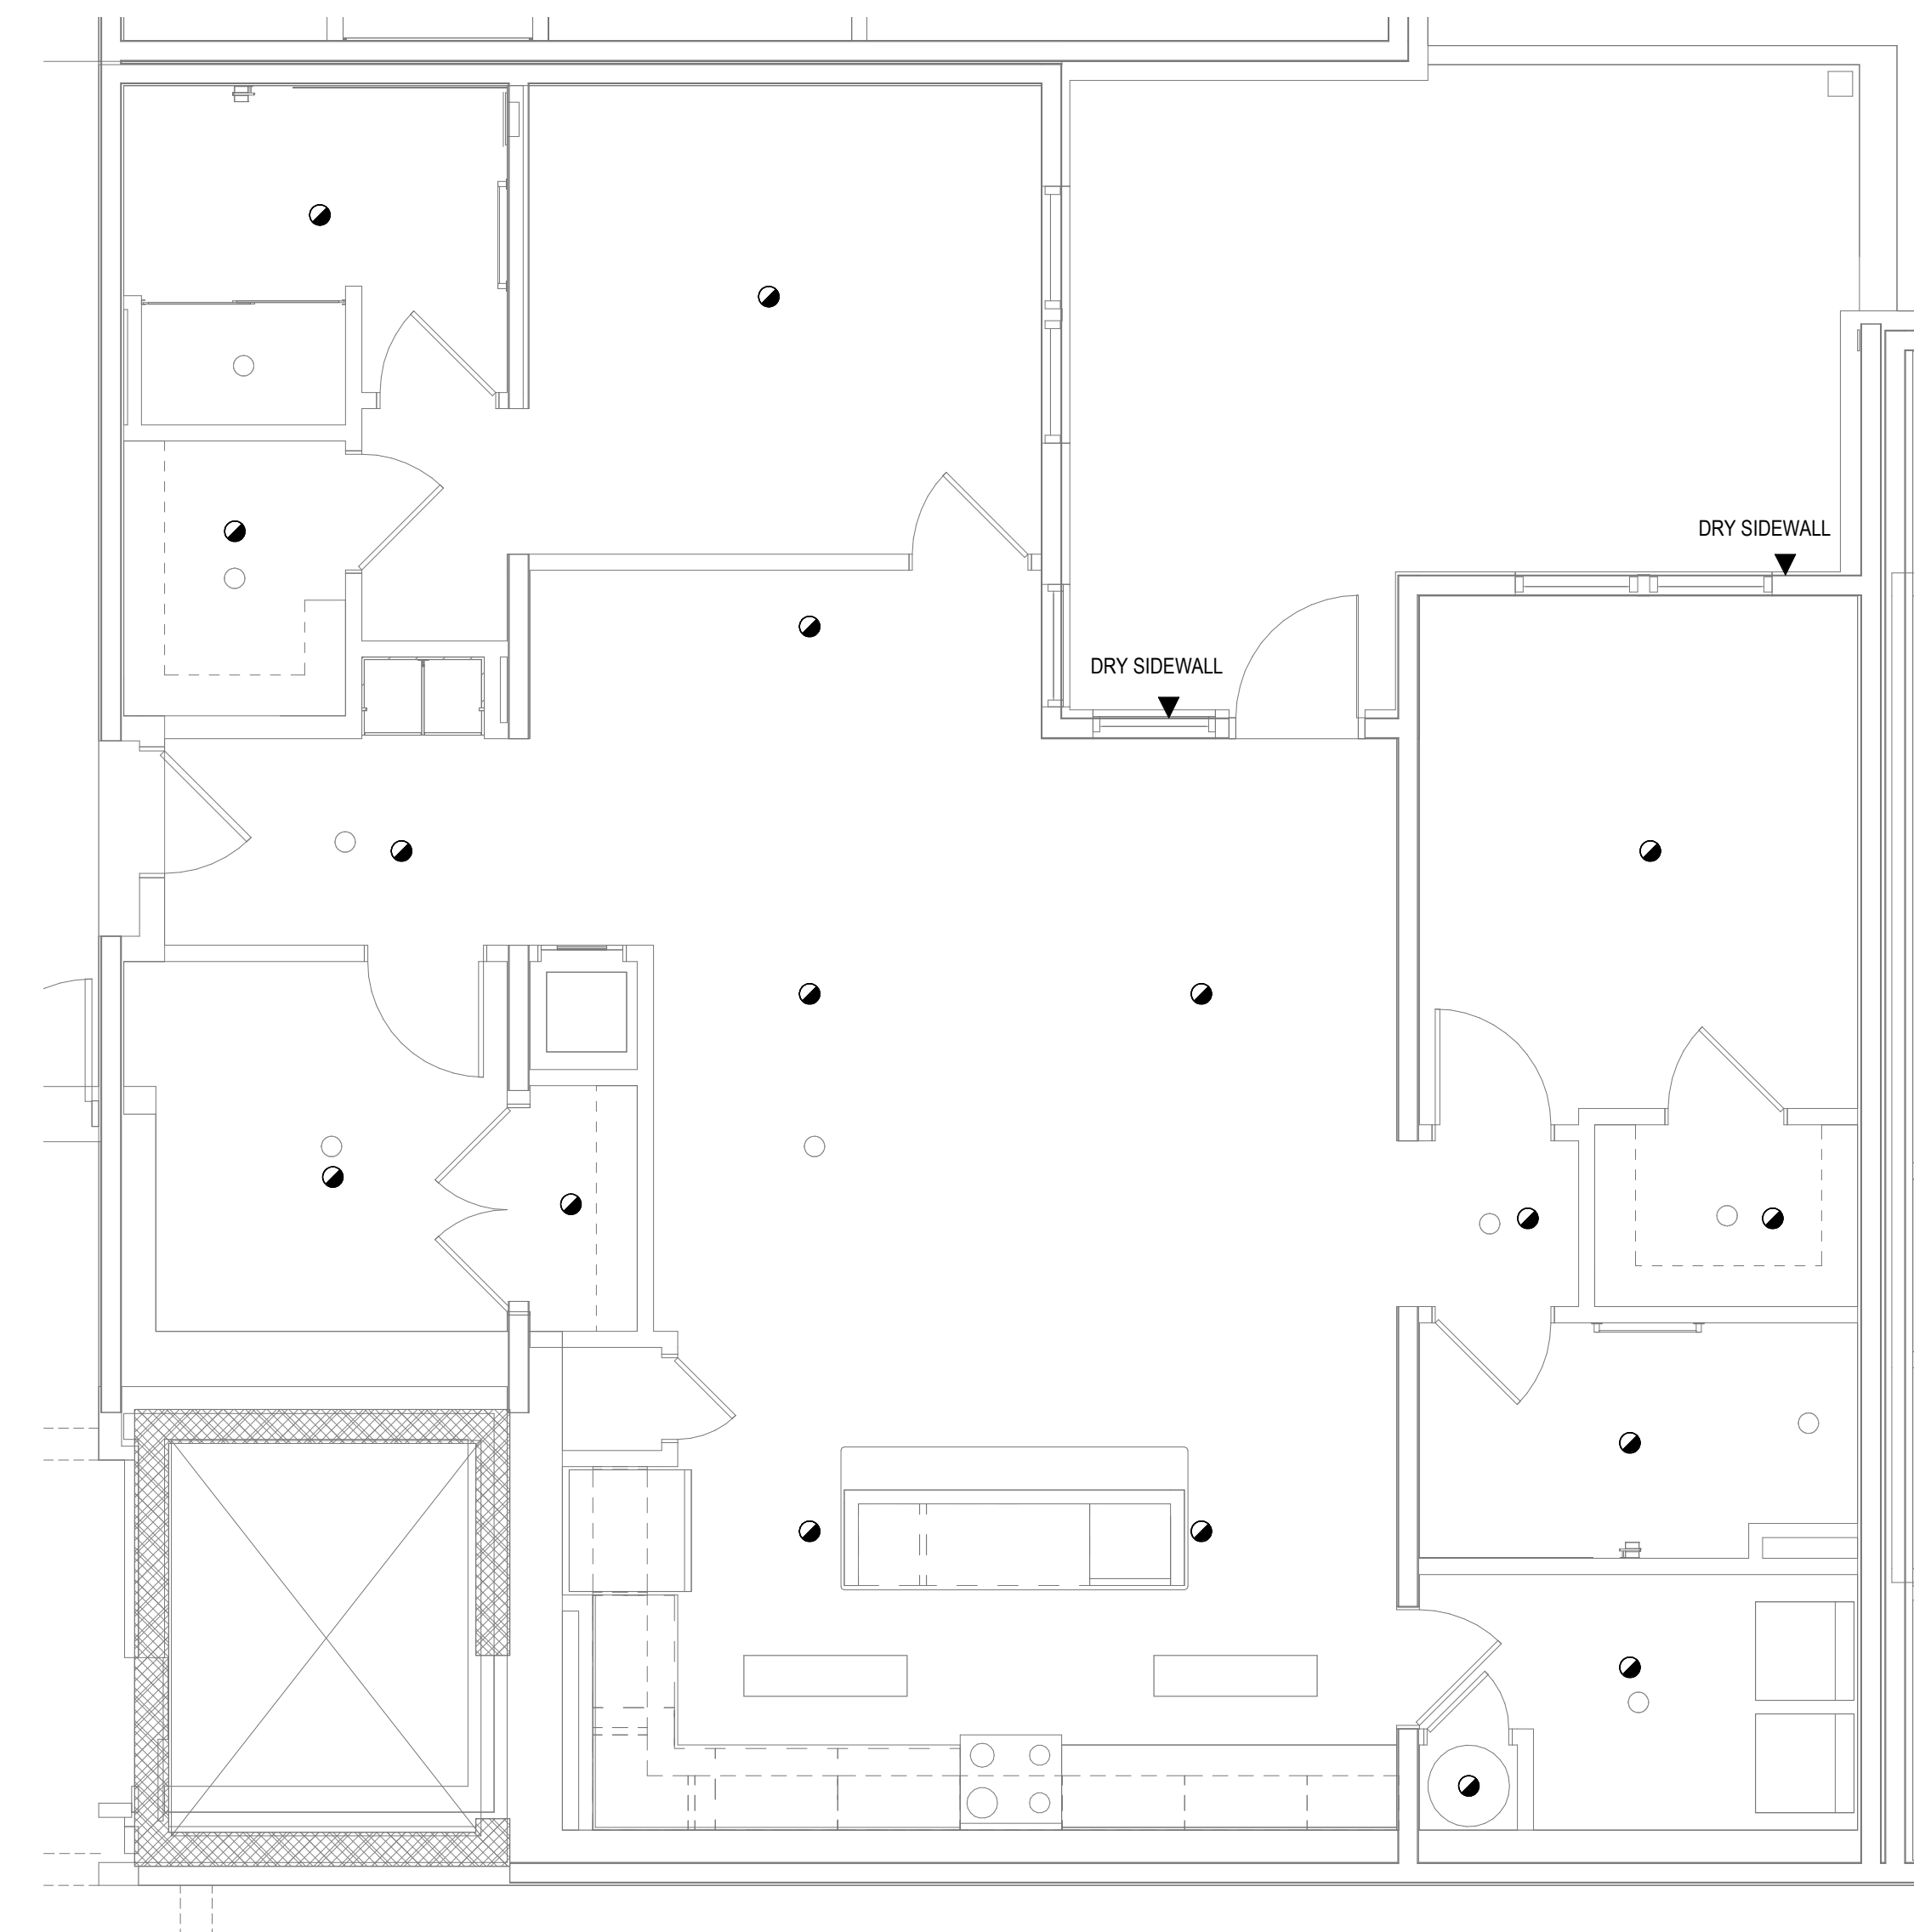

FIRE PROTECTION - UNIT - E (FW-1) PLAN



FIRE PROTECTION - UNIT - E (FW-2) PLAN

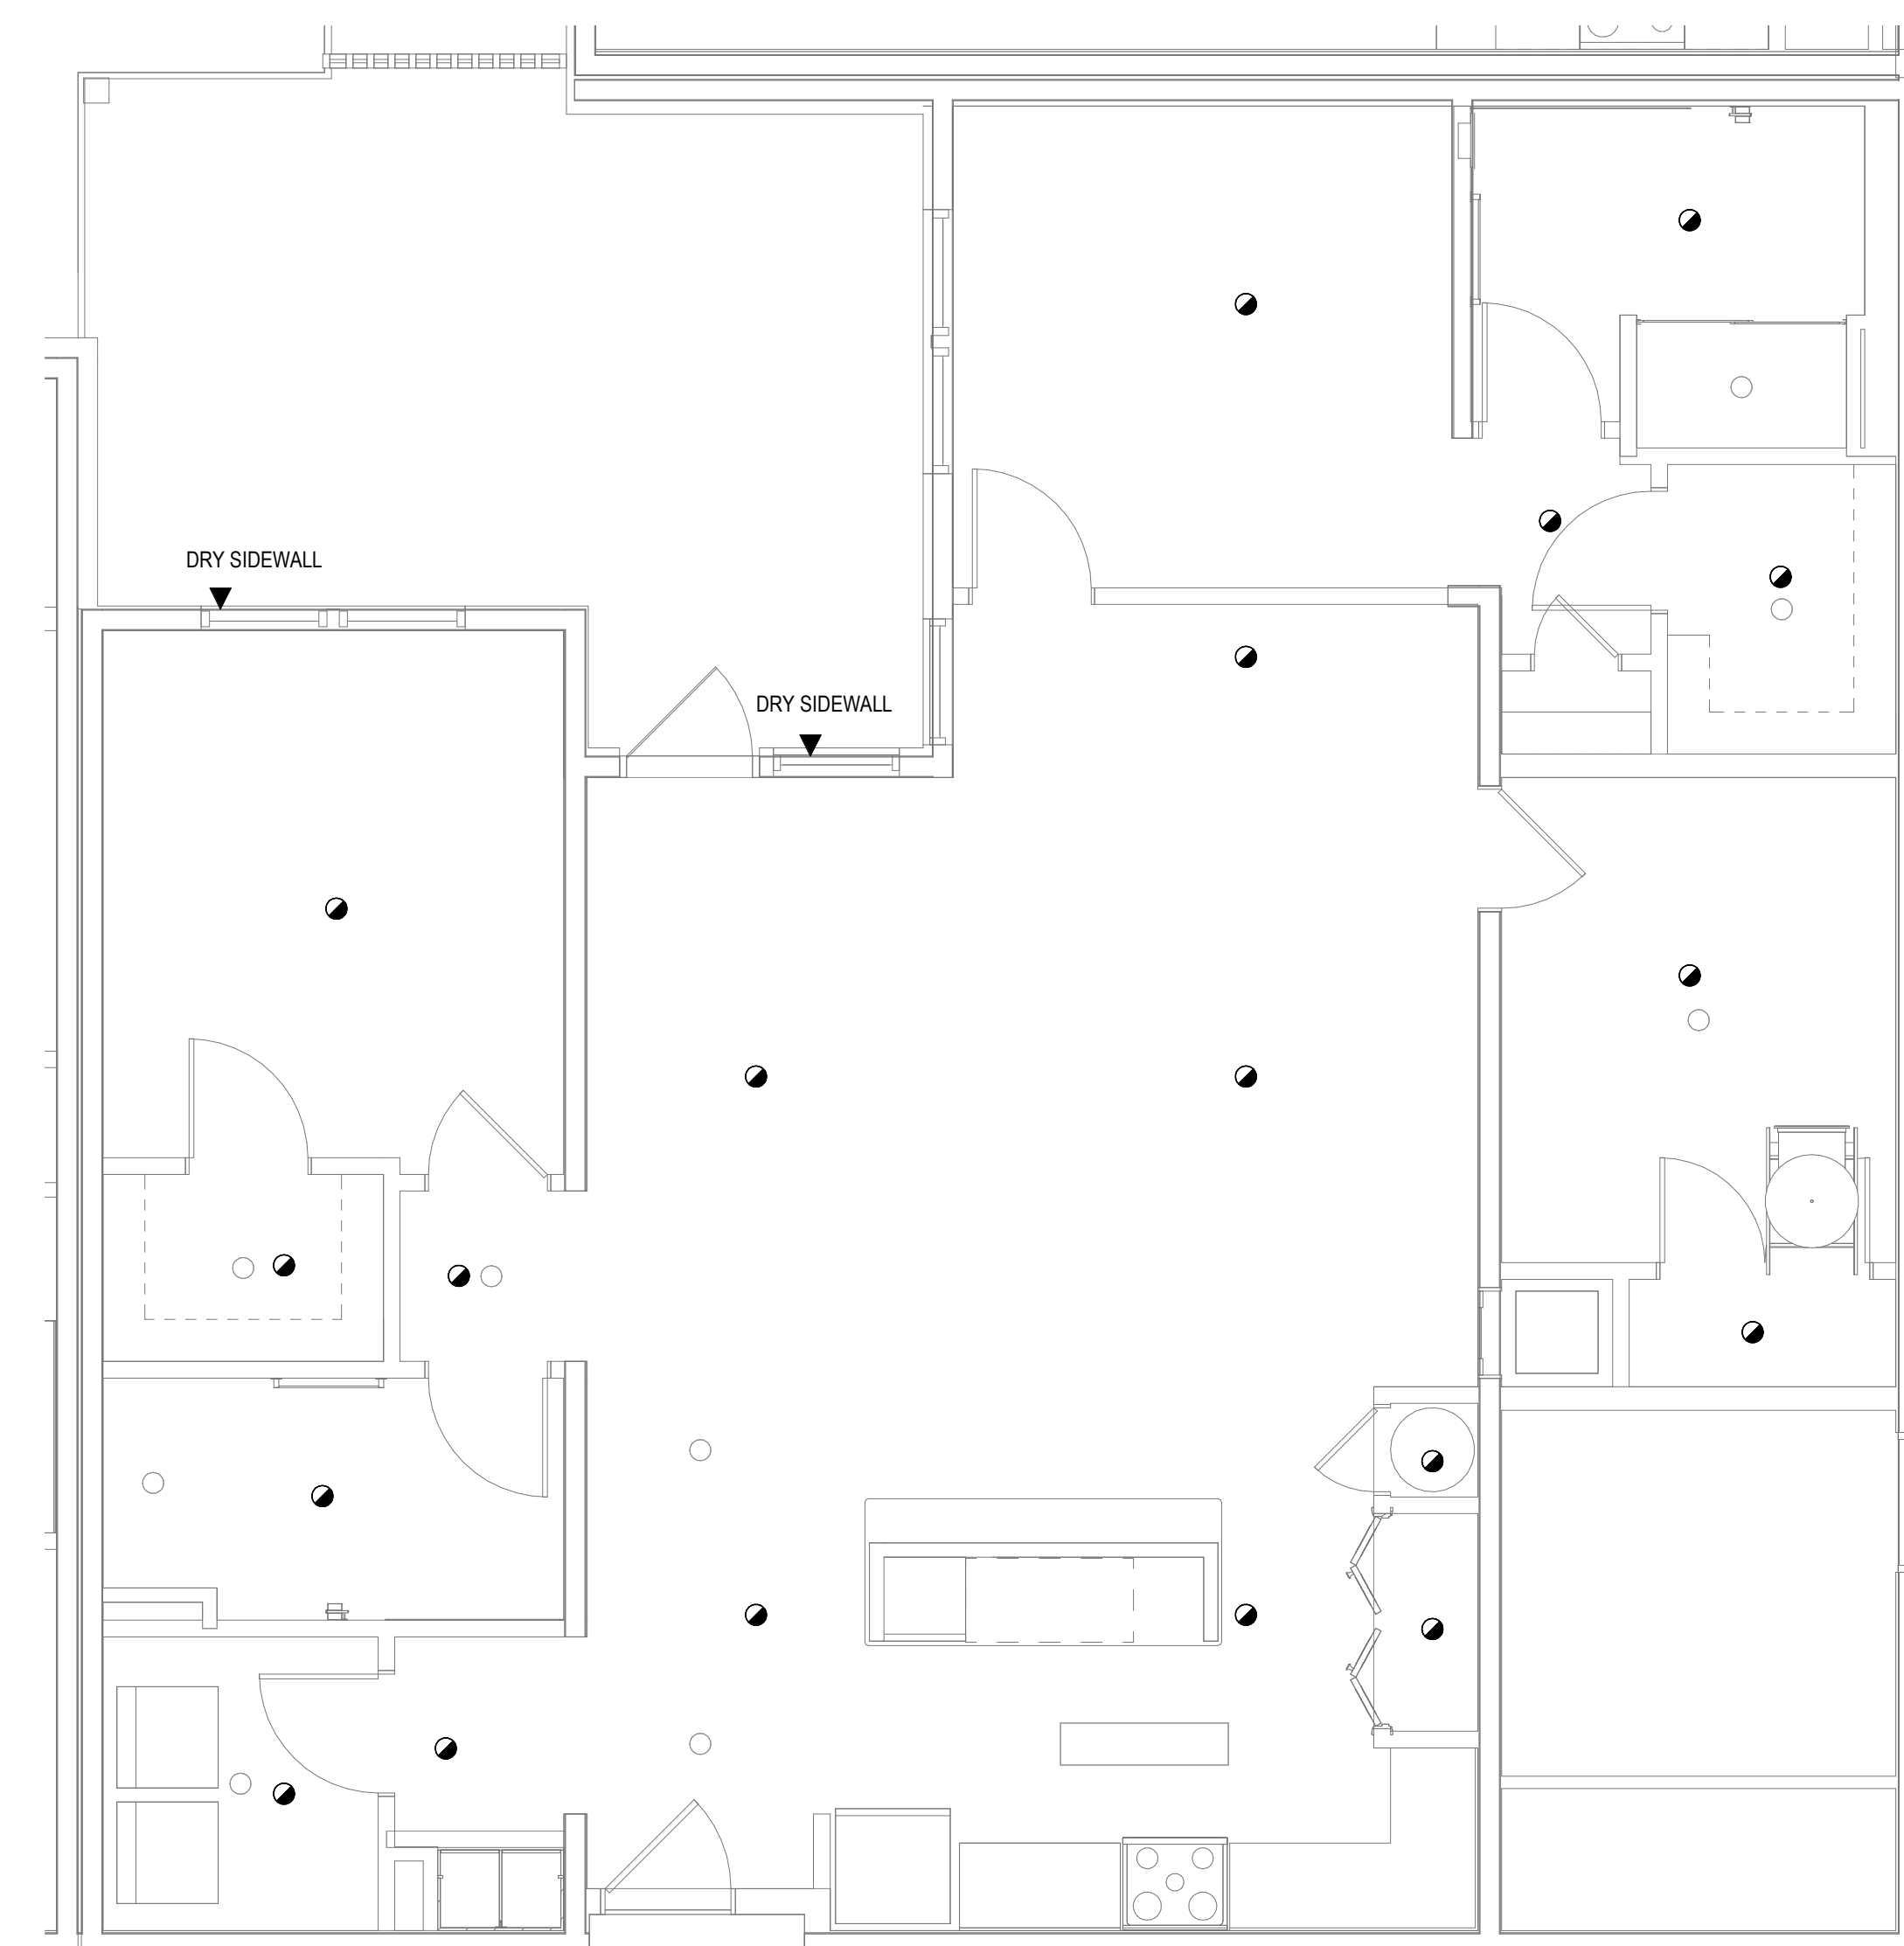

FIRE PROTECTION - UNIT - E (FW-3) PLAN

ALL REPORTS, PLANS, SPECIFICATIONS AND COMPUTER FILES RELATING TO THIS PROJECT ARE THE PROPERTY OF THE MARTIN ARCHITECTURAL GROUP. THE MARTIN ARCHITECTURAL GROUP RETAINS ALL COMMON LAW, STATUTE AND OTHER RESERVED RIGHTS INCLUDING THE COPYRIGHT THERETO. REPRODUCTION OF THE MATERIAL HEREIN OR SUBSTANTIAL USE WITHOUT WRITTEN PERMISSION OF THE MARTIN ARCHITECTURAL GROUP VIOLATES THE COPYRIGHT LAWS OF THE UNITED STATES AND WILL BE SUBJECT TO LEGAL PROSECUTION.

© The Martin Architectural Group, P.C.



THE MARTIN ARCHITECTURAL GROUP, P.C.
ARCHITECTS AND LAND PLANNERS
A PROFESSIONAL CORPORATION

240 NORTH 22ND STREET, PHILADELPHIA, PA, 19103
P (215) 665-1080 F (215) 561-5064

P.A.:	JTG
P.M.:	TRT
DRAWN BY:	Author
PROJECT NO:	1022747

[illegible]

Project Status

FIRE PROTECTION - UNIT PLANS

MIDDLETOWN TOWNSHIP, PA

SCALE:	AS INDICATED
DATE:	10/12/22

FP6.05

© The Martin Architectural Group, P.C.

 $1\frac{1}{4}^{\circ} = 1^{\circ}-0'$ PROJECT NO: 1022747

NO.	REVISION
1	SCHEM
	PERMIT

Project Status

Granite Run Apartments

MIDDLETOWN TOWNSHIP, PA

DATE: 10/12/22