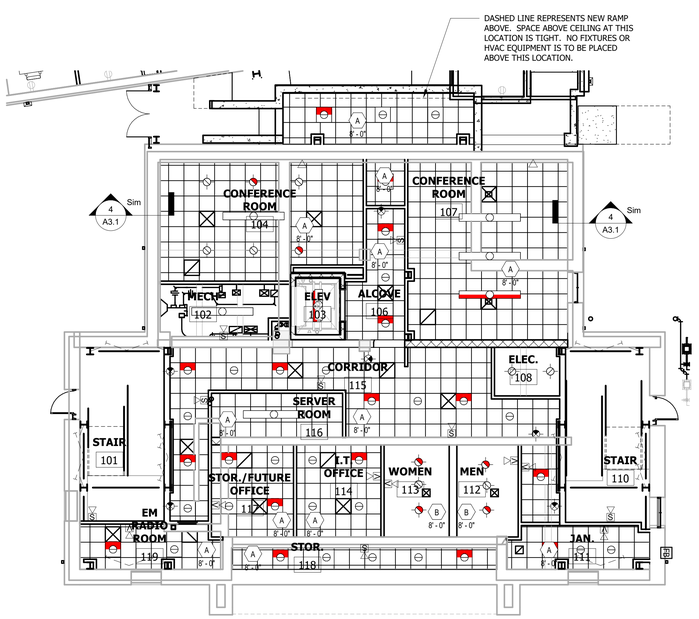

1 BASEMENT LEVEL
1/8" = 1'-0"

2 FIRST FLOOR - REFLECTED CEILING PLAN
1/8" = 1'-0"

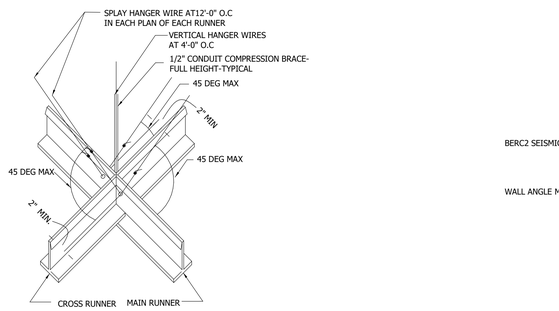

3 SEISMIC BRACING DETAIL
1 : 1

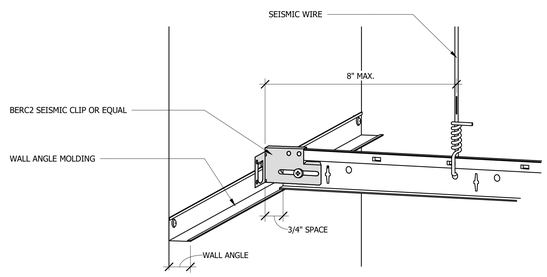

4 SEISMIC CLIP DETAIL
3" = 1'-0"

REFLECTED CEILING PLAN LEGEND

- 11 / 1'-0" — CEILING MATERIAL / CEILING HEIGHT
- A — ARMSTRONG ULTIMA 1900 24" X 24" X 3/4" SQUARE LAY IN TILE ON ARMSTRONG PRELUDE XL 15/16" GRID, COLOR WHITE
- B — GYPSUM BOARD CEILING
- C — EXPOSED CEILING STRUCTURE
- D — EXISTING CEILING (UPSTAIRS)
- ⌀ — RECESSED LED FIXTURE - SEE ELEC.
- 2' X 2' RECESSED LED DIRECT/INDIRECT LED FIXTURE - SEE ELEC.

RCP NOTES

1. CEILINGS IN ALL WET AREAS AND RESTROOMS SHALL HAVE MOISTURE-RESISTANT GYPSUM BOARD.
2. REFER TO PLUMBING PLANS FOR SPRINKLER HEAD LOCATIONS.

LAY-IN CEILING SEISMIC REQUIREMENTS

ALL SUSPENDED LAY-IN CEILINGS SHALL BE INSTALLED PER ASTM C636 - PROJECT IS LOCATED IN CLASS D

- SLOTTED SEISMIC CLIPS FOR PERIMETER GRID
- SUSPENSION SYSTEM MUST BE ATTACHED TO TWO ADJACENT WALLS. OPPOSITE WALL MUST HAVE A 3/4" CLEARANCE USING PROPER SEISMIC CLIPS.
- ENDS OF MAIN BEAMS AND CROSS TEES MUST BE TIED TOGETHER TO PREVENT THEIR SPREADING.
- HEAVY-DUTY SUSPENSION SYSTEM
- CEILING AREAS OVER 1,000 SF MUST HAVE HORIZONTAL RESTRAINT WIRE OR RIGID BRACING.
- CEILING AREAS OVER 2,500 SF MUST HAVE SEISMIC SEPARATION JOINTS FOR FULL HEIGHT PARTITIONS.
- CEILINGS WITHOUT RIGID BRACING MUST HAVE 2" OVERSIZED TRIM RINGS FOR SPRINKLERS AND OTHER PENETRATIONS.
- CHANGES IN CEILING PLANE MUST HAVE POSITIVE BRACING.
- CABLE TRAYS AND ELECTRICAL CONDUITS MUST BE INDEPENDENTLY SUPPORTED AND BRACED.

Allen&Hoshall
engineers • architects • surveyors

Allen & Hoshall
1661 International Drive, Suite 100
Memphis, TN 38120
901 820 0820 fax 866 270 6330

© ALLEN & HOSHALL
This document is proprietary and shall not be reproduced or used by others without prior written consent.
These drawings are intended to be plotted in color. Contractor assumes all risk in utilizing these drawings in any other manner.

ROBERT MICHAEL TIPTON — REGISTERED ARCHITECT — STATE OF TENNESSEE — No. 101460 — 1 FEB 2026

WINCHESTER CITY HALL

7 S HIGH ST, SUITE 1
WINCHESTER, TN 37398

CITY OF WINCHESTER, TENNESSEE

No.	Revision Description	Date

REFLECTED CEILING PLAN

JOB NO: 63492 DRAWN: RMT
DATE: 01.07.2026 CONSTRUCTION DOCUMENTS

A3.1

Plotted on: 2/9/2026 8:45:49 AM

NOTE: CONTRACTOR TO PRESERVE EXISTING CEILING AS MUCH AS POSSIBLE ON SECOND FLOOR. WHERE REPAIRS ARE NECESSARY, VERIFY COMPOSITION AND MAINTAIN THICKNESS OF EXISTING CEILING ASSEMBLY. REPAIRS TO TIE AND BLEND INTO EXISTING CEILING AS MUCH AS POSSIBLE.

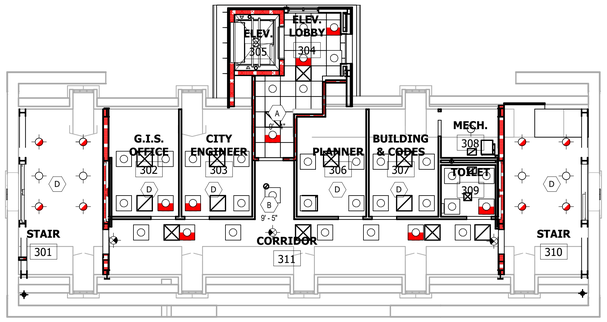

1 SECOND FLOOR - REFLECTED CEILING PLAN
1/8" = 1'-0"

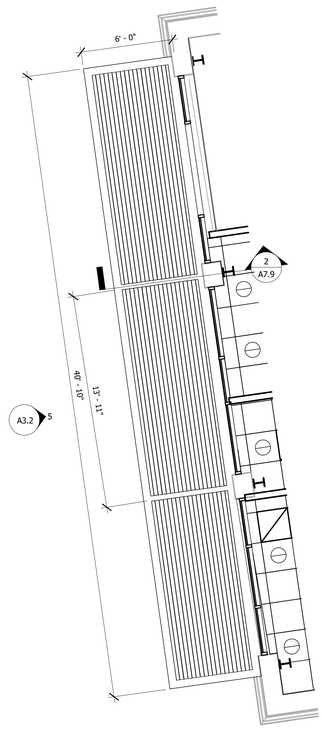

2 CANOPY PLAN
1/4" = 1'-0"

REFLECTED CEILING PLAN LEGEND

- 11 / 1'-0" — CEILING MATERIAL / CEILING HEIGHT
- A — ARMSTRONG ULTIMA 1900 24" X 24" X 3/4" SQUARE LAY IN TILE ON ARMSTRONG PRELUDE XL 15/16" GRID, COLOR WHITE
- B — GYPSUM BOARD CEILING
- C — EXPOSED CEILING STRUCTURE
- D — EXISTING CEILING (UPSTAIRS)
- ⌀ — RECESSED LED FIXTURE - SEE ELEC.
- ☐ — 2' X 2' RECESSED LED DIRECT/INDIRECT LED FIXTURE - SEE ELEC.

RCP NOTES

1. CEILINGS IN ALL WET AREAS AND RESTROOMS SHALL HAVE MOISTURE-RESISTANT GYPSUM BOARD.
2. REFER TO PLUMBING PLANS FOR SPRINKLER HEAD LOCATIONS.

LAY-IN CEILING SEISMIC REQUIREMENTS

ALL SUSPENDED LAY-IN CEILINGS SHALL BE INSTALLED PER ASTM C636 - PROJECT IS LOCATED IN CLASS D

- SLOTTED SEISMIC CLIPS FOR PERIMETER GRID
- SUSPENSION SYSTEM MUST BE ATTACHED TO TWO ADJACENT WALLS. OPPOSITE WALL MUST HAVE A 3/4" CLEARANCE USING PROPER SEISMIC CLIPS.
- ENDS OF MAIN BEAMS AND CROSS TEES MUST BE TIED TOGETHER TO PREVENT THEIR SPREADING.
- HEAVY-DUTY SUSPENSION SYSTEM
- CEILING AREAS OVER 1,000 SF MUST HAVE HORIZONTAL RESTRAINT WIRE OR RIGID BRACING.
- CEILING AREAS OVER 2,500 SF MUST HAVE SEISMIC SEPARATION JOINTS FOR FULL HEIGHT PARTITIONS.
- CEILINGS WITHOUT RIGID BRACING MUST HAVE 2" OVERSIZED TRIM RINGS FOR SPRINKLERS AND OTHER PENETRATIONS.
- CHANGES IN CEILING PLANE MUST HAVE POSITIVE BRACING.
- CABLE TRAYS AND ELECTRICAL CONDUITS MUST BE INDEPENDENTLY SUPPORTED AND BRACED.

5 ELEVATION @ CANOPY
3/8" = 1'-0"

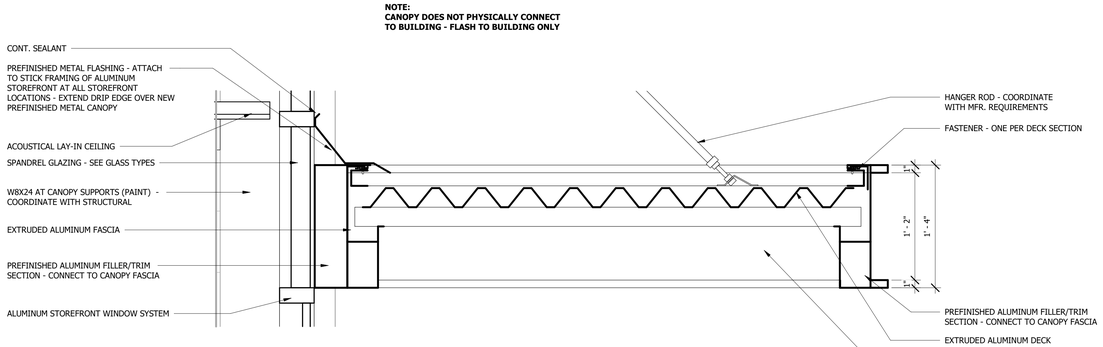

6 CANOPY SECTION
1 1/2" = 1'-0"

Allen&Hoshall
engineers • architects • surveyors

Allen & Hoshall
1661 International Drive, Suite 100
Memphis, TN 38120
901 820 0820 fax 866 270 6330

© ALLEN & HOSHALL
This document is proprietary and shall not be reproduced or used by others without prior written consent.
These drawings are intended to be plotted in color. Contractor assumes all risk in utilizing these drawings in any other manner.

ROBERT MICHAEL THOMAS — REGISTERED ARCHITECT — No. 104405 — STATE OF TENNESSEE — 1 Feb 2026

WINCHESTER CITY HALL

7 S HIGH ST, SUITE 1
WINCHESTER, TN 37398

CITY OF WINCHESTER, TENNESSEE

No.	Revision Description	Date

REFLECTED CEILING PLAN - SECOND FLOOR

JOB NO: 63492 DRAWN: RMT
DATE: 01.07.2026 CONSTRUCTION DOCUMENTS

A3.2

Plotted on: 2/6/2026 4:17:18 PM

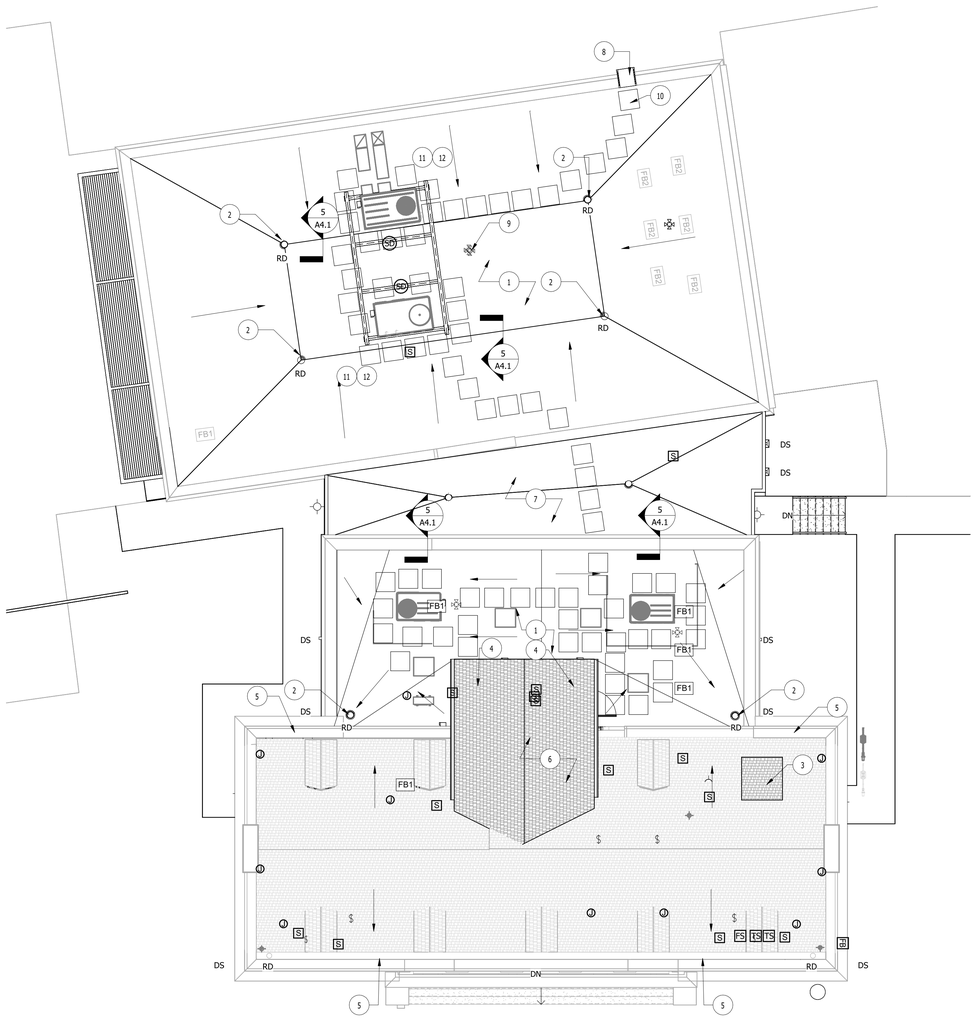

1 ROOF PLAN
1/8" = 1'-0"

ROOF PLAN NOTES LEGEND

1. NEW INSULATION AND ROOFING MEMBRANE OVER EXISTING ROOF DECK TO REMAIN.
2. ALL EXISTING ROOF DRAINS TO BE INSPECTED AND CLEARED TO ENSURE PROPER FLOW - MONITOR ALL INTERNAL DRAW LINES TO ENSURE THAT NO WATER FLOWS INTO INTERIOR SPACES. PROVIDE NEW ROOF DRAINS AND STRAINERS AT EXISTING DRAIN LOCATION.
3. NEW SLATE ROOF (INFILL TO MATCH EXISTING SHEATHING AND SLATE ROOF LEVELS - COORDINATE WITH STRUCTURAL)
4. NEW PREFINISHED METAL GUTTER AND DOWNSPOUTS.
5. PROVIDE GUTTER LEAF GUARD AT EXISTING COPPER GUTTERS TO REMAIN.
6. NEW SLATE ROOF
7. NEW MEMBRANE ROOFING AND RIGID TAPERED INSULATION ON NEW METAL DECKING.
8. STEEL ROOF LADDER W/ LOCKABLE PANEL. LADDER TO BE OSHA COMPLIANT.
9. ROOF HYDRANT. REFER TO 8/A4.2.
10. WALKWAY PAD PER MANUFACTURER. (TYP.)
11. FLEXIBLE PENETRATION DETAIL REFER TO 1/A4.3.
12. CONDENSATE PENETRATION DETAIL REFER TO 4/A4.3.

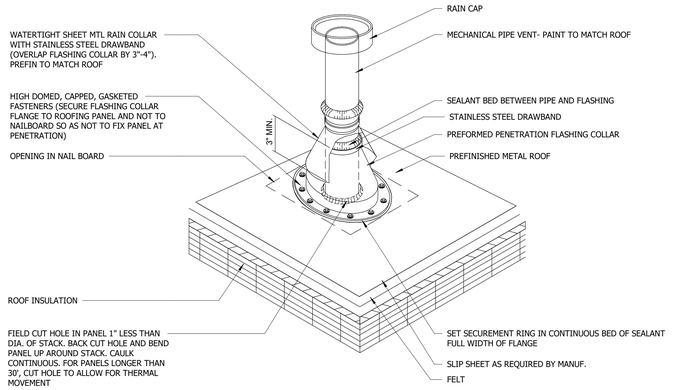

MECHANICAL PENETRATION

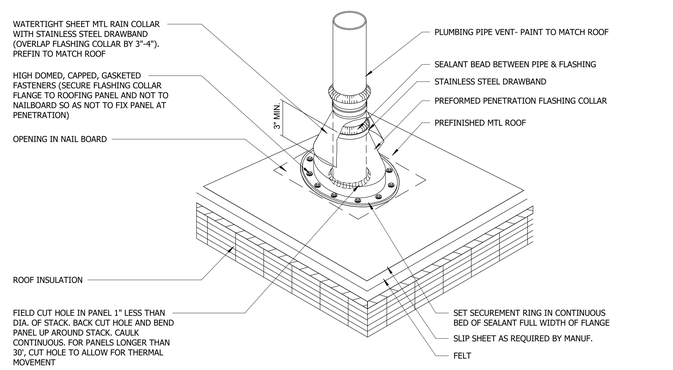

PLUMBING PENETRATION

2 ROOF PENETRATION DETAILS ON EDM
3" = 1'-0"

ROOF PLAN GENERAL NOTES

MEMBRANE ROOF

1. ALL ROOF PENETRATIONS SHALL BE FLASHED AND SEALED PER ROOFING MANUFACTURER'S STANDARD DETAILS TO MEET WARRANTY REQUIREMENTS. SHOP DRAWINGS OF ALL ROOFING DETAILS ARE REQUIRED WITH MATERIAL SUBMISSIONS.
2. LOW SLOPE ROOFING TO BE WHITE TPO ON R-20 RIGID INSULATION.
3. LOW SLOPE ROOFING TO HAVE A MINIMUM SLOPE OF 1/4" PER FOOT.
4. PROVIDE TAPERED INSULATION CRICKETS TO SLOPE TO DRAIN, SLOPE 1/4" PER FOOT MINIMUM.
5. TAPERED INSULATION LAYOUTS INDICATED ON ROOF PLAN ARE DIAGRAMMATIC. CONTRACTOR TO PROVIDE SHOP DRAWINGS THAT INDICATE MINIMUM ROOF SLOPE PROVIDING ACCEPTABLE POSITIVE DRAINAGE TO SCUPPERS.
6. PROVIDE CRICKETS AT ALL MECHANICAL ROOF PENETRATIONS AS REQUIRED TO REDIRECT WATER AWAY FROM PENETRATIONS. ALL CRICKETS SHALL MAINTAIN MINIMUM SLOPE OF 1/2" PER FOOT AND EXTEND 4'-0" FROM EDGES.
7. ALL PLYWOOD SHEATHING, WOOD BLOCKING, NAILERS, AND SHIMS IN EXTERIOR WALLS, PARAPETS, AND ROOF CONSTRUCTION SHALL BE FIRE RETARDANT TREATED.
8. PRIME AND PAINT ALL ROOF PENETRATIONS AND EXPOSED STEEL. COLOR TO BE SELECTED BY ARCHITECT.
9. ALL ROOF DETAILS SHALL MEET ALL REQUIREMENTS FOR ROOF WARRANTY AS CALLED FOR IN ROOFING SPECS.
10. SEE WALL SECTIONS FOR DETAILS RELATING TO THE ROOF.
11. FOR TYPICAL ROOF DETAILS, SEE SHEET AS 1-AS..
12. PRE-FINISHED 24 GA. METAL GUTTER. SEE SECTION DETAILS FOR SIZES. INSTALLATION SHALL ACCOMMODATE EXPANSION CAUSED BY TEMPERATURE CHANGES.
13. ALL GUTTERS TO HAVE GUTTER GUARDS.
14. PRE-FINISHED 24 GA. STEEL RECTANGULAR DOWNSPOUT - 4"x5" - SHOP FABRICATED; NON-CORRUGATED.
15. DOWNSPOUT HANGERS TO BE INSTALLED @ 8'-0" O.C. MAX. HANGERS TO BE OF SAME MATERIAL AS DOWNSPOUT.
16. GUTTER EXPANSION JOINTS AT 30'-0" O.C., MAXIMUM.
17. GUTTER STRAPS @ 32" O.C. - SPACE ALTERNATELY WITH HANGERS.
18. GUTTER BRACKETS @ 24" O.C. AND HANGERS @ 32" O.C. OR WITH CLEATS @4" O.C.
19. BRACKETS AND SPACERS SHALL BE OF SAME MATERIAL AS GUTTER.
20. ALL JOINTS TO BE LAPPED 1", RIVETED AND SOLDERED.
21. REFER TO AND COORDINATE WITH STRUCTURAL, MECHANICAL, PLUMBING AND ELECTRICAL DRAWINGS FOR EXACT LOCATIONS OF ALL ITEMS WHICH PENETRATE THROUGH THE ROOF. DO NOT SCALE THIS DRAWING FOR EXACT LOCATIONS. NOT ALL ROOF PENETRATIONS ARE NECESSARILY ILLUSTRATED.
22. SEE WALL SECTIONS FOR ADDITIONAL DETAILS RELATING TO THE ROOF & ROOF FLASHING.
23. PROVIDE ROOF WALK PADS TO CONNECT ALL ROOFTOP EQUIPMENT, HATCHES, LADDERS AND INTERNAL ROOF DRAINS. SEE DETAILS FOR SIZE AND SPACING OF PADS.

SLATE ROOF

1. INSTALLER SHALL GRADE AND CHECK EACH SLATE FOR IMPERFECTIONS. DURING GRADING, TAP EACH SLATE TO CONFIRM ITS SOUNDNESS.
2. SLATES CAN BE SUPPLIED PREHOLED; IF PUNCHING OR DRILLING HOLE IN FIELD, LOCATE HOLE ONE QUARTER TO ONE THIRD DOWN THE SLATE LENGTH, AS MEASURED FROM THE HEAD OF THE SLATE, AND 1 1/4" TO 1 1/2" FROM EACH SIDE EDGE; PROVIDE TWO NAIL HOLES IN EACH SLATE. PUNCH HOLES FROM THE BACK SIDE OF THE SLATE TO ALLOW THE NAIL HEAD TO BE LOCATED TO THE RECESS ON THE FACE. NAIL HOLES SHALL BE LOCATED ON THE THINNER END OF THE SLATE.
3. SLATING NAILS SHALL BE 10-GAUGE (0.134" DIAMETER), SOLID COPPER, 1 3/4" LONG WITH A SMOOTH SHANK. NAILS MUST NOT BE OVER-DRIVEN NOR UNDER-DRIVEN; NAIL HEADS SHALL TOUCH THE SLATE LIGHTLY, WITHOUT PRODUCING STRAIN ON THE SLATE.
4. ALL PLYWOOD SHEATHING, WOOD BLOCKING, NAILERS, AND SHIMS IN EXTERIOR WALLS, PARAPETS, AND ROOF CONSTRUCTION SHALL BE FIRE RETARDANT TREATED.
5. ALL ROOF DETAILS SHALL MEET ALL REQUIREMENTS FOR ROOF WARRANTY AS CALLED FOR IN ROOFING SPECS.
6. SEE WALL SECTIONS FOR DETAILS RELATING TO THE ROOF.
7. FOR TYPICAL ROOF DETAILS, SEE SHEET A4.1-A4.2.
8. REFER TO AND COORDINATE WITH STRUCTURAL, MECHANICAL, PLUMBING AND ELECTRICAL DRAWINGS FOR EXACT LOCATIONS OF ALL ITEMS WHICH PENETRATE THROUGH THE ROOF. DO NOT SCALE THIS DRAWING FOR EXACT LOCATIONS. NOT ALL ROOF PENETRATIONS ARE NECESSARILY ILLUSTRATED.
9. FLASHING SHALL BE INSTALLED WHERE THERE ARE ROOF PLANE INTERSECTIONS, WHERE THE ROOF ABUTS WALLS, PARAPETS, DORMERS AND CHIMNEYS, AT ROOF PENETRATIONS, AND WHERE SHOWN ON THE DRAWINGS. INTEGRATE FLASHINGS AS SLATES ARE BEING INSTALLED. FIT SLATE NEATLY AROUND PIPES, VENTILATORS, AND OTHER ROOF PENETRATIONS.

ROOF PLAN LEGEND

RD	BI-FUNCTIONAL ROOF DRAIN / OVERFLOW ROOF DRAIN
DS	SCUPPER W/ DOWNSPOUT
EOS	EMERGENCY OVERFLOW SCUPPER
VTR	PLUMBING VENT THROUGH ROOF - PAINT TO MATCH ROOF - SEE PLUMBING
RTU	ROOFTOP UNIT - SEE MECHANICAL
NAV DSS VRF	ROOFTOP UNIT - SEE MECHANICAL
EF	EXHAUST FAN - SEE MECHANICAL
	EXISTING SLATE ROOF - NO WORK, EXCEPT AS REQUIRED BY INSTALLATION OF NEW ROOFTOP MECHANICAL EQUIPMENT
	NEW SLATE ROOF
	NEW MEMBRANE ROOFING ON TAPERED INSULATION

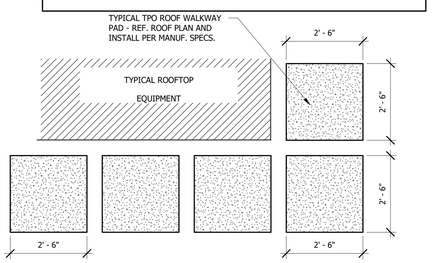

4 EDM WALK PADS
1/2" = 1'-0"

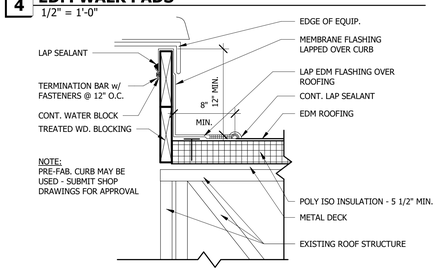

5 TYPICAL EDM DETAIL
1 1/2" = 1'-0"

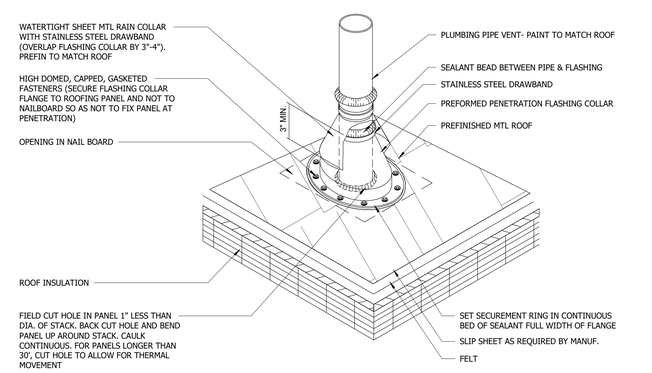

PLUMBING PENETRATION

3 ROOF PENETRATION DETAILS ON SLATE ROOF
3" = 1'-0"

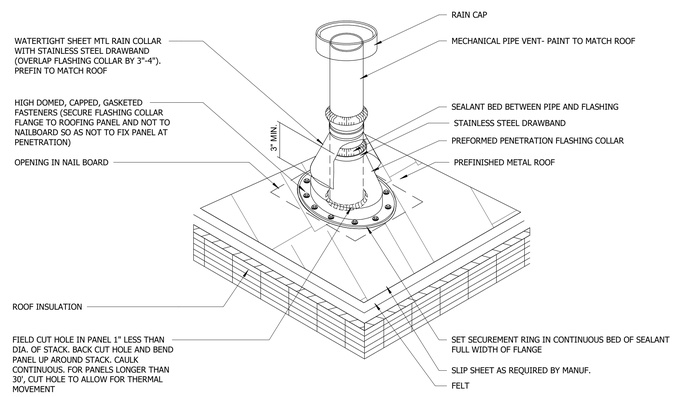

MECHANICAL PENETRATION

Allen&Hoshall
engineers • architects • surveyors

Allen & Hoshall
1661 International Drive, Suite 100
Memphis, TN 38120
901 820 0820 fax 866 270 6330

© ALLEN & HOSHALL
This document is proprietary and shall not be reproduced or used by others without prior written consent.
These drawings are intended to be plotted in color. Contractor assumes all risk in utilizing these drawings in any other manner.

ROBERT MICHAEL THUNZ — REGISTERED ARCHITECT — Robert M Thunz — 1 FEBRUARY 2026 — No. 101460 — STATE OF TENNESSEE

WINCHESTER CITY HALL

7 S HIGH ST, SUITE 1
WINCHESTER, TN 37398

CITY OF WINCHESTER, TENNESSEE

No.	Revision Description	Date

ROOF PLAN

JOB NO: 63492 DRAWN: RMT
DATE: 01.07.2026 CONSTRUCTION DOCUMENTS

A4.1

Plotted on: 2/6/2026 4:19:58 PM

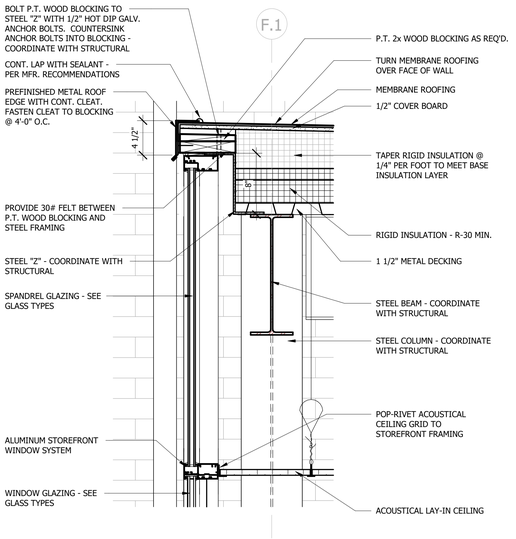

1 ROOF DETAIL
1 1/2" = 1'-0"

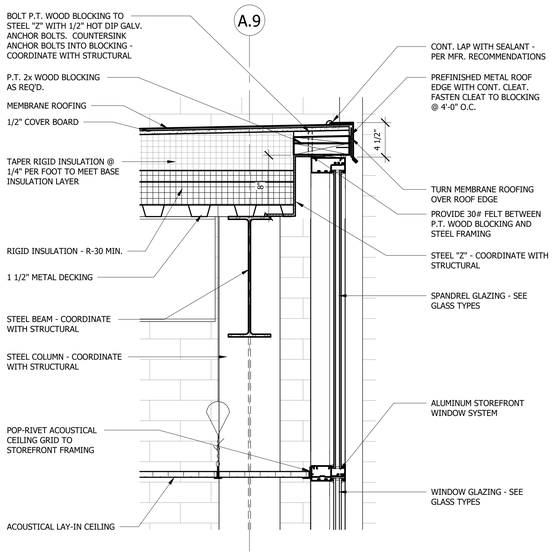

2 ROOF DETAIL
1 1/2" = 1'-0"

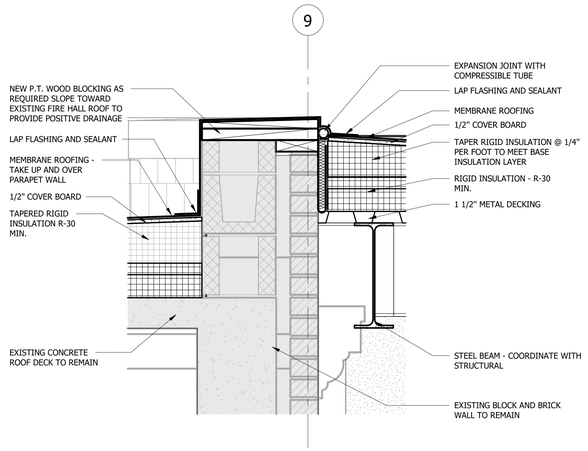

3 ROOF DETAIL
1 1/2" = 1'-0"

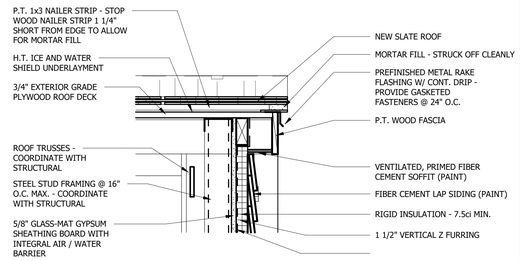

4 NEW SLATE ROOF AT RAKE EDGE
1 1/2" = 1'-0"

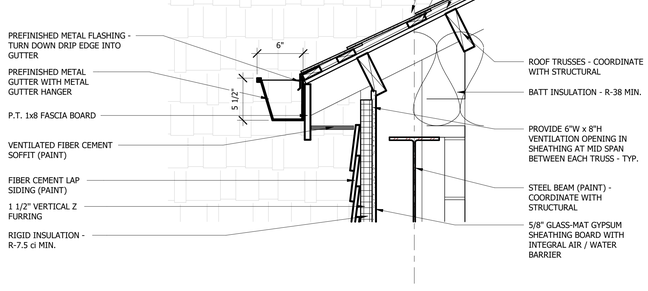

5 NEW SLATE ROOF AT GUTTER
1 1/2" = 1'-0"

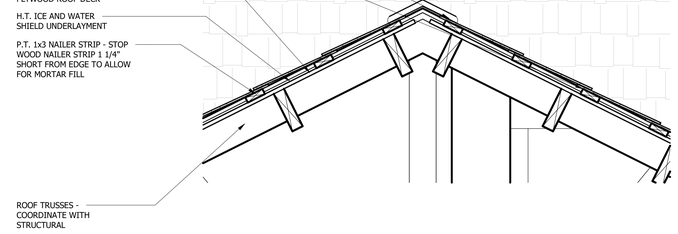

6 NEW SLATE ROOF AT RIDGE VENT
1 1/2" = 1'-0"

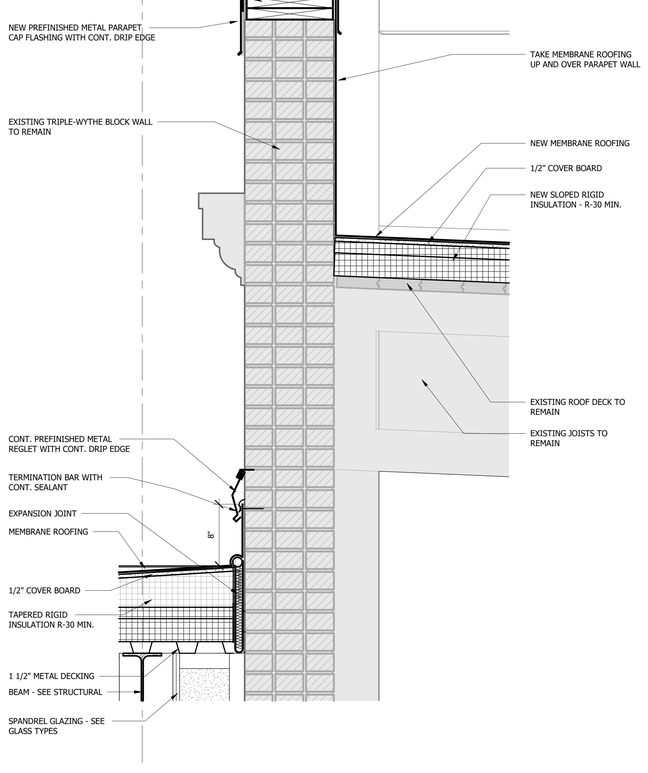

9 ROOF DETAIL
1 1/2" = 1'-0"

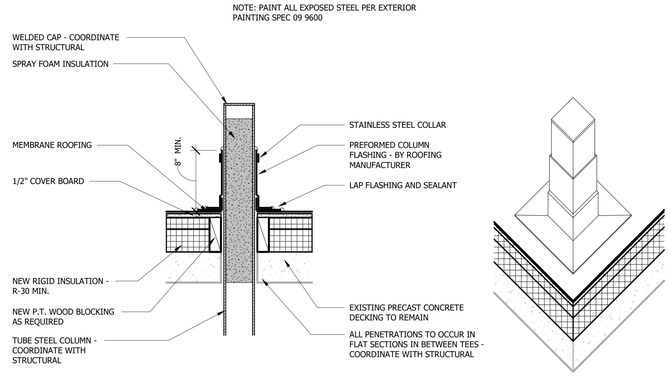

7 ROOF COLUMN FLASHING
1 1/2" = 1'-0"

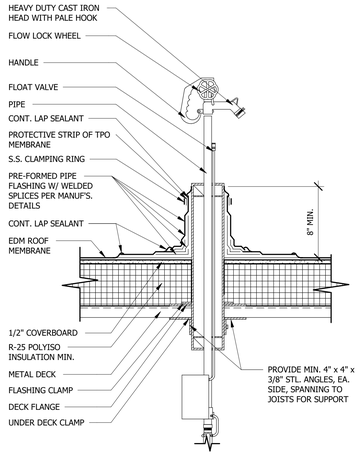

8 FROSTLESS ROOF HYDRANT DETAIL
1 1/2" = 1'-0"

Allen&Hoshall
engineers • architects • surveyors

Allen & Hoshall
1661 International Drive, Suite 100
Memphis, TN 38120
901 820 0820 fax 866 270 6330

© ALLEN & HOSHALL
This document is proprietary and shall not be reproduced or used by others without prior written consent.
These drawings are intended to be plotted in color. Contractor assumes all risk in utilizing these drawings in any other manner.

ROBERT MICHAEL THUNZ
REGISTERED ARCHITECT
No. 104402
STATE OF TENNESSEE
Robert M Thunz
1 Feb 2026

WINCHESTER CITY HALL

7 S HIGH ST, SUITE 1
WINCHESTER, TN 37398

CITY OF WINCHESTER, TENNESSEE

No.	Revision Description	Date

ROOF DETAILS

JOB NO: 63492 DRAWN: RMT
DATE: 01.07.2026 CONSTRUCTION DOCUMENTS

A4.2

Plotted on: 2/9/2026 8:51:37 AM

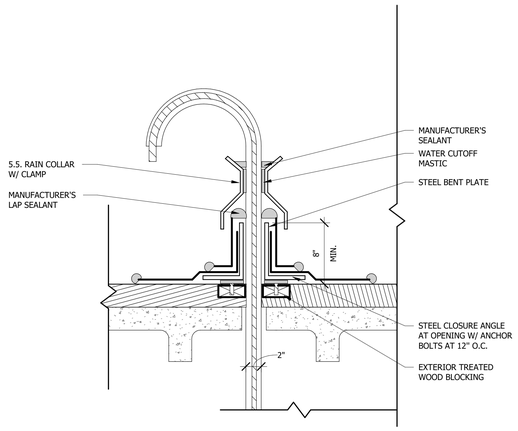

1 FLEXIBLE PENETRATION DETAIL
1 1/2" = 1'-0"

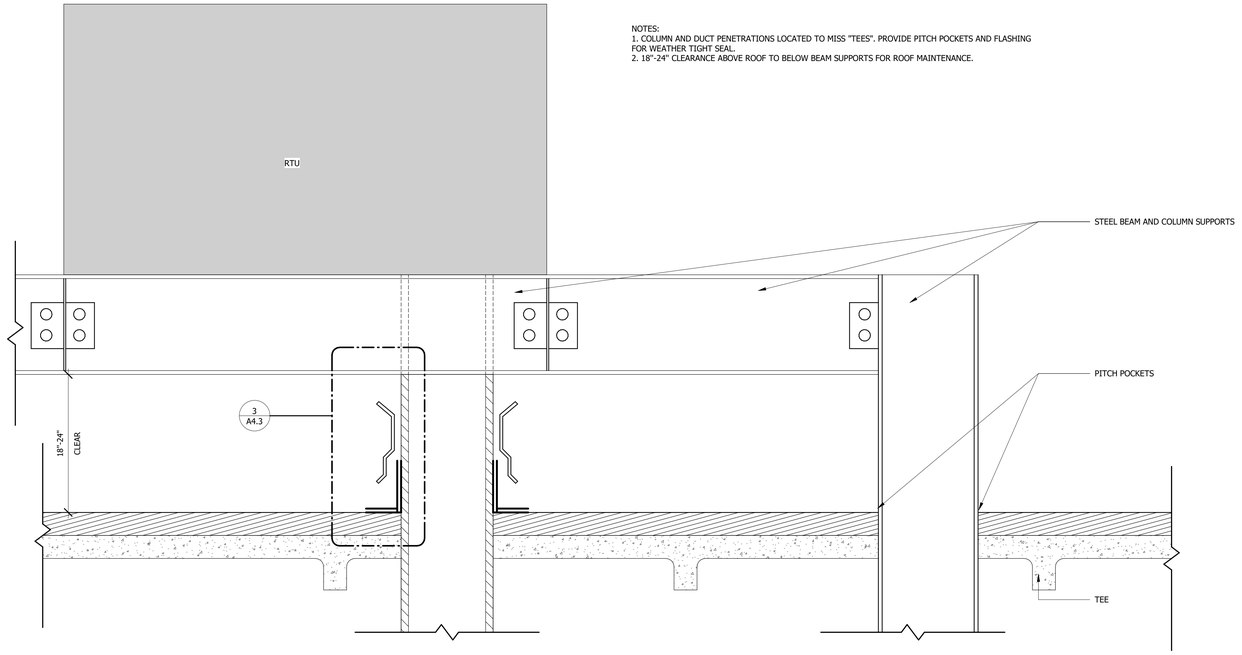

NOTES:
1. COLUMN AND DUCT PENETRATIONS LOCATED TO MISS "TEES". PROVIDE PITCH POCKETS AND FLASHING FOR WEATHER TIGHT SEAL.
2. 18"-24" CLEARANCE ABOVE ROOF TO BELOW BEAM SUPPORTS FOR ROOF MAINTENANCE.

2 DUCT PENETRATION DETAIL
1 1/2" = 1'-0"

NOTE:
NO ANGLE REQUIRED BETWEEN TEES FOR SUPPORT. CONCRETE WEB BETWEEN TEES IS SELF SUPPORTING. BENT PLATE ON TOP MAY BE NECESSARY TO PROVIDE SOMETHING SOLID TO FLASH AGAINST, BUT THE PRECAST SYSTEM DOES NOT REQUIRE SUPPLEMENTARY FRAMING IF THE TEES ARE NOT CUT.

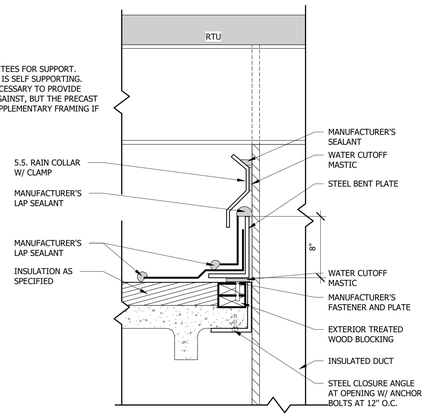

3 ENL. DUCT PENETRATION DETAIL
1 1/2" = 1'-0"

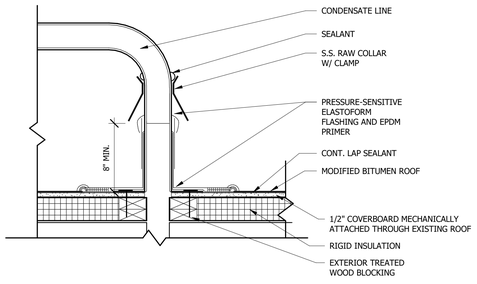

4 CONDENSATE PENETRATION DETAIL
1 1/2" = 1'-0"

Allen&Hoshall
engineers • architects • surveyors

Allen & Hoshall
1661 International Drive, Suite 100
Memphis, TN 38120
901 820 0820 fax 866 270 6330

© ALLEN & HOSHALL
This document is proprietary and shall not be reproduced or used by others without prior written consent.
These drawings are intended to be plotted in color. Contractor assumes all risk in utilizing these drawings in any other manner.

ROBERT MICHAEL THOMAS
REGISTERED ARCHITECT
Robert M Thomas
1 Oct 2026
No. 101460
STATE OF TENNESSEE

WINCHESTER CITY HALL

7 S HIGH ST, SUITE 1
WINCHESTER, TN 37398

CITY OF WINCHESTER, TENNESSEE

No.	Revision Description	Date

ROOF DETAILS

JOB NO: 63492 DRAWN: RMT
DATE: 01.07.2026 CONSTRUCTION DOCUMENTS

A4.3

Plotted on: 2/9/2026 8:53:00 AM

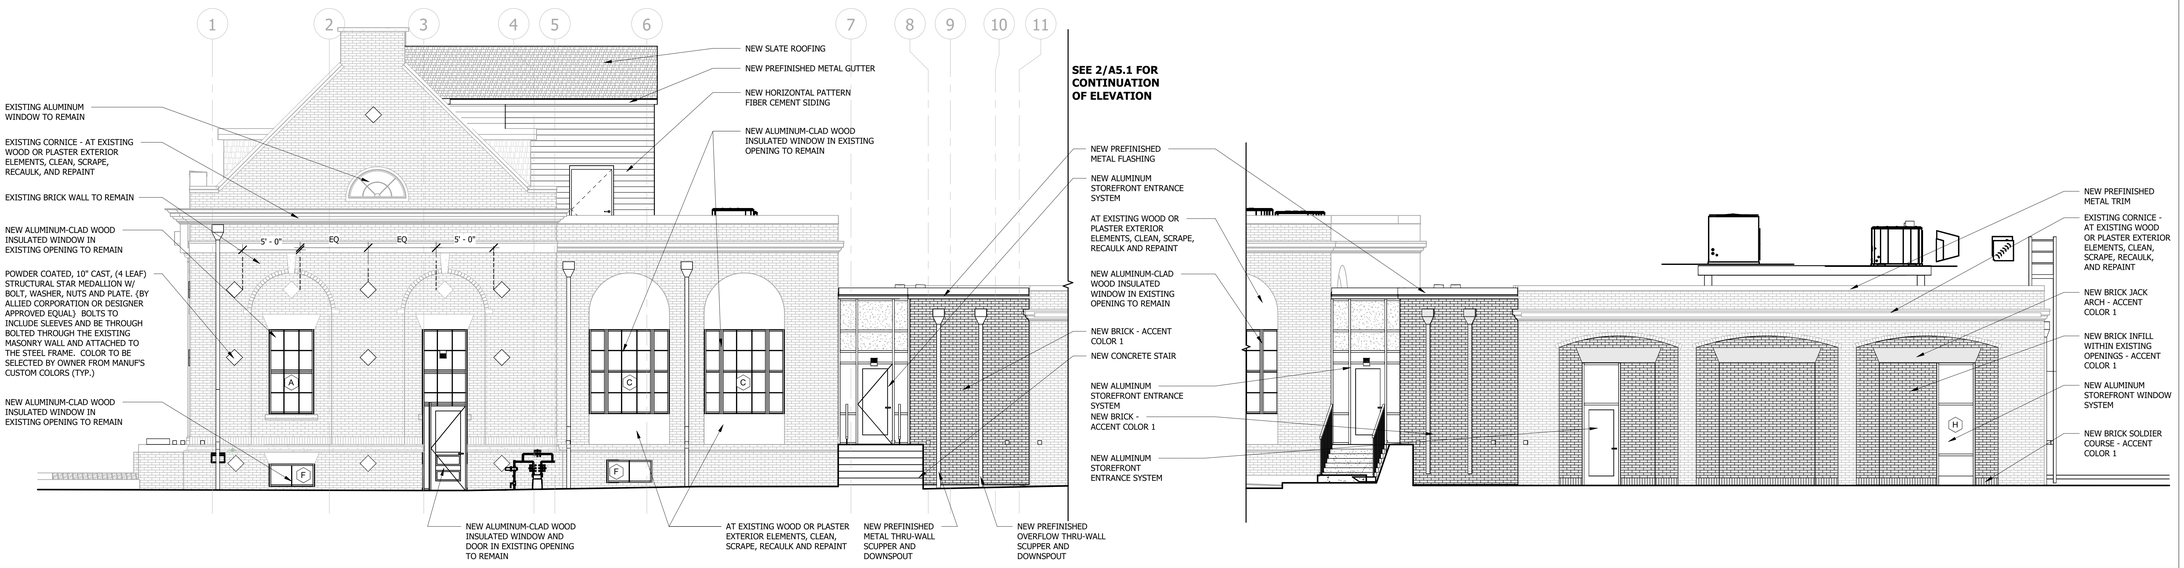

1 EAST ELEVATION
3/16" = 1'-0"

6 WEST ELEVATION
3/16" = 1'-0"

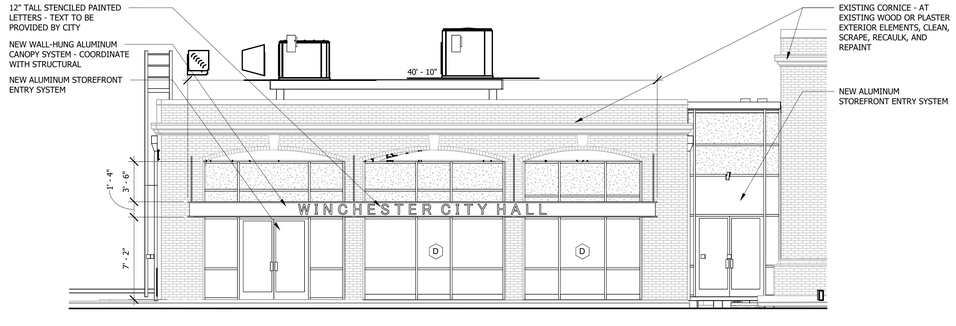

5 EAST ELEVATION
3/16" = 1'-0"

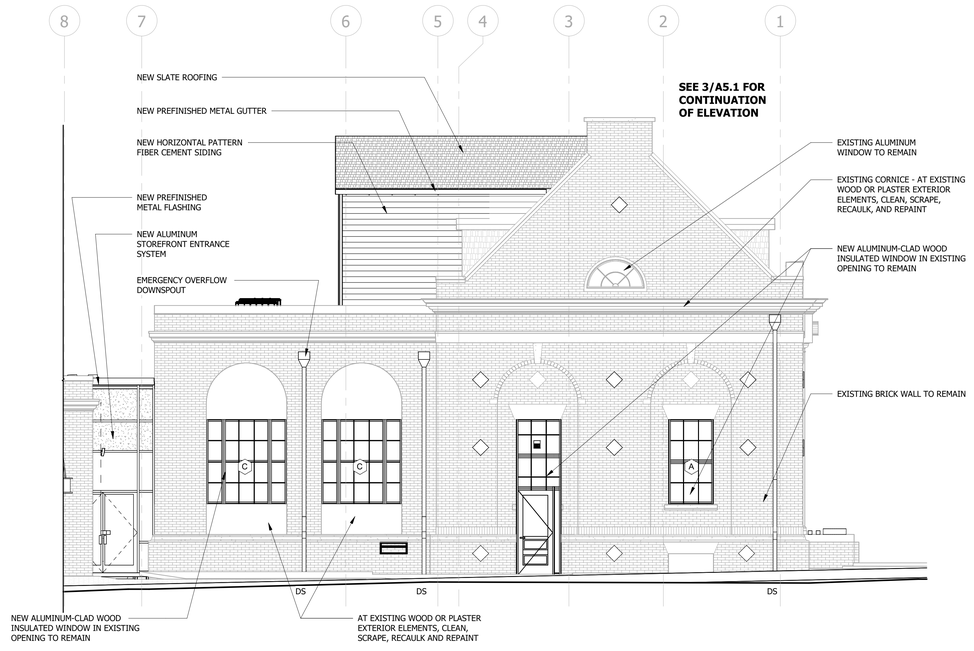

3 WEST ELEVATION
3/16" = 1'-0"

Allen&Hoshall
engineers • architects • surveyors

Allen & Hoshall
1661 International Drive, Suite 100
Memphis, TN 38120
901 820 0820 fax 866 270 6330

© ALLEN & HOSHALL
This document is proprietary and shall not be reproduced or used by others without prior written consent.
These drawings are intended to be plotted in color. Contractor assumes all risk in utilizing these drawings in any other manner.

ROBERT MICHAEL THOMAS
REGISTERED ARCHITECT
Robert M Thomas
1 Feb 2026
No. 101466
STATE OF TENNESSEE

WINCHESTER CITY HALL

7 S HIGH ST, SUITE 1
WINCHESTER, TN 37398

CITY OF WINCHESTER, TENNESSEE

No.	Revision Description	Date

EXTERIOR ELEVATIONS

JOB NO: 63492 DRAWN: RMT
DATE: 01.07.2026 CONSTRUCTION DOCUMENTS

A5.1

Plotted on: 2/9/2026 9:23:34 AM

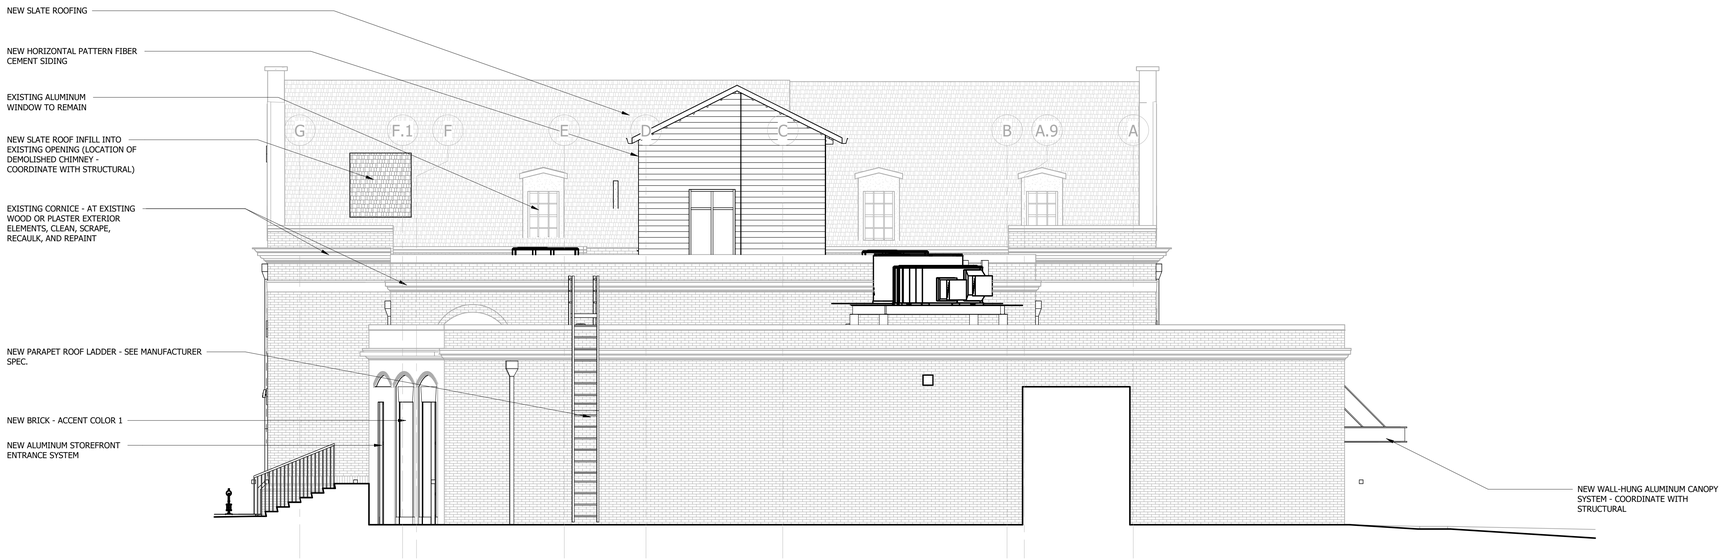

1 NORTH ELEVATION
3/16" = 1'-0"

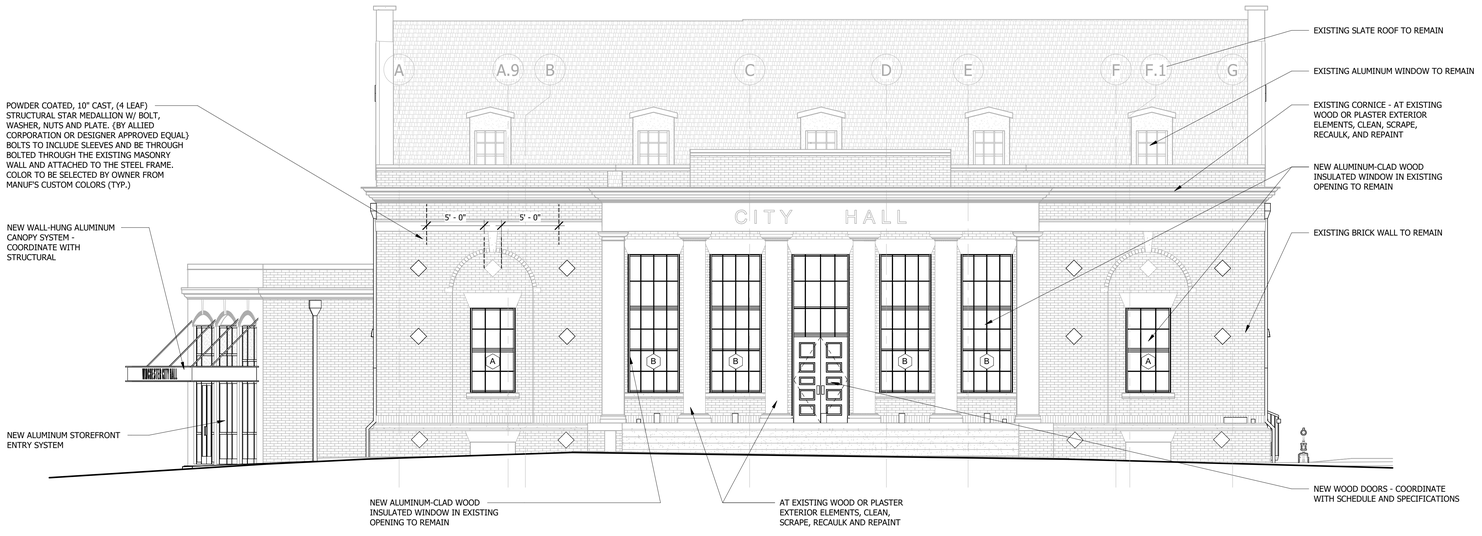

2 SOUTH ELEVATION
3/16" = 1'-0"

Allen&Hoshall
engineers • architects • surveyors

Allen & Hoshall
1661 International Drive, Suite 100
Memphis, TN 38120
901 820 0820 fax 866 270 6330

© ALLEN & HOSHALL
This document is proprietary and shall not be reproduced or used by others without prior written consent.
These drawings are intended to be plotted in color. Contractor assumes all risk in utilizing these drawings in any other manner.

ROBERT MICHAEL THOMAS REGISTERED ARCHITECT 101460 STATE OF TENNESSEE
1/7/2026

WINCHESTER CITY HALL

7 S HIGH ST, SUITE 1
WINCHESTER, TN 37398

CITY OF WINCHESTER, TENNESSEE

No.	Revision Description	Date

EXTERIOR ELEVATIONS

JOB NO: 63492 DRAWN: RMT
DATE: 01.07.2026 CONSTRUCTION DOCUMENTS

A5.2

Plotted on: 2/9/2026 10:08:33 AM

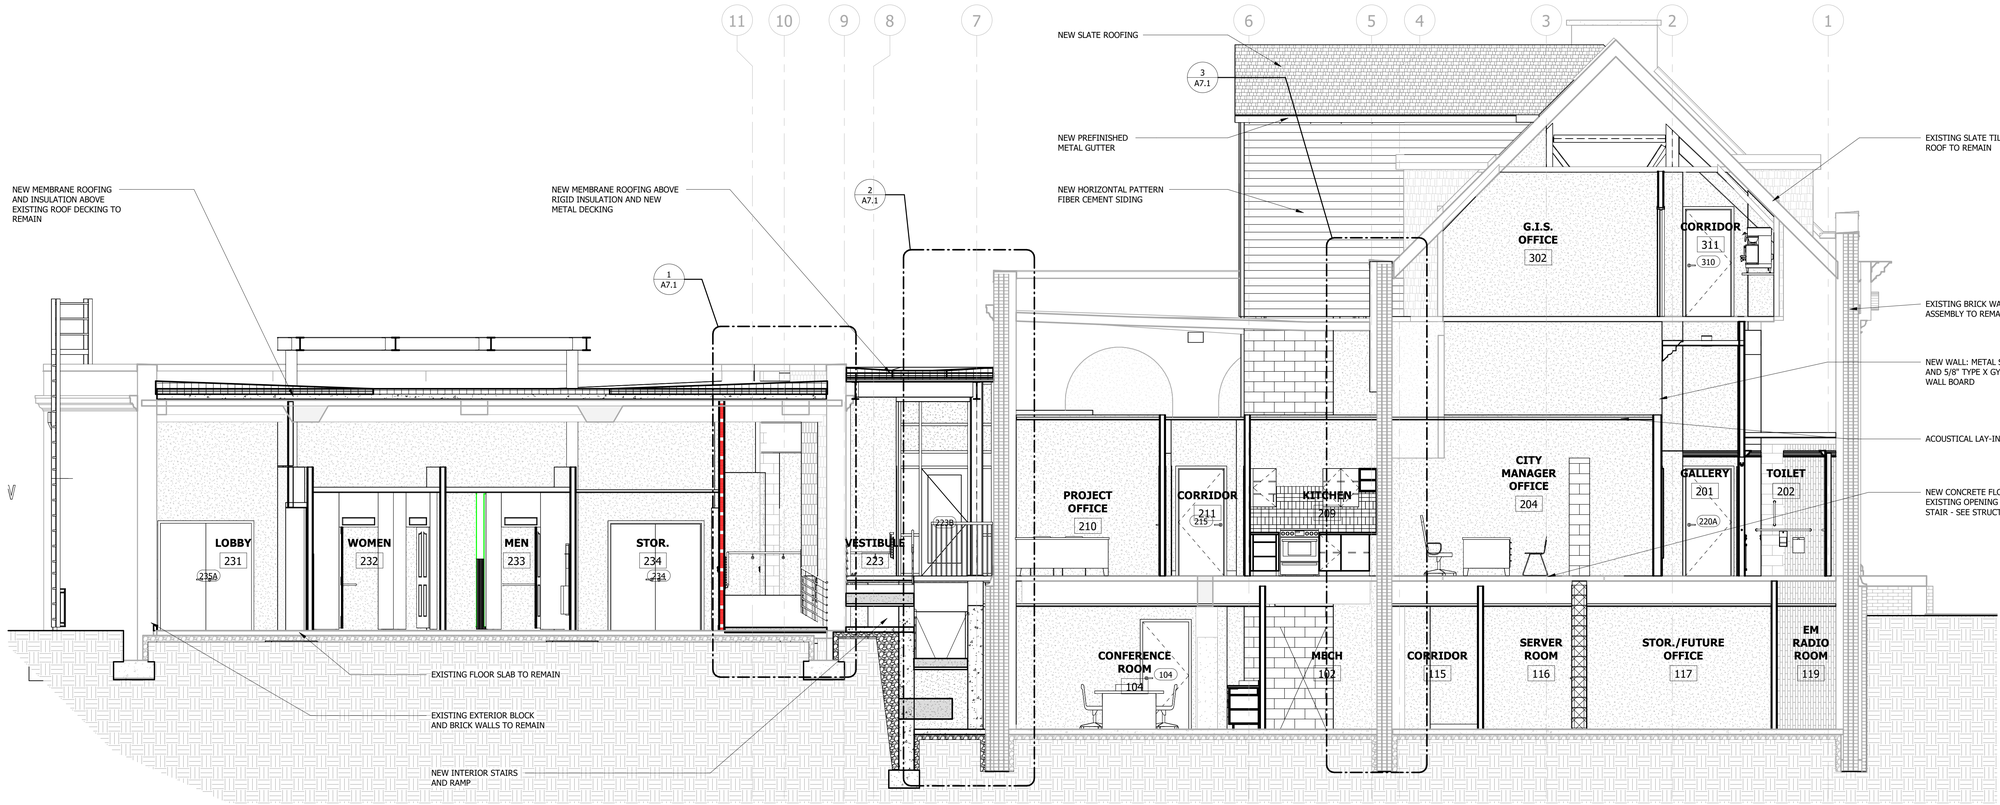

1 BUILDING SECTION
1/4" = 1'-0"

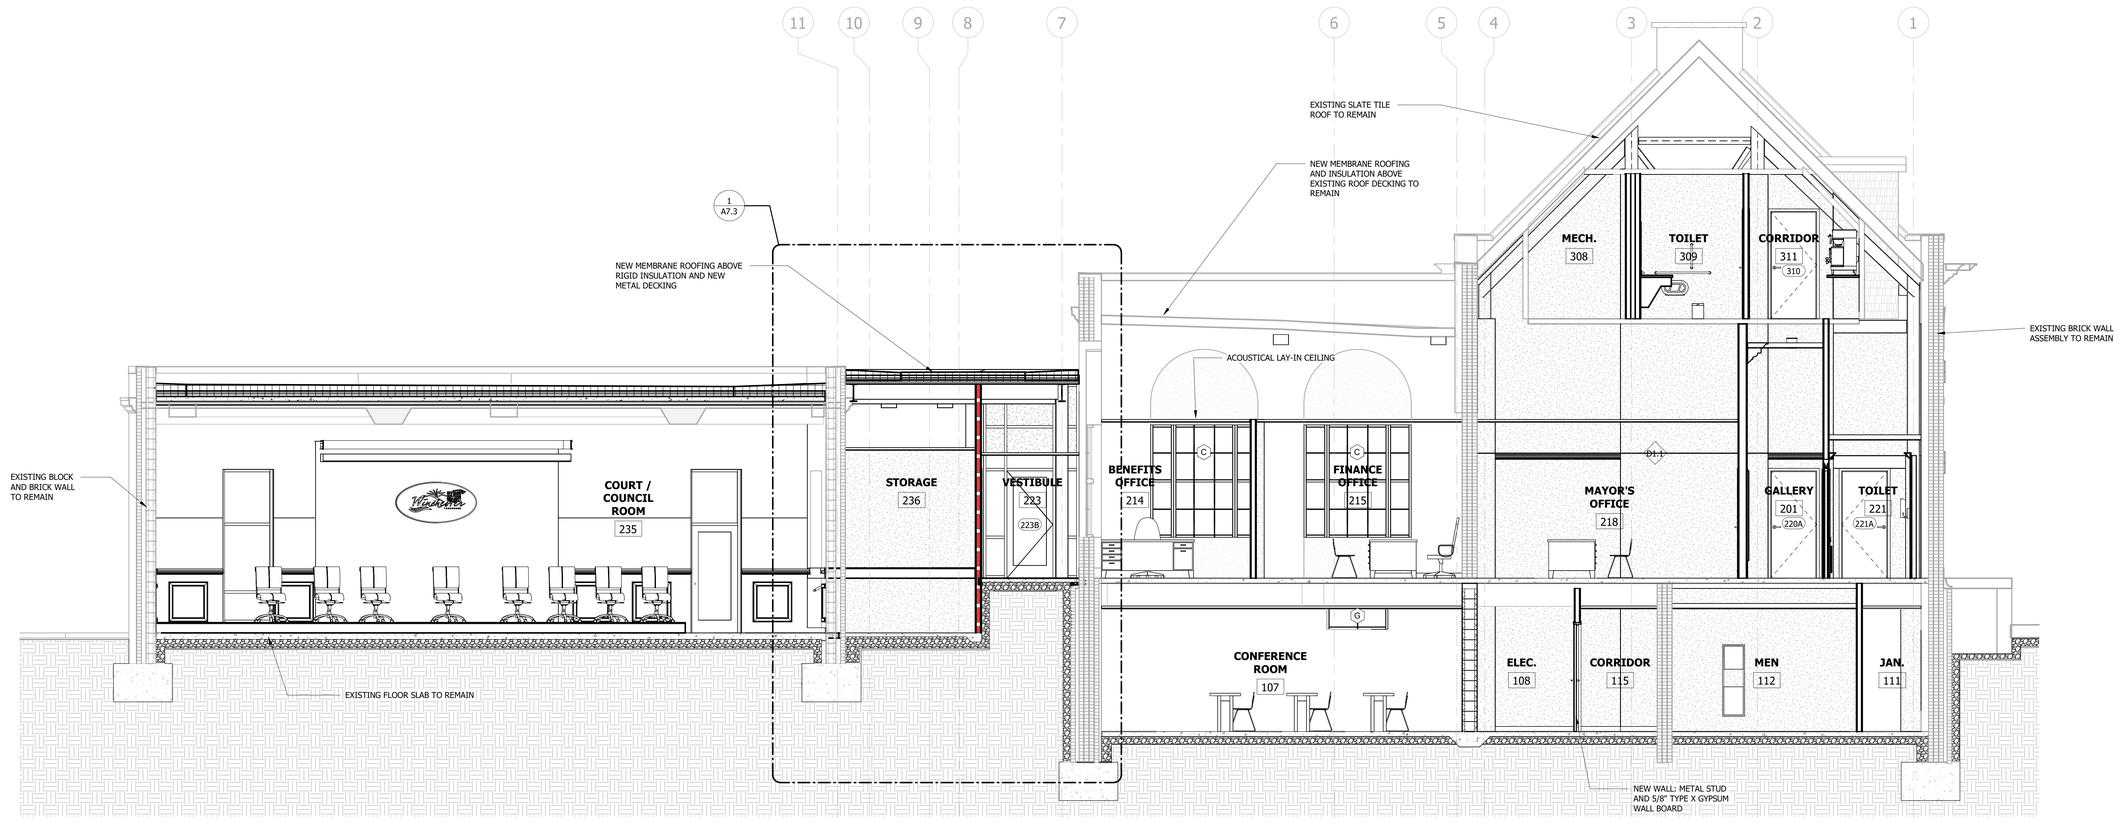

2 BUILDING SECTION
1/4" = 1'-0"

Plotted on: 2/9/2026 10:12:01 AM

Allen&Hoshall
engineers • architects • surveyors

Allen & Hoshall
1661 International Drive, Suite 100
Memphis, TN 38120
901 820 0820 fax 866 270 6330

© ALLEN & HOSHALL
This document is proprietary and shall not be reproduced or used by others without prior written consent.
These drawings are intended to be plotted in color. Contractor assumes all risk in utilizing these drawings in any other manner.

ROBERT MICHAEL THOMAS
REGISTERED ARCHITECT
Robert M Thomas
1 Oct 2026
No. 101460
STATE OF TENNESSEE

WINCHESTER CITY HALL

7 S HIGH ST, SUITE 1
WINCHESTER, TN 37398

CITY OF WINCHESTER, TENNESSEE

No.	Revision Description	Date

BUILDING SECTIONS

JOB NO: 63492 DRAWN: RMT
DATE: 01.07.2026 CONSTRUCTION DOCUMENTS

A6.1

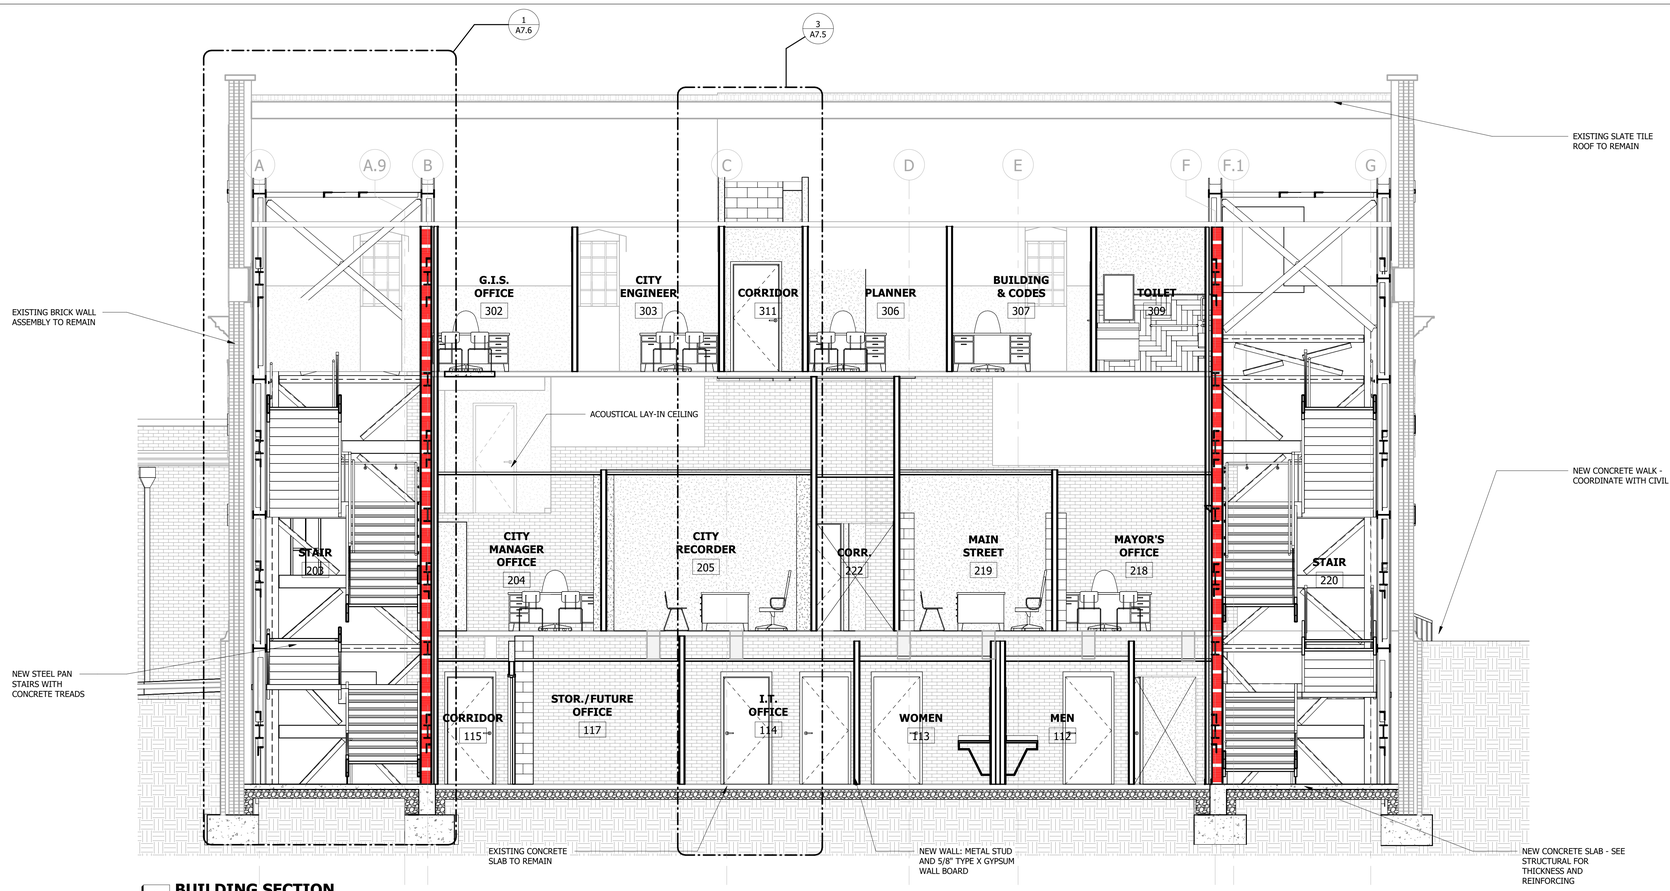

1 BUILDING SECTION
1/4" = 1'-0"

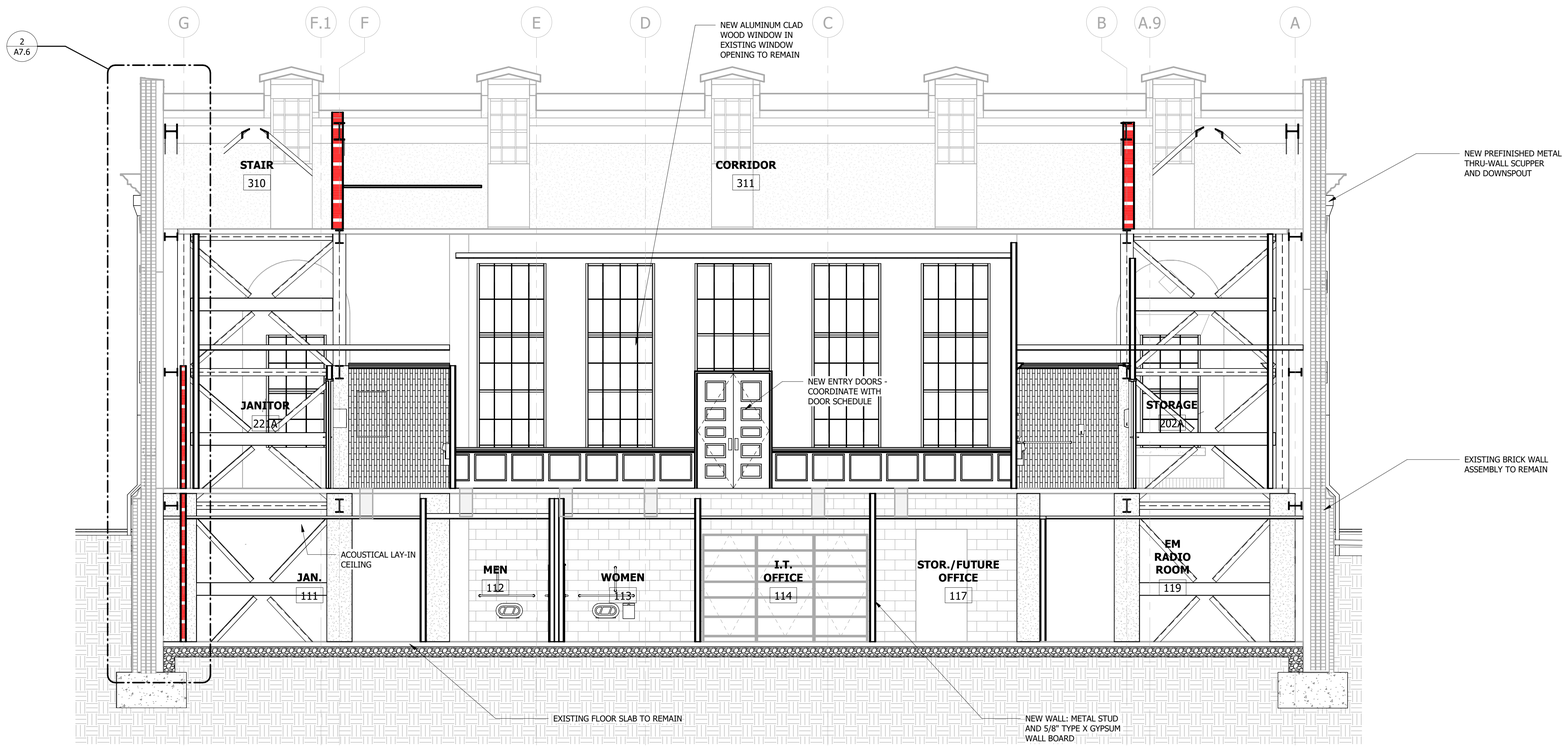

2 BUILDING SECTION
1/4" = 1'-0"

Allen&Hoshall
engineers • architects • surveyors

Allen & Hoshall
1661 International Drive, Suite 100
Memphis, TN 38120
901 820 0820 fax 866 270 6330

© ALLEN & HOSHALL
This document is proprietary and shall not be reproduced or used by others without prior written consent.
These drawings are intended to be plotted in color. Contractor assumes all risk in utilizing these drawings in any other manner.

ROBERT MICHAEL MINZ REGISTERED ARCHITECT No. 101460 STATE OF TENNESSEE
Robert M Minz
1 Feb 2026

WINCHESTER CITY HALL

7 S HIGH ST, SUITE 1
WINCHESTER, TN 37398

CITY OF WINCHESTER, TENNESSEE

No.	Revision Description	Date

BUILDING SECTIONS

JOB NO: 63492 DRAWN: RMT
DATE: 01.07.2026 CONSTRUCTION DOCUMENTS

A6.2

Plotted on: 2/9/2026 10:18:20 AM

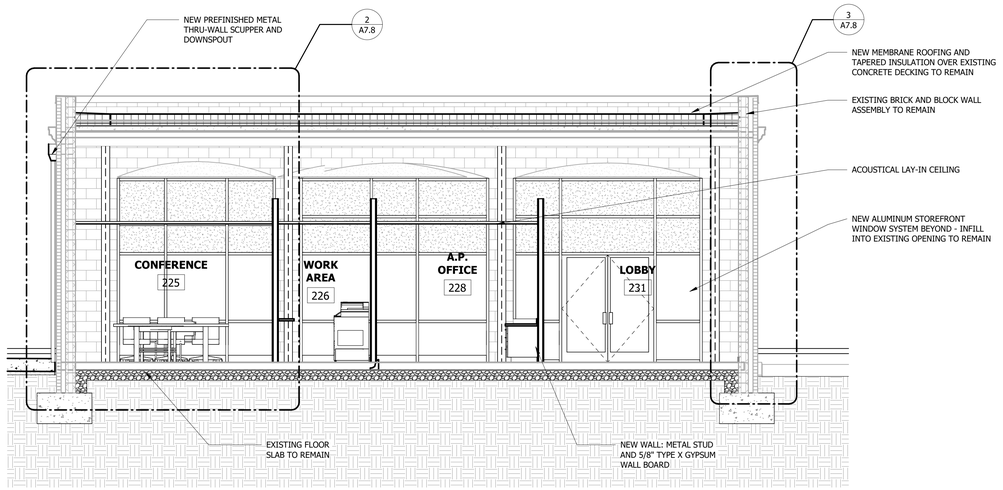

1 BUILDING SECTION
1/4" = 1'-0"

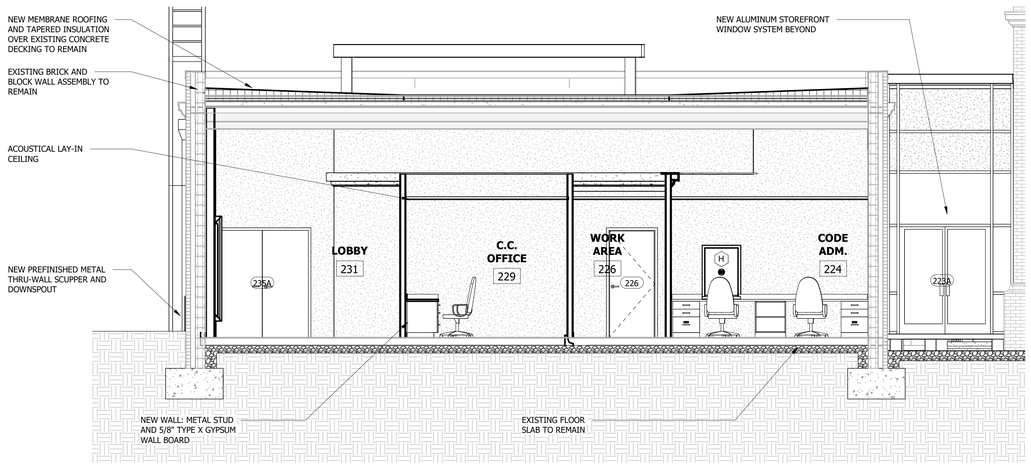

2 BUILDING SECTION
1/4" = 1'-0"

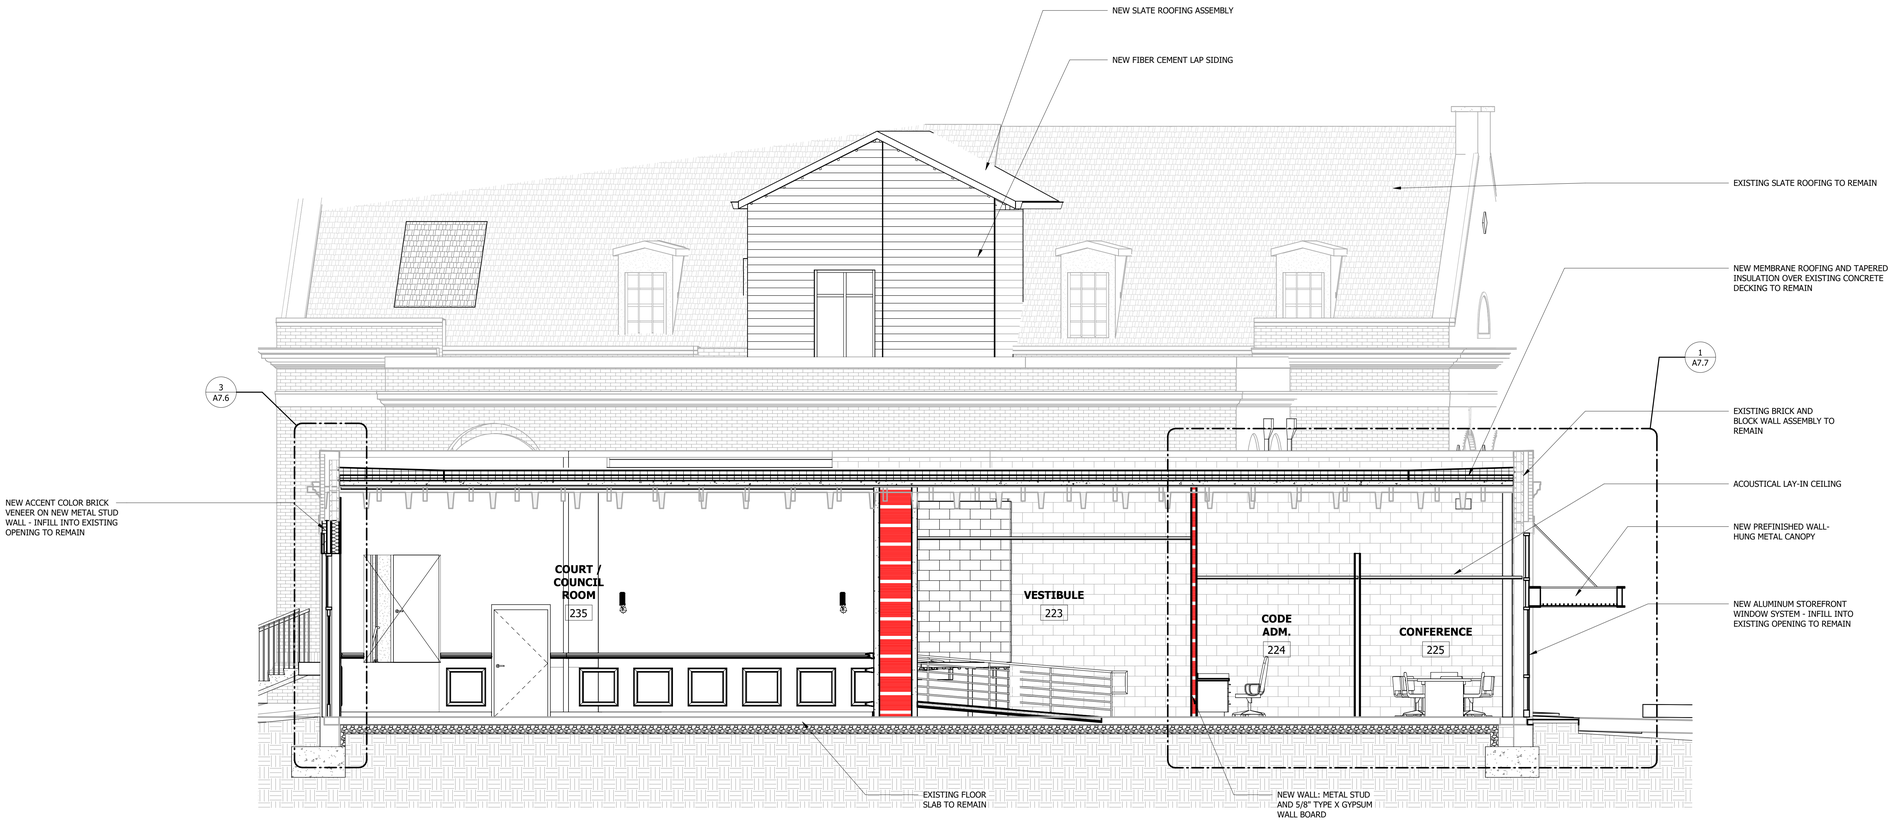

4 BUILDING SECTION
1/4" = 1'-0"

Allen&Hoshall
engineers • architects • surveyors

Allen & Hoshall
1661 International Drive, Suite 100
Memphis, TN 38120
901 820 0820 fax 866 270 6330

© ALLEN & HOSHALL
This document is proprietary and shall not be reproduced or used by others without prior written consent.
These drawings are intended to be plotted in color. Contractor assumes all risk in utilizing these drawings in any other manner.

ROBERT MICHAEL THOMAS
REGISTERED ARCHITECT
Robert M Thomas
1 Feb 2026
No. 101460
STATE OF TENNESSEE

WINCHESTER CITY HALL

7 S HIGH ST, SUITE 1
WINCHESTER, TN 37398

CITY OF WINCHESTER, TENNESSEE

No.	Revision Description	Date

BUILDING SECTIONS

JOB NO: 63492 DRAWN: RMT
DATE: 01.07.2026 CONSTRUCTION DOCUMENTS

A6.3

Plotted on: 2/9/2026 10:20:06 AM

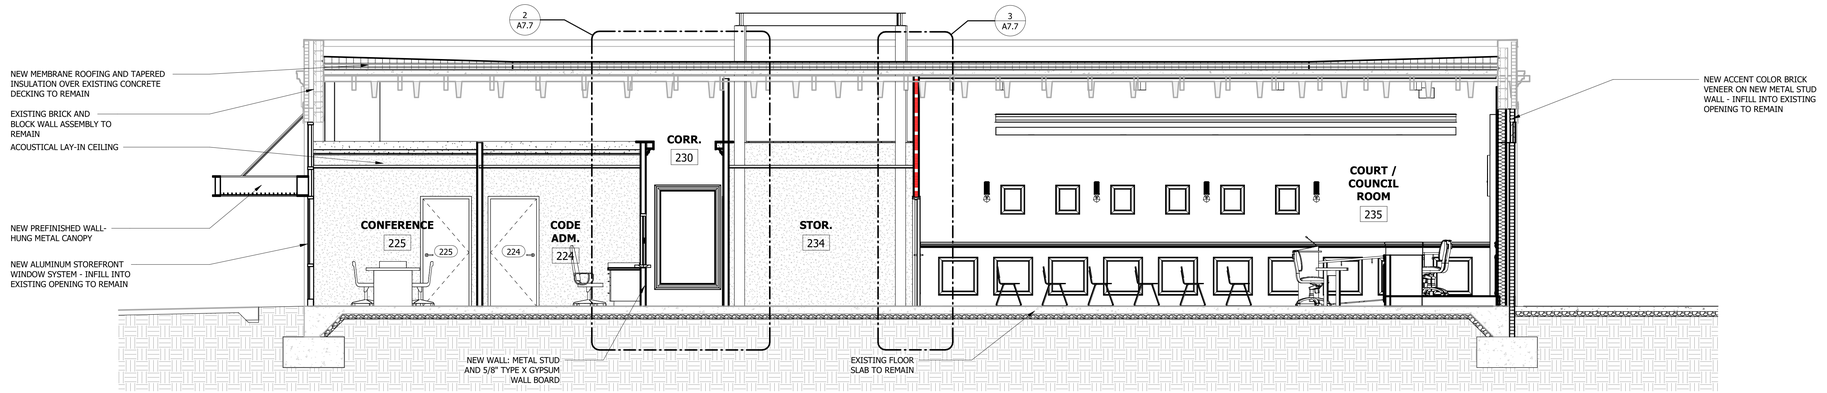

1 BUILDING SECTION
1/4" = 1'-0"

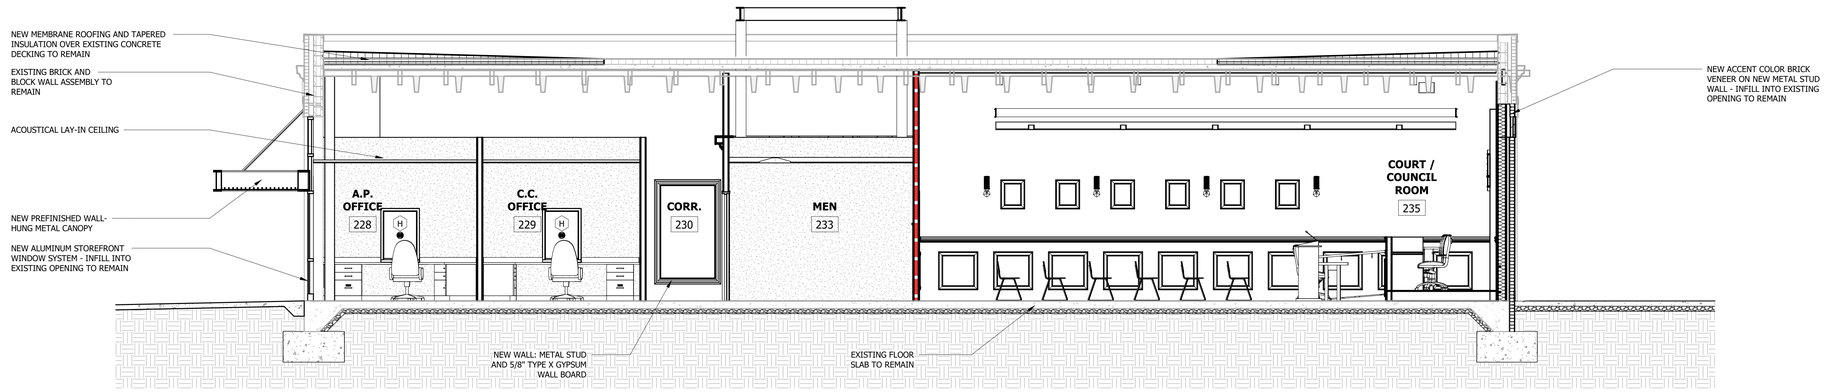

2 BUILDING SECTION
1/4" = 1'-0"

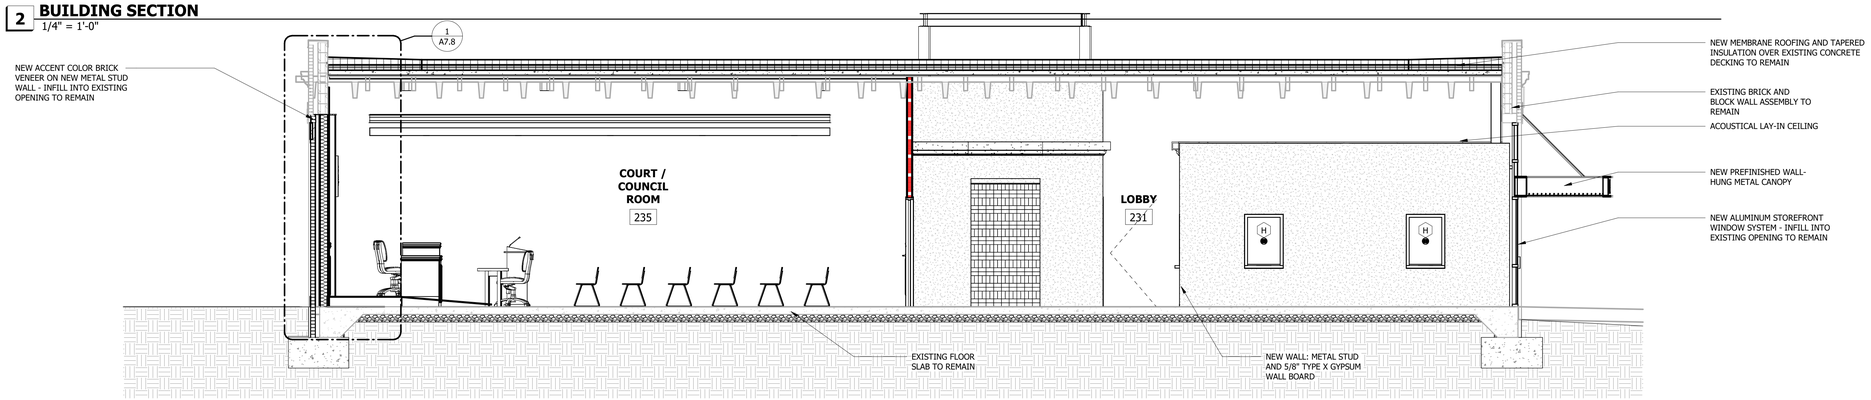

3 BUILDING SECTION
1/4" = 1'-0"

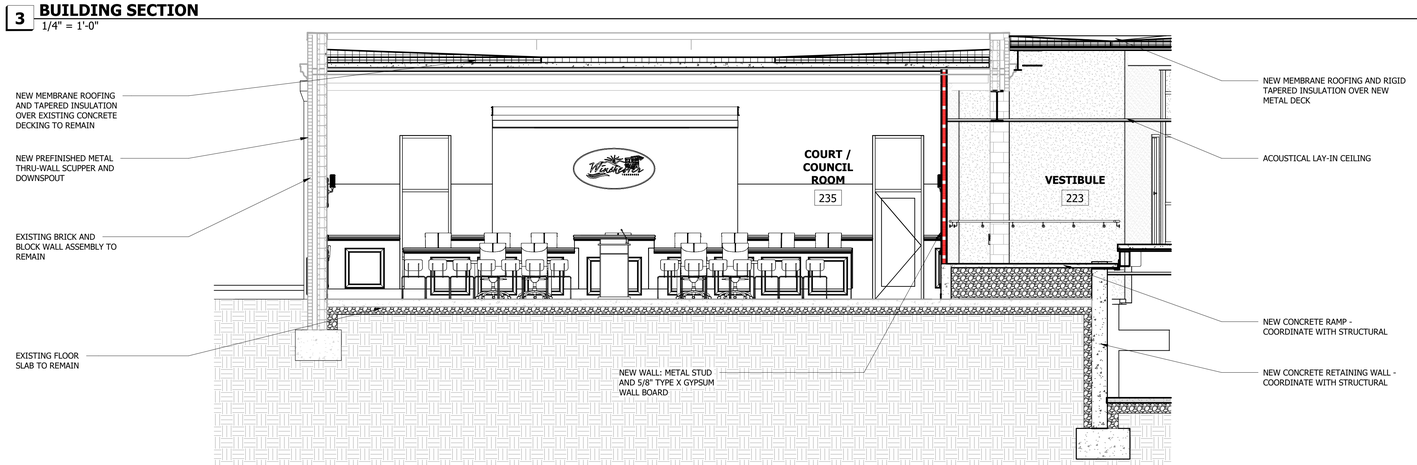

4 BUILDING SECTION
1/4" = 1'-0"

Allen&Hoshall
engineers • architects • surveyors

Allen & Hoshall
1661 International Drive, Suite 100
Memphis, TN 38120
901 820 0820 fax 866 270 6330

© ALLEN & HOSHALL
This document is proprietary and shall not be reproduced or used by others without prior written consent.
These drawings are intended to be plotted in color. Contractor assumes all risk in utilizing these drawings in any other manner.

ROBERT MICHAEL THOMAS
REGISTERED ARCHITECT
Robert M Thomas
1/30/2026
No. 104462
STATE OF TENNESSEE

WINCHESTER CITY HALL

7 S HIGH ST, SUITE 1
WINCHESTER, TN 37398

CITY OF WINCHESTER, TENNESSEE

No.	Revision Description	Date

BUILDING SECTIONS

JOB NO: 63492 DRAWN: RMT
DATE: 01.07.2026 CONSTRUCTION DOCUMENTS

A6.4

Plotted on: 2/9/2026 10:27:31 AM

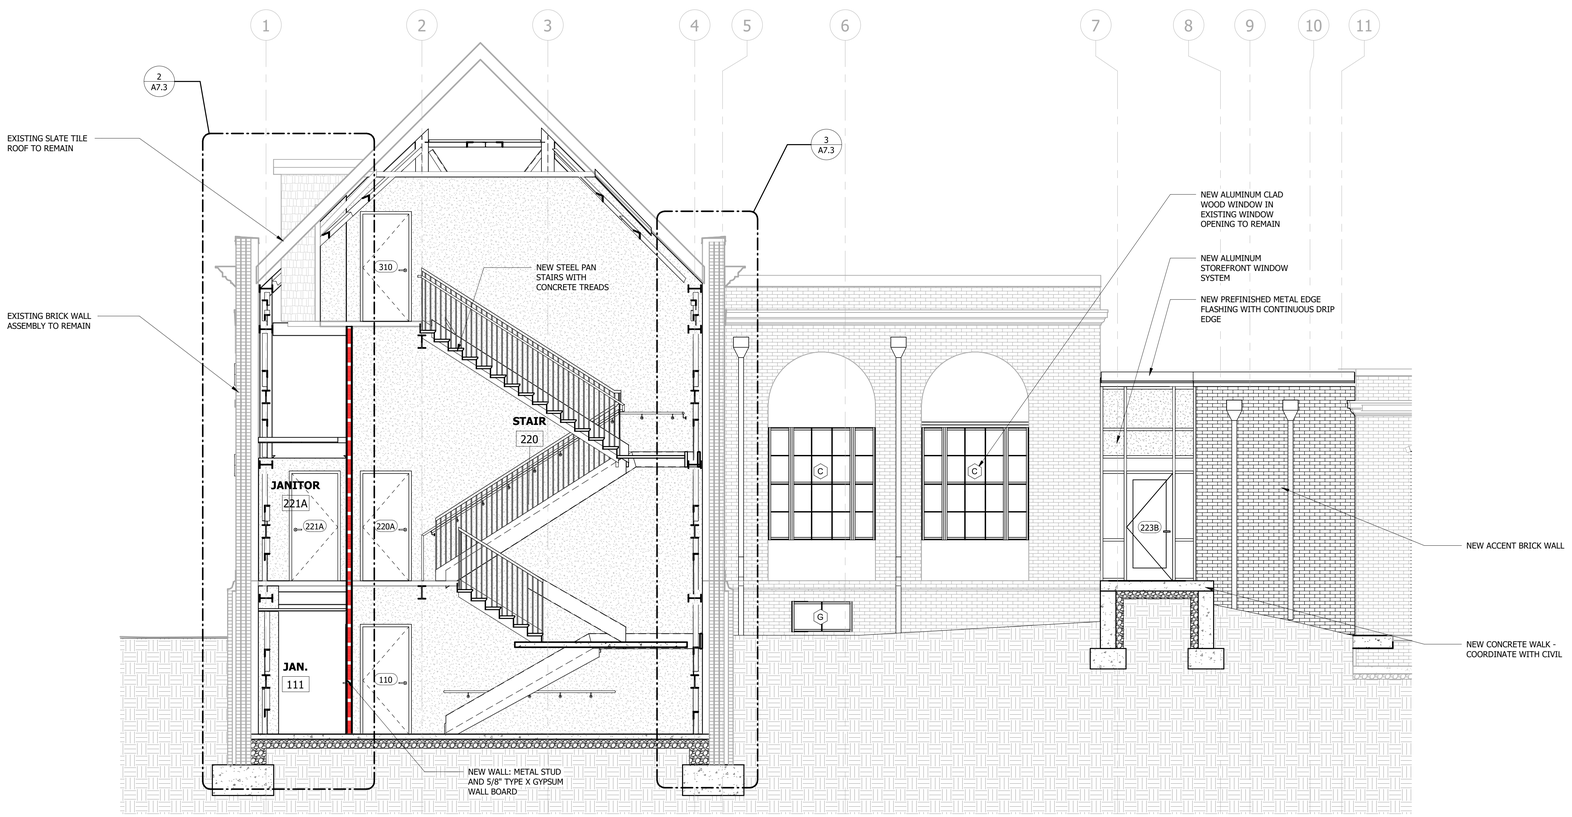

1 **BUILDING SECTION**
1/4" = 1'-0"

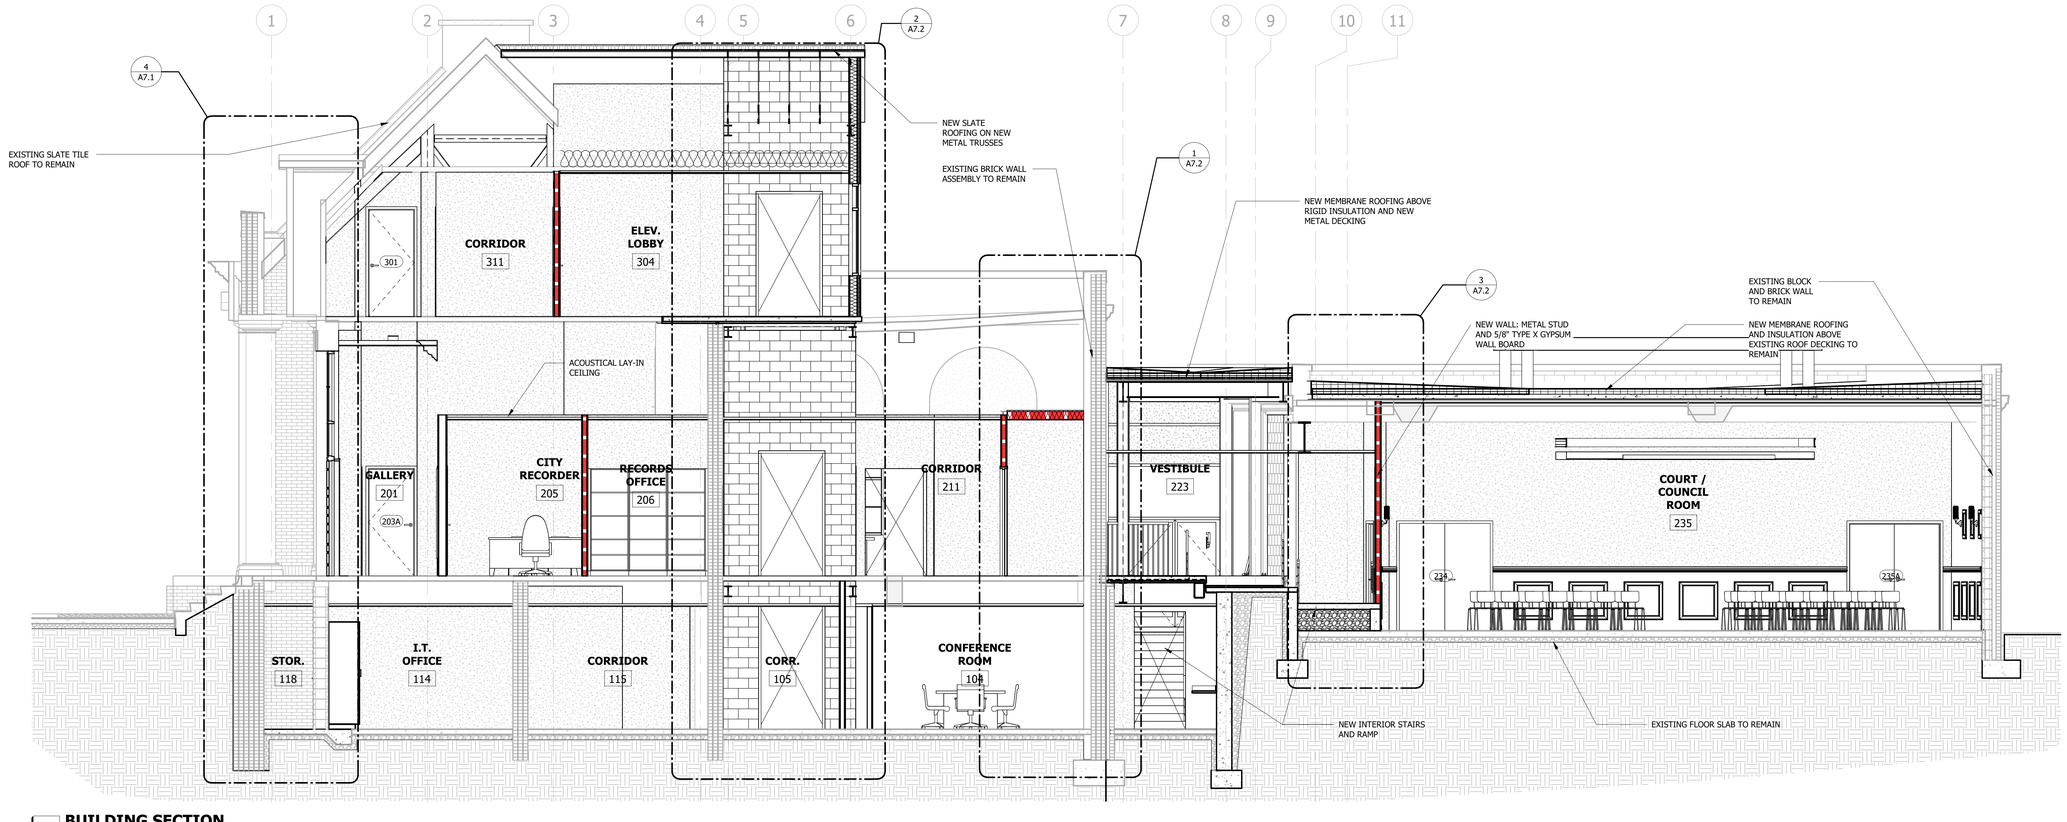

2 **BUILDING SECTION**
1/4" = 1'-0"

Plotted on: 2/9/2026 10:28:33 AM

Allen&Hoshall
engineers • architects • surveyors

Allen & Hoshall
1661 International Drive, Suite 100
Memphis, TN 38120
901 820 0820 fax 866 270 6330

© ALLEN & HOSHALL
This document is proprietary and shall not be reproduced or used by others without prior written consent.
These drawings are intended to be plotted in color. Contractor assumes all risk in utilizing these drawings in any other manner.

ROBERT MICHAEL THOMAS
REGISTERED ARCHITECT
Robert M Thomas
1 Feb 2026
No. 101460
STATE OF TENNESSEE

WINCHESTER CITY HALL

7 S HIGH ST, SUITE 1
WINCHESTER, TN 37398

CITY OF WINCHESTER, TENNESSEE

No.	Revision Description	Date

BUILDING SECTIONS

JOB NO: 63492 DRAWN: RMT
DATE: 01.07.2026 CONSTRUCTION DOCUMENTS

A6.5

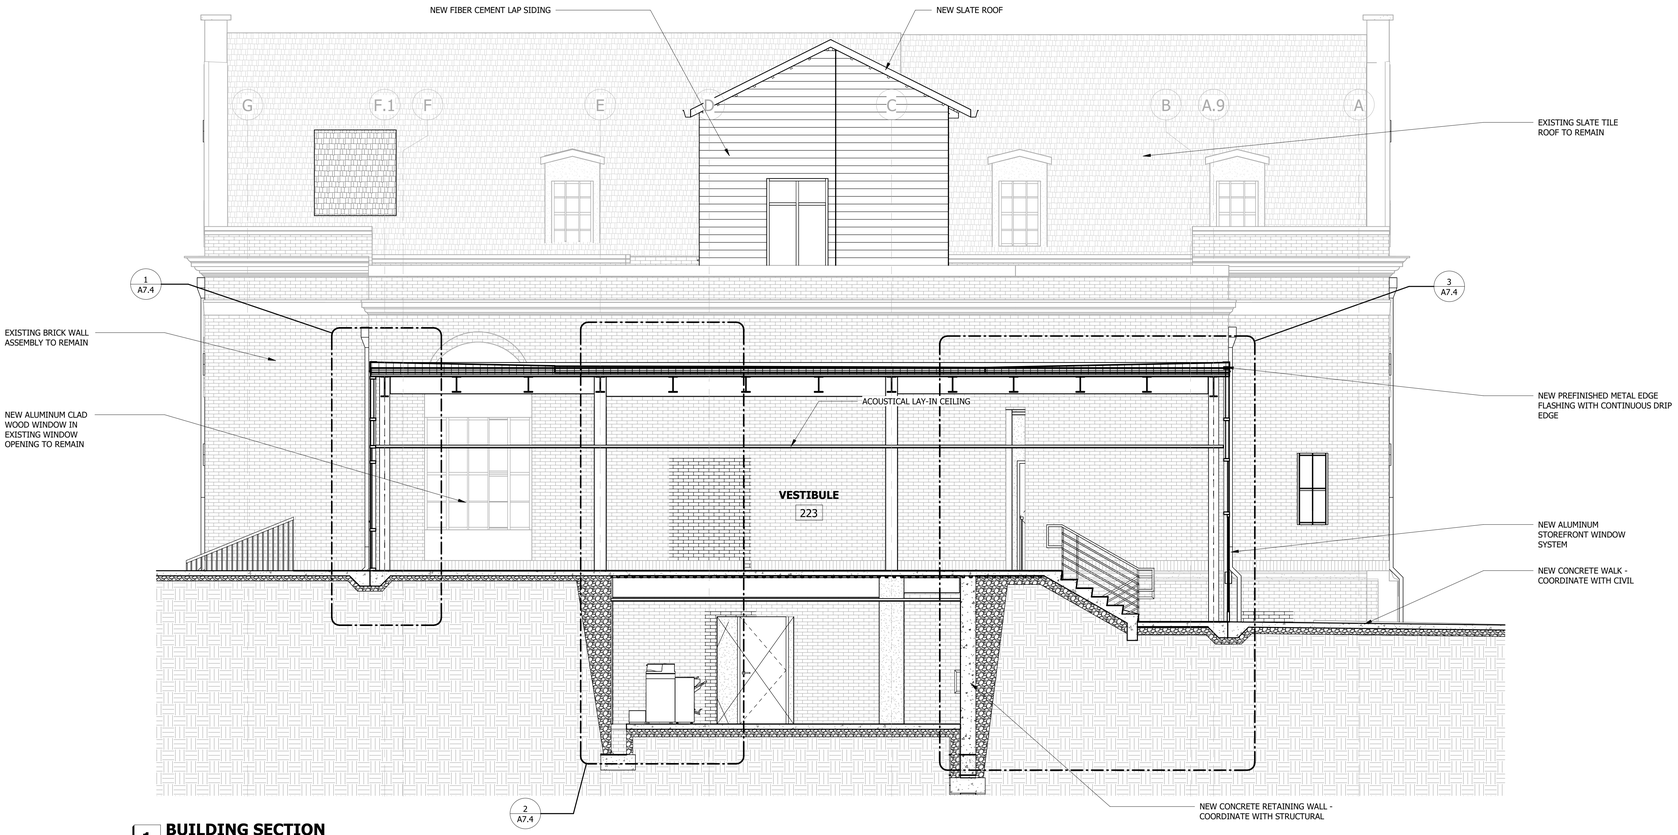

1 BUILDING SECTION
1/4" = 1'-0"

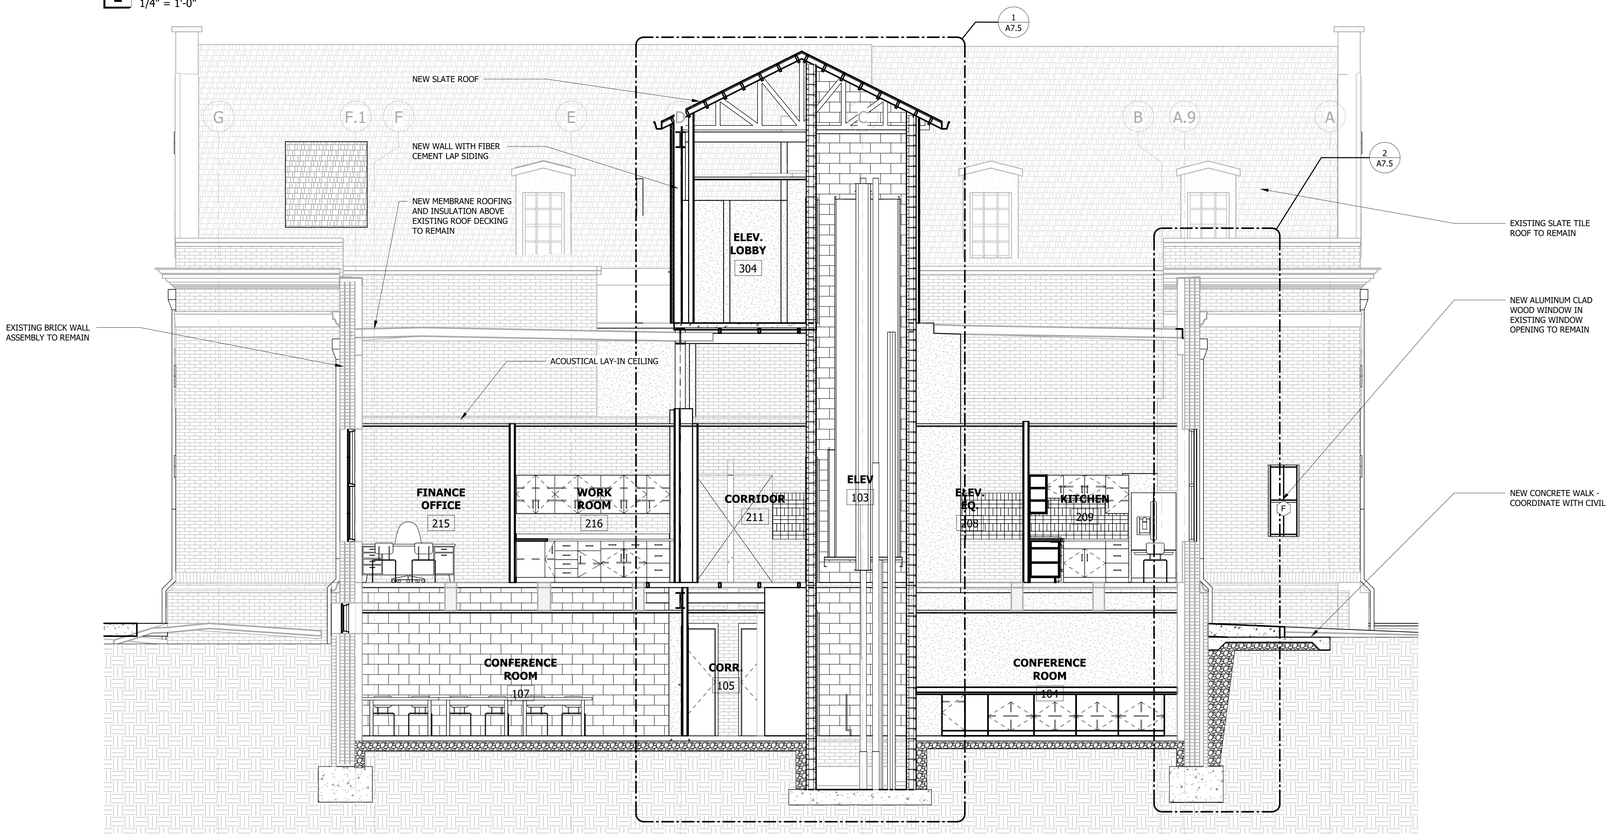

2 BUILDING SECTION
1/4" = 1'-0"

Allen&Hoshall
engineers • architects • surveyors

Allen & Hoshall
1661 International Drive, Suite 100
Memphis, TN 38120
901 820 0820 fax 866 270 6330

© ALLEN & HOSHALL
This document is proprietary and shall not be reproduced or used by others without prior written consent.
These drawings are intended to be plotted in color. Contractor assumes all risk in utilizing these drawings in any other manner.

ROBERT MICHAEL THUNZ
REGISTERED ARCHITECT
Robert M Thunz
1 Feb 2026
No. 101460
STATE OF TENNESSEE

WINCHESTER CITY HALL

7 S HIGH ST, SUITE 1
WINCHESTER, TN 37398

CITY OF WINCHESTER, TENNESSEE

No.	Revision Description	Date

BUILDING SECTIONS

JOB NO: 63492 DRAWN: RMT
DATE: 01.07.2026 CONSTRUCTION DOCUMENTS

A6.6

Plotted on: 2/9/2026 10:29:37 AM

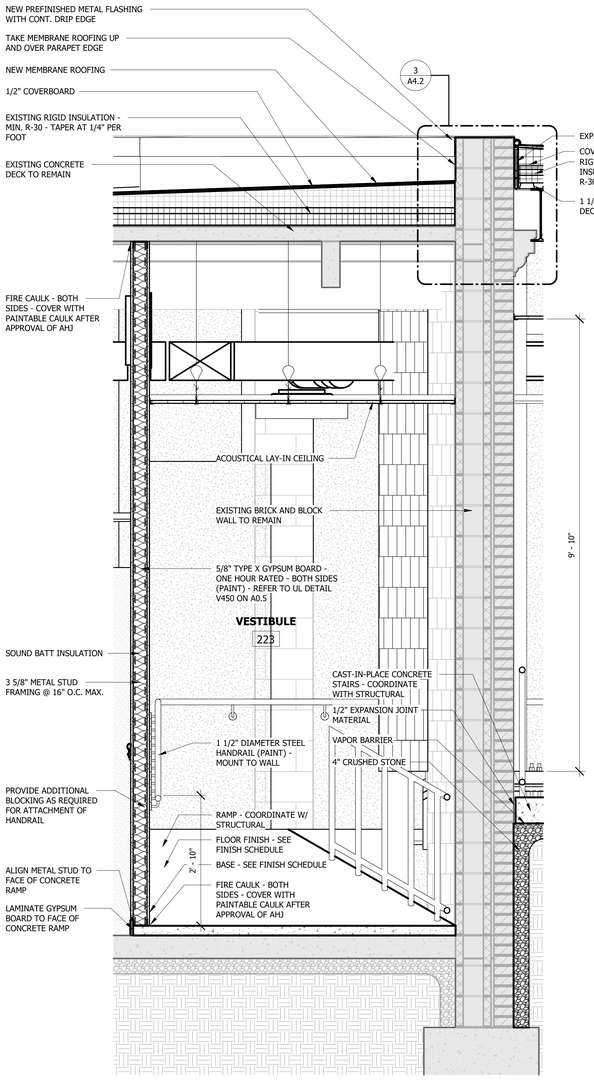

1 WALL SECTION
3/4" = 1'-0"

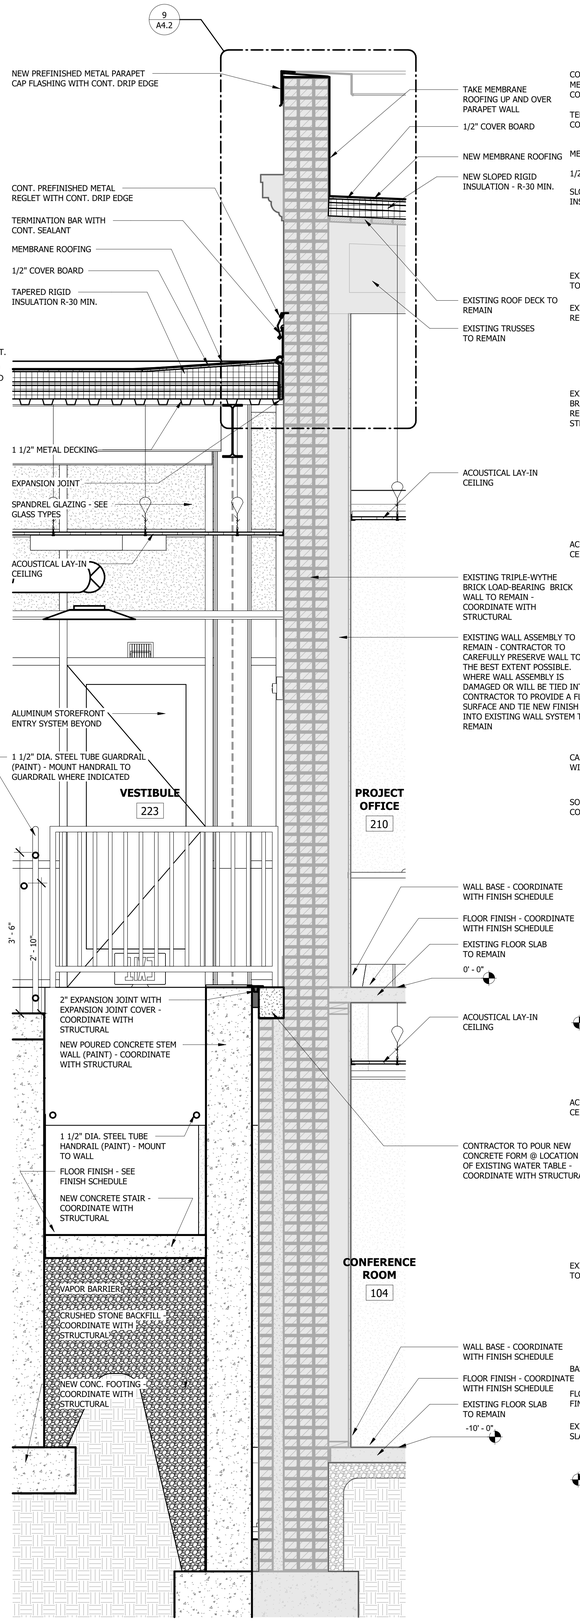

2 WALL SECTION
3/4" = 1'-0"

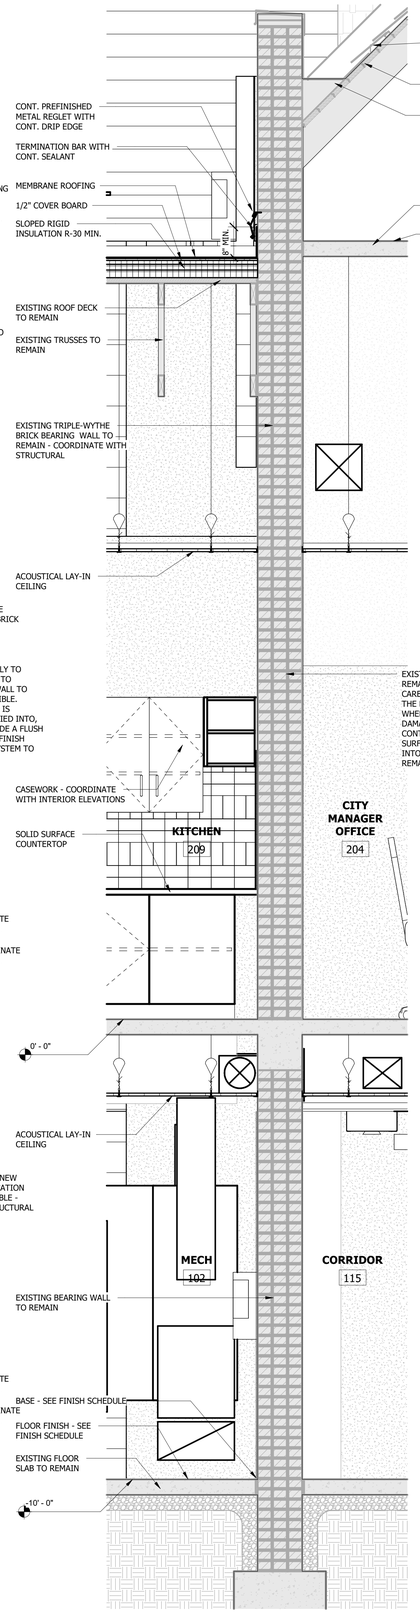

3 WALL SECTION
3/4" = 1'-0"

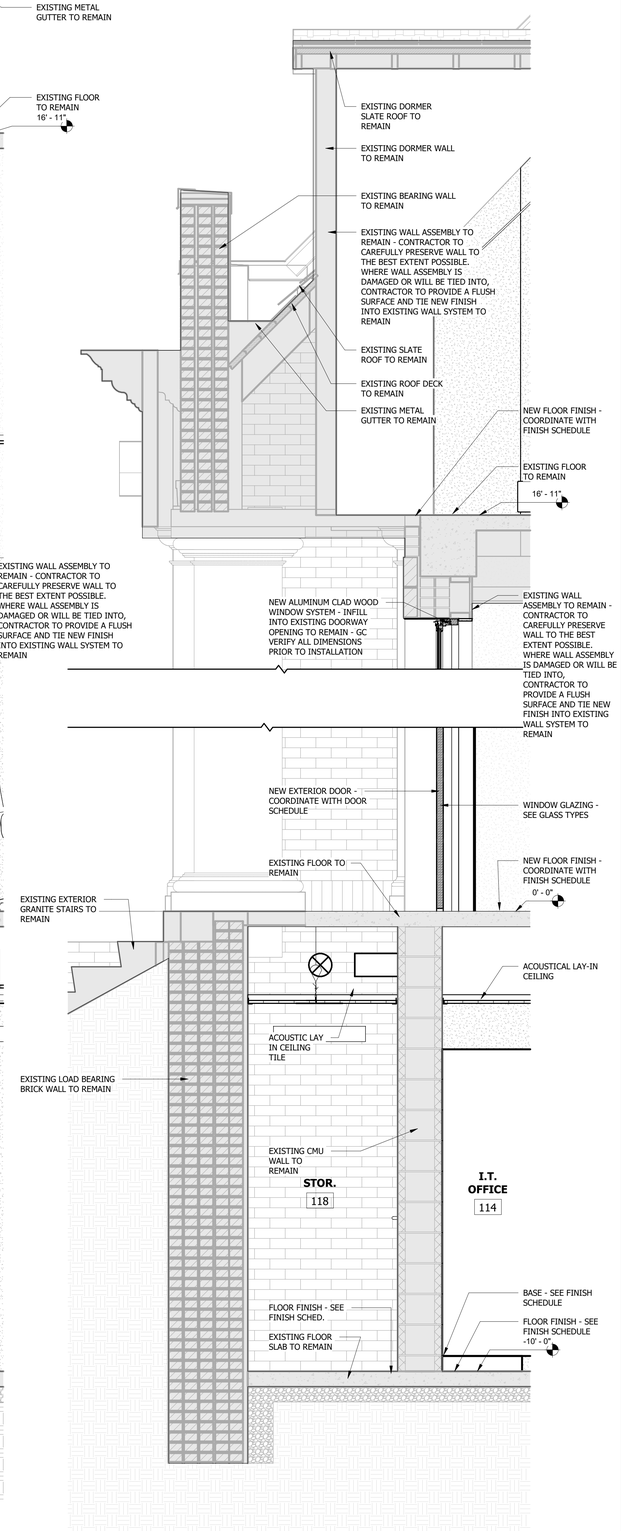

4 WALL SECTION
3/4" = 1'-0"

Plotted on: 2/9/2026 10:32:54 AM

Allen&Hoshall
engineers • architects • surveyors

Allen & Hoshall
1661 International Drive, Suite 100
Memphis, TN 38120
901 820 0820 fax 866 270 6330

© ALLEN & HOSHALL
This document is proprietary and shall not be reproduced or used by others without prior written consent.
These drawings are intended to be plotted in color. Contractor assumes all risk in utilizing these drawings in any other manner.

ROBERT MICHAEL MINZ
REGISTERED ARCHITECT
Robert M Minz
1 Oct 2026
No. 104460
STATE OF TENNESSEE

WINCHESTER CITY HALL

7 S HIGH ST, SUITE 1
WINCHESTER, TN 37398

CITY OF WINCHESTER, TENNESSEE

No.	Revision Description	Date

WALL SECTIONS

JOB NO: 63492 DRAWN: RMT
DATE: 01.07.2026 CONSTRUCTION DOCUMENTS

A7.1

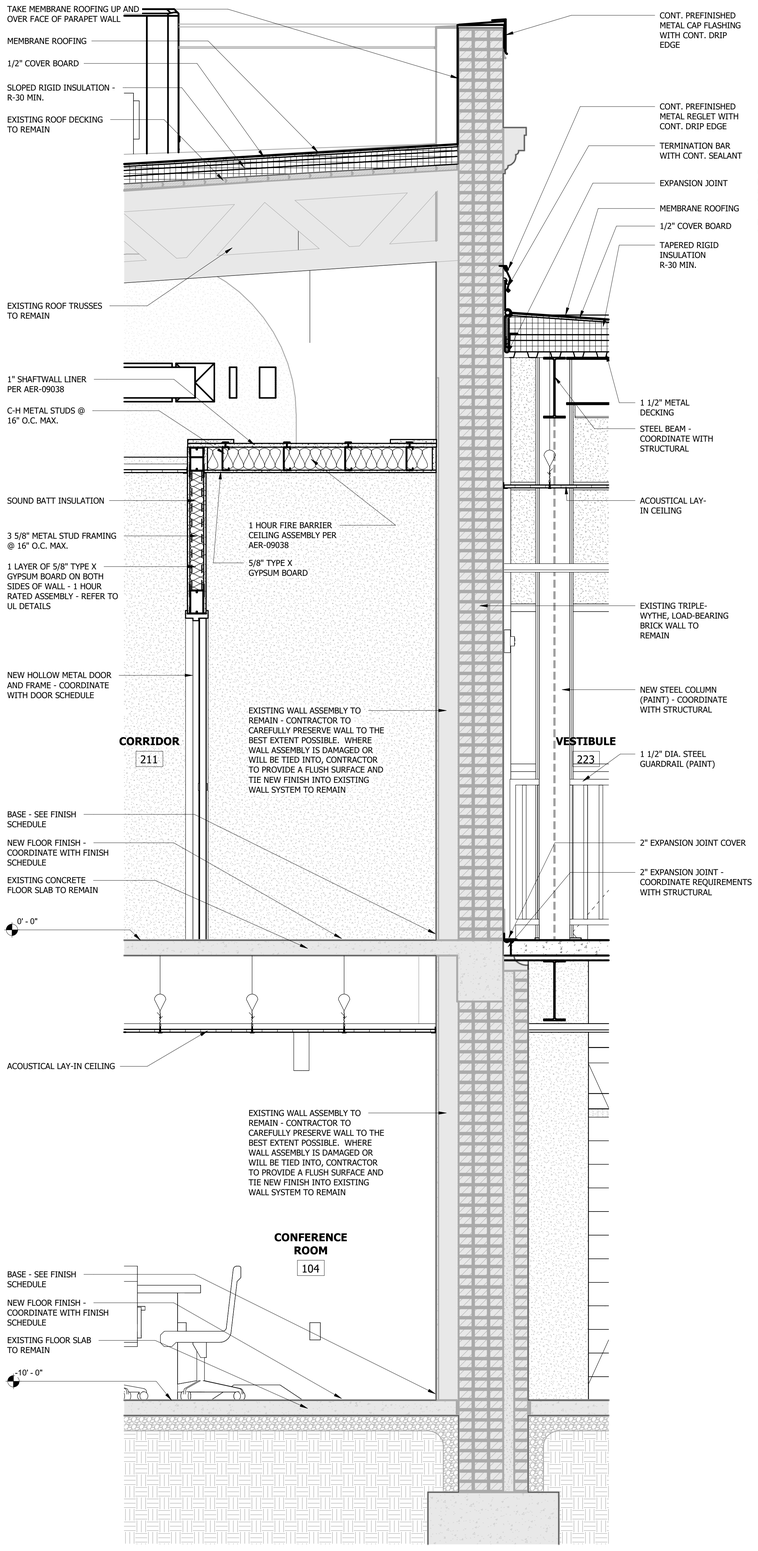

1 WALL SECTION
3/4" = 1'-0"

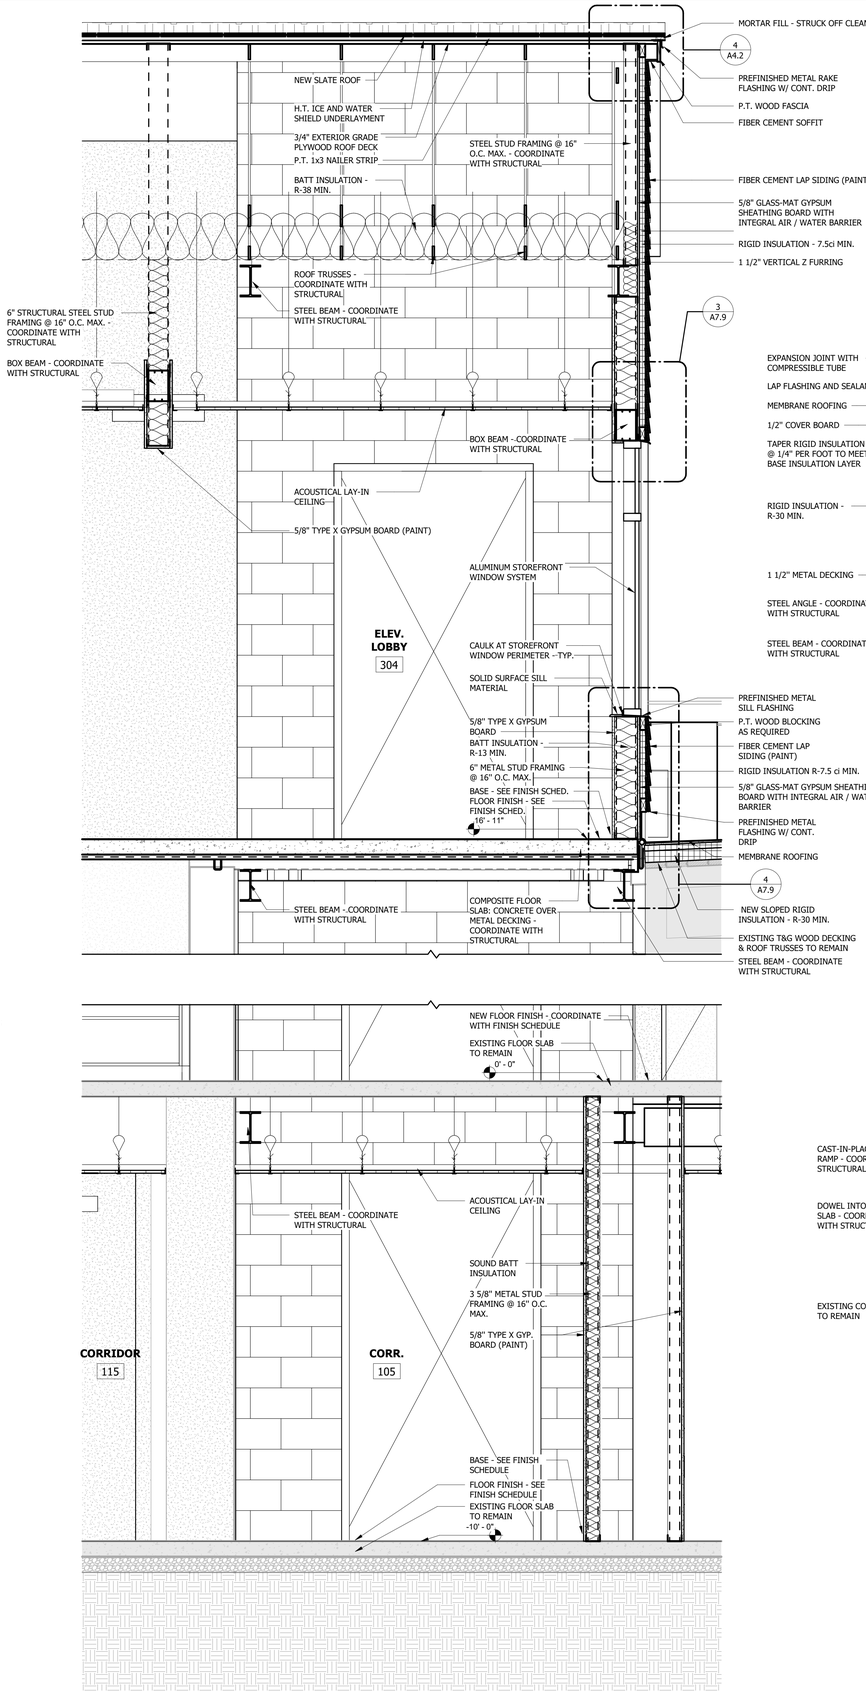

2 WALL SECTION
3/4" = 1'-0"

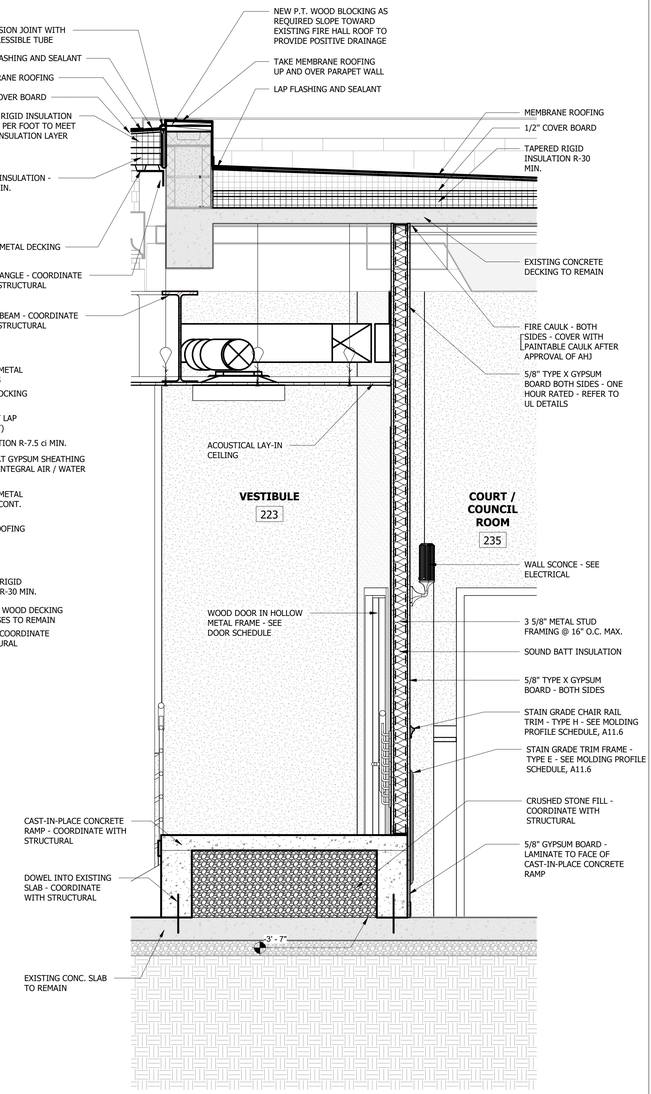

3 WALL SECTION
3/4" = 1'-0"

Allen&Hoshall
engineers • architects • surveyors

Allen & Hoshall
1661 International Drive, Suite 100
Memphis, TN 38120
901 820 0820 fax 866 270 6330

© ALLEN & HOSHALL
This document is proprietary and shall not be reproduced or used by others without prior written consent.
These drawings are intended to be plotted in color. Contractor assumes all risk in utilizing these drawings in any other manner.

ROBERT MICHAEL MINZ
REGISTERED ARCHITECT
No. 104654
STATE OF TENNESSEE
1 Feb 2026

WINCHESTER CITY HALL

7 S HIGH ST, SUITE 1
WINCHESTER, TN 37398

CITY OF WINCHESTER, TENNESSEE

No.	Revision Description	Date

WALL SECTIONS

JOB NO: 63492 DRAWN: RMT
DATE: 01.07.2026 CONSTRUCTION DOCUMENTS

A7.2

Plotted on: 2/9/2026 10:34:31 AM

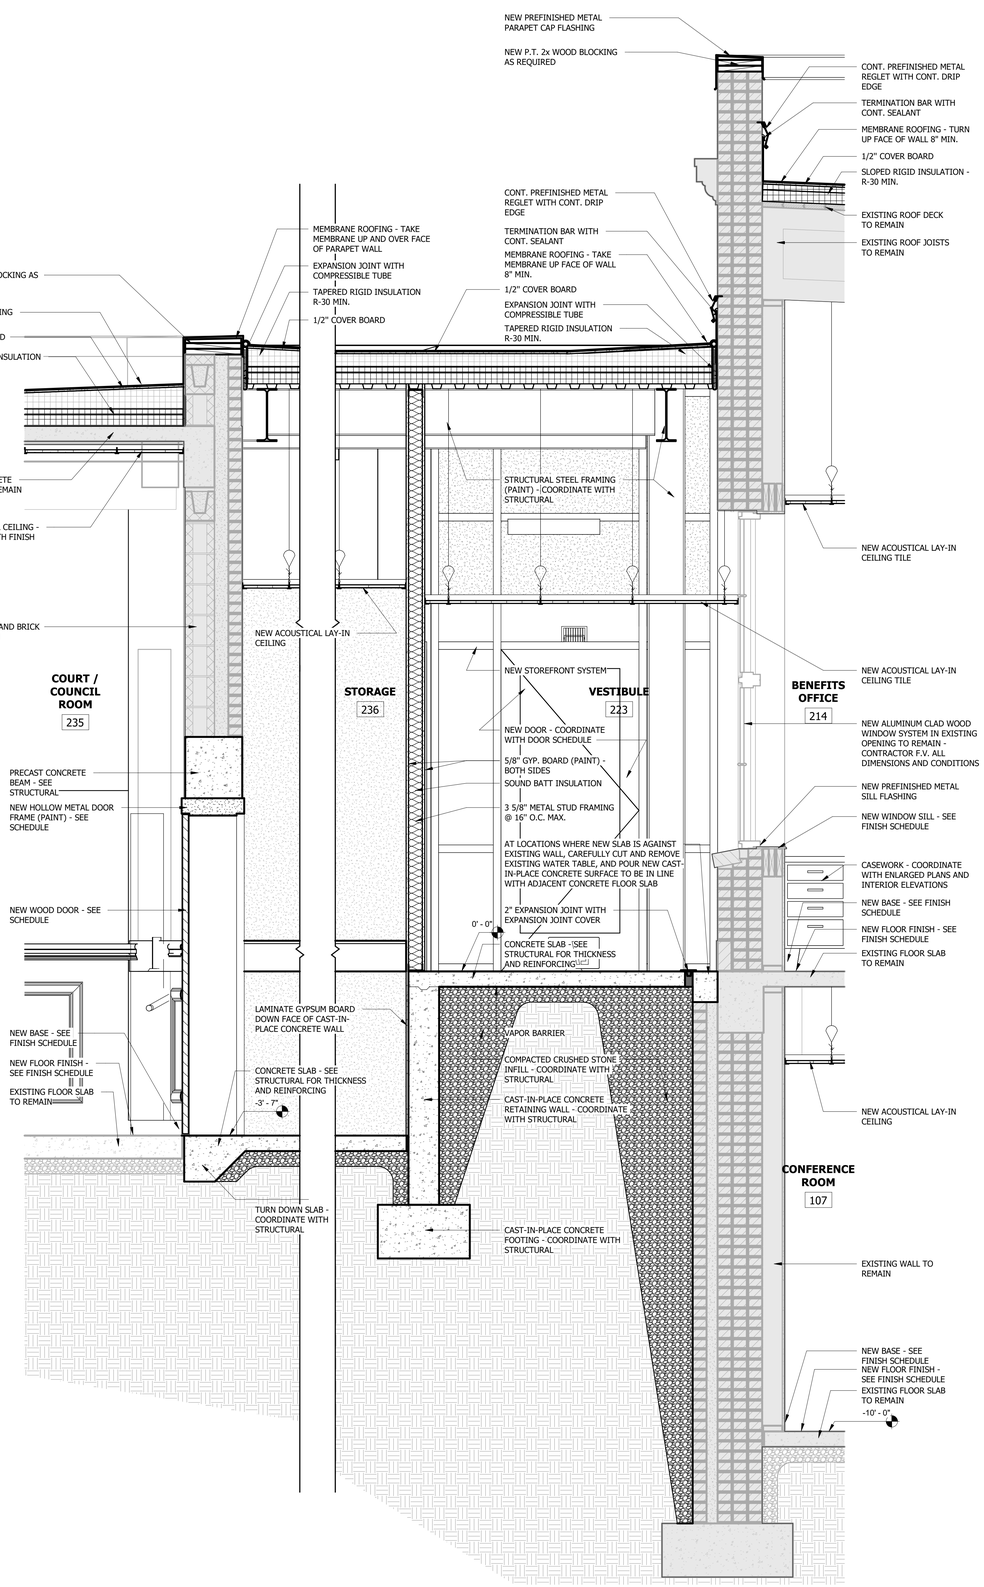

1 WALL SECTION
3/4" = 1'-0"

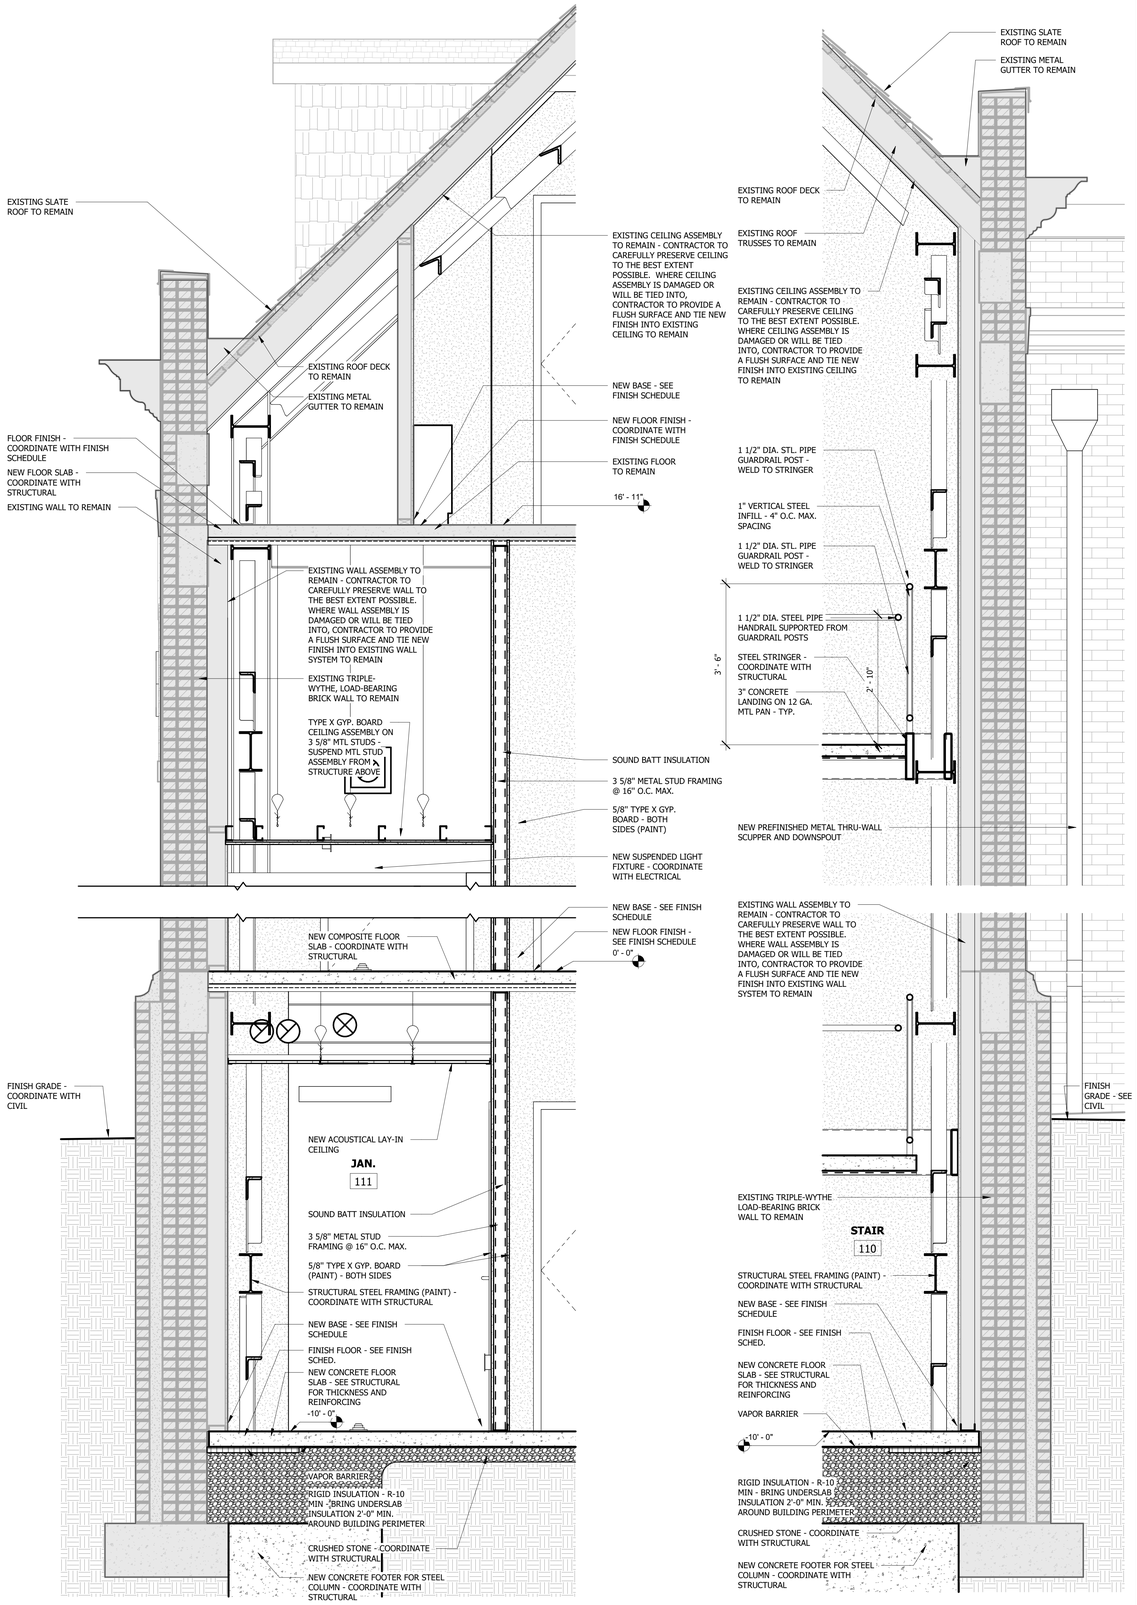

2 WALL SECTION
3/4" = 1'-0"

3 WALL SECTION
3/4" = 1'-0"

Allen&Hoshall
engineers • architects • surveyors

Allen & Hoshall
1661 International Drive, Suite 100
Memphis, TN 38120
901 820 0820 fax 866 270 6330

© ALLEN & HOSHALL
This document is proprietary and shall not be reproduced or used by others without prior written consent.
These drawings are intended to be plotted in color. Contractor assumes all risk in utilizing these drawings in any other manner.

ROBERT MICHAEL THRUSH
REGISTERED ARCHITECT
No. 101466
STATE OF TENNESSEE
1 Feb 2026

WINCHESTER CITY HALL

7 S HIGH ST, SUITE 1
WINCHESTER, TN 37398

CITY OF WINCHESTER, TENNESSEE

No.	Revision Description	Date

WALL SECTIONS

JOB NO: 63492 DRAWN: RMT
DATE: 01.07.2026 CONSTRUCTION DOCUMENTS

A7.3

Plotted on: 2/9/2026 10:37:21 AM

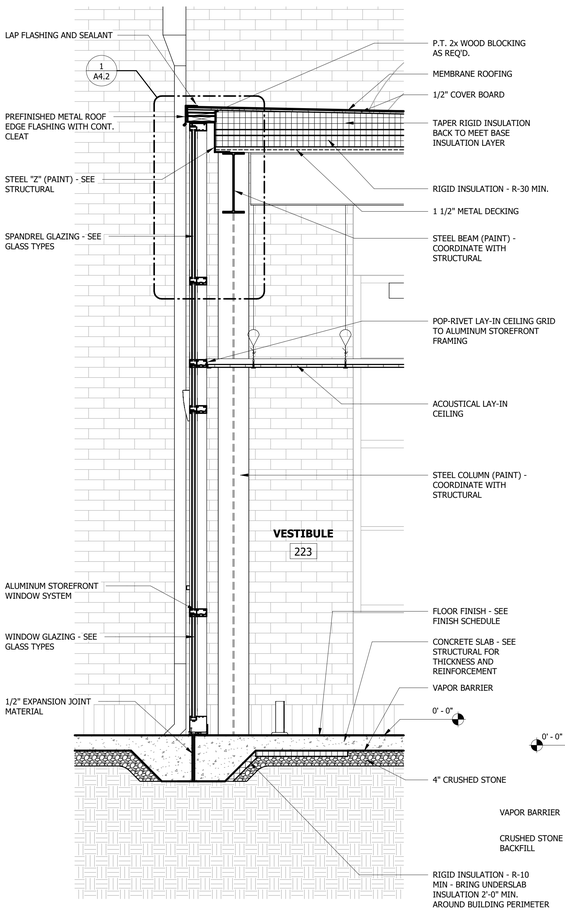

1 WALL SECTION
3/4" = 1'-0"

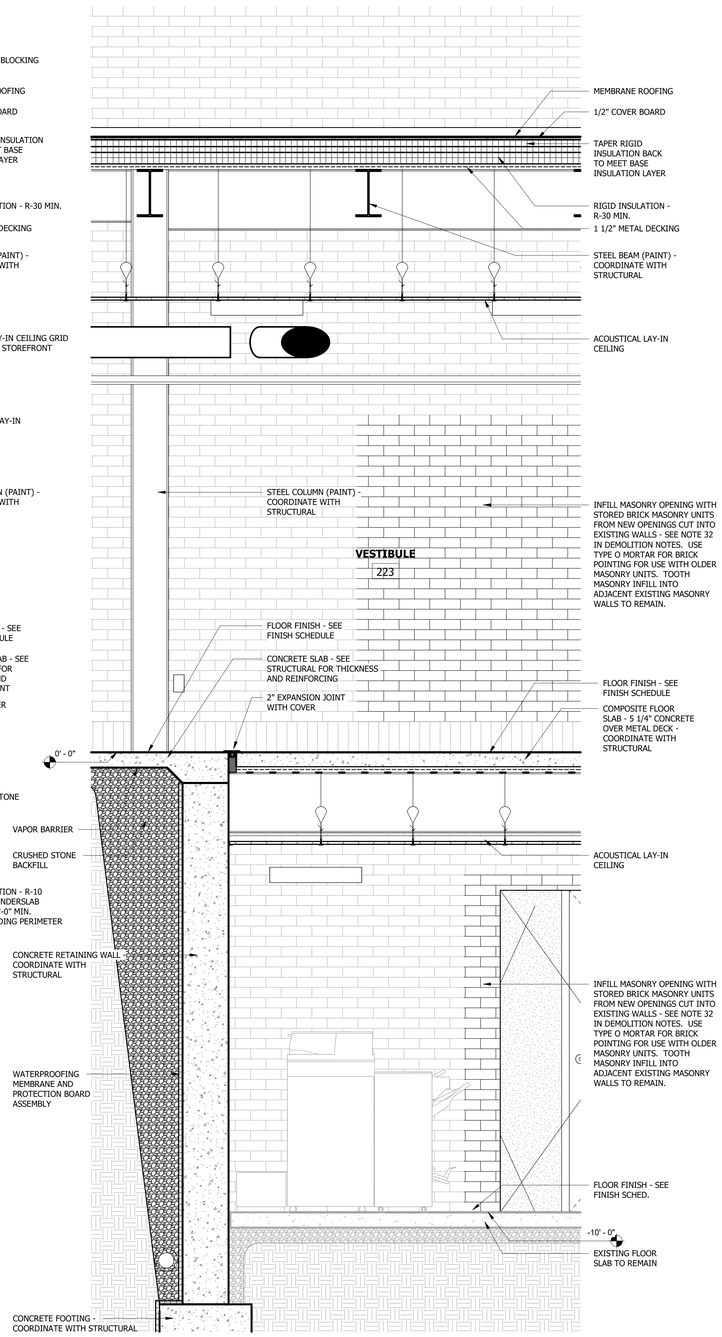

2 WALL SECTION
3/4" = 1'-0"

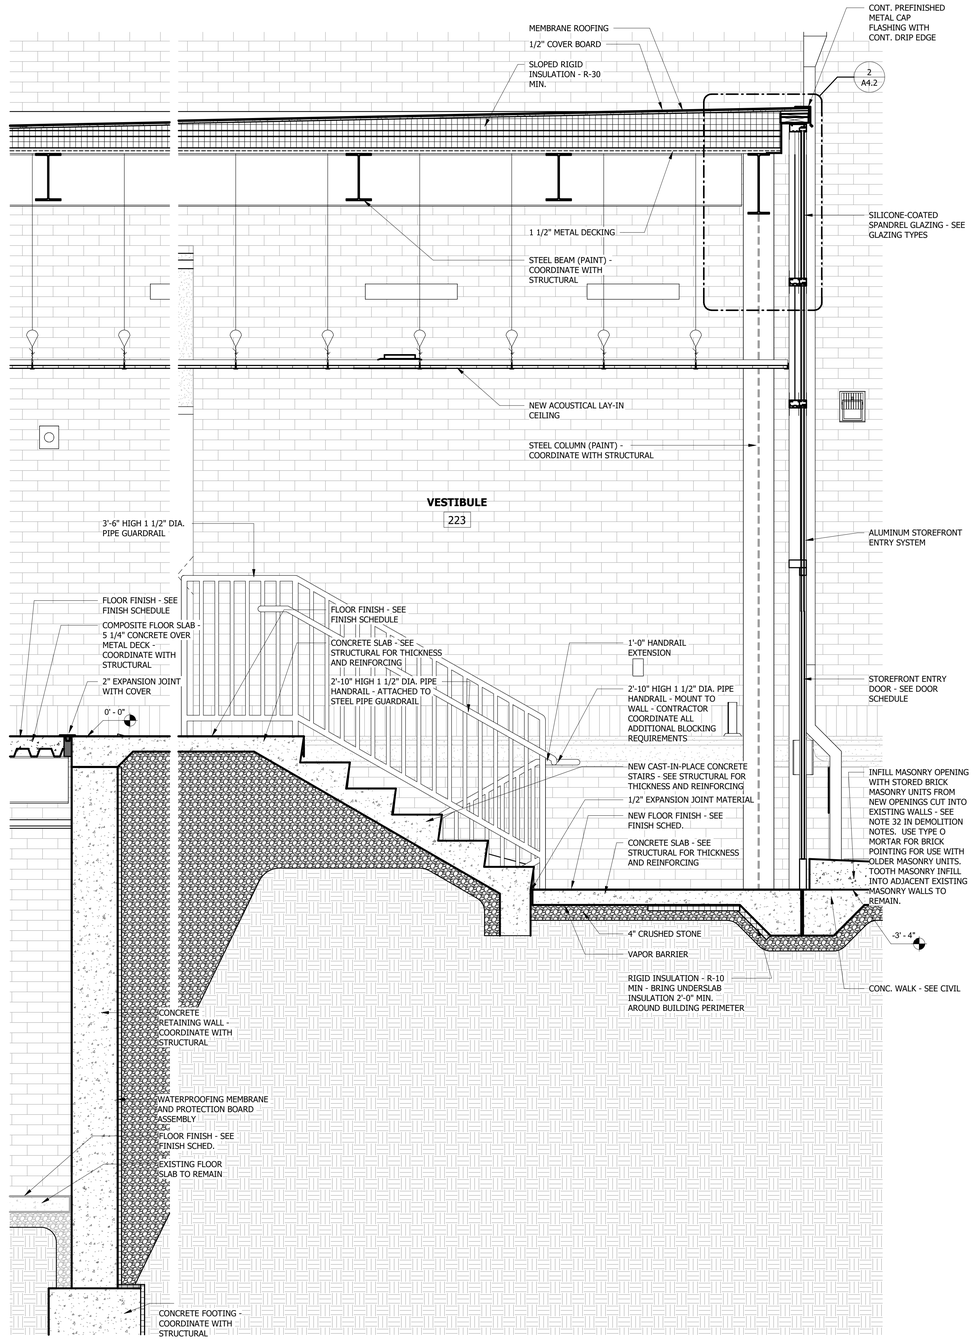

3 WALL SECTION
3/4" = 1'-0"

Allen&Hoshall
engineers • architects • surveyors

Allen & Hoshall
1661 International Drive, Suite 100
Memphis, TN 38120
901 820 0820 fax 866 270 6330

© ALLEN & HOSHALL
This document is proprietary and shall not be reproduced or used by others without prior written consent.
These drawings are intended to be plotted in color. Contractor assumes all risk in utilizing these drawings in any other manner.

ROBERT MICHAEL THOMAS
REGISTERED ARCHITECT
Robert M Thomas
1 Oct 2024
No. 101460
STATE OF TENNESSEE

WINCHESTER CITY HALL

7 S HIGH ST, SUITE 1
WINCHESTER, TN 37398

CITY OF WINCHESTER, TENNESSEE

No.	Revision Description	Date

WALL SECTIONS

JOB NO: 63492 DRAWN: RMT
DATE: 01.07.2026 CONSTRUCTION DOCUMENTS

A7.4

Plotted on: 2/9/2026 10:45:16 AM

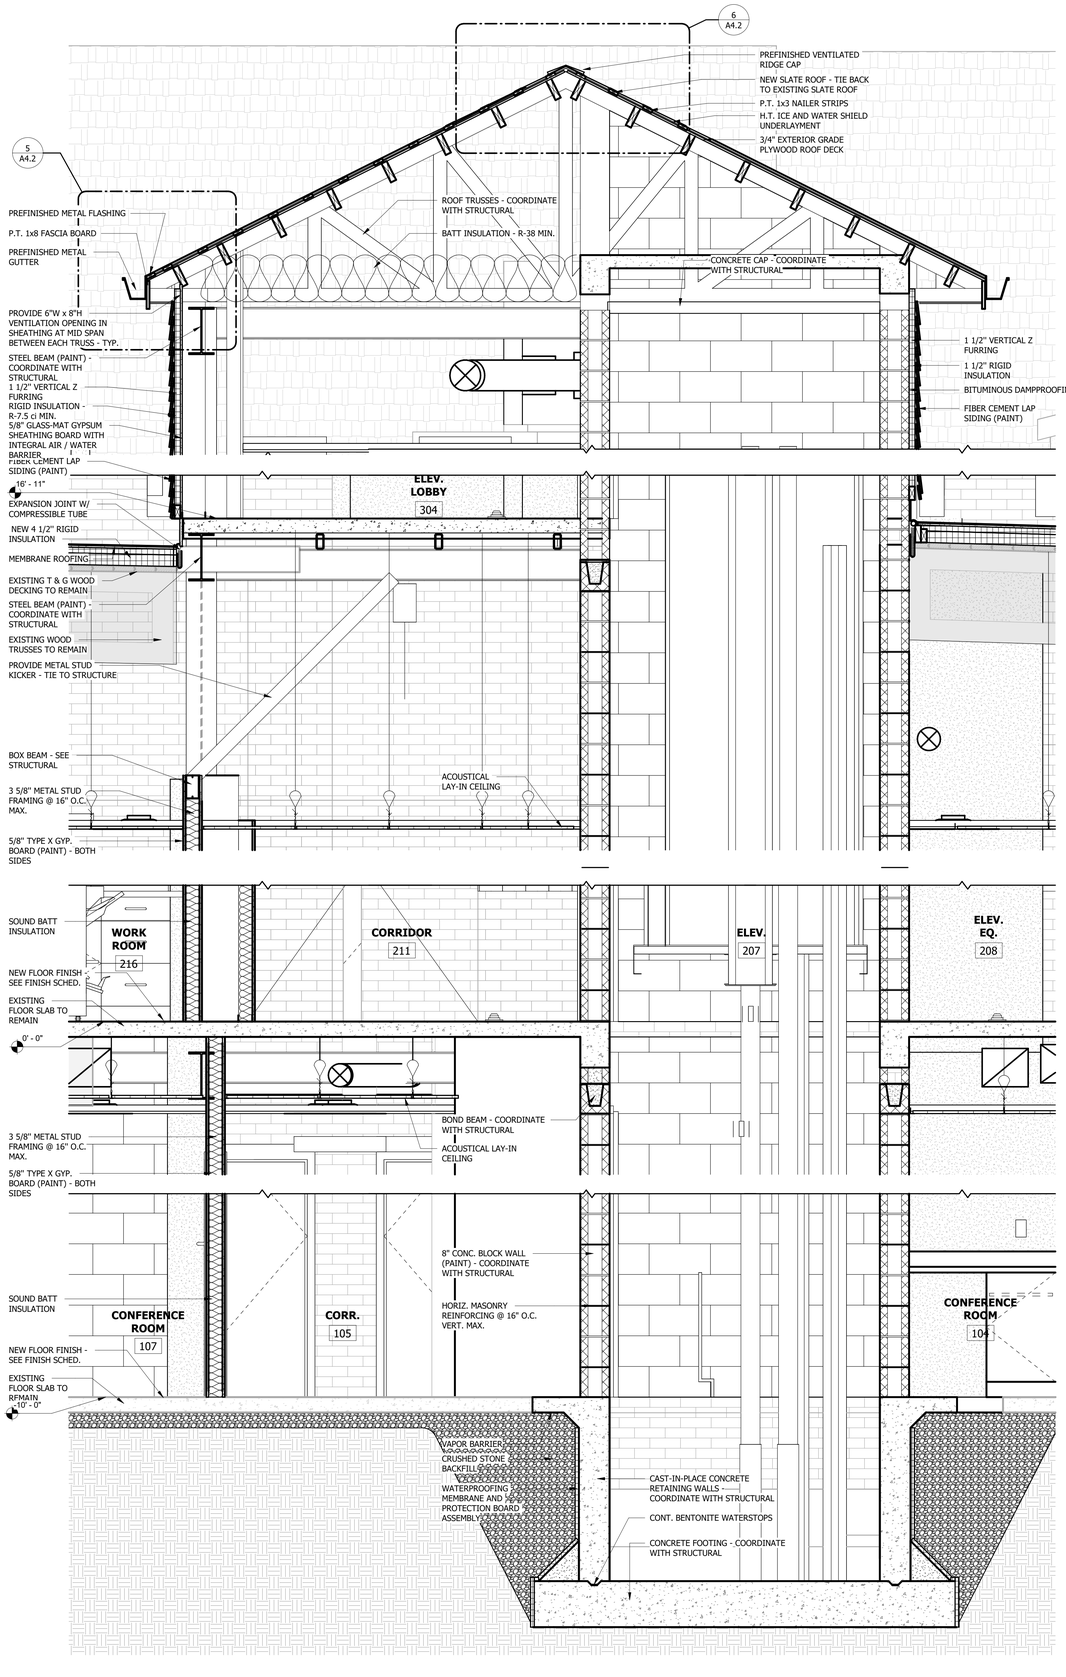

1 WALL SECTION
3/4" = 1'-0"

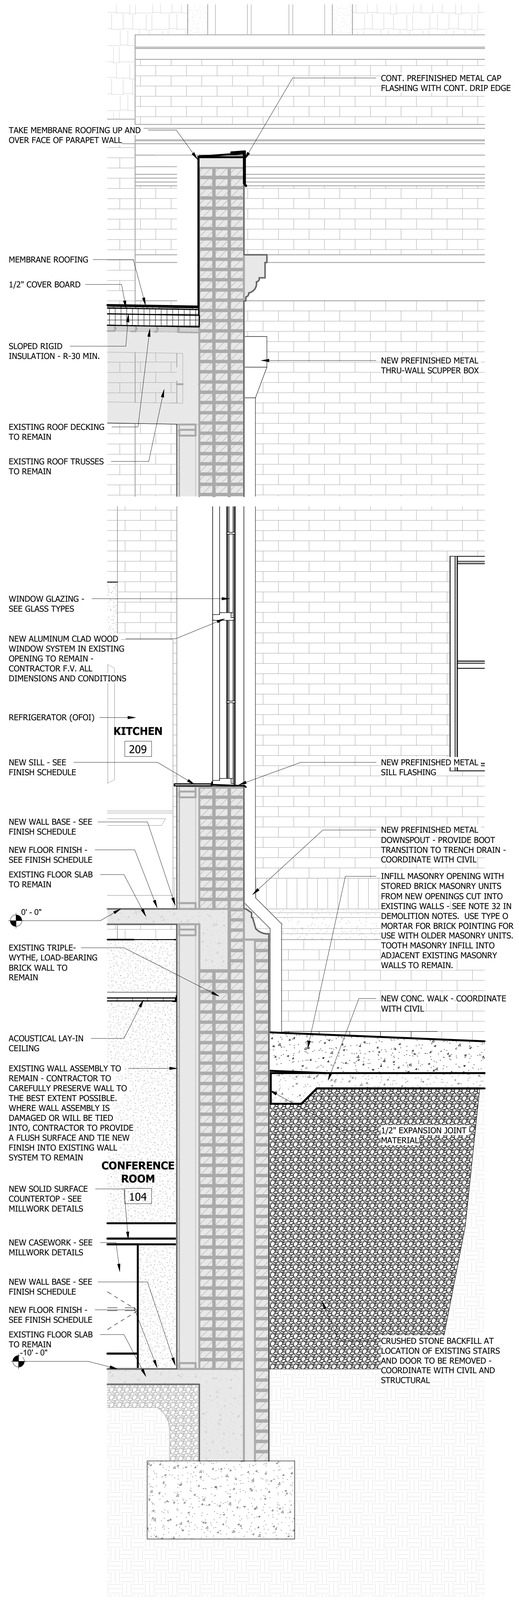

2 WALL SECTION
3/4" = 1'-0"

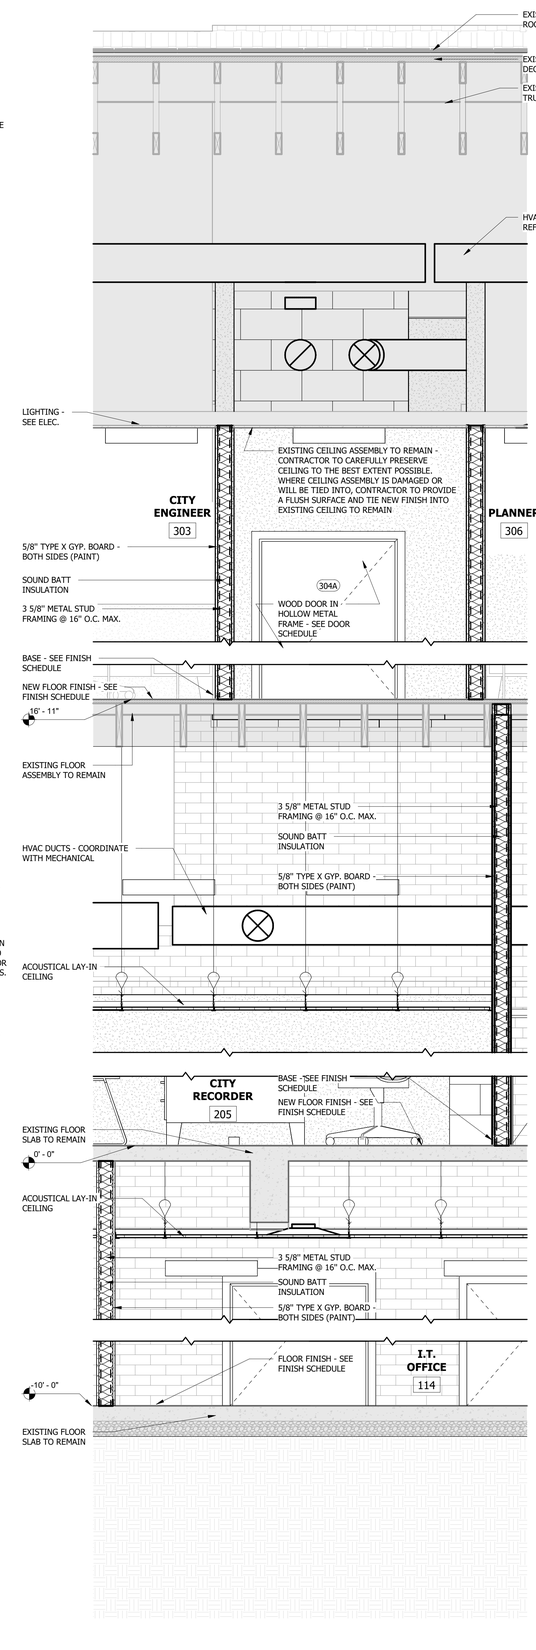

3 WALL SECTION
3/4" = 1'-0"

Allen&Hoshall
engineers • architects • surveyors

Allen & Hoshall
1661 International Drive, Suite 100
Memphis, TN 38120
901 820 0820 fax 866 270 6330

© ALLEN & HOSHALL
This document is proprietary and shall not be reproduced or used by others without prior written consent.
These drawings are intended to be plotted in color. Contractor assumes all risk in utilizing these drawings in any other manner.

ROBERT MICHAEL THOMAS REGISTERED ARCHITECT No. 104462 STATE OF TENNESSEE
1 FOR 2026

WINCHESTER CITY HALL

7 S HIGH ST, SUITE 1
WINCHESTER, TN 37398

CITY OF WINCHESTER, TENNESSEE

No.	Revision Description	Date

WALL SECTIONS

JOB NO: 63492 DRAWN: RMT
DATE: 01.07.2026 CONSTRUCTION DOCUMENTS

A7.5

Plotted on: 2/9/2026 10:47:38 AM

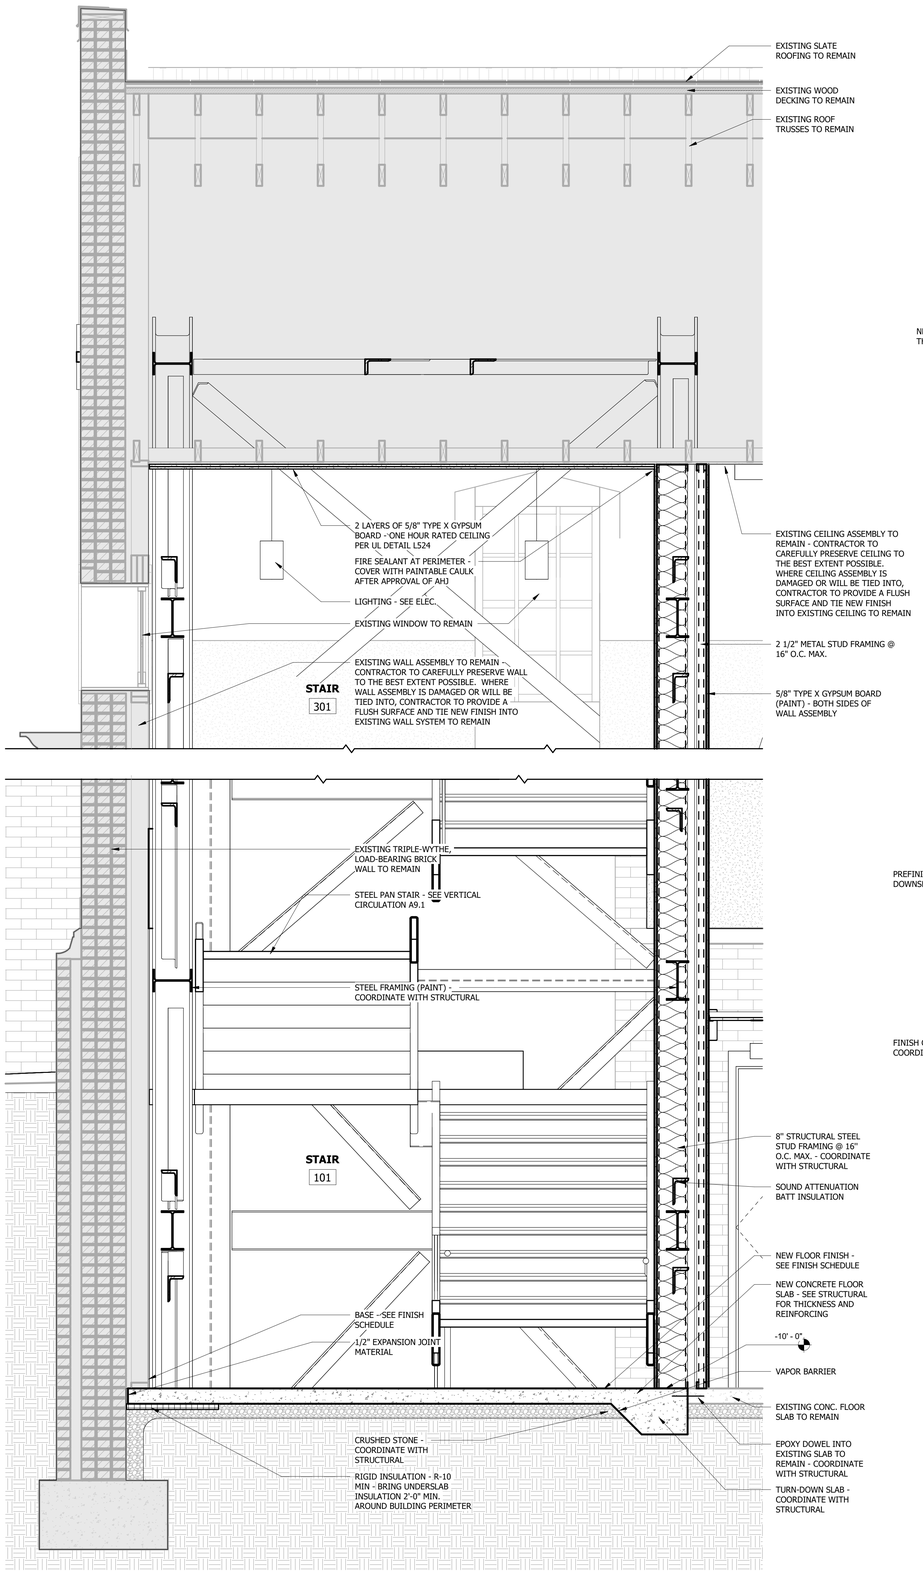

1 **WALL SECTION**
3/4" = 1'-0"

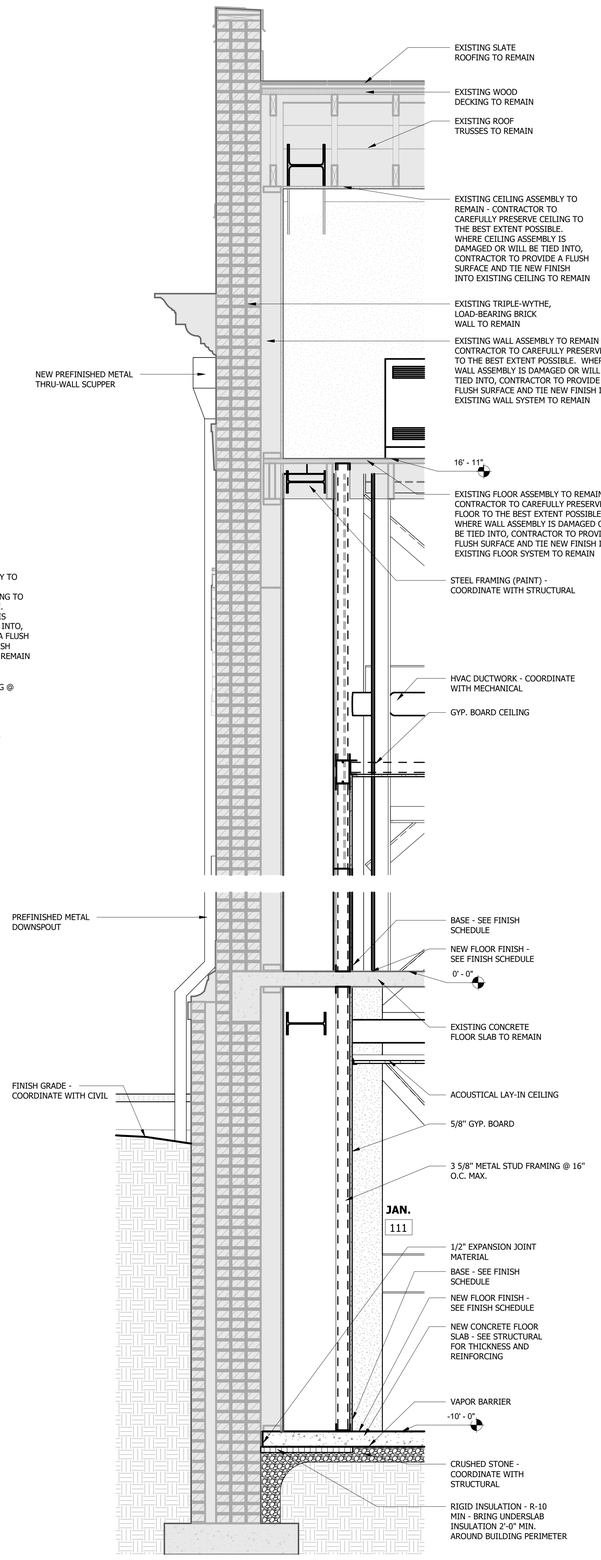

2 **WALL SECTION**
3/4" = 1'-0"

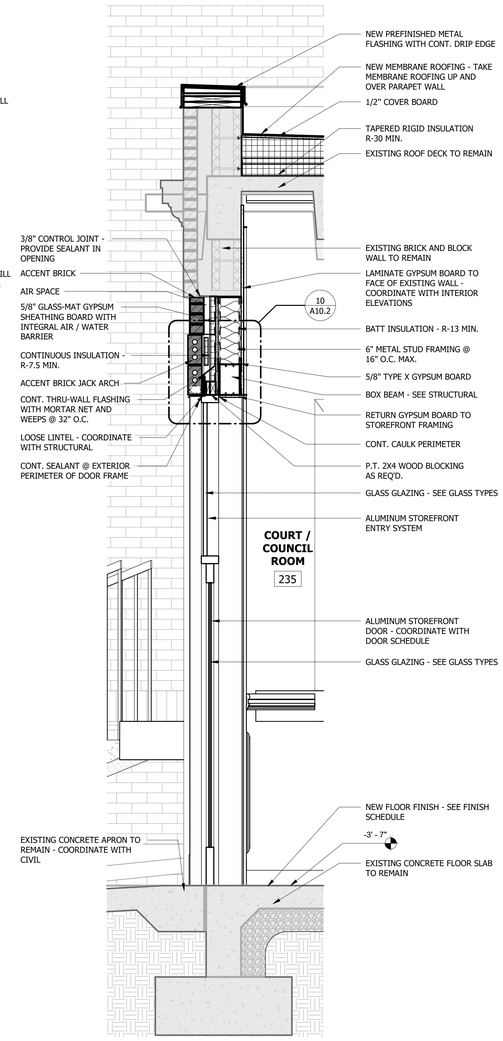

3 **WALL SECTION**
3/4" = 1'-0"

Allen&Hoshall
engineers • architects • surveyors

Allen & Hoshall
1661 International Drive, Suite 100
Memphis, TN 38120
901 820 0820 fax 866 270 6330

© ALLEN & HOSHALL
This document is proprietary and shall not be reproduced or used by others without prior written consent.
These drawings are intended to be plotted in color. Contractor assumes all risk in utilizing these drawings in any other manner.

ROBERT MICHAEL THOMAS
REGISTERED ARCHITECT
Robert M Thomas
1 FEB 2026
No. 101460
STATE OF TENNESSEE

WINCHESTER CITY HALL

7 S HIGH ST, SUITE 1
WINCHESTER, TN 37398

CITY OF WINCHESTER, TENNESSEE

No.	Revision Description	Date

WALL SECTIONS

JOB NO: 63492 DRAWN: RMT
DATE: 01.07.2026 CONSTRUCTION DOCUMENTS

A7.6

Plotted on: 2/9/2026 10:49:24 AM

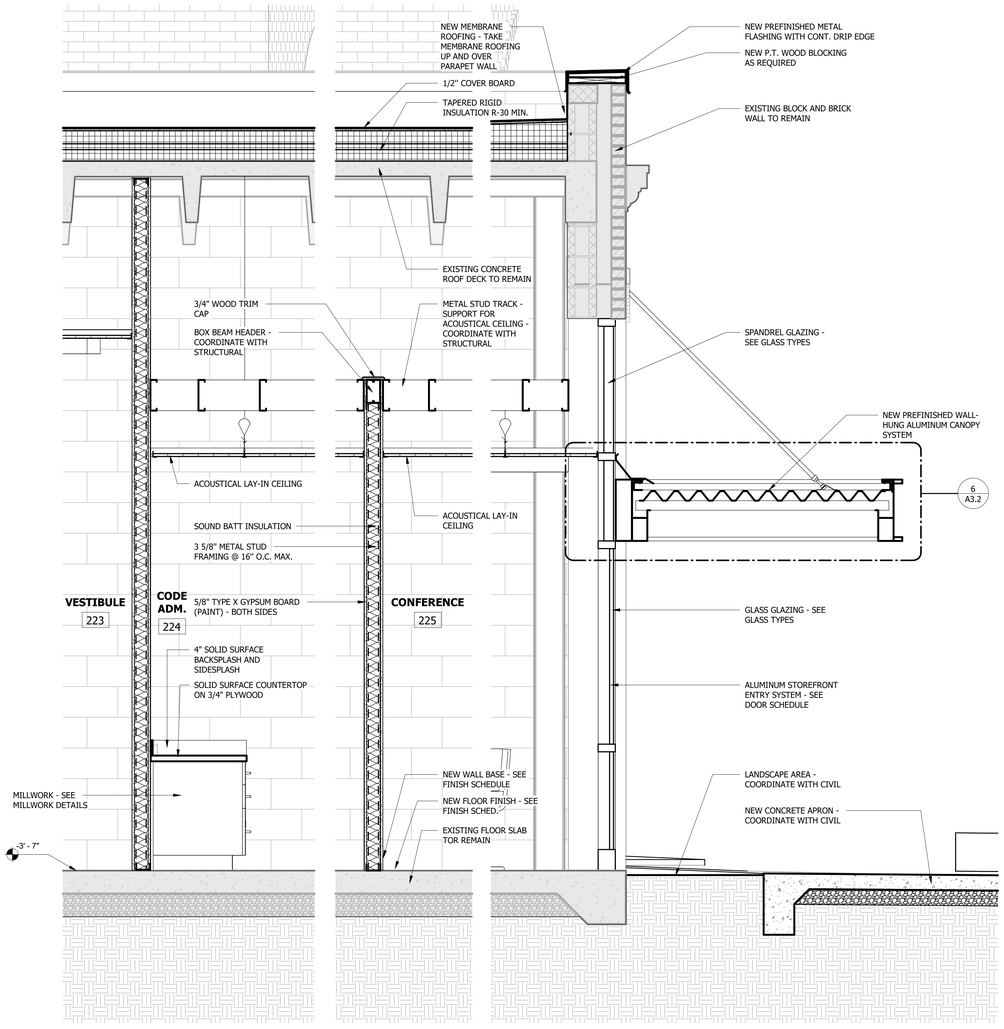

1 WALL SECTION
3/4" = 1'-0"

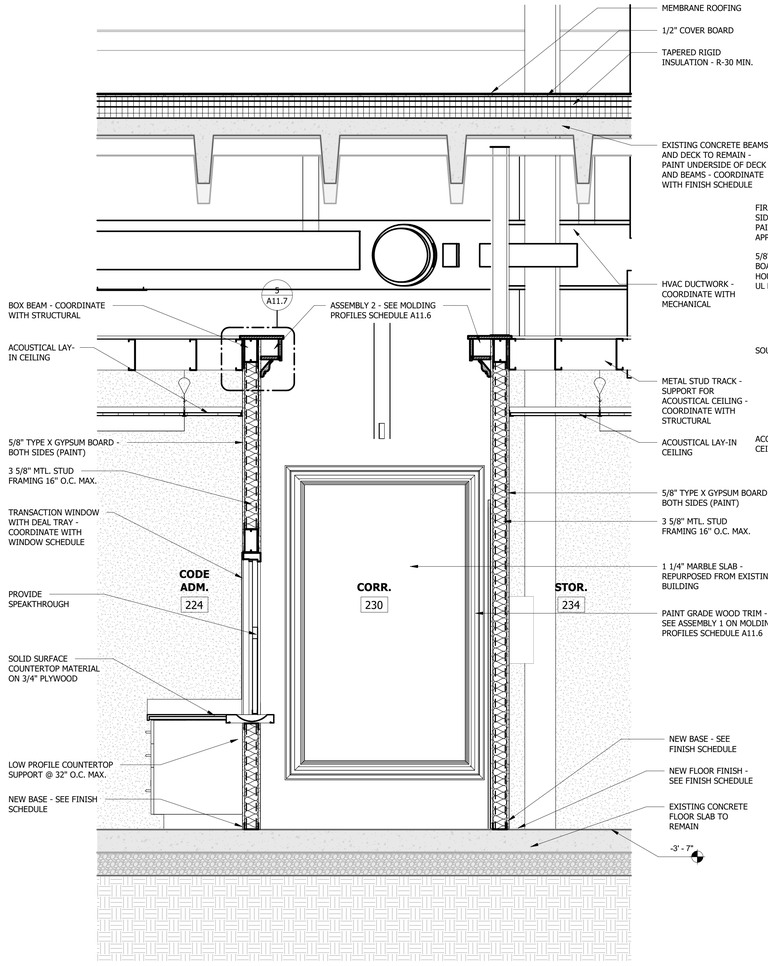

2 WALL SECTION
3/4" = 1'-0"

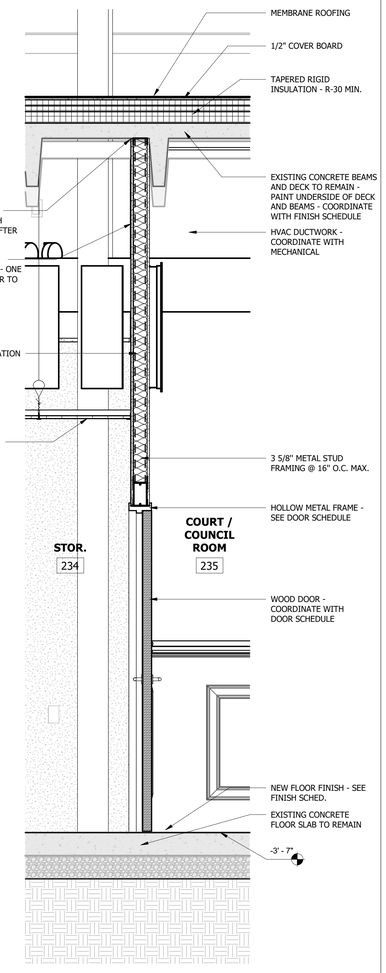

3 WALL SECTION
3/4" = 1'-0"

Allen&Hoshall
engineers • architects • surveyors

Allen & Hoshall
1661 International Drive, Suite 100
Memphis, TN 38120
901 820 0820 fax 866 270 6330

© ALLEN & HOSHALL
This document is proprietary and shall not be reproduced or used by others without prior written consent.
These drawings are intended to be plotted in color. Contractor assumes all risk in utilizing these drawings in any other manner.

ROBERT MICHAEL THOMAS
REGISTERED ARCHITECT
Robert M Thomas
1/9/2026
No. 101460
STATE OF TENNESSEE

WINCHESTER CITY HALL

7 S HIGH ST, SUITE 1
WINCHESTER, TN 37398

CITY OF WINCHESTER, TENNESSEE

No.	Revision Description	Date

WALL SECTIONS

JOB NO: 63492 DRAWN: RMT
DATE: 01.07.2026 CONSTRUCTION DOCUMENTS

A7.7

Platted on: 2/9/2026 10:50:24 AM

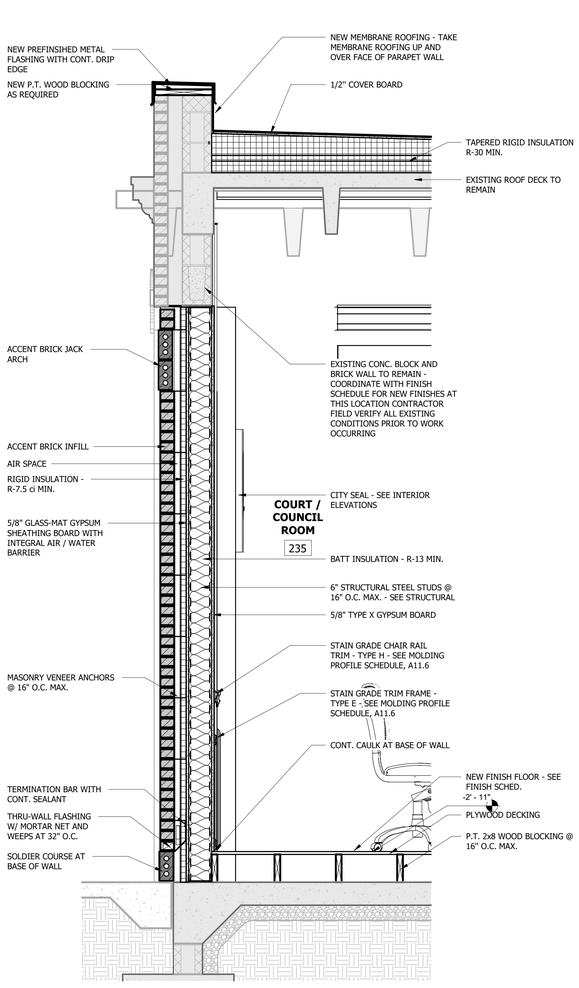

1 WALL SECTION
3/4" = 1'-0"

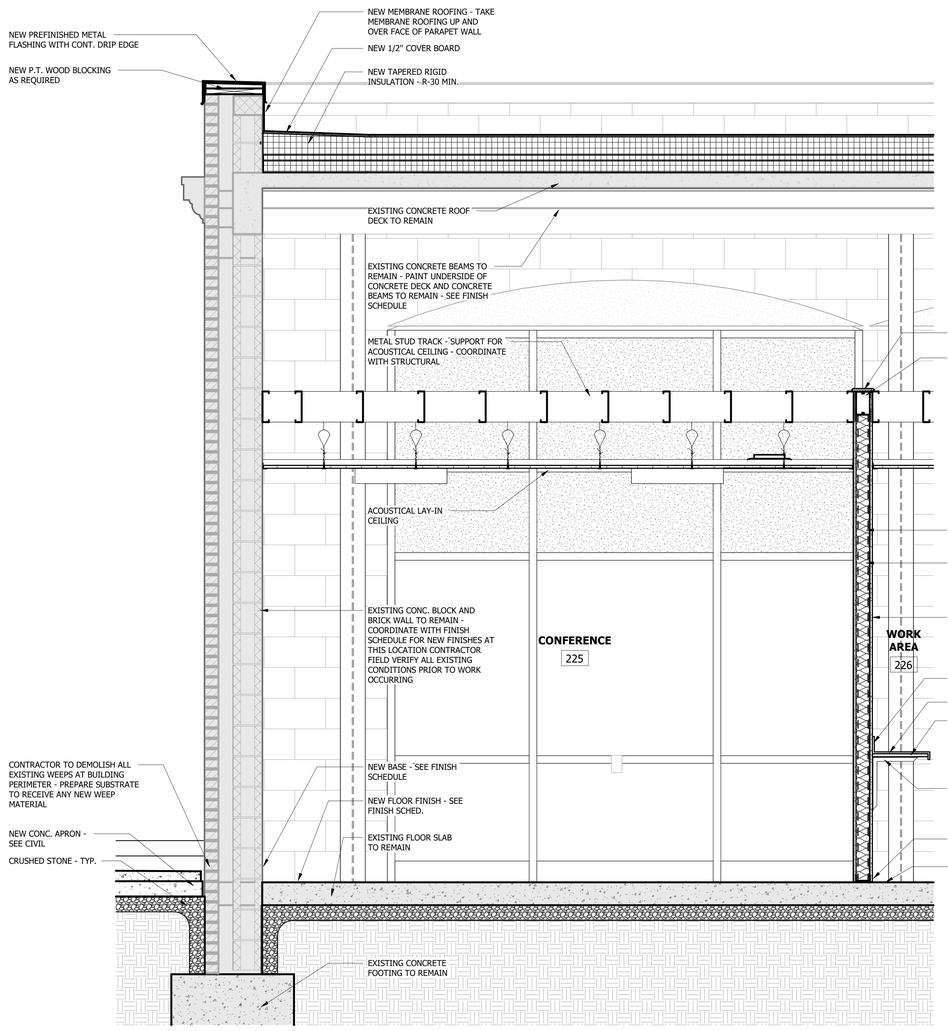

2 WALL SECTION
3/4" = 1'-0"

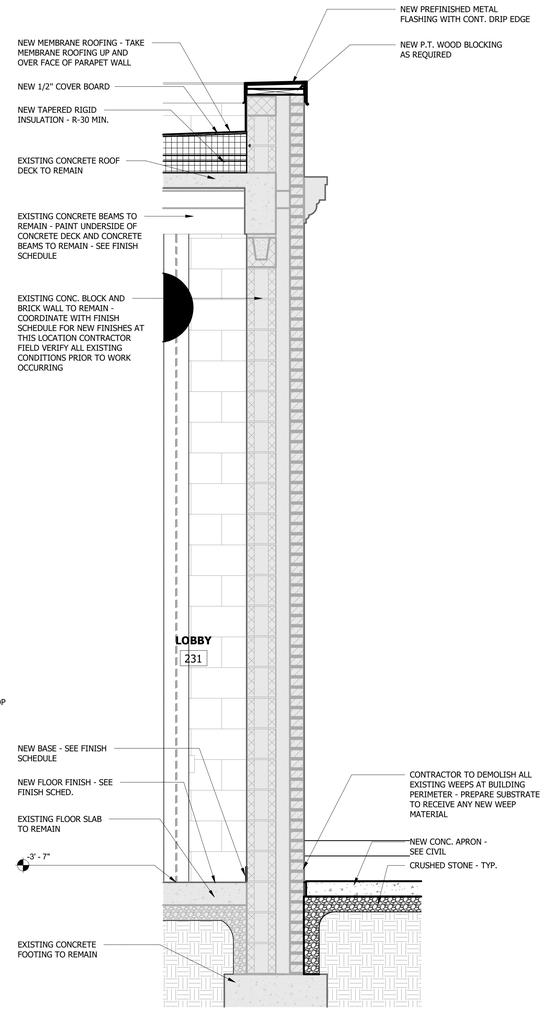

3 WALL SECTION
3/4" = 1'-0"

Allen&Hoshall
engineers • architects • surveyors

Allen & Hoshall
1661 International Drive, Suite 100
Memphis, TN 38120
901 820 0820 fax 866 270 6330

© ALLEN & HOSHALL
This document is proprietary and shall not be reproduced or used by others without prior written consent.
These drawings are intended to be plotted in color. Contractor assumes all risk in utilizing these drawings in any other manner.

ROBERT MICHAEL THOMAS
REGISTERED ARCHITECT
Robert M Thomas
1/30/2026
No. 101460
STATE OF TENNESSEE

WINCHESTER CITY HALL

7 S HIGH ST, SUITE 1
WINCHESTER, TN 37398

CITY OF WINCHESTER, TENNESSEE

No.	Revision Description	Date

WALL SECTIONS

JOB NO: 63492 DRAWN: RMT
DATE: 01.07.2026 CONSTRUCTION DOCUMENTS

A7.8

Plotted on: 2/9/2026 10:51:22 AM

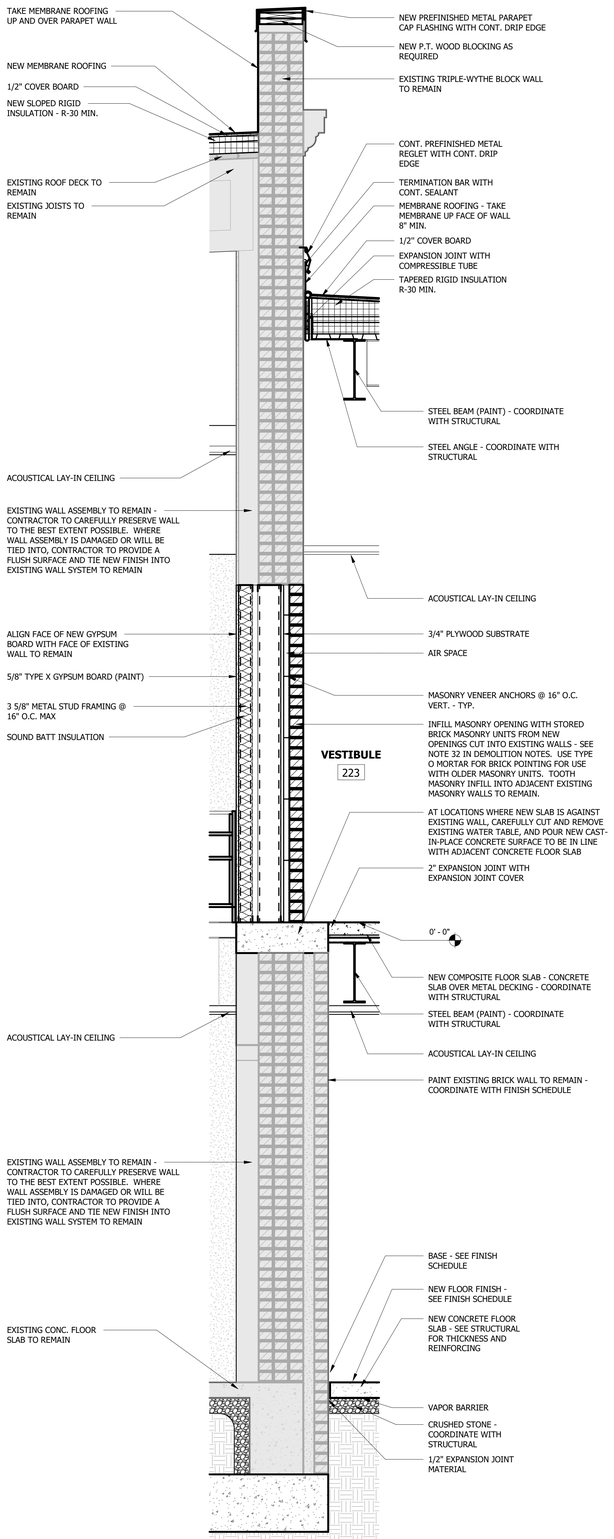

1 WALL SECTION
3/4" = 1'-0"

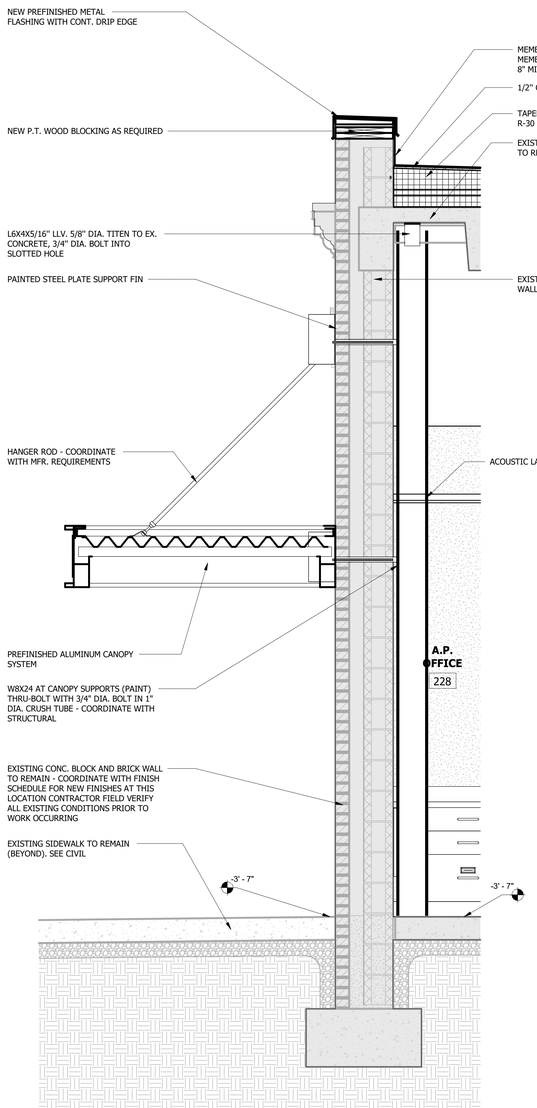

2 WALL SECTIONS
3/4" = 1'-0"

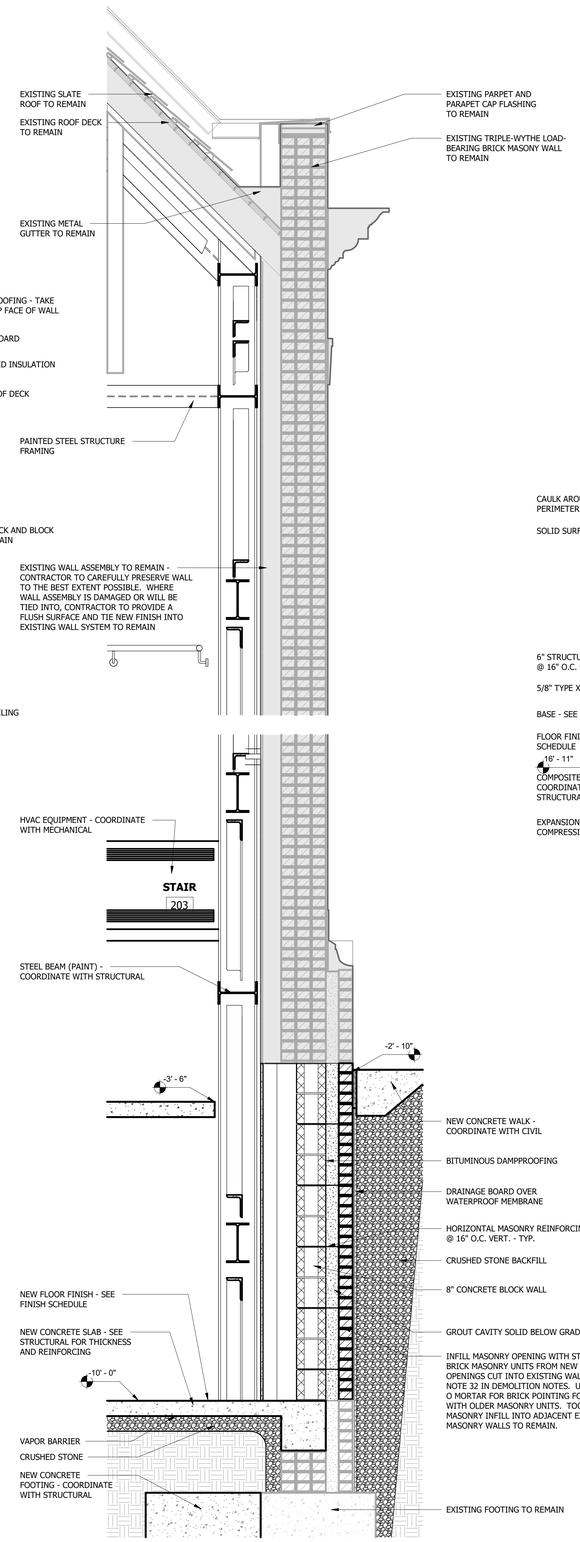

5 WALL SECTIONS
3/4" = 1'-0"

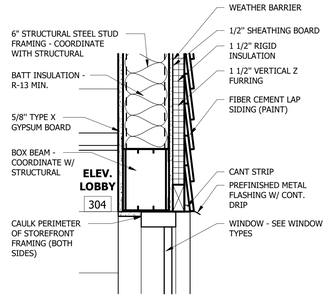

3 SECTION DETAIL
1 1/2" = 1'-0"

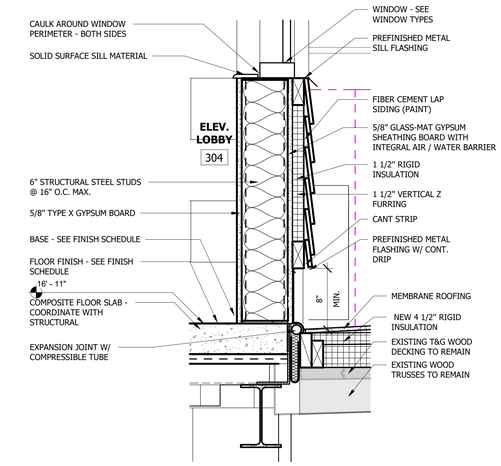

4 SECTION DETAIL
1 1/2" = 1'-0"

Allen&Hoshall
engineers • architects • surveyors
Allen & Hoshall
1661 International Drive, Suite 100
Memphis, TN 38120
901 820 0820 fax 866 270 6330

© ALLEN & HOSHALL
This document is proprietary and shall not be reproduced or used by others without prior written consent.
These drawings are intended to be plotted in color. Contractor assumes all risk in utilizing these drawings in any other manner.

ROBERT MICHAEL THOMAS
REGISTERED ARCHITECT
Robert M Thomas
1/30/2026
No. 101460
STATE OF TENNESSEE

WINCHESTER CITY HALL

7 S HIGH ST, SUITE 1
WINCHESTER, TN 37398

CITY OF WINCHESTER, TENNESSEE

No.	Revision Description	Date

WALL SECTIONS

JOB NO: 63492 DRAWN: RMT
DATE: 01.07.2026 CONSTRUCTION DOCUMENTS

A7.9

Plotted on: 2/9/2026 10:53:49 AM

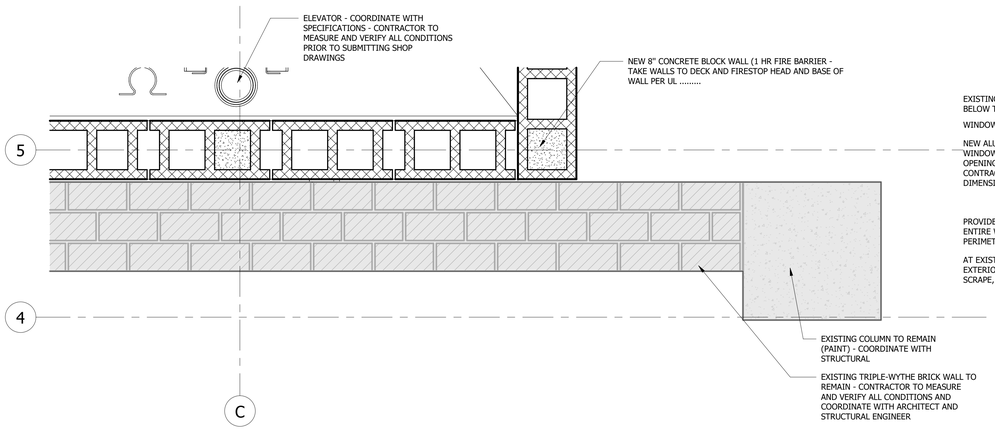

1 PLAN DETAIL
1 1/2" = 1'-0"

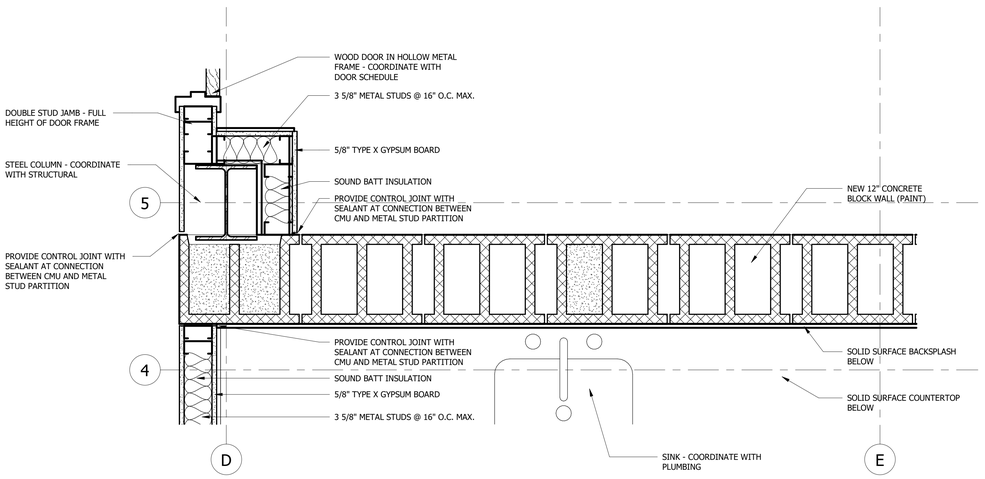

2 PLAN DETAIL
1 1/2" = 1'-0"

* CONTRACTOR TO MEASURE AND VERIFY ALL CONDITIONS OF EXISTING WINDOW SYSTEM PRIOR TO SUBMITTING SHOP DRAWINGS FOR NEW ALUMINUM-CLAD WOOD WINDOW SYSTEM FOR REVIEW

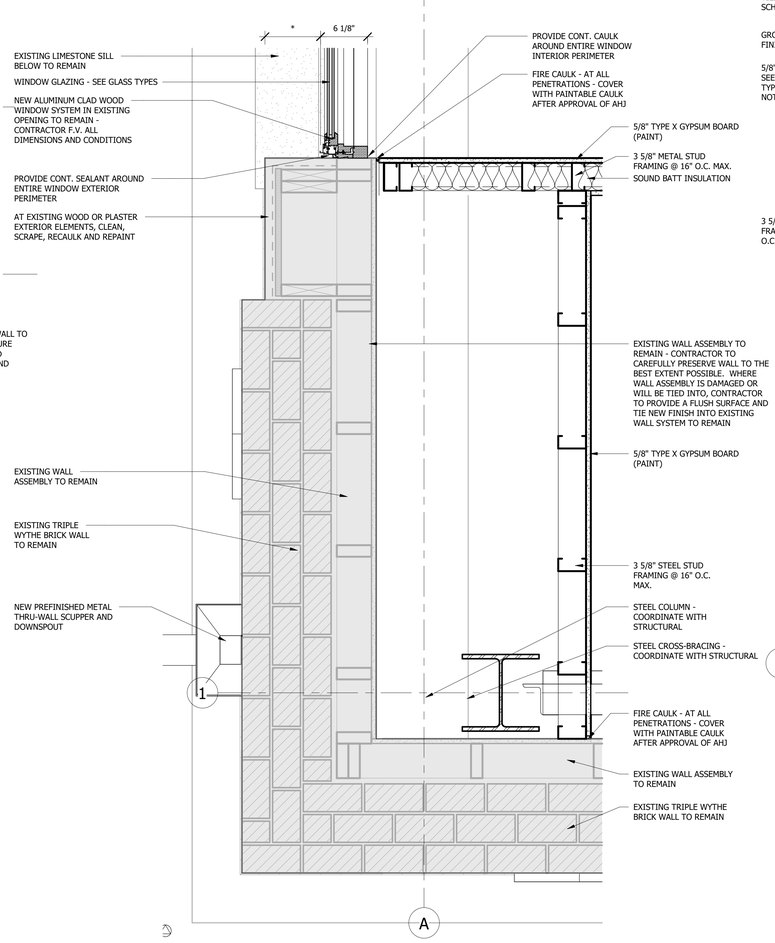

5 PLAN DETAIL
1 1/2" = 1'-0"

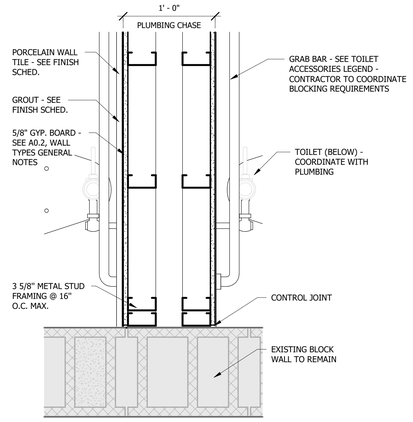

3 PLAN DETAIL
1 1/2" = 1'-0"

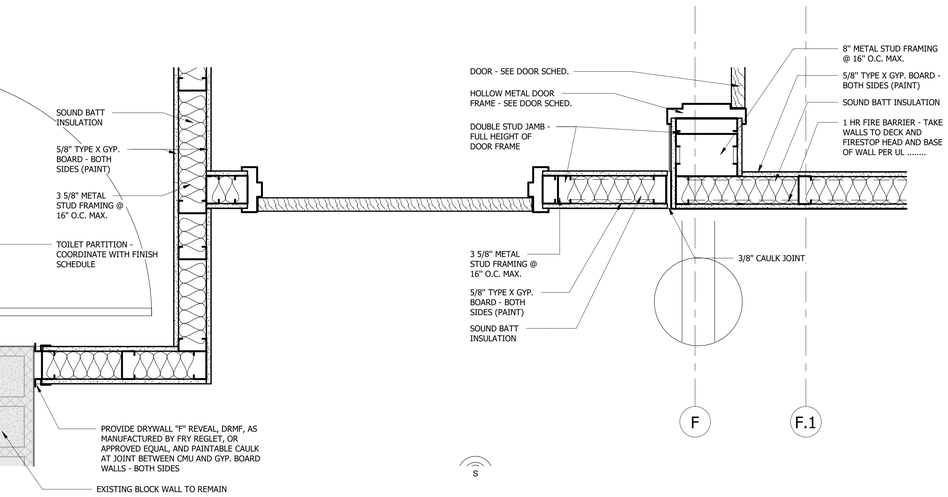

4 PLAN DETAIL
1 1/2" = 1'-0"

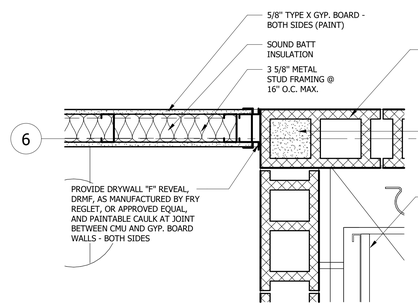

6 PLAN DETAIL
1 1/2" = 1'-0"

7 PLAN DETAIL
1 1/2" = 1'-0"

Allen&Hoshall
engineers • architects • surveyors

Allen & Hoshall
1661 International Drive, Suite 100
Memphis, TN 38120
901 820 0820 fax 866 270 6330

© ALLEN & HOSHALL
This document is proprietary and shall not be reproduced or used by others without prior written consent.
These drawings are intended to be plotted in color. Contractor assumes all risk in utilizing these drawings in any other manner.

ROBERT MICHAEL THUNZ
REGISTERED ARCHITECT
1/9/2026
No. 101460
STATE OF TENNESSEE

WINCHESTER CITY HALL

7 S HIGH ST, SUITE 1
WINCHESTER, TN 37398

CITY OF WINCHESTER, TENNESSEE

No.	Revision Description	Date

PLAN DETAILS AND SECTIONS

JOB NO: 63492 DRAWN: RMT
DATE: 01.07.2026 CONSTRUCTION DOCUMENTS

A8.1

Plotted on: 2/9/2026 12:04:39 PM

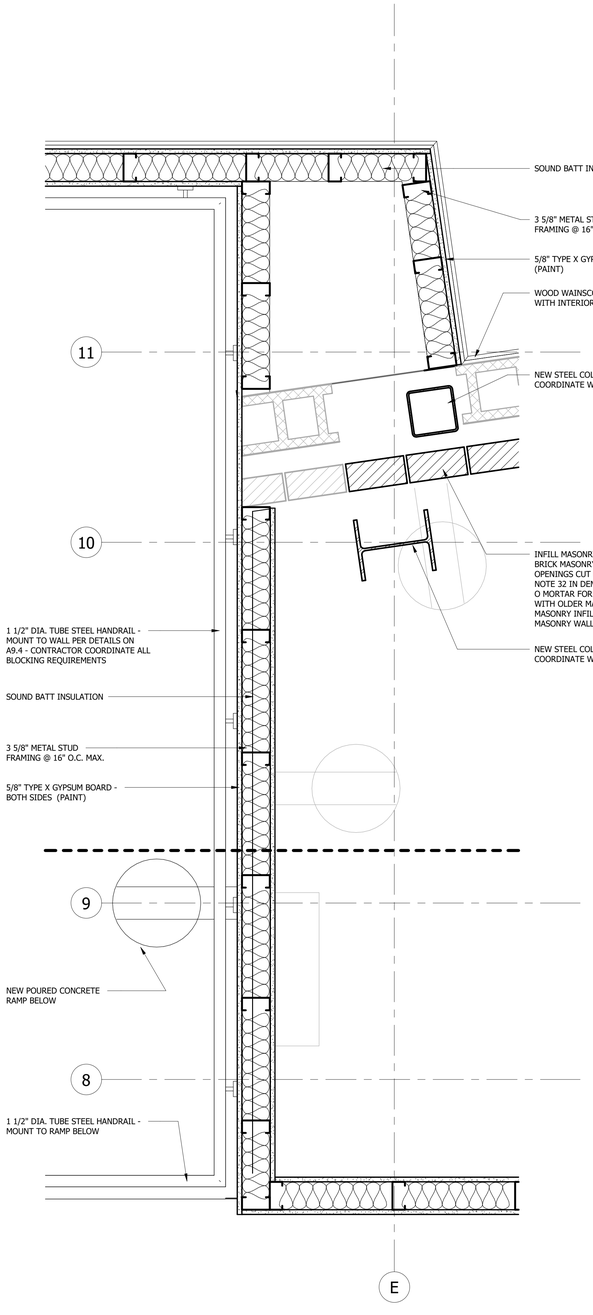

1 PLAN DETAIL
1 1/2" = 1'-0"

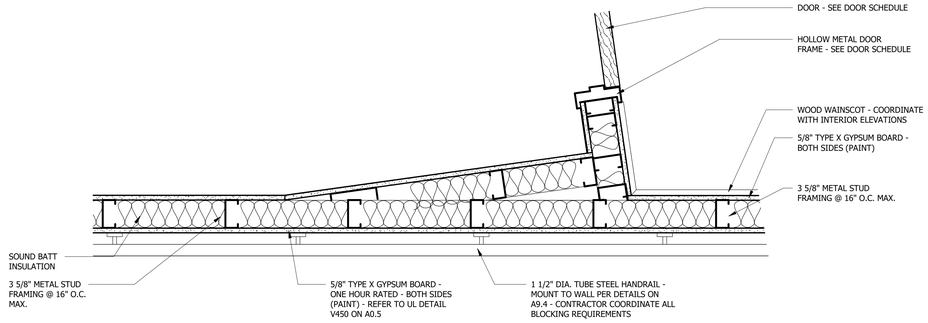

2 PLAN DETAIL
1 1/2" = 1'-0"

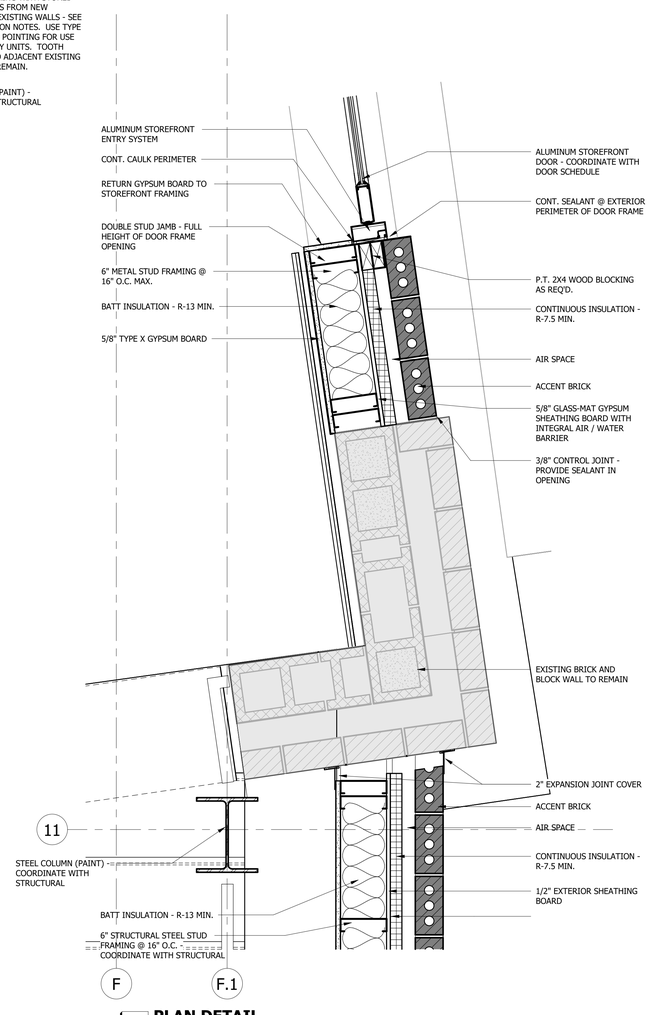

3 PLAN DETAIL
1 1/2" = 1'-0"

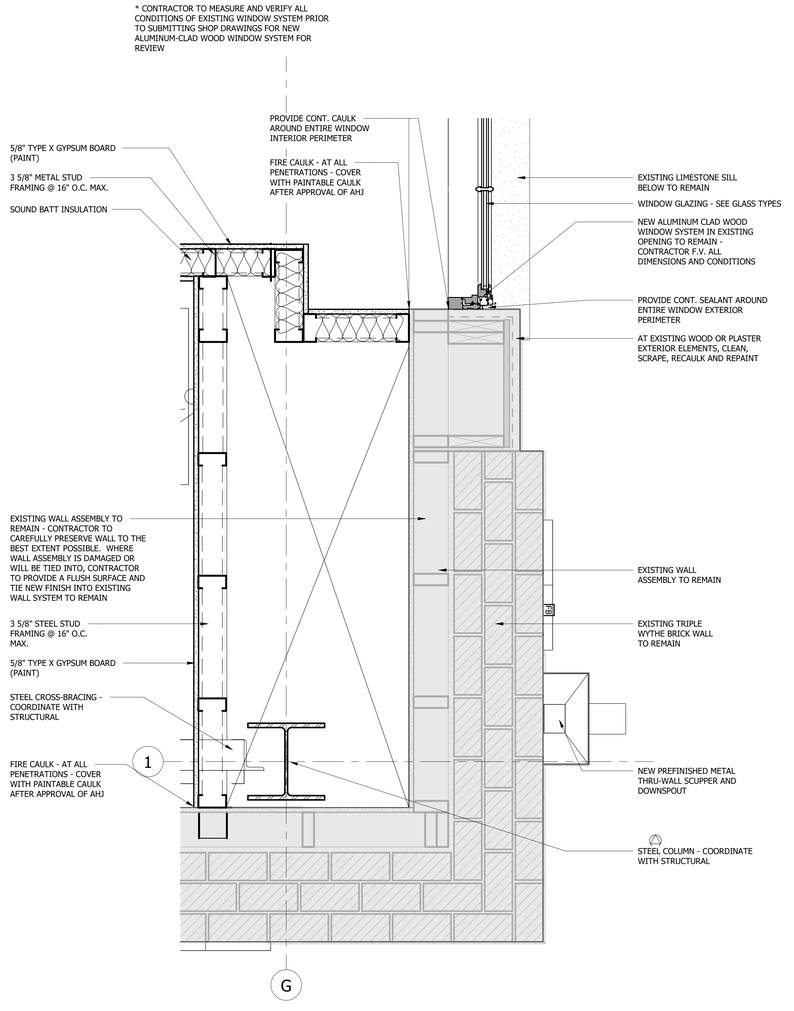

4 PLAN DETAIL
1 1/2" = 1'-0"

Allen&Hoshall
engineers • architects • surveyors

Allen & Hoshall
1661 International Drive, Suite 100
Memphis, TN 38120
901 820 0820 fax 866 270 6330

© ALLEN & HOSHALL
This document is proprietary and shall not be reproduced or used by others without prior written consent.
These drawings are intended to be plotted in color. Contractor assumes all risk in utilizing these drawings in any other manner.

ROBERT MICHAEL MINZ
REGISTERED ARCHITECT
Robert M Minz
1 Oct 2026
No. 101460
STATE OF TENNESSEE

WINCHESTER CITY HALL

7 S HIGH ST, SUITE 1
WINCHESTER, TN 37398

CITY OF WINCHESTER, TENNESSEE

No.	Revision Description	Date

PLAN DETAILS

JOB NO: 63492 DRAWN: RMT
DATE: 01.07.2026 CONSTRUCTION DOCUMENTS

A8.2

Plotted on: 2/9/2026 12:05:35 PM

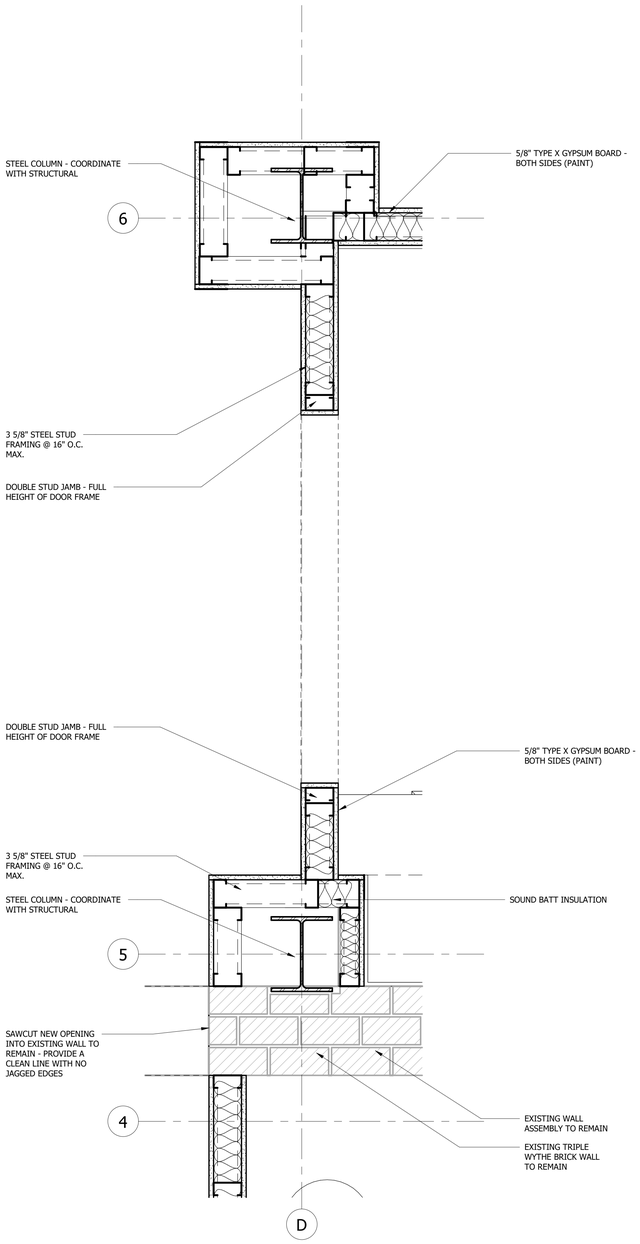

1 PLAN DETAIL
1 1/2" = 1'-0"

* CONTRACTOR TO MEASURE AND VERIFY ALL CONDITIONS OF EXISTING WINDOW SYSTEM PRIOR TO SUBMITTING SHOP DRAWINGS FOR NEW ALUMINUM-CLAD WOOD WINDOW SYSTEM FOR REVIEW

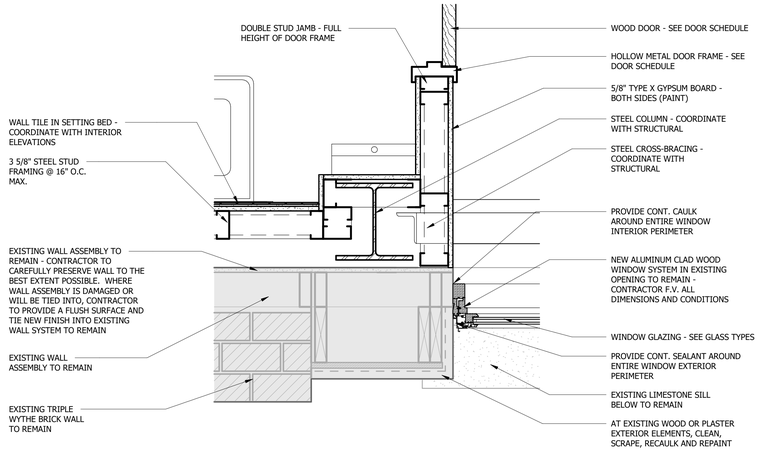

2 PLAN DETAIL
1 1/2" = 1'-0"

Allen&Hoshall
engineers • architects • surveyors

Allen & Hoshall
1661 International Drive, Suite 100
Memphis, TN 38120
901 820 0820 fax 866 270 6330

© ALLEN & HOSHALL
This document is proprietary and shall not be reproduced or used by others without prior written consent.
These drawings are intended to be plotted in color. Contractor assumes all risk in utilizing these drawings in any other manner.

ROBERT MICHAEL THOMAS
REGISTERED ARCHITECT
No. 101460
STATE OF TENNESSEE
1 Oct 2026

WINCHESTER CITY HALL

7 S HIGH ST, SUITE 1
WINCHESTER, TN 37398

CITY OF WINCHESTER, TENNESSEE

No.	Revision Description	Date

PLAN DETAILS

JOB NO: 63492 DRAWN: RMT
DATE: 01.07.2026 CONSTRUCTION DOCUMENTS

A8.3

Plotted on: 2/9/2026 12:06:22 PM

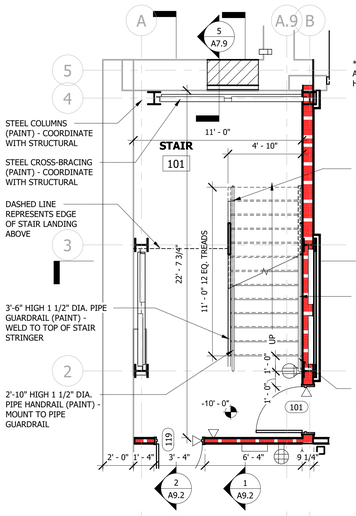

1 STAIR PLAN - BASEMENT
1/4" = 1'-0"

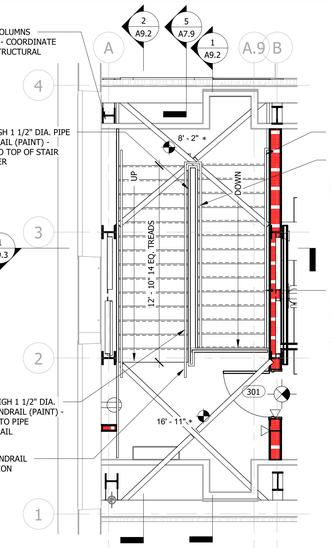

4 STAIR PLAN - SECOND FLOOR
1/4" = 1'-0"

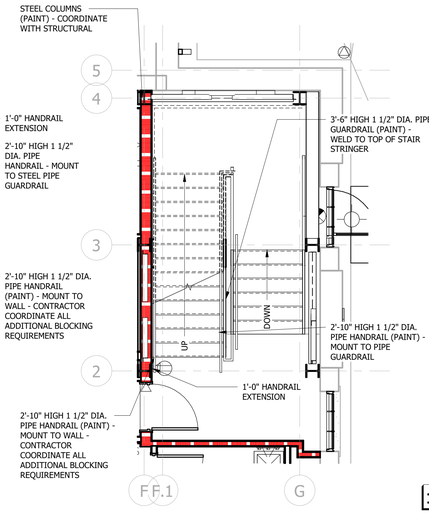

7 STAIR PLAN - GROUND FLOOR
1/4" = 1'-0"

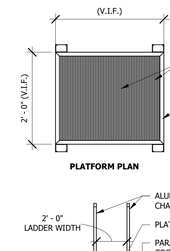

PLATFORM PLAN

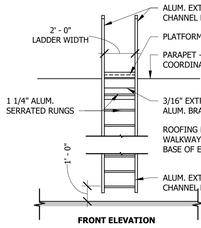

FRONT ELEVATION

NOTE: LADDER TO BE LOCKABLE WITH METAL GRATE

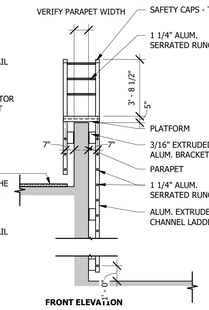

FRONT ELEVATION

SECTION AT BRACKET

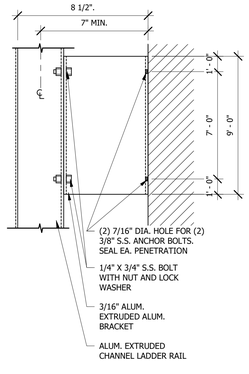

PLAN AT BRACKET

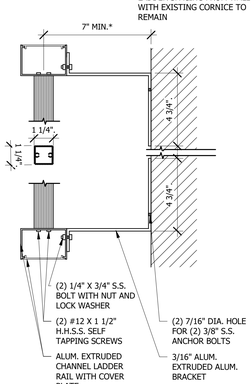

10 EXTERIOR WALL MOUNTED LADDER DETAILS
1/4" = 1'-0"

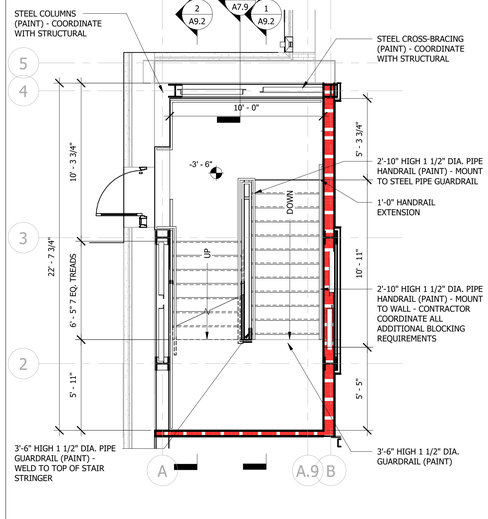

2 STAIR LANDING @ DOOR
1/4" = 1'-0"

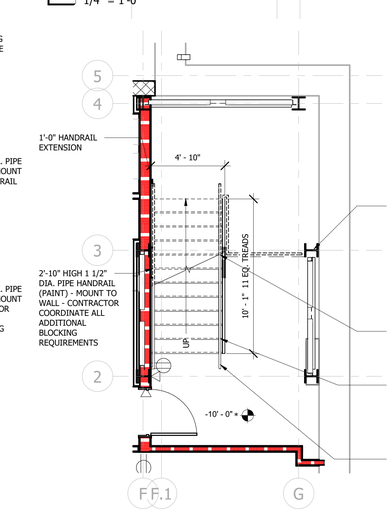

5 STAIR PLAN - BASEMENT
1/4" = 1'-0"

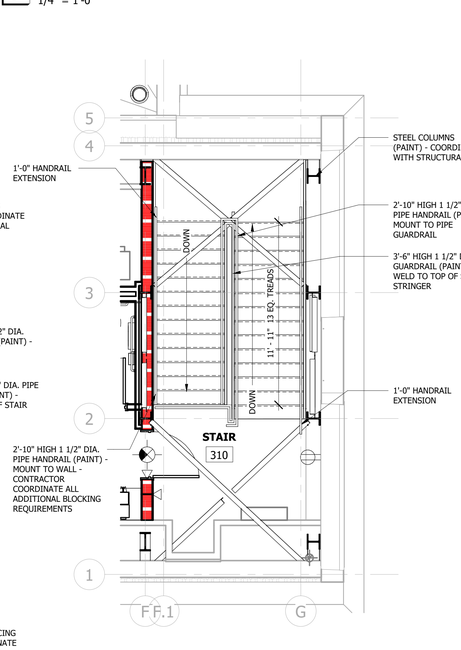

8 STAIR PLAN - SECOND FLOOR
1/4" = 1'-0"

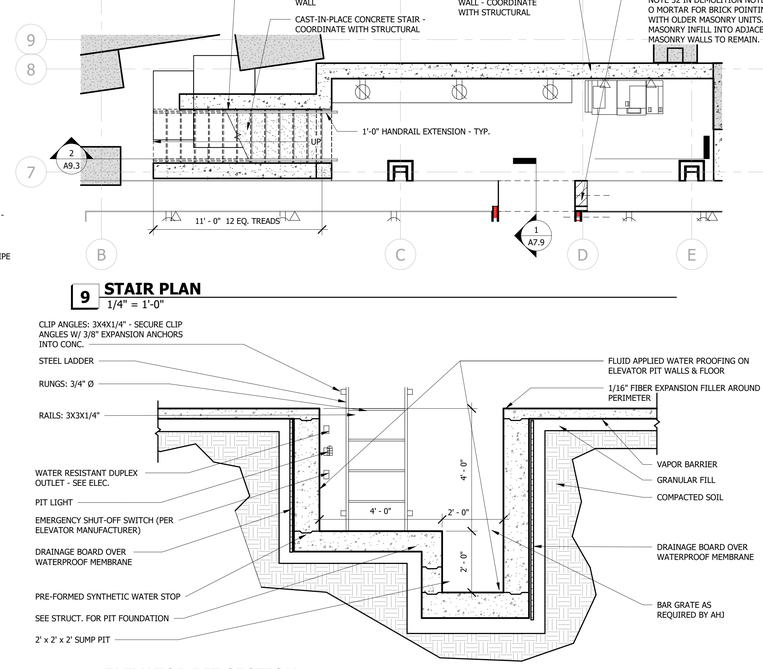

9 STAIR PLAN
1/4" = 1'-0"

11 ELEVATOR PIT SECTION
1/2" = 1'-0"

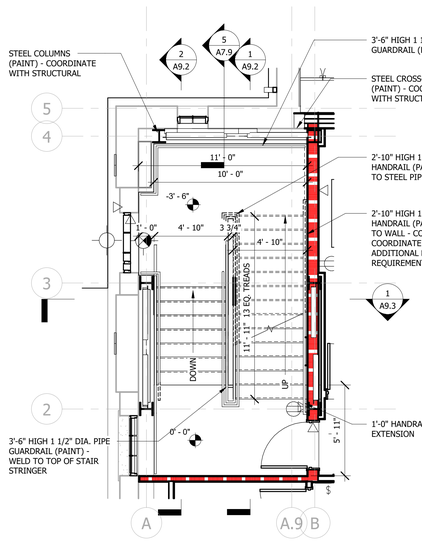

3 STAIR PLAN - GROUND FLOOR
1/4" = 1'-0"

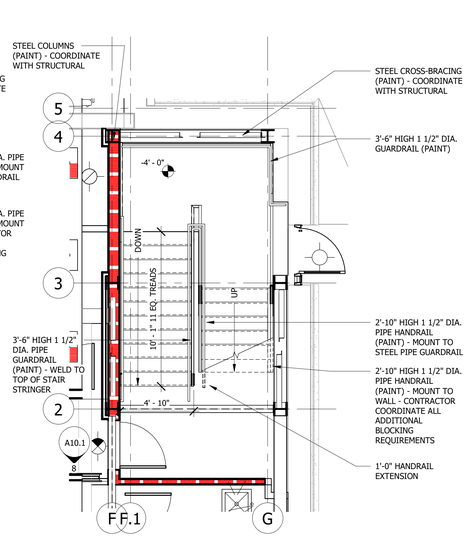

6 STAIR LANDING @ DOOR
1/4" = 1'-0"

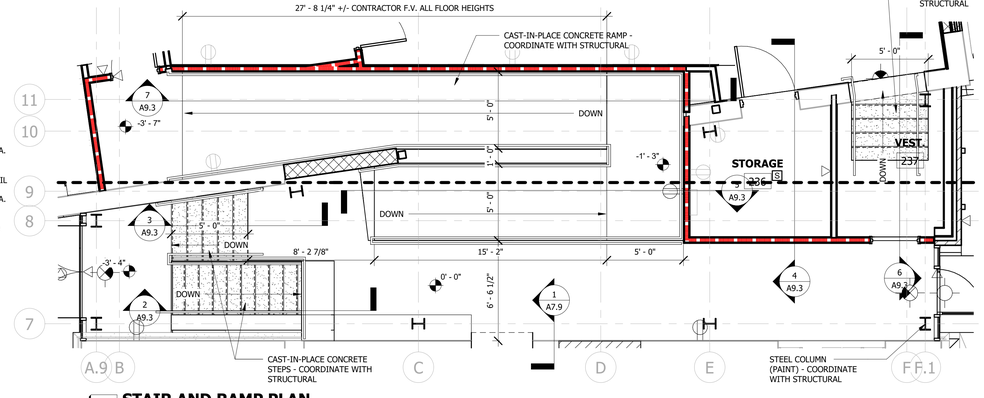

12 STAIR AND RAMP PLAN
1/4" = 1'-0"

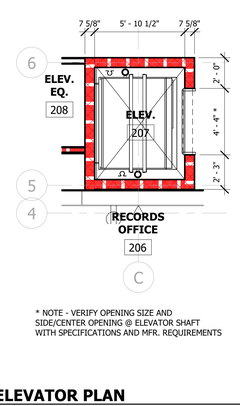

* NOTE - VERIFY OPENING SIZE AND SIDE/CENTER OPENING @ ELEVATOR SHAFT WITH SPECIFICATIONS AND MFR. REQUIREMENTS

13 ELEVATOR PLAN
1/4" = 1'-0"

Plotted on: 2/9/2026 12:26:03 PM

Allen&Hoshall
engineers • architects • surveyors

Allen & Hoshall
1661 International Drive, Suite 100
Memphis, TN 38120
901 820 0820 fax 866 270 6330

© ALLEN & HOSHALL
This document is proprietary and shall not be reproduced or used by others without prior written consent.
These drawings are intended to be plotted in color. Contractor assumes all risk in utilizing these drawings in any other manner.

ROBERT MICHAEL THRASHER
REGISTERED ARCHITECT
Robert M Thrasher
1 FEB 2026
No. 101496
STATE OF TENNESSEE

WINCHESTER CITY HALL

7 S HIGH ST, SUITE 1
WINCHESTER, TN 37398

CITY OF WINCHESTER, TENNESSEE

No.	Revision Description	Date

VERTICAL CIRCULATION

JOB NO: 63492 DRAWN: RMT
DATE: 01.07.2026 CONSTRUCTION DOCUMENTS

A9.1

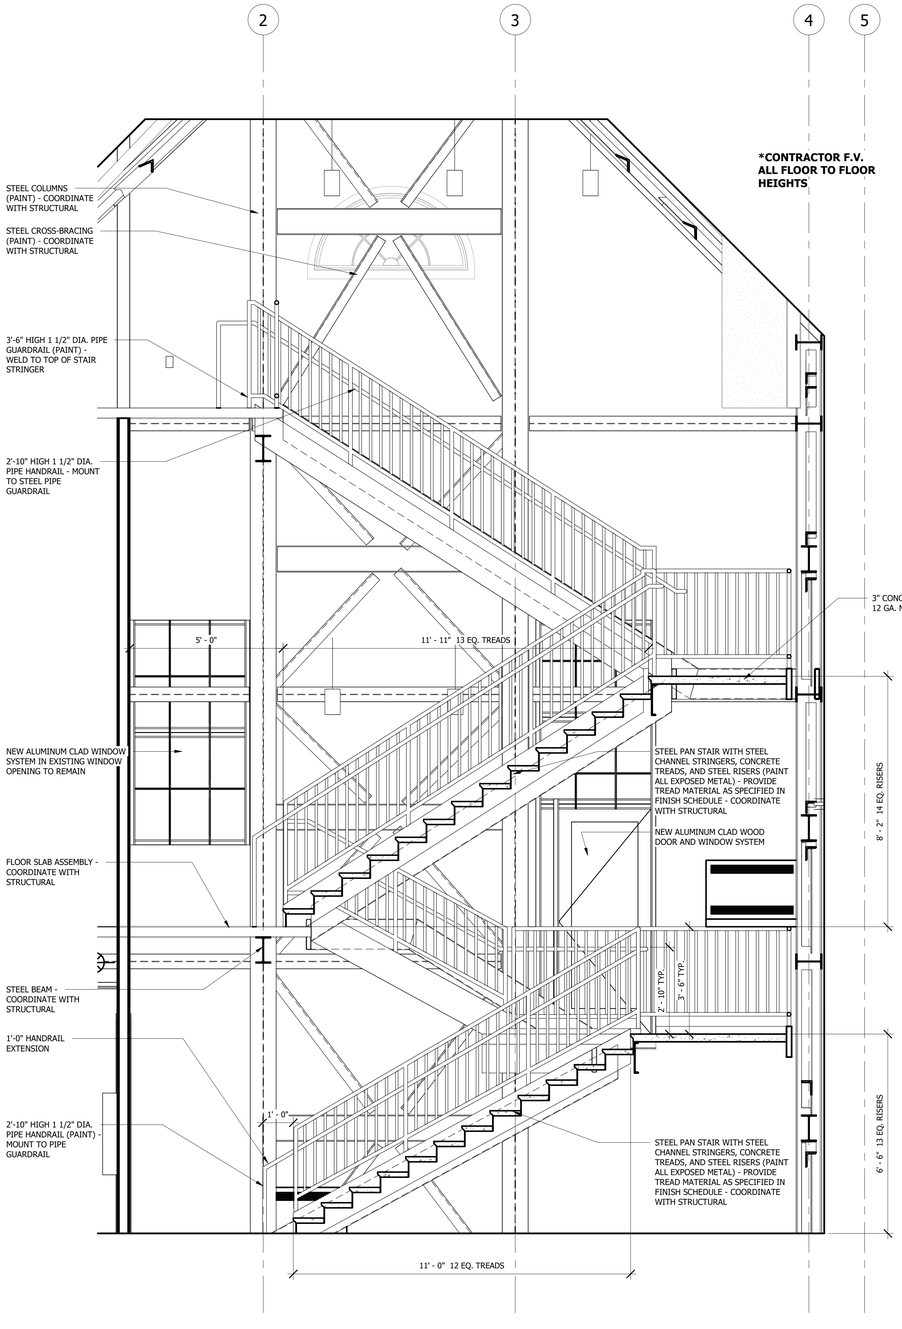

1 STAIR SECTION
1/2" = 1'-0"

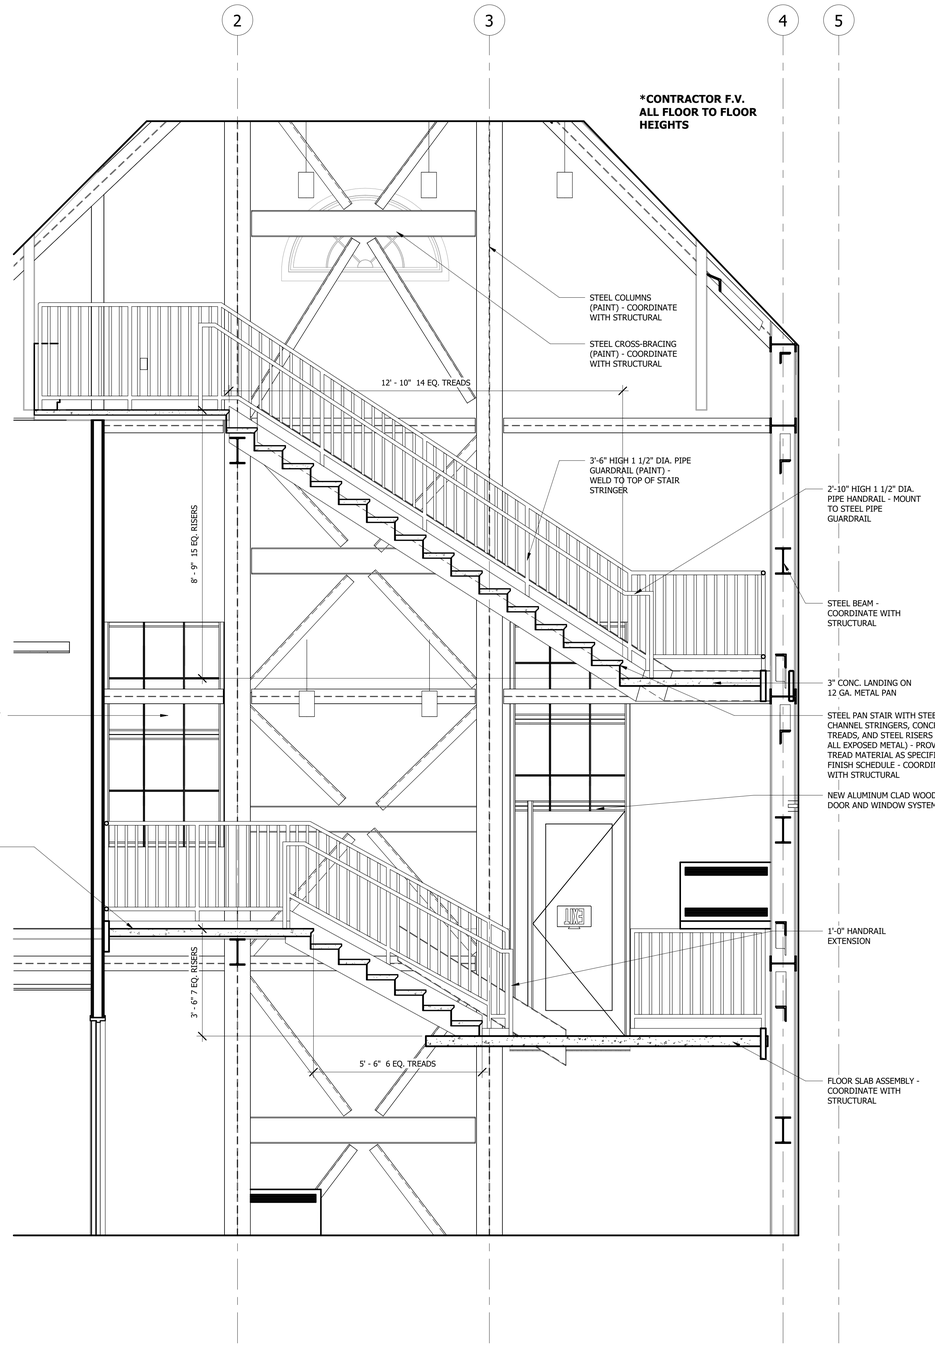

2 STAIR SECTION
1/2" = 1'-0"

Plotted on: 2/9/2026 12:39:09 PM

Allen&Hoshall
engineers • architects • surveyors

Allen & Hoshall
1661 International Drive, Suite 100
Memphis, TN 38120
901 820 0820 fax 866 270 6330

© ALLEN & HOSHALL
This document is proprietary and shall not be reproduced or used by others without prior written consent.
These drawings are intended to be plotted in color. Contractor assumes all risk in utilizing these drawings in any other manner.

ROBERT MICHAEL THUNZ
REGISTERED ARCHITECT
Robert M Thunz
2/9/2026
No. 101460
STATE OF TENNESSEE

WINCHESTER CITY HALL

7 S HIGH ST, SUITE 1
WINCHESTER, TN 37398

CITY OF WINCHESTER, TENNESSEE

No.	Revision Description	Date

VERTICAL CIRCULATION

JOB NO: 63492 DRAWN: RMT
DATE: 01.07.2026 CONSTRUCTION DOCUMENTS

A9.2

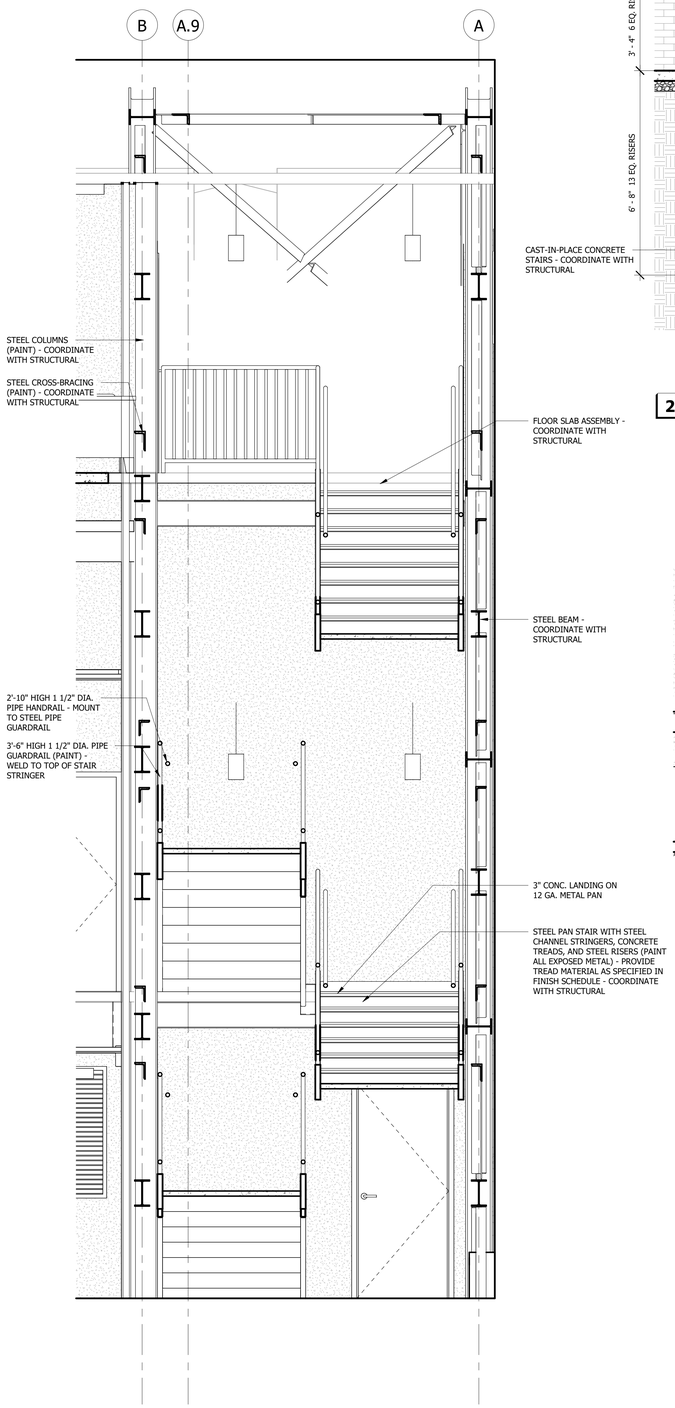

1 STAIR SECTION
1/2" = 1'-0"

***CONTRACTOR F.V. ALL FLOOR TO FLOOR HEIGHTS**

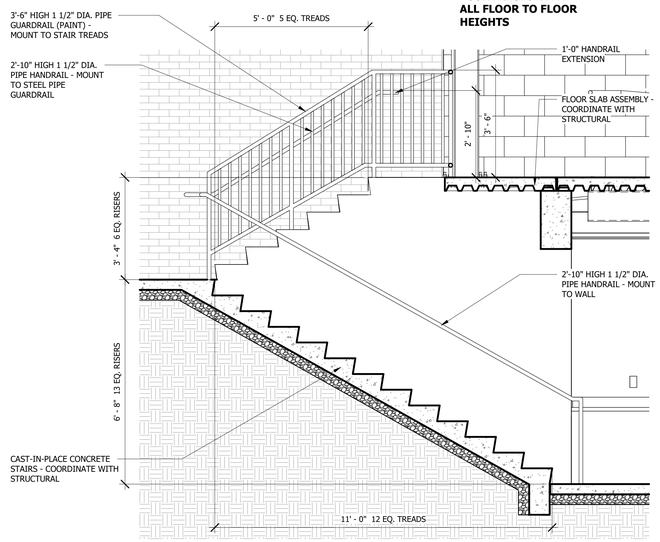

2 STAIR SECTION
1/2" = 1'-0"

***CONTRACTOR F.V. ALL FLOOR TO FLOOR HEIGHTS**

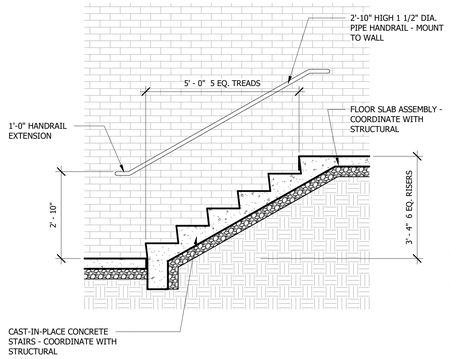

3 STAIR SECTION
1/2" = 1'-0"

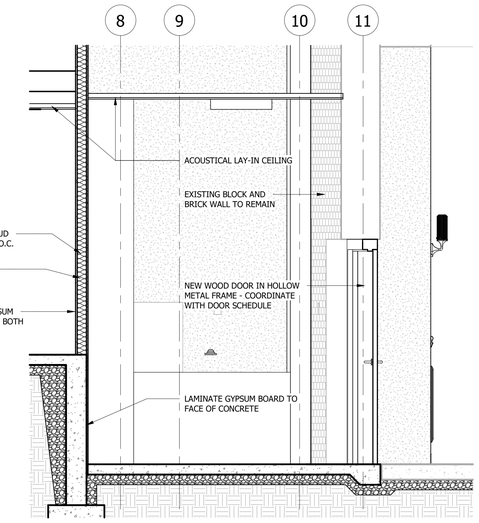

4 Section 26
1/2" = 1'-0"

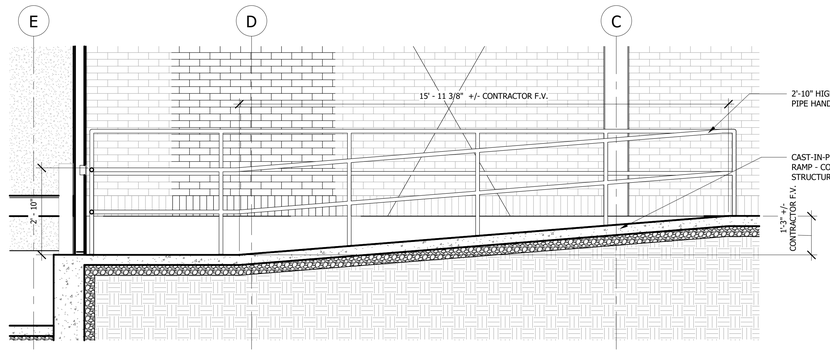

5 RAMP SECTION
1/2" = 1'-0"

***CONTRACTOR F.V. ALL FLOOR TO FLOOR HEIGHTS**

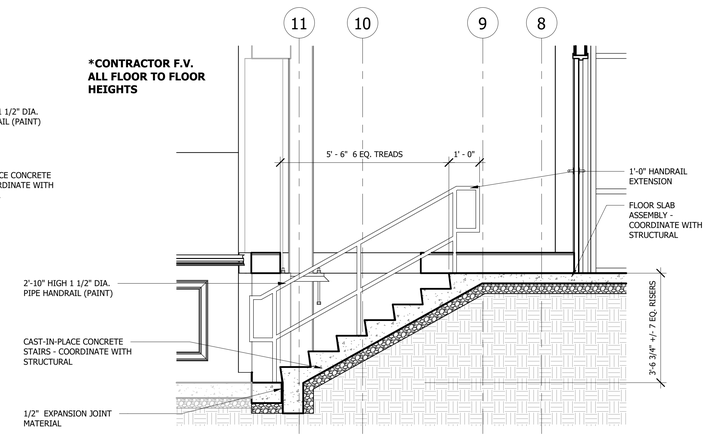

6 STAIR SECTION
1/2" = 1'-0"

***CONTRACTOR F.V. ALL FLOOR TO FLOOR HEIGHTS**

CONTRACTOR COORDINATE ALL BLOCKING REQUIREMENTS

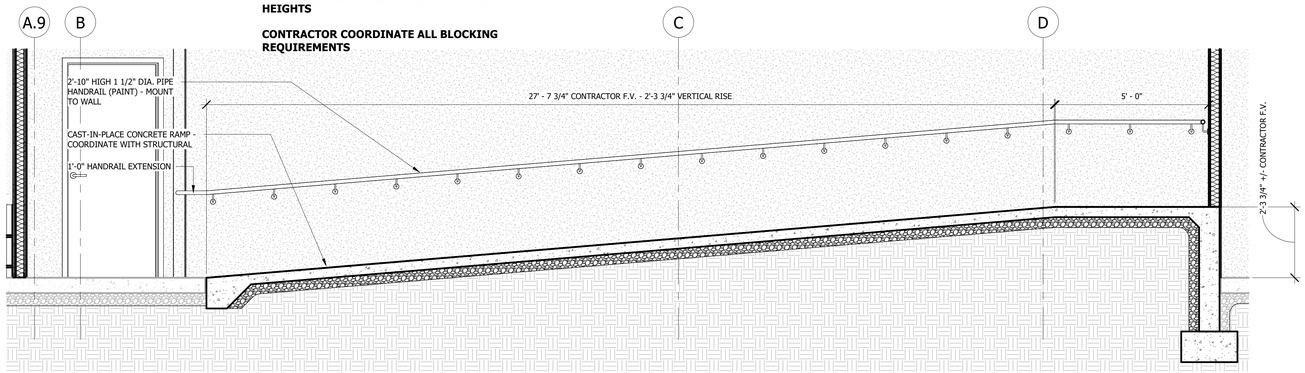

7 RAMP SECTION
1/2" = 1'-0"

Allen&Hoshall
engineers • architects • surveyors

Allen & Hoshall
1661 International Drive, Suite 100
Memphis, TN 38120
901 820 0820 fax 866 270 6330

© ALLEN & HOSHALL
This document is proprietary and shall not be reproduced or used by others without prior written consent.
These drawings are intended to be plotted in color. Contractor assumes all risk in utilizing these drawings in any other manner.

ROBERT MICHAEL THOMAS
REGISTERED ARCHITECT
Robert M Thomas
1/9/2026
No. 101460
STATE OF TENNESSEE

WINCHESTER CITY HALL

7 S HIGH ST, SUITE 1
WINCHESTER, TN 37398

CITY OF WINCHESTER, TENNESSEE

No.	Revision Description	Date

VERTICAL CIRCULATION

JOB NO: 63492 DRAWN: RMT
DATE: 01.07.2026 CONSTRUCTION DOCUMENTS

A9.3

Plotted on: 2/9/2026 12:40:31 PM

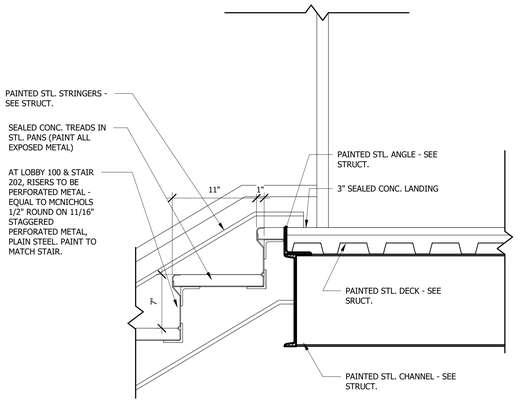

1 TYP. STAIR DETAIL @ LANDING
1 1/2" = 1'-0"

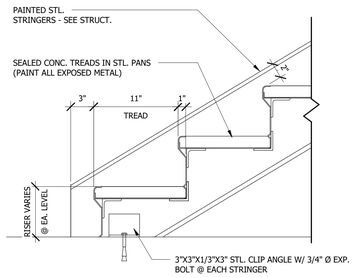

2 TYPICAL STAIR DETAIL @ BASE
1 1/2" = 1'-0"

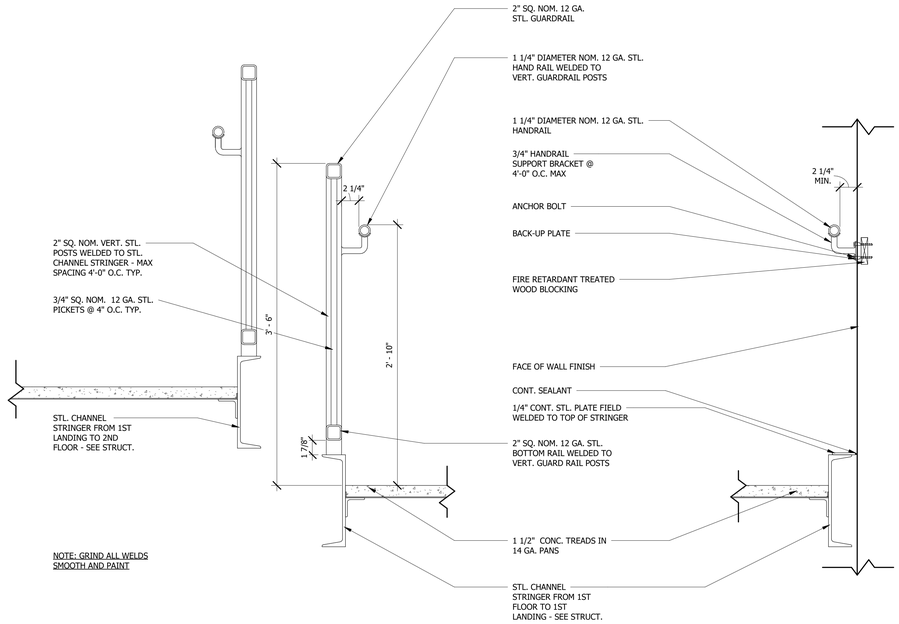

3 TYPICAL STAIR CROSS SECTION
1 1/2" = 1'-0"

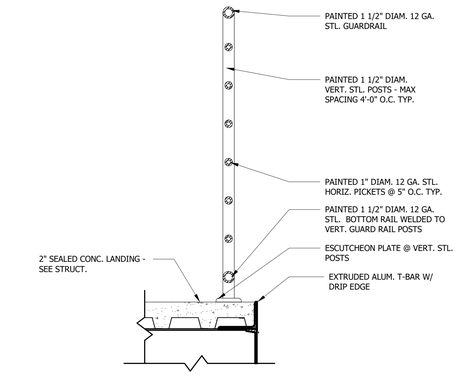

4 TYP. VERTICAL RAILING POST
1 1/2" = 1'-0"

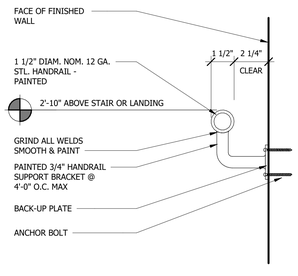

5 TYP. WALL MOUNTED HANDRAIL DETAIL
3" = 1'-0"

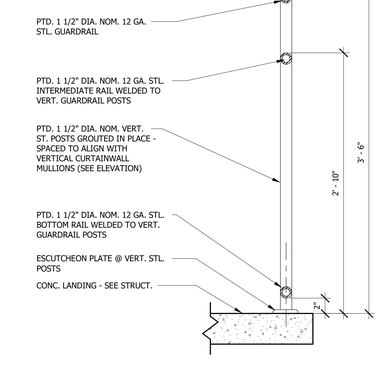

6 TYPICAL PIPE GUARD RAIL
1 1/2" = 1'-0"

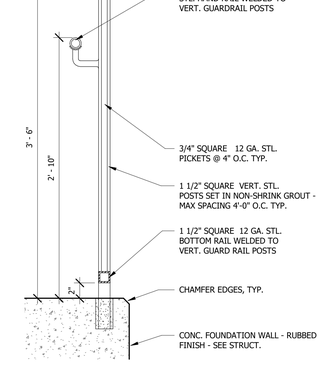

7 TYPICAL STL. GUARD RAIL & HANDRAIL
1 1/2" = 1'-0"

Allen&Hoshall
engineers • architects • surveyors

Allen & Hoshall
1661 International Drive, Suite 100
Memphis, TN 38120
901 820 0820 fax 866 270 6330

© ALLEN & HOSHALL
This document is proprietary and shall not be reproduced or used by others without prior written consent.
These drawings are intended to be plotted in color. Contractor assumes all risk in utilizing these drawings in any other manner.

ROBERT MICHAEL THOMAS
REGISTERED ARCHITECT
Robert M Thomas
1 Oct 2026
No. 101466
STATE OF TENNESSEE

WINCHESTER CITY HALL

7 S HIGH ST, SUITE 1
WINCHESTER, TN 37398

CITY OF WINCHESTER, TENNESSEE

No.	Revision Description	Date

VERTICAL CIRCULATION DETAILS

JOB NO: 63492 DRAWN: RMT
DATE: 01.07.2026 CONSTRUCTION DOCUMENTS

A9.4

Plotted on: 2/9/2026 12:44:39 PM

DOOR TYPES

SCALE : 1/4" = 1'

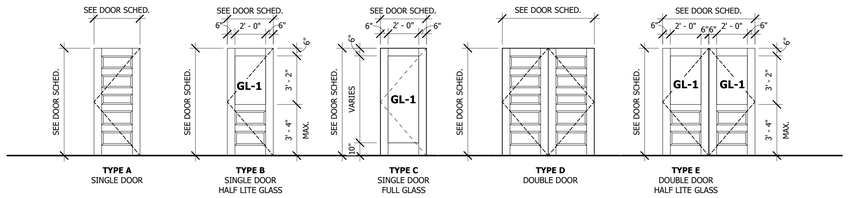

TYPE A
SINGLE DOOR

TYPE B
SINGLE DOOR
HALF LITE GLASS

TYPE C
SINGLE DOOR
FULL GLASS

TYPE D
DOUBLE DOOR

TYPE E
DOUBLE DOOR
HALF LITE GLASS

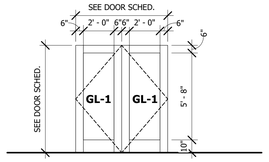

TYPE F
DOUBLE DOOR
FULL GLASS

DOOR FRAME TYPE

SCALE : 1/4" = 1'

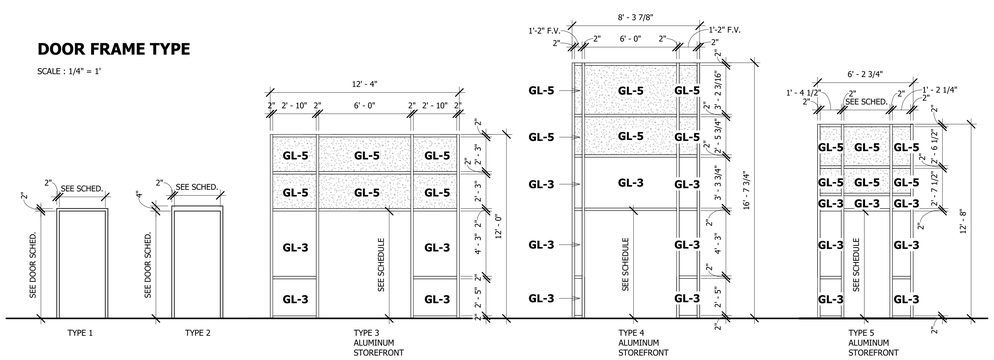

TYPE 1

TYPE 2

TYPE 3
ALUMINUM
STOREFRONT

TYPE 4
ALUMINUM
STOREFRONT

TYPE 5
ALUMINUM
STOREFRONT

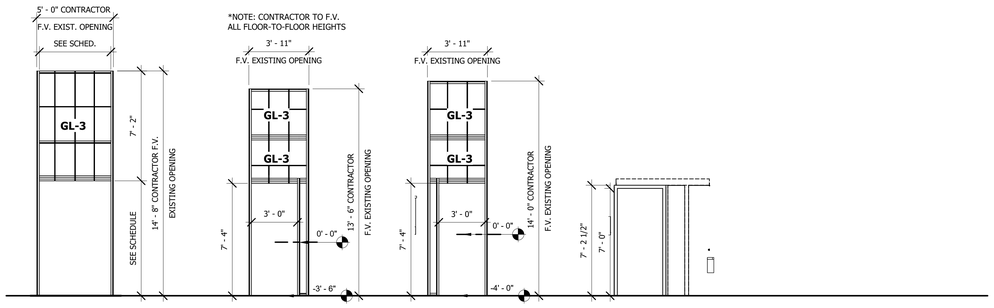

TYPE 6
ALUMINUM-CLAD
WOOD WINDOW
SYSTEM

TYPE 7
ALUMINUM-CLAD
WOOD WINDOW
SYSTEM

TYPE 8
ALUMINUM-CLAD
WOOD WINDOW
SYSTEM

TYPE 9
POCKET DOOR

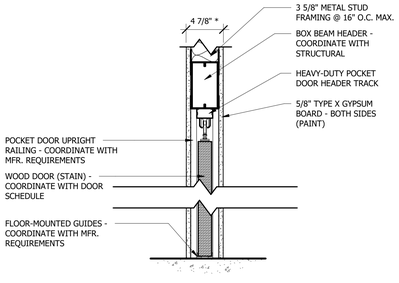

(A) HEAD

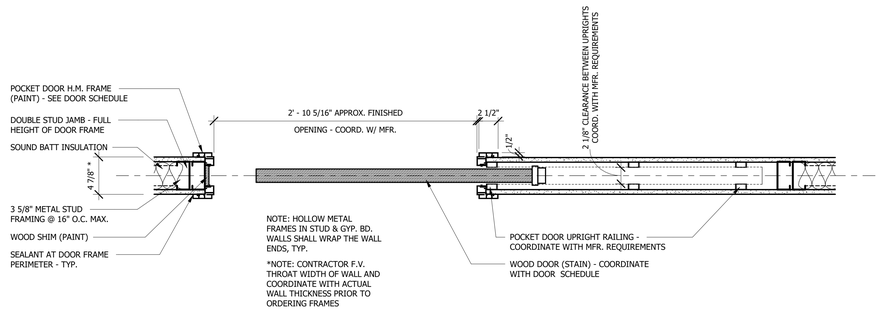

(B) JAMB

1 INT. POCKET DOOR FRAME
1 1/2" = 1'-0"

DOOR SCHEDULE

DOOR NUMBER	WIDTH	HEIGHT	DOOR TYPE	DOOR MATERIAL	DOOR FINISH	FRAME MATERIAL	FRAME FINISH	HEAD	JAMB	FRAME TYPE	GLAZING	FIRE RATING	HARDWARE	COMMENTS
101	3' - 0"	7' - 0"	TYPE A	WOOD	STAIN	H.M.	PAINT			TYPE 1		45 MIN.	#08	
101.1	3' - 0"	7' - 4"	TYPE B	ALUM. / WOOD	PAINT	ALUM. / WOOD	PAINT			TYPE 7				
102	3' - 0"	7' - 0"	TYPE A	WOOD	STAIN	H.M.	PAINT			TYPE 2			#03	
104	3' - 0"	7' - 0"	TYPE A	WOOD	STAIN	H.M.	PAINT	4A/A10.2	4B/A10.2	TYPE 1			#05	
106A	3' - 0"	7' - 0"	TYPE A	WOOD	STAIN	H.M.	PAINT	4A/A10.2	4B/A10.2	TYPE 1		45 MIN.	#09	
106B	5' - 0"	7' - 0"	-	-	-	-	-	9A/A10.2	9B/A10.2					CASED OPENING IN EXISTING WALL
106C	3' - 6"	7' - 0"						9A/A10.2	9B/A10.2					CASED OPENING
107	3' - 0"	7' - 0"	TYPE A	WOOD	STAIN	H.M.	PAINT	4A/A10.2	4B/A10.2	TYPE 1			#05	
108	3' - 0"	7' - 0"	TYPE A	WOOD	STAIN	H.M.	PAINT	4A/A10.2	4B/A10.2	TYPE 1			#03	
110	3' - 0"	7' - 0"	TYPE A	WOOD	STAIN	H.M.	PAINT			TYPE 1		45 MIN.	#08	
110.1	3' - 0"	7' - 4"	TYPE B	ALUM. / WOOD	PAINT	ALUM. / WOOD	PAINT			TYPE 8				
111	3' - 0"	7' - 0"	TYPE A	WOOD	STAIN	H.M.	PAINT	4A/A10.2	4B/A10.2	TYPE 1			#03	
112	3' - 0"	7' - 0"	TYPE A	WOOD	STAIN	H.M.	PAINT			TYPE 2			#07	
113	3' - 0"	7' - 0"	TYPE A	WOOD	STAIN	H.M.	PAINT			TYPE 2			#07	
114	3' - 0"	7' - 0"	TYPE B	WOOD	STAIN	H.M.	PAINT			TYPE 2			#02	
115	4' - 0"	7' - 0"												CASED OPENING
116	3' - 0"	7' - 0"	TYPE A	WOOD	STAIN	H.M.	PAINT			TYPE 2			#03	
117	3' - 0"	7' - 0"	TYPE B	WOOD	STAIN	H.M.	PAINT	4A/A10.2	4B/A10.2	TYPE 1			#02	
118	3' - 0"	7' - 0"	TYPE A	WOOD	STAIN	H.M.	PAINT	2A/A10.2	2B/A10.2	TYPE 2			#03	
119	3' - 0"	7' - 0"	TYPE A	WOOD	STAIN	H.M.	PAINT			TYPE 1		45 MIN.	#03	
201A	4' - 8"	7' - 6"	TYPE D	ALUM. / WOOD	PAINT	ALUM. / WOOD	PAINT			TYPE 7			#01.1	
202	3' - 0"	7' - 0"	TYPE A	WOOD	STAIN	WOOD	PAINT	1A/A10.1	1B/A10.1	TYPE 9			#11	POCKET DOOR
202A	3' - 0"	7' - 0"	TYPE A	WOOD	STAIN	H.M.	PAINT	4A/A10.2	4B/A10.2	TYPE 1				
203A	3' - 0"	7' - 0"	TYPE A	WOOD	STAIN	H.M.	PAINT			TYPE 1		45 MIN.	#08	
204	3' - 0"	7' - 0"	TYPE B	WOOD	STAIN	H.M.	PAINT	4A/A10.2	4B/A10.2	TYPE 1			#02	
205	3' - 0"	7' - 0"	TYPE B	WOOD	STAIN	H.M.	PAINT	4A/A10.2	4B/A10.2	TYPE 1			#02	
206	3' - 0"	7' - 0"	TYPE A	WOOD	STAIN	H.M.	PAINT	4A/A10.2	4B/A10.2	TYPE 1		45 MIN.	#02	
208	3' - 0"	7' - 0"	TYPE A	WOOD	STAIN	H.M.	PAINT	4A/A10.2	4B/A10.2	TYPE 1			#03	
209	4' - 0"	7' - 0"						6A/A10.2	6B/A10.2					CASED OPENING
210	3' - 0"	7' - 0"	TYPE B	WOOD	STAIN	H.M.	PAINT	4A/A10.2	4B/A10.2	TYPE 1			#02	
211A	3' - 0"	7' - 0"	TYPE A	WOOD	STAIN	H.M.	PAINT	4A/A10.2	4B/A10.2	TYPE 1		45 MIN.	#09	
211B	5' - 0"	7' - 0"	-	-	-		-	8A/A10.2	8B/A10.2					CASED OPENING IN EXISTING WALL
212	3' - 0"	7' - 0"	TYPE B	WOOD	STAIN	H.M.	PAINT	4A/A10.2	4B/A10.2	TYPE 1			#02	
213	3' - 0"	7' - 0"	TYPE B	WOOD	STAIN	H.M.	PAINT	4A/A10.2	4B/A10.2	TYPE 1			#02	
214	3' - 0"	7' - 0"	TYPE B	WOOD	STAIN	H.M.	PAINT	4A/A10.2	4B/A10.2	TYPE 1			#02	
215	3' - 0"	7' - 0"	TYPE B	WOOD	STAIN	H.M.	PAINT	4A/A10.2	4B/A10.2	TYPE 1			#02	
216	4' - 0"	7' - 0"						6A/A10.2	6B/A10.2					CASED OPENING
217	3' - 0"	7' - 0"	TYPE A	WOOD	STAIN	H.M.	PAINT	4A/A10.2	4B/A10.2	TYPE 1			#03	
218	3' - 0"	7' - 0"	TYPE B	WOOD	STAIN	H.M.	PAINT	4A/A10.2	4B/A10.2	TYPE 1			#02	
219	3' - 0"	7' - 0"	TYPE B	WOOD	STAIN	H.M.	PAINT	4A/A10.2	4B/A10.2	TYPE 1			#02	
220A	3' - 0"	7' - 0"	TYPE A	WOOD	STAIN	H.M.	PAINT			TYPE 1		45 MIN.	#08	
221	3' - 0"	7' - 0"	TYPE A	WOOD	STAIN	WOOD	PAINT	1A/A10.1	1B/A10.1	TYPE 9			#11	POCKET DOOR
221A	3' - 0"	7' - 0"	TYPE A	WOOD	STAIN	H.M.	PAINT	4A/A10.2	4B/A10.2	TYPE 1				
221F	5' - 0"	7' - 0"	-	-	-		-	-	-					
222	3' - 0"	7' - 0"	TYPE B	WOOD	STAIN	H.M.	PAINT	4A/A10.2	4B/A10.2	TYPE 1			#10	
223A	6' - 0"	7' - 0"	TYPE F	ALUM.	ALUM.	ALUM.	ALUM.	7A/A10.2	7B/A10.2	TYPE 4			#AL02	
223B	3' - 0"	7' - 0"	TYPE C	ALUM	ALUM.	ALUM.	ALUM.	7A/A10.2	7B/A10.2	TYPE 6			#AL01	
223C	4' - 0"	7' - 0"												CASED OPENING IN EXISTING WALL
224	3' - 0"	7' - 0"	TYPE B	WOOD	STAIN	H.M.	PAINT	4A/A10.2	4B/A10.2	TYPE 1			#02	
225	3' - 0"	7' - 0"	TYPE B	WOOD	STAIN	H.M.	PAINT	4A/A10.2	4B/A10.2	TYPE 1			#05	
226	3' - 0"	7' - 0"	TYPE A	WOOD	STAIN	H.M.	PAINT	4A/A10.2	4B/A10.2	TYPE 1			#10	
228	3' - 0"	7' - 0"	TYPE B	WOOD	STAIN	H.M.	PAINT	4A/A10.2	4B/A10.2	TYPE 1			#02	
229	3' - 0"	7' - 0"	TYPE B	WOOD	STAIN	H.M.	PAINT	4A/A10.2	4B/A10.2	TYPE 1			#02	
230	3' - 0"	7' - 0"	TYPE A	WOOD	STAIN	H.M.	PAINT	4A/A10.2	4B/A10.2	TYPE 1		45 MIN.	#09	
231	6' - 0"	7' - 0"	TYPE F	ALUM.	ALUM.	ALUM.	ALUM.	7A/A10.2	7B/A10.2	TYPE 3			#AL03	
232	3' - 0"	7' - 0"	TYPE A	WOOD	STAIN	H.M.	PAINT	4A/A10.2	4B/A10.2	TYPE 1			#07	
233	3' - 0"	7' - 0"	TYPE A	WOOD	STAIN	H.M.	PAINT	4A/A10.2	4B/A10.2	TYPE 1			#07	
234	6' - 0"	7' - 0"	TYPE D	WOOD	PAINT	H.M.	PAINT	4A/A10.2	4B/A10.2	TYPE 1		45 MIN.	#04	
235A	6' - 0"	7' - 0"	TYPE D	WOOD	PAINT	H.M.	PAINT	4A/A10.2	4B/A10.2	TYPE 1		45 MIN.	#11	
235B	3' - 0"	7' - 0"	TYPE C	ALUM	ALUM.	ALUM.	ALUM.			TYPE 9			#AL01	
236	3' - 6"	7' - 0"	TYPE A	WOOD	STAIN	H.M.	PAINT	3A/A10.2	3B/A10.2	TYPE 2			#03	
237A	3' - 0"	7' - 0"	TYPE A	WOOD	STAIN	H.M.	PAINT	4A/A10.2	4B/A10.2	TYPE 1		45 MIN.	#10	
301	3' - 0"	7' - 0"	TYPE A	WOOD	STAIN	H.M.	PAINT			TYPE 1		45 MIN.	#08	
302	3' - 0"	7' - 0"	TYPE B	WOOD	STAIN	H.M.	PAINT	4A/A10.2	4B/A10.2	TYPE 1			#02	
303	3' - 0"	7' - 0"	TYPE B	WOOD	STAIN	H.M.	PAINT	4A/A10.2	4B/A10.2	TYPE 1			#02	
304A	3' - 0"	7' - 0"	TYPE A	WOOD	STAIN	H.M.	PAINT	4A/A10.2	4B/A10.2	TYPE 1		45 MIN.	#09	
304B	3' - 6"	7' - 0"	TYPE A	WOOD	STAIN		PAINT							
306	3' - 0"	7' - 0"	TYPE B	WOOD	STAIN	H.M.	PAINT	4A/A10.2	4B/A10.2	TYPE 1			#02	
307	3' - 0"	7' - 0"	TYPE B	WOOD	STAIN	H.M.	PAINT	4A/A10.2	4B/A10.2	TYPE 1			#02	
308	3' - 0"	7' - 0"	TYPE A	WOOD	STAIN	H.M.	PAINT	4A/A10.2	4B/A10.2	TYPE 1			#03	
309	3' - 0"	7' - 0"	TYPE A	WOOD	STAIN	H.M.	PAINT	4A/A10.2	4B/A10.2	TYPE 1			#06	
310	3' - 0"	7' - 0"	TYPE A	WOOD	STAIN	H.M.	PAINT			TYPE 1		45 MIN.	#08	

DOOR & WINDOW GENERAL NOTES

1. HOLLOW METAL FRAMES TO HAVE SILENCERS.
2. VERIFY KEYING REQUIREMENTS WITH OWNER.
3. HOLLOW METAL FRAMES TO BE PAINTED.
4. SEE DOOR SCHEDULE FOR DOOR FINISHES.
5. PROVIDE ASTRAGALS AND COORDINATORS AT RATED INTERIOR PAIR DOORS.
6. PROVIDE SMOKE SEALS AT ALL SMOKE AND FIRE RATED INTERIOR DOORS.
7. COORDINATE LATCHING FOR ALL DOORS WITH HOLD OPENS.
8. CONTRACTOR SHALL COORDINATE FRAME THROAT DIMENSIONS WITH WALL TYPE LEGEND.
9. ALL DOOR SURFACES SHALL BE FINISHED INCLUDING TOP AND BOTTOM EDGES.
10. ALL EXTERIOR HOLLOW METAL DOORS ARE TO BE INSULATED.
11. FIRE-RESISTANCE RATED DOORS MUST HAVE FIRE RATED FRAMES, HARDWARE, CLOSERS, AND OTHER RATED ACCESSORIES. [1999 NFPA 80 1-4 DEFINITION OF "FIRE DOOR," 1-6.1, 2-4.7, AND IBC 715.4]
12. CLOSERS AND POSITIVE LATCHING HARDWARE ARE REQUIRED ON FIRE RATED DOORS AND DOORS IN SMOKE PARTITIONS OR BARRIERS. [NFPA 101 7.2.1.8, 8.3.3.3., 8.4.3.5, 1999 NFPA 80 3-4, AND IBC 715.4.7]
13. ALL INTERIOR GLAZING TO BE TEMPERED, TYP.
14. HOLLOW METAL FRAMES IN STUD & GYP. BD. WALLS SHALL WRAP THE WALL ENDS, TYP.

TEMPERED GLASS IS REQUIRED IN THE FOLLOWING LOCATIONS BY CODE:

1. GLAZING IN AN INDIVIDUAL FIXED OR OPERABLE PANEL ADJACENT TO A DOOR WHERE THE NEAREST EXPOSED EDGE OF THE GLAZING IS WITHIN A 24" ARC OF EITHER VERTICAL EDGE OF A DOOR IN CLOSED POSITION AND WHERE THE BOTTOM EXPOSED EDGE OF THE GLAZING IS LESS THAN 60" ABOVE THE WALKING SURFACE. GLAZING IN PERPENDICULAR PLANE TO DOORS WHEN CLOSED ARE EXEMPT ON THE LATCH SIDE OF THE DOOR IN GROUP R-2 [IBC 2406.3.6]
2. GLAZING IN AN INDIVIDUAL FIXED OR OPERABLE PANEL IN WHICH THE EXPOSED AREA OF AND INDIVIDUAL PANE IS GREATER THAN 9 SF., THE BOTTOM EDGE IS LESS THAN 18" ABOVE THE FLOOR, THE EXPOSED TOP EDGE IS GREATER THAN 36" ABOVE THE FLOOR, AND ONE OR MORE WALKING SURFACES ARE WITHIN 36" HORIZONTALLY OF THE PLANE OF THE GLAZING [IBC 2406.3.7]
3. GLAZING ADJACENT TO STAIRWAYS, LANDINGS AND RAMPS WITHIN 36" HORIZONTALLY OF A WALKING SURFACE, WITHIN 60" HORIZONTALLY OF THE BOTTOM TREAD OF A STAIRWAY IN ANY DIRECTION, AND THE BOTTOM EDGE IS LESS THAN 60" ABOVE THE PLANE OR THE ADJACENT WALKING SURFACE. [IBC 2406.3.10 & 2406.3.11]

GLAZING TYPES

GL-1 - 1/4" CLEAR FLOAT GLASS, TEMPERED

GL-2 - 1" INSULATED GLAZING UNIT WITH SOLAR CONTROL LOW-E COATING / TINT

GL-3 - 1" INSULATED GLAZING UNIT WITH SOLAR CONTROL LOW-E COATING / TINT, TEMPERED

GL-4 - 1" INSULATED TEXTURED, TRANSLUCENT UNIT, TEMPERED

GL-5 - 1" INSULATED SILICONE-COATED SPANDREL UNIT, TEMPERED

Allen&Hoshall
engineers • architects • surveyors

Allen & Hoshall
1661 International Drive, Suite 100
Memphis, TN 38120
901 820 0820 fax 866 270 6330

© ALLEN & HOSHALL
This document is proprietary and shall not be reproduced or used by others without prior written consent.
These drawings are intended to be plotted in color. Contractor assumes all risk in utilizing these drawings in any other manner.

ROBERT MICHAEL THUNZ
REGISTERED ARCHITECT
No. 102466
STATE OF TENNESSEE
1 FEB 2026

WINCHESTER CITY HALL

7 S HIGH ST, SUITE 1
WINCHESTER, TN 37398

CITY OF WINCHESTER, TENNESSEE

No.	Revision Description	Date

DOOR TYPES

JOB NO: 63492 DRAWN: RMT
DATE: 01.07.2026 CONSTRUCTION DOCUMENTS

A10.1

Plotted on: 2/9/2026 12:46:43 PM

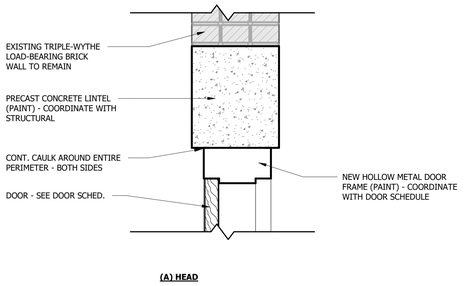

(A) HEAD

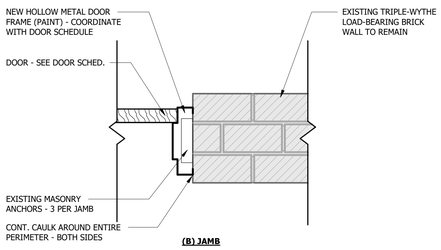

(B) JAMB

1 INT. H.M. DOOR FRAME IN EXISTING BRICK
1 1/2" = 1'-0"

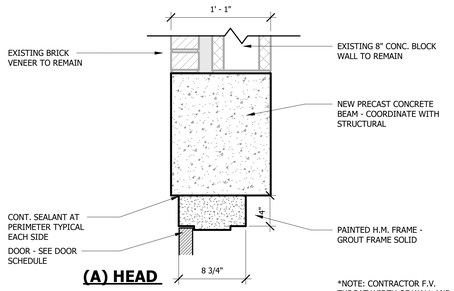

(A) HEAD

*NOTE: CONTRACTOR F.V. THROAT WIDTH OF WALL AND COORDINATE WITH ACTUAL WALL THICKNESS PRIOR TO ORDERING FRAMES

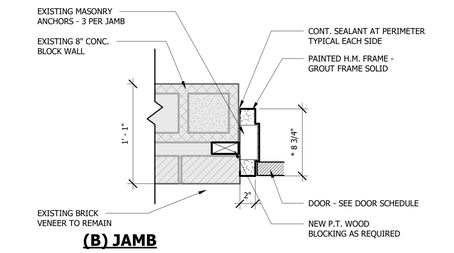

(B) JAMB

2 EXT. H.M. DOOR FRAME IN CMU
1 1/2" = 1'-0"

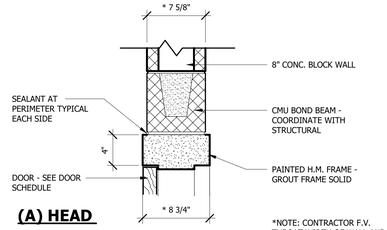

(A) HEAD

*NOTE: CONTRACTOR F.V. THROAT WIDTH OF WALL AND COORDINATE WITH ACTUAL WALL THICKNESS PRIOR TO ORDERING FRAMES

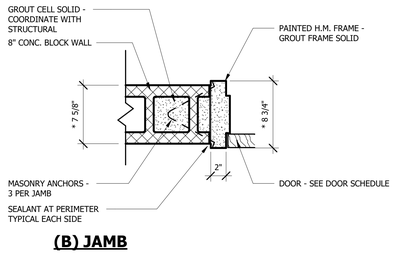

(B) JAMB

3 INT. H.M. DOOR FRAME IN CMU
1 1/2" = 1'-0"

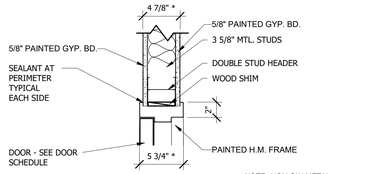

(A) HEAD

NOTE: HOLLOW METAL FRAMES IN STUD & GYP. BD. WALLS SHALL WRAP THE WALL ENDS, TYP.

*NOTE: CONTRACTOR F.V. THROAT WIDTH OF WALL AND COORDINATE WITH ACTUAL WALL THICKNESS PRIOR TO ORDERING FRAMES

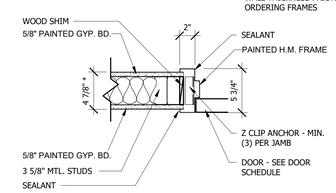

(B) JAMB

4 INT. H.M. DOOR FRAME IN MTL. STUDS
1 1/2" = 1'-0"

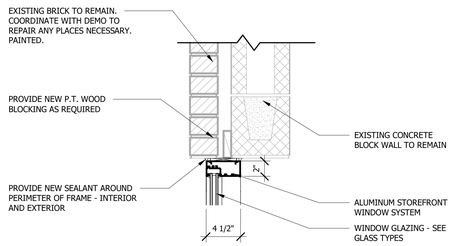

(A) HEAD

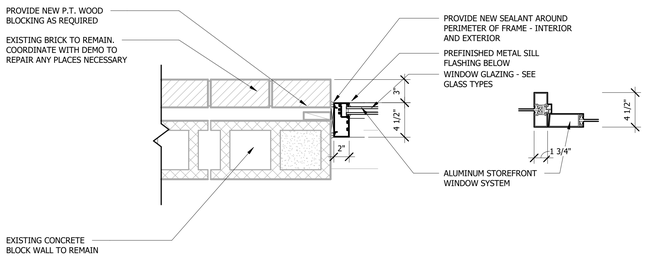

(B) JAMB

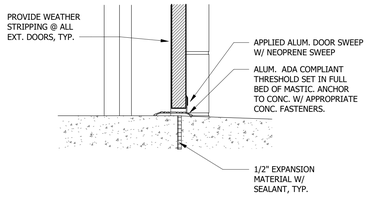

(C) THRESHOLD

7 EXTERIOR STOREFRONT FRAMING @ EXISTING CMU OPENING
1 1/2" = 1'-0"

(D) TRANSOM

(A) HEAD

(B) JAMB

6 INT. FRAMED OPENING
1 1/2" = 1'-0"

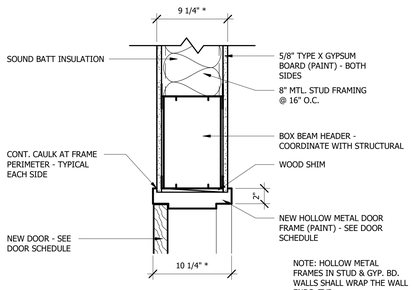

NOTE: HOLLOW METAL FRAMES IN STUD & GYP. BD. WALLS SHALL WRAP THE WALL ENDS, TYP.

*NOTE: CONTRACTOR F.V. THROAT WIDTH OF WALL AND COORDINATE WITH ACTUAL WALL THICKNESS PRIOR TO ORDERING FRAMES

(A) HEAD

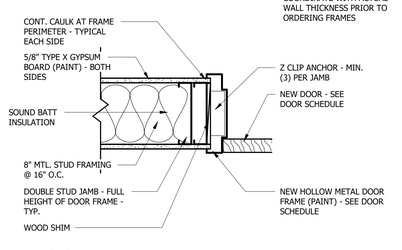

(B) JAMB

5 INT. H.M. DOOR FRAME IN 8" MTL. STUDS
1 1/2" = 1'-0"

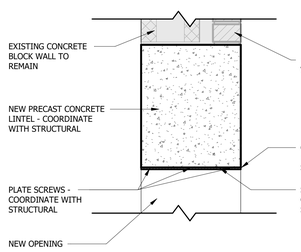

(A) HEAD

(B) JAMB

9 INT. FRAMED OPENING - EXISITNG CMU W/ BRICK
1 1/2" = 1'-0"

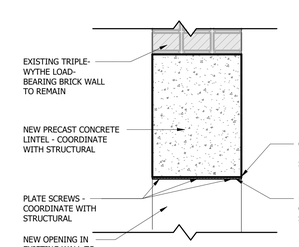

(A) HEAD

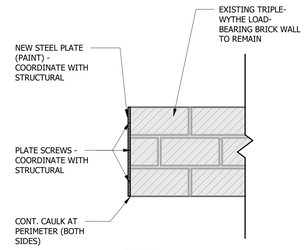

(B) JAMB

8 INT. FRAMED OPENING - EXISITNG BRICK
1 1/2" = 1'-0"

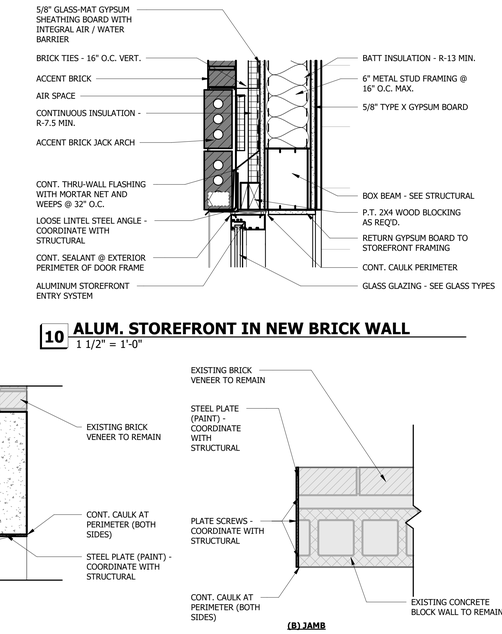

10 ALUM. STOREFRONT IN NEW BRICK WALL
1 1/2" = 1'-0"

Allen&Hoshall
engineers • architects • surveyors

Allen & Hoshall
1661 International Drive, Suite 100
Memphis, TN 38120
901 820 0820 fax 866 270 6330

© ALLEN & HOSHALL
This document is proprietary and shall not be reproduced or used by others without prior written consent.
These drawings are intended to be plotted in color. Contractor assumes all risk in utilizing these drawings in any other manner.

ROBERT MICHAEL THOMAS REGISTERED ARCHITECT 1 FEBRUARY 2026 No. 101460 STATE OF TENNESSEE

WINCHESTER CITY HALL

7 S HIGH ST, SUITE 1
WINCHESTER, TN 37398

CITY OF WINCHESTER, TENNESSEE

No.	Revision Description	Date

DOOR DETAILS

JOB NO: 63492 DRAWN: RMT
DATE: 01.07.2026 CONSTRUCTION DOCUMENTS

A10.2

Plotted on: 2/9/2026 12:47:43 PM

WINDOW TYPES

SCALE : 1/2" = 1'

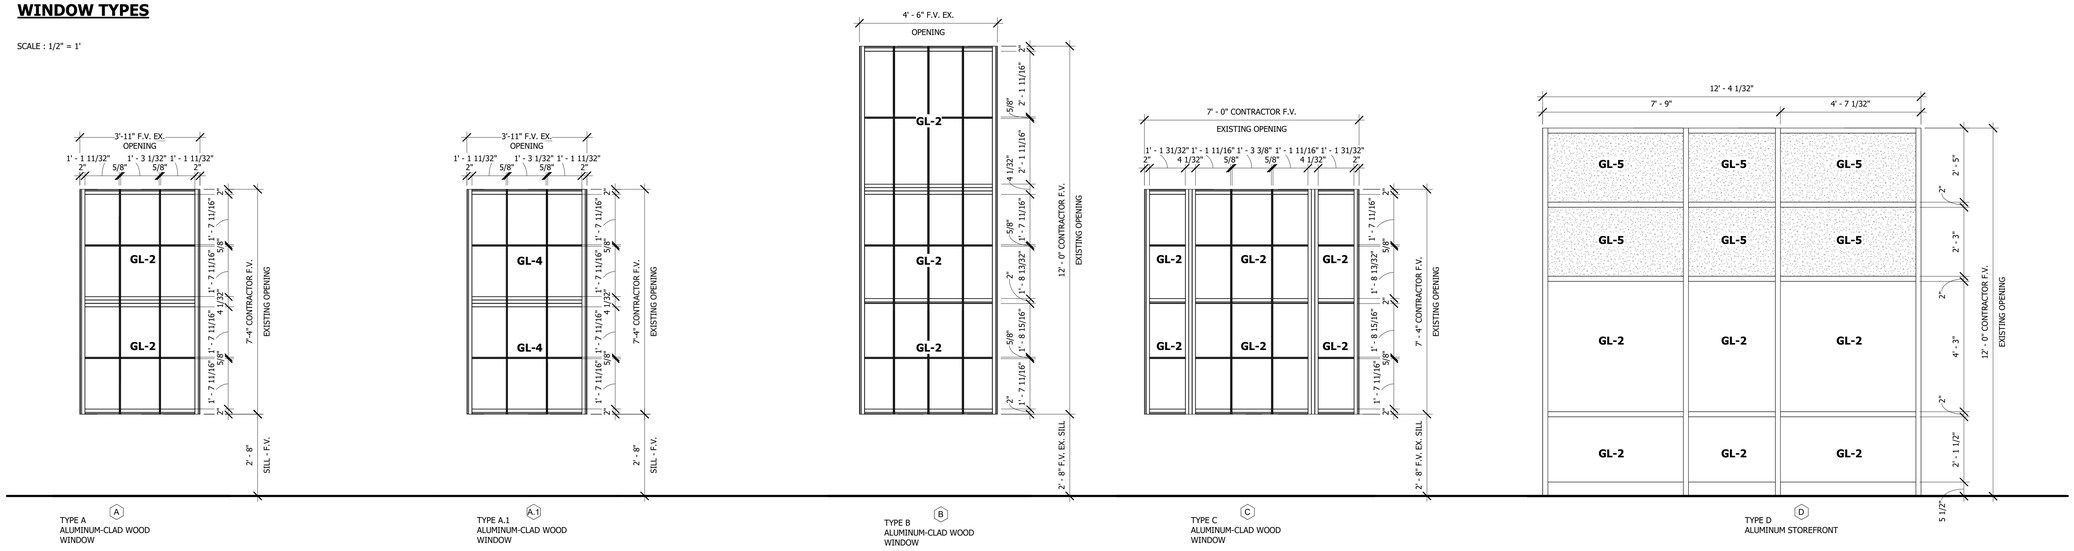

A TYPE A ALUMINUM-CLAD WOOD WINDOW

A.1 TYPE A.1 ALUMINUM-CLAD WOOD WINDOW

B TYPE B ALUMINUM-CLAD WOOD WINDOW

C TYPE C ALUMINUM-CLAD WOOD WINDOW

D TYPE D ALUMINUM STOREFRONT

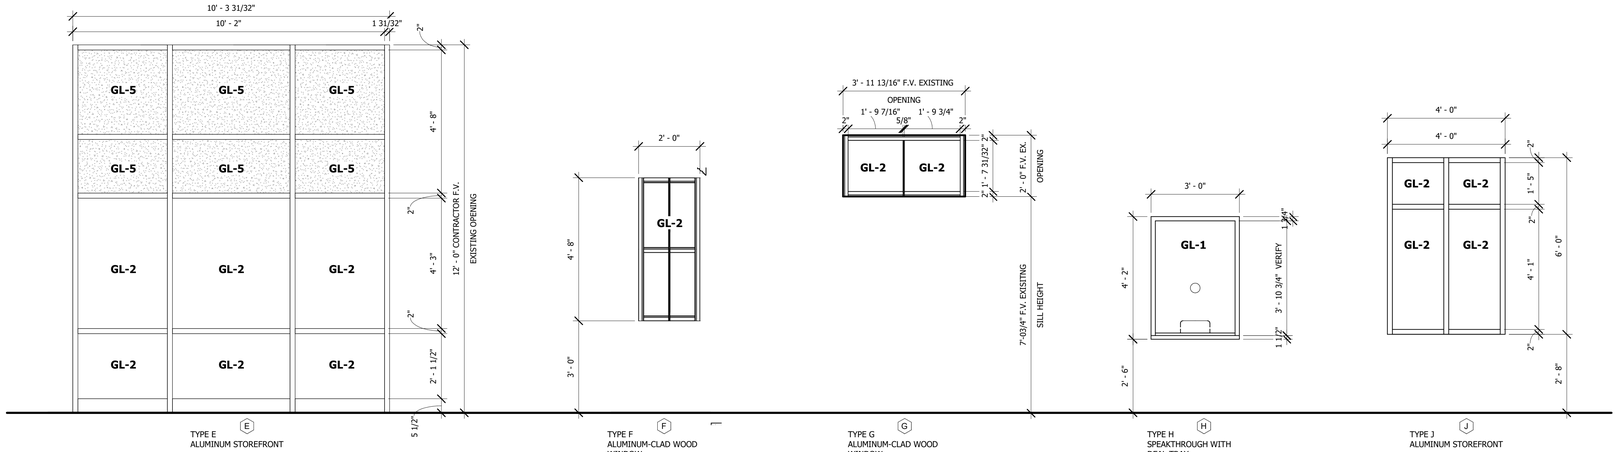

E TYPE E ALUMINUM STOREFRONT

F TYPE F ALUMINUM-CLAD WOOD WINDOW

G TYPE G ALUMINUM-CLAD WOOD WINDOW

H TYPE H SPEAKTHROUGH WITH DEAL TRAY

J TYPE J ALUMINUM STOREFRONT

GLAZING TYPES

- **GL-1** - 1/4" CLEAR FLOAT GLASS, TEMPERED
- **GL-2** - 1" INSULATED GLAZING UNIT WITH SOLAR CONTROL LOW-E COATING / TINT
- **GL-3** - 1" INSULATED GLAZING UNIT WITH SOLAR CONTROL LOW-E COATING / TINT, TEMPERED
- **GL-4** - 1" INSULATED TEXTURED, TRANSLUCENT UNIT, TEMPERED
- **GL-5** - 1" INSULATED SILICONE-COATED SPANDREL UNIT, TEMPERED

DOOR & WINDOW GENERAL NOTES

1. HOLLOW METAL FRAMES TO HAVE SILENCERS.
2. VERIFY KEYING REQUIREMENTS WITH OWNER.
3. HOLLOW METAL FRAMES TO BE PAINTED.
4. SEE DOOR SCHEDULE FOR DOOR FINISHES.
5. PROVIDE ASTRAGALS AND COORDINATORS AT RATED INTERIOR PAIR DOORS.
6. PROVIDE SMOKE SEALS AT ALL SMOKE AND FIRE RATED INTERIOR DOORS.
7. COORDINATE LATCHING FOR ALL DOORS WITH HOLD OPENS.
8. CONTRACTOR SHALL COORDINATE FRAME THROAT DIMENSIONS WITH WALL TYPE LEGEND.
9. ALL DOOR SURFACES SHALL BE FINISHED INCLUDING TOP AND BOTTOM EDGES.
10. ALL EXTERIOR HOLLOW METAL DOORS ARE TO BE INSULATED.
11. FIRE-RESISTANCE RATED DOORS MUST HAVE FIRE RATED FRAMES, HARDWARE, CLOSERS, AND OTHER RATED ACCESSORIES. [1999 NFPA 80 1-4 DEFINITION OF "FIRE DOOR," 1-6.1, 2-4.7, AND IBC 715.4]
12. CLOSERS AND POSITIVE LATCHING HARDWARE ARE REQUIRED ON FIRE RATED DOORS AND DOORS IN SMOKE PARTITIONS OR BARRIERS. [NFPA 101 7.2.1.8, 8.3.3.3, 8.4.3.5, 1999 NFPA 80 3-4, AND IBC 715.4.7]
13. ALL INTERIOR GLAZING TO BE TEMPERED, TYP.
14. HOLLOW METAL FRAMES IN STUD & GYP. BD. WALLS SHALL WRAP THE WALL ENDS, TYP.

TEMPERED GLASS IS REQUIRED IN THE FOLLOWING LOCATIONS BY CODE:

1. GLAZING IN AN INDIVIDUAL FIXED OR OPERABLE PANEL ADJACENT TO A DOOR WHERE THE NEAREST EXPOSED EDGE OF THE GLAZING IS WITHIN A 24" ARC OF EITHER VERTICAL EDGE OF A DOOR IN CLOSED POSITION AND WHERE THE BOTTOM EXPOSED EDGE OF THE GLAZING IS LESS THAN 60" ABOVE THE WALKING SURFACE. GLAZING IN PERPENDICULAR PLANE TO DOORS WHEN CLOSED ARE EXEMPT ON THE LATCH SIDE OF THE DOOR IN GROUP R-2 [IBC 2406.3.6]
2. GLAZING IN AN INDIVIDUAL FIXED OR OPERABLE PANEL IN WHICH THE EXPOSED AREA OF AND INDIVIDUAL PANE IS GREATER THAN 9 SF., THE BOTTOM EDGE IS LESS THAN 18" ABOVE THE FLOOR, THE EXPOSED TOP EDGE IS GREATER THAN 36" ABOVE THE FLOOR, AND ONE OR MORE WALKING SURFACES ARE WITHIN 36" HORIZONTALLY OF THE PLANE OF THE GLAZING [IBC 2406.3.7]
3. GLAZING ADJACENT TO STAIRWAYS, LANDINGS AND RAMPS WITHIN 36" HORIZONTALLY OF A WALKING SURFACE, WITHIN 60" HORIZONTALLY OF THE BOTTOM TREAD OF A STAIRWAY IN ANY DIRECTION, AND THE BOTTOM EDGE IS LESS THAN 60" ABOVE THE PLANE OR THE ADJACENT WALKING SURFACE. [IBC 2406.3.10 & 2406.3.11]

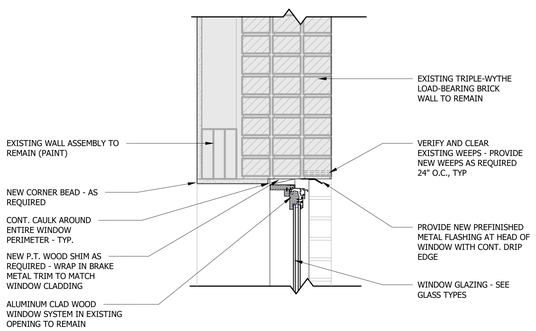

8 WINDOW HEAD @ EXISTING BRICK
1 1/2" = 1'-0"

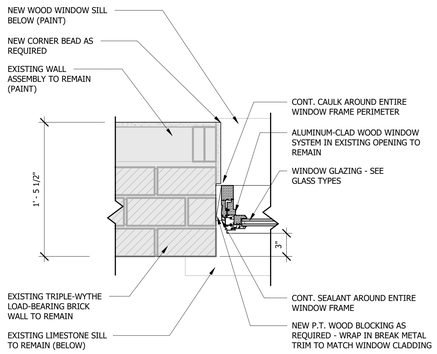

9 WINDOW JAMB @ EXISTING BRICK
1 1/2" = 1'-0"

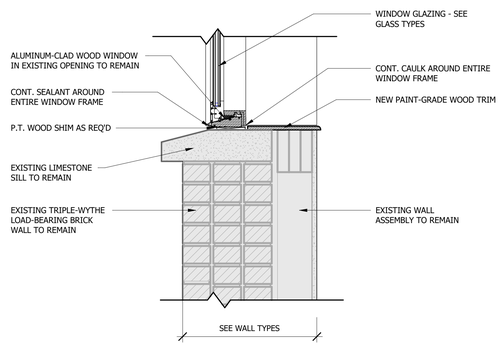

10 WINDOW SILL @ BRICK
1 1/2" = 1'-0"

Allen&Hoshall
engineers • architects • surveyors

Allen & Hoshall
1661 International Drive, Suite 100
Memphis, TN 38120
901 820 0820 fax 866 270 6330

© ALLEN & HOSHALL
This document is proprietary and shall not be reproduced or used by others without prior written consent.
These drawings are intended to be plotted in color. Contractor assumes all risk in utilizing these drawings in any other manner.

ROBERT MICHAEL THOMAS — REGISTERED ARCHITECT — Robert M Thomas — 1 FEB 2026 — No. 101460 — STATE OF TENNESSEE

WINCHESTER CITY HALL

7 S HIGH ST, SUITE 1
WINCHESTER, TN 37398

CITY OF WINCHESTER, TENNESSEE

No.	Revision Description	Date

WINDOW TYPES AND DETAILS

JOB NO: 63492 DRAWN: RMT
DATE: 01.07.2026 CONSTRUCTION DOCUMENTS

A10.3

Plotted on: 2/9/2026 12:49:03 PM

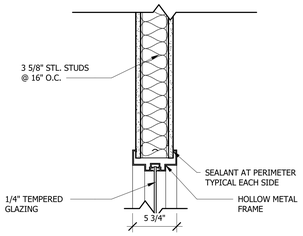

(A) HEAD

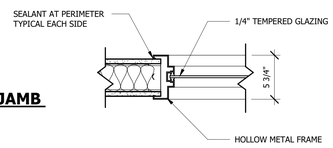

(B) JAMB

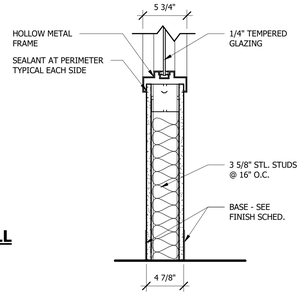

(C) SILL

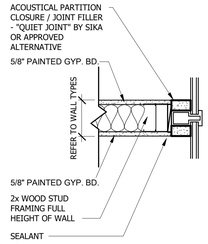

(A) JAMB

1 INT. HOLLOW METAL DETAILS
1 1/2" = 1'-0"

2 WINDOW JAMB @ INTERIOR WALL W/ ACOUSTICAL CLOSURE
1 1/2" = 1'-0"

Allen&Hoshall
engineers • architects • surveyors

Allen & Hoshall
1661 International Drive, Suite 100
Memphis, TN 38120
901 820 0820 fax 866 270 6330

© ALLEN & HOSHALL
This document is proprietary and shall not be
reproduced or used by others without prior written consent.
These drawings are intended to be plotted in color. Contractor
assumes all risk in utilizing these drawings in any other manner.

ROBERT MICHAEL THOMAS
REGISTERED ARCHITECT
STATE OF TENNESSEE
No. 101460
1/9/2026

WINCHESTER CITY HALL

7 S HIGH ST, SUITE 1
WINCHESTER, TN 37398

CITY OF WINCHESTER, TENNESSEE

No.	Revision Description	Date

WINDOW DETAILS

JOB NO: 63492 DRAWN: RMT
DATE: 01.07.2026 CONSTRUCTION DOCUMENTS

A10.4

Plotted on: 2/9/2026 12:49:54 PM

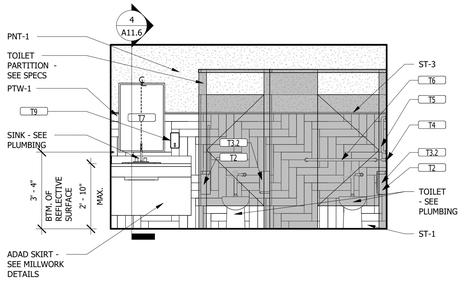

1 INT. ELEV. - 1 @ TLT. 113
3/8" = 1'-0"

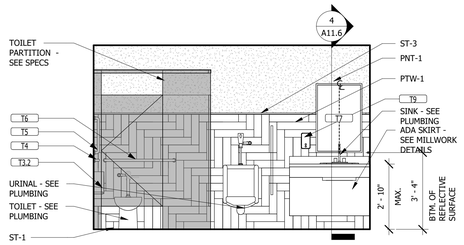

2 INT. ELEV. - 1 @ TLT. 112
3/8" = 1'-0"

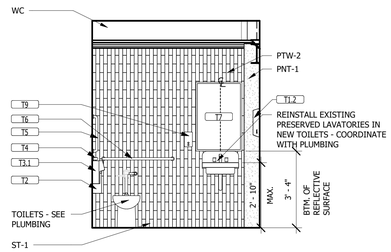

3 INT. ELEV. - 1 @ TLT. 202
3/8" = 1'-0"

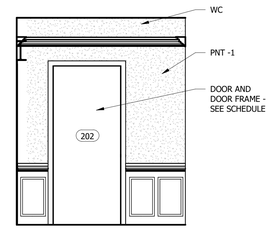

4 INT. ELEV. - 2 @ TLT. 202
3/8" = 1'-0"

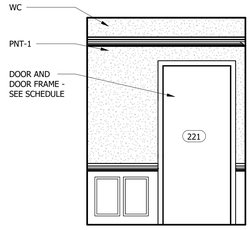

5 INT. ELEV. - 1 @ TLT. 221
3/8" = 1'-0"

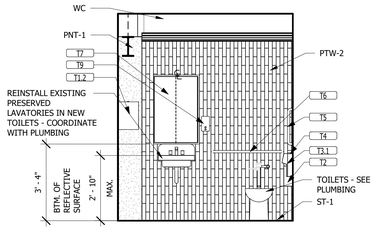

6 INT. ELEV. - 2 @ TLT. 221
3/8" = 1'-0"

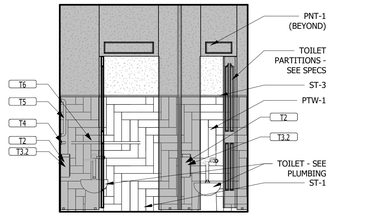

7 INT. ELEV. - 1 @ TLT. 232
3/8" = 1'-0"

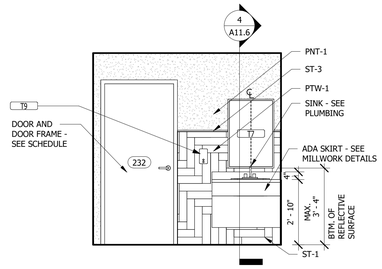

8 INT. ELEV. - 2 @ TLT. 232
3/8" = 1'-0"

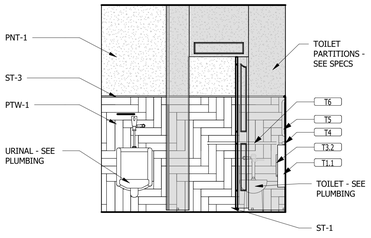

9 INT. ELEV. - 1 @ TLT. 233
3/8" = 1'-0"

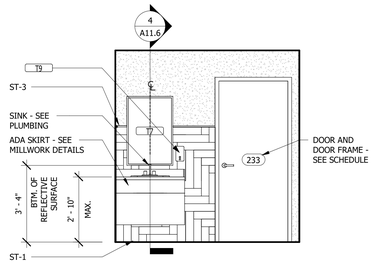

10 INT. ELEV. - 2 @ TLT. 233
3/8" = 1'-0"

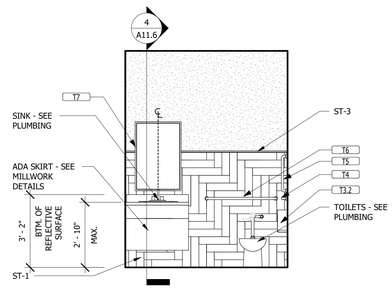

11 INT. ELEV. - 1 @ TLT. 309
3/8" = 1'-0"

TOILET ACCESSORIES SCHEDULE

Type Mark	Type	Comments	Furnished By
T1.1	PAPER TOWEL DISPENSER/DISPOSAL		
T1.2	PAPER TOWEL DISPENSER		
T2	SANITARY DISPOSAL		
T3.1	TOILET PAPER DISPENSER		
T3.2	DOUBLE TOILET PAPER DISPENSER		
T4	GRAB BAR - 42"		
T5	GRAB BAR - 18"		
T6	GRAB BAR - 36"		
T7	MIRROR - 24" x 36"		
T8	MOP RACK		
T9	SOAP DISPENSER		

ADA MOUNTING HEIGHTS - TOILET ACCESSORIES

NOTE:
1. ALL ITMES SHOWN MAY OR MAY NOT BE APPLICABLE TO THIS PROJECT. REFER TO ENLARGED TOILET ROOM PLANS FOR ACTUAL ACCESSORIES USED. PROVIDE BLOCKING AS REQUIRED.
2. EQUIPMENT AND DISPENSERS ARE BY OWNER UNLESS INDICATED OTHERWISE.
3. ADA STALL DOOR TO HAVE PULL ON BOTH SIDES OF DOOR.

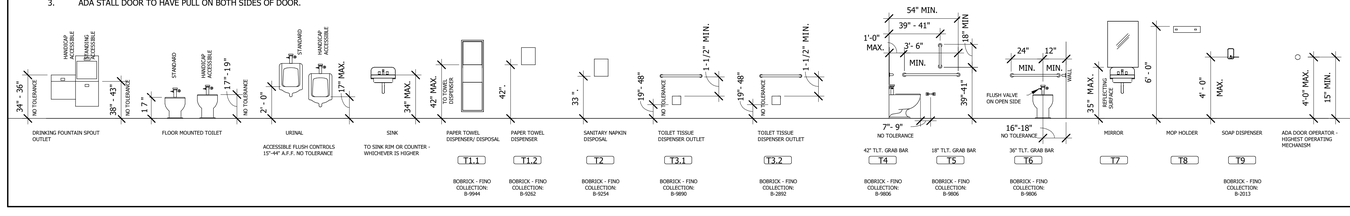

Allen&Hoshall
engineers • architects • surveyors

Allen & Hoshall
1661 International Drive, Suite 100
Memphis, TN 38120
901 820 0820 fax 866 270 6330

© ALLEN & HOSHALL
This document is proprietary and shall not be reproduced or used by others without prior written consent.
These drawings are intended to be plotted in color. Contractor assumes all risk in utilizing these drawings in any other manner.

ROBERT MICHAEL THOMAS
REGISTERED ARCHITECT
Robert M Thomas
1 FEB 2026
No. 101460
STATE OF TENNESSEE

WINCHESTER CITY HALL

7 S HIGH ST, SUITE 1
WINCHESTER, TN 37398

CITY OF WINCHESTER, TENNESSEE

No.	Revision Description	Date

INTERIOR ELEVATIONS AND DETAILS

JOB NO: 63492 DRAWN: ESR
DATE: 01.07.2026 CONSTRUCTION DOCUMENTS

A11.1

Plotted on: 2/9/2026 12:54:07 PM