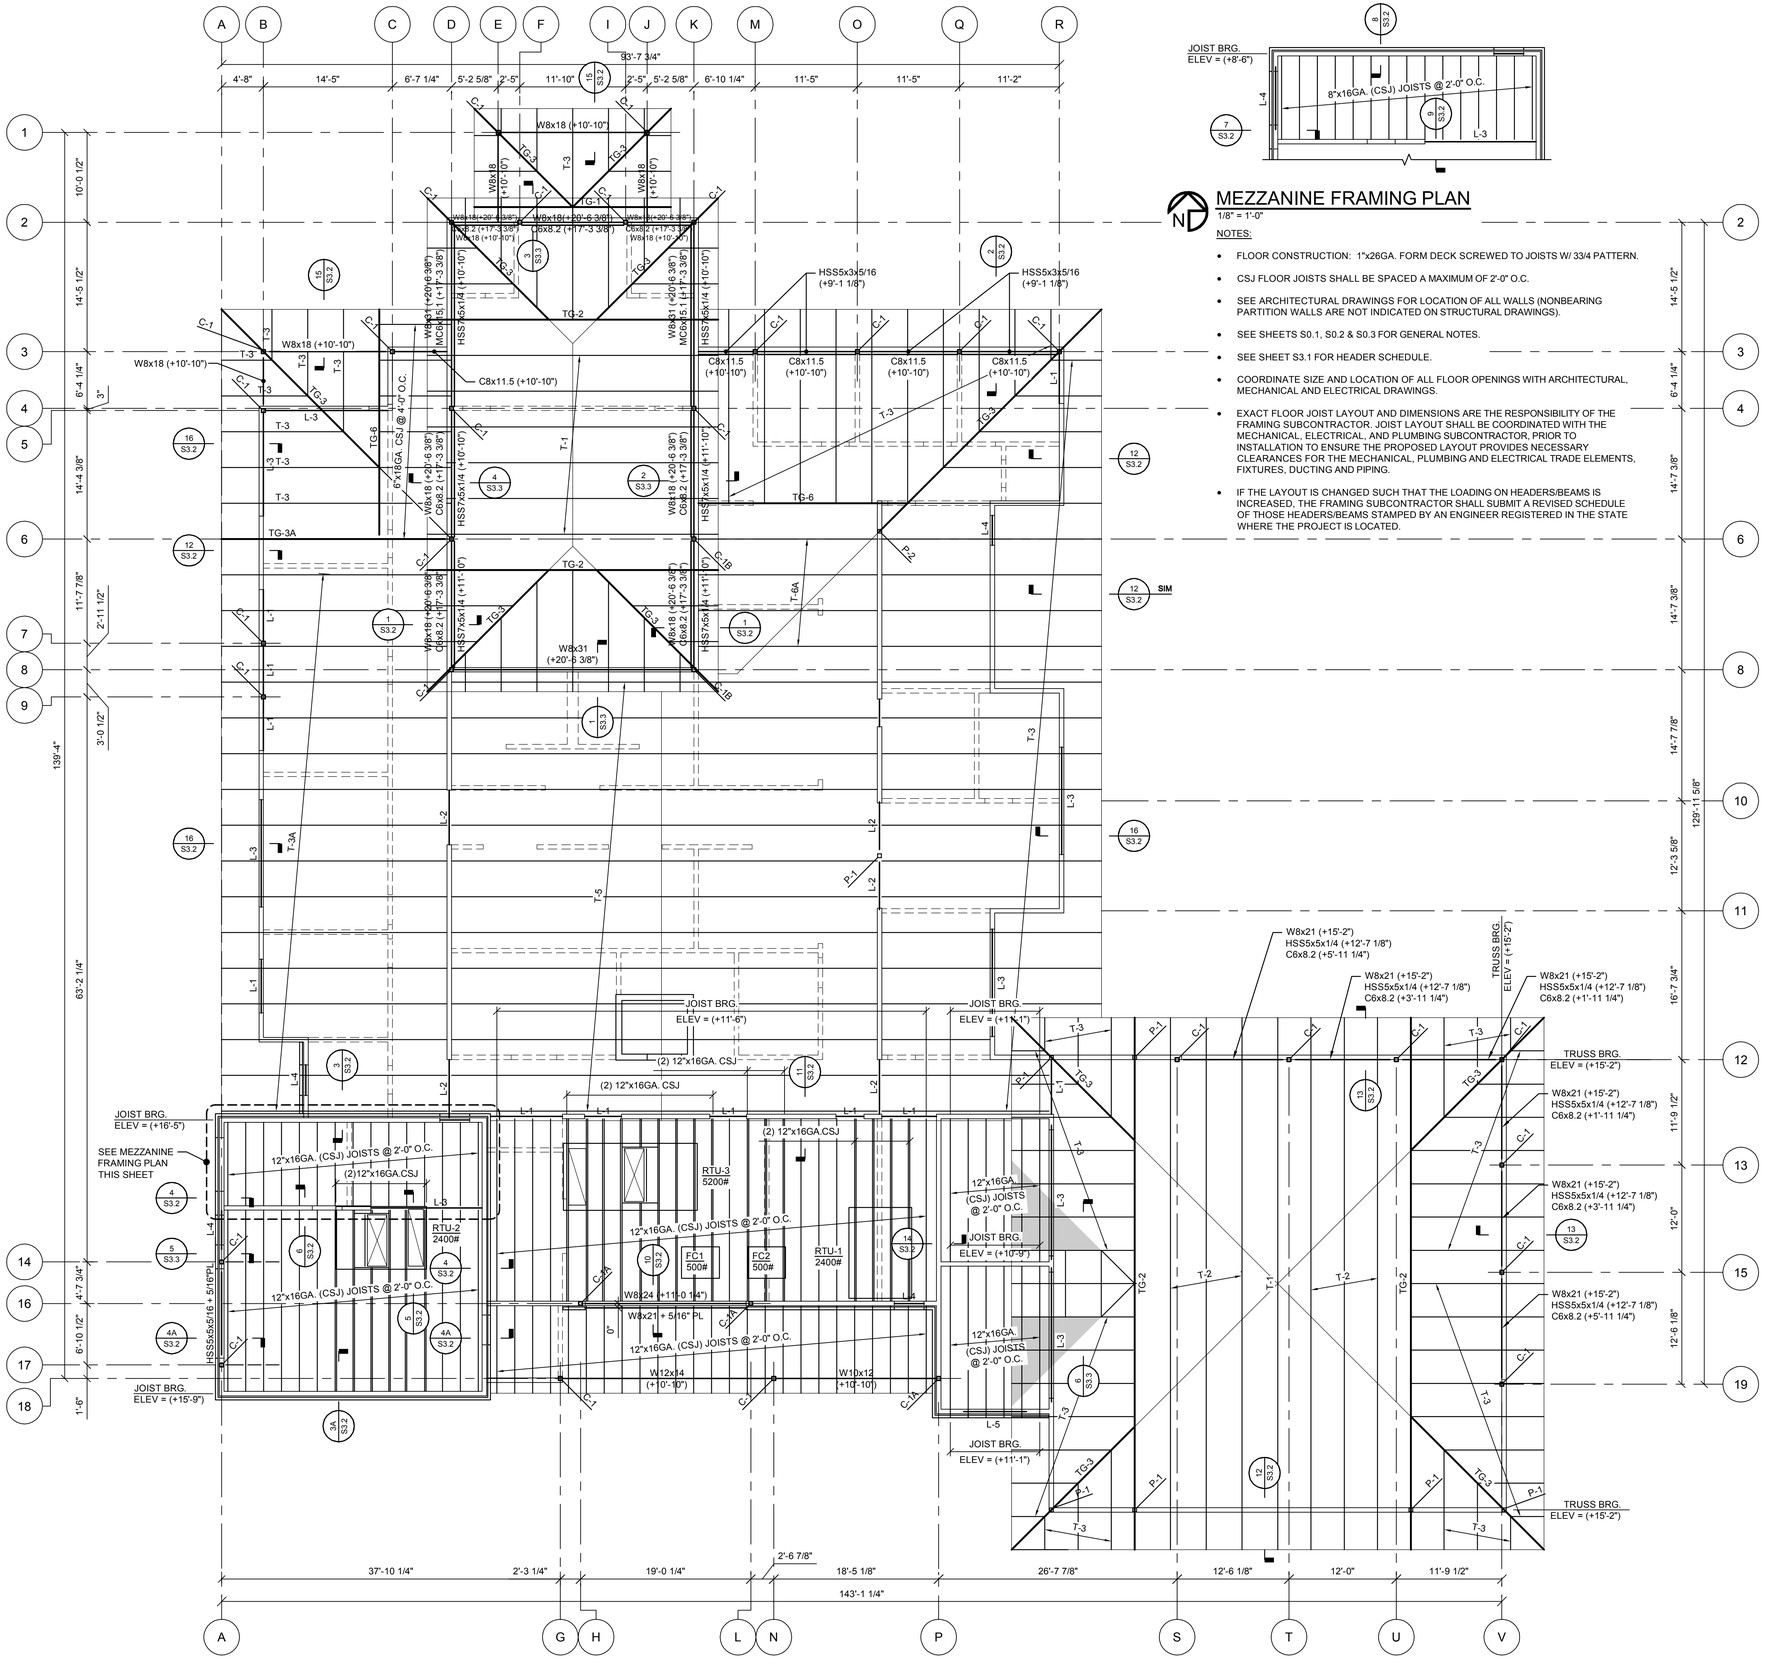

MEZZANINE FRAMING PLAN

1/8" = 1'-0"

NOTES:

- FLOOR CONSTRUCTION: 1"x26GA. FORM DECK SCREWED TO JOISTS W/ 33/4 PATTERN.
- CSJ FLOOR JOISTS SHALL BE SPACED A MAXIMUM OF 2'-0" O.C.
- SEE ARCHITECTURAL DRAWINGS FOR LOCATION OF ALL WALLS (NONBEARING PARTITION WALLS ARE NOT INDICATED ON STRUCTURAL DRAWINGS).
- SEE SHEETS S0.1, S0.2 & S0.3 FOR GENERAL NOTES.
- SEE SHEET S3.1 FOR HEADER SCHEDULE.
- COORDINATE SIZE AND LOCATION OF ALL FLOOR OPENINGS WITH ARCHITECTURAL, MECHANICAL AND ELECTRICAL DRAWINGS.
- EXACT FLOOR JOIST LAYOUT AND DIMENSIONS ARE THE RESPONSIBILITY OF THE FRAMING SUBCONTRACTOR. JOIST LAYOUT SHALL BE COORDINATED WITH THE MECHANICAL, ELECTRICAL, AND PLUMBING SUBCONTRACTOR, PRIOR TO INSTALLATION TO ENSURE THE PROPOSED LAYOUT PROVIDES NECESSARY CLEARANCES FOR THE MECHANICAL, PLUMBING AND ELECTRICAL TRADE ELEMENTS, FIXTURES, DUCTING AND PIPING.
- IF THE LAYOUT IS CHANGED SUCH THAT THE LOADING ON HEADERS/BEAMS IS INCREASED, THE FRAMING SUBCONTRACTOR SHALL SUBMIT A REVISED SCHEDULE OF THOSE HEADERS/BEAMS STAMPED BY AN ENGINEER REGISTERED IN THE STATE WHERE THE PROJECT IS LOCATED.

ROOF FRAMING PLAN

1/8" = 1'-0"

NOTES:

- ROOF CONSTRUCTION: 1 1/2"x22GA. (TYPE B) GALVANIZED METAL DECK FASTENED TO FRAMING WITH GALVANIZED #10-16 TEKS @ 6" OR 12".
- TRUSS BEARING (T/B) = 10'-10" REFERENCED FROM SLAB ON GRADE ELEVATION OF 0'-0" (UNO).
- LIGHT GA. (COLD FORMED) STEEL ROOF TRUSSES SHALL BE SPACED AT 4'-0" O.C. MAX. SEE GENERAL NOTES FOR DESIGN CRITERIA.
- PROVIDE METAL ANCHORS ON ALL TRUSSES AND ROOF FRAMING TO RESIST WIND UPLIFT.
- SHADED AREAS DENOTES DORMERS AND OVERBUILD TO BE CONSTRUCTED ON TOP OF ROOF STRUCTURE USING STICK FRAMING.
- PROVIDE TRUSS BRIDGING IN ACCORDANCE WITH THE LIGHT GA. TRUSS MANUFACTURERS' REQUIREMENTS.
- SEE ARCHITECTURAL DRAWINGS FOR ROOF ELEVATIONS AND ROOF SLOPES.
- COORDINATE CONNECTIONS FOR PIPE HANGERS WITH TRUSS MANUFACTURER REQUIREMENTS. ALL PIPES TO BE HUNG FROM TRUSSES SHALL USE MANUFACTURERS' SUGGESTED HANGERS.
- SEE SHEET S0.1, S0.2 & S0.3 FOR GENERAL NOTES.
- SEE SHEET S3.1 FOR TYPICAL WALL ELEVATION.
- P-1 & P-2 DENOTE A 6"x6" COLD FORMED STEEL POST. SEE SHEET S3.1 FOR DETAILS.

COLUMN SCHEDULE

MARK	COLUMN SIZE	BASE PLATE	TYPE	ANCHOR RODS
C-1	HSS5x5x5/16	PL.3/4"x12"x1'-0"	I	(4)-3/4"Ø
C-1A	HSS5x5x5/16	PL.3/4"x11"x1'-0"	II	(4)-3/4"Ø
C-1B	HSS5X5x5/16	PL.3/4"x12"x1'-0"	III	-

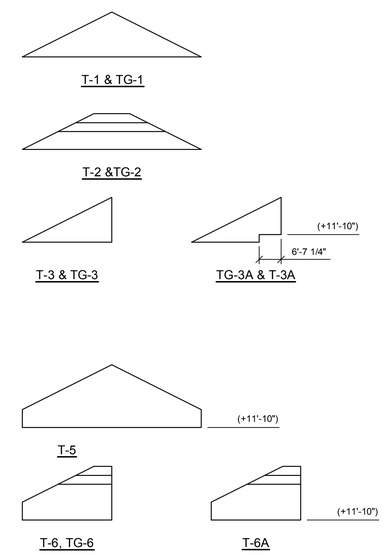

TRUSS PROFILES

THE INFORMATION CONTAINED ON THIS DRAWING WAS ORIGINATED BY AND IS THE EXCLUSIVE PROPERTY OF OLSAVSKY JAMINET ARCHITECTS. IT IS PROVIDED IN CONFIDENCE WITH THE UNDERSTANDING THAT IT SHALL NOT BE DUPLICATED OR USED FOR CONSTRUCTION WITHOUT WRITTEN PERMISSION FROM OLSAVSKY JAMINET ARCHITECTS.

REVISION

STATE OF OHIO
MICHAEL G. THORSON
E-40626
REGISTERED
PROFESSIONAL ENGINEER
9/6/16

OLSAVSKY JAMINET · ARCHITECTS

114 EAST FRONT STREET
YOUNGSTOWN, OHIO
(330) 744-8981

OHIO UTILITIES PROTECTION SERVICE - NEW OFFICE BUILDING
- BID PACKAGE B
12467 MAHONING AVENUE
NORTH JACKSON, OHIO 44451

Thorson Baker Associates
CONSULTING ENGINEERS
3030 West Streetsboro Road
Richfield, Ohio 44286
(330) 659-6688 Ph.
(330) 659-6675 Fax

PROJECT NO. 15-008
ISSUED 9-6-16
DRAWN TBA

S3