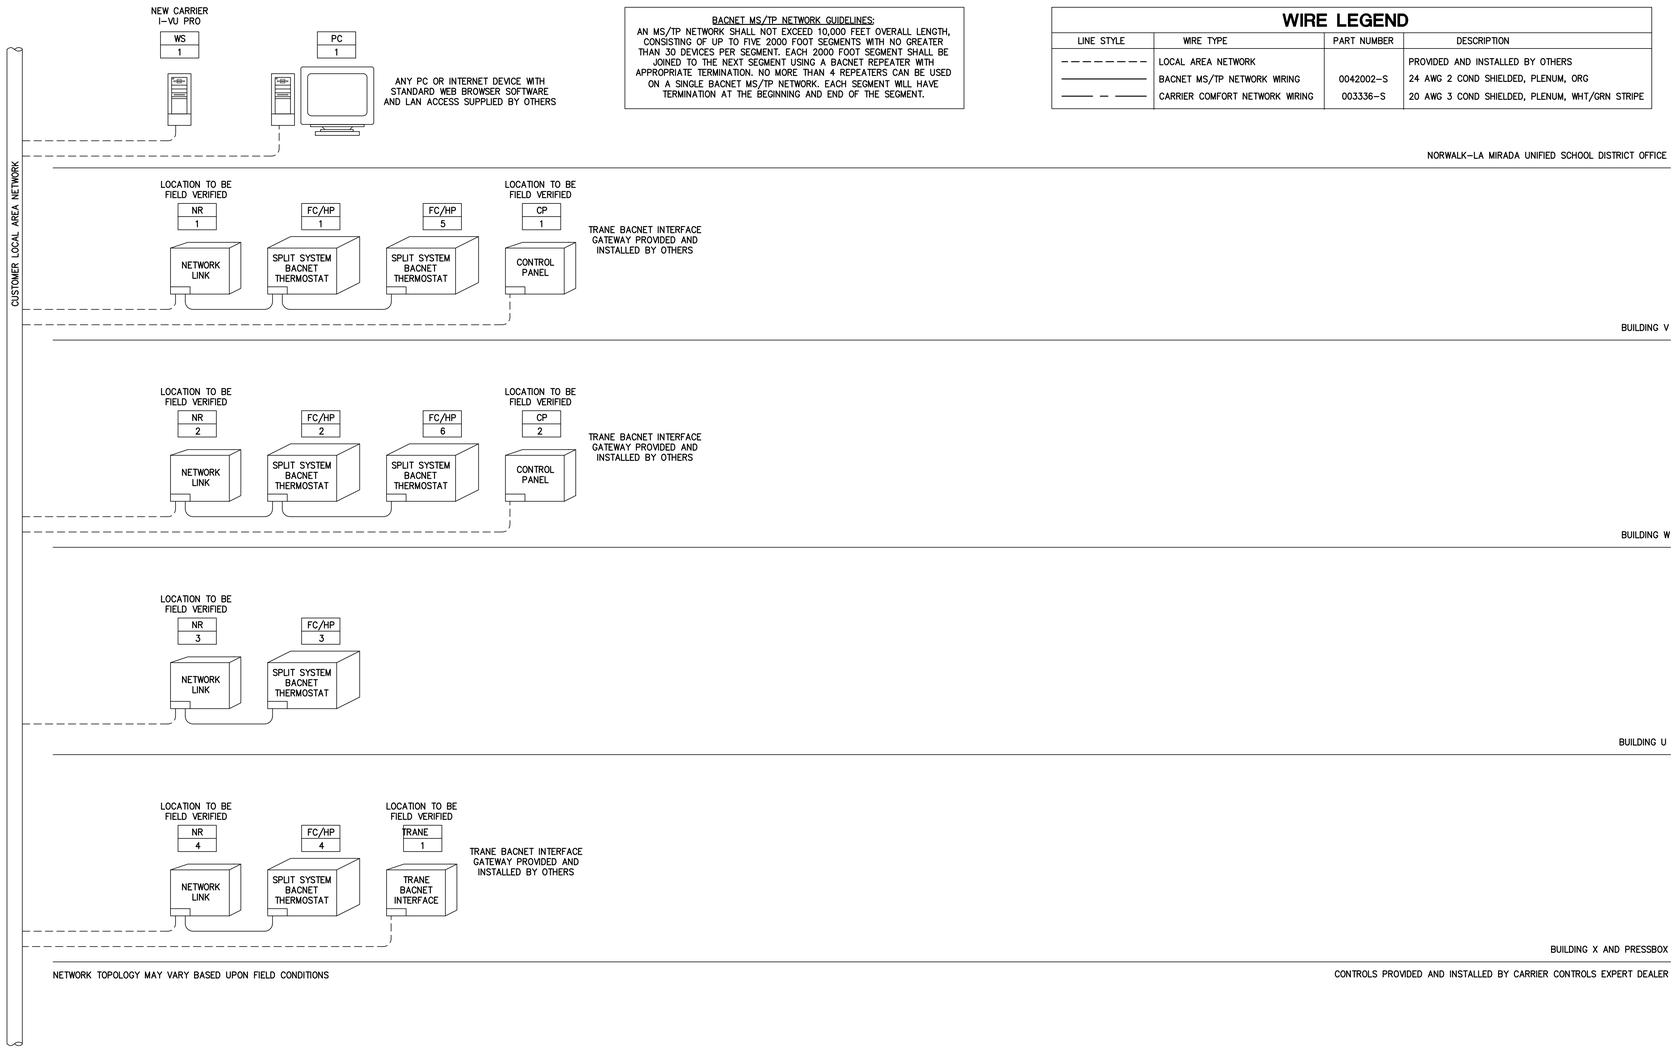

BACS RISER DIAGRAM

NO SCALE

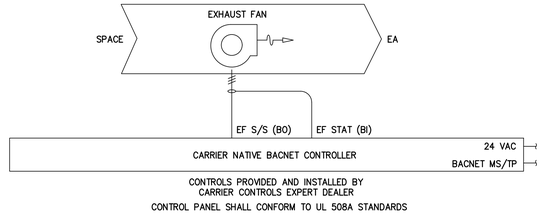

TYPICAL EXHAUST FAN CONTROL PANEL DETAIL

NO SCALE

IDENTIFICATION STAMP
DIV. OF THE STATE ARCHITECT
APP: 03-120551 INC:
REVIEWED FOR
SS ☑ FLS ☑ ACS ☑
DATE: 01/11/2021

REVISIONS

REGISTERED PROFESSIONAL ENGINEER
TREVOR BROWN
No. 38533
EXP 9-30-21
ELECTRICAL
STATE OF CALIFORNIA

19099.MOD
TURPIN & RATTAN
CONSULTING ENGINEERS
ENGINEERING, INC.
2441 HONOLULU AVENUE, SUITE 200
MONTROSE, CA 91020-1811
818/249/0444 FAX 249/1497

NORWALK LA MIRADA UNIFIED SCHOOL DISTRCT
LA MIRADA HIGH SCHOOL NEW FOOTBALL STADIUM PROJECT
13520 ADELFA DRIVE, LA MIRADA, CA, 90638

DSA # 03-120551

NAC ARCHITECTURE

NAC NO. 161-19015
DATE 12/10/2020

DSA BACKCHECK SUBMISSION

MECHANICAL CONTROL DIAGRAMS

M0.04

© 2015 NAC Inc.